


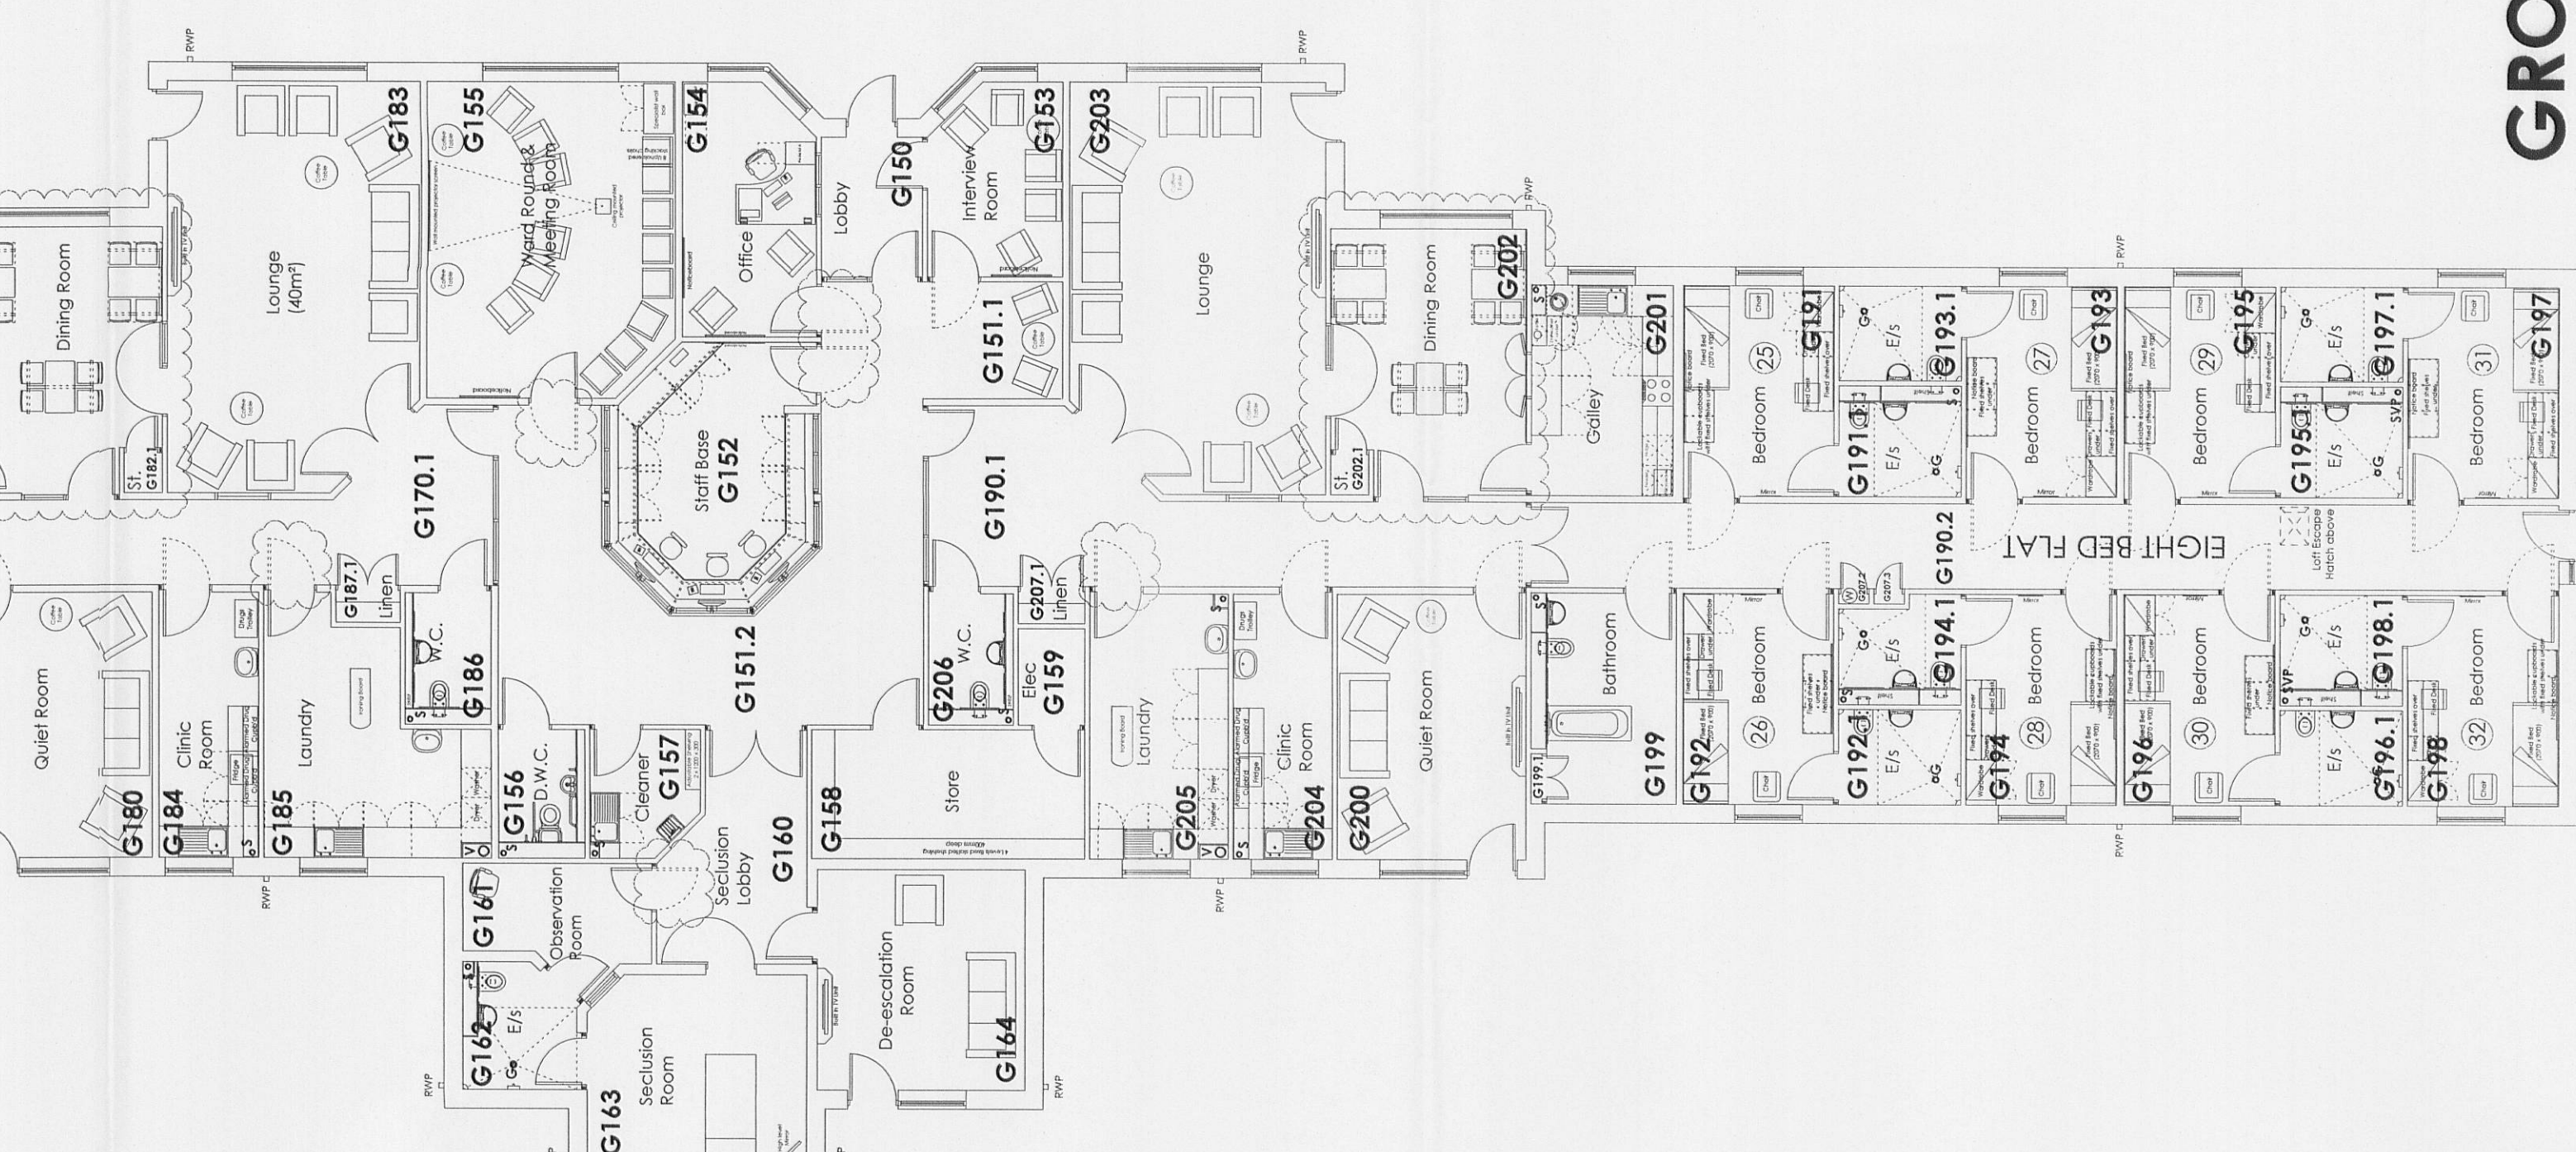

- ☐ Preliminary
☒ For Approval
☐ Tender
☐ Construction

- Maplewood Phase 2

- 08-095-120 (v)

NOTE:
LAYOUT BASED ON
Option C - SCHEME 4 (08-095-SK13 RevD)
FOLLOWING CLIENT REDESIGN