
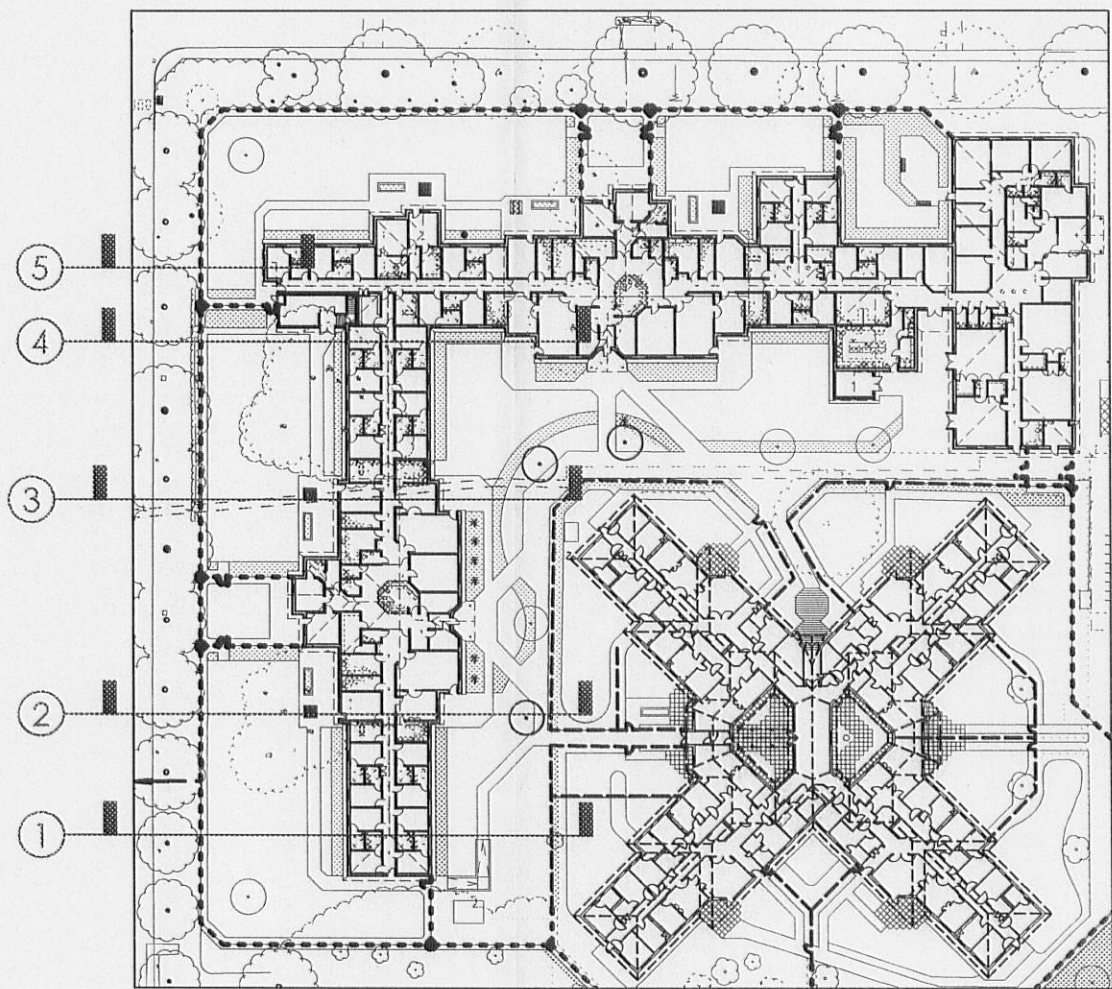
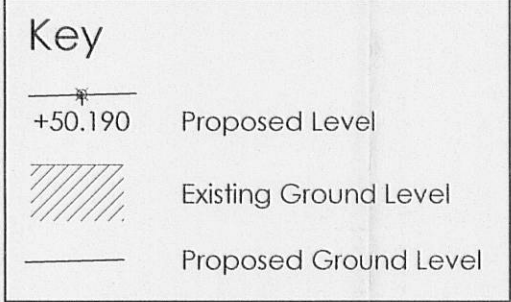
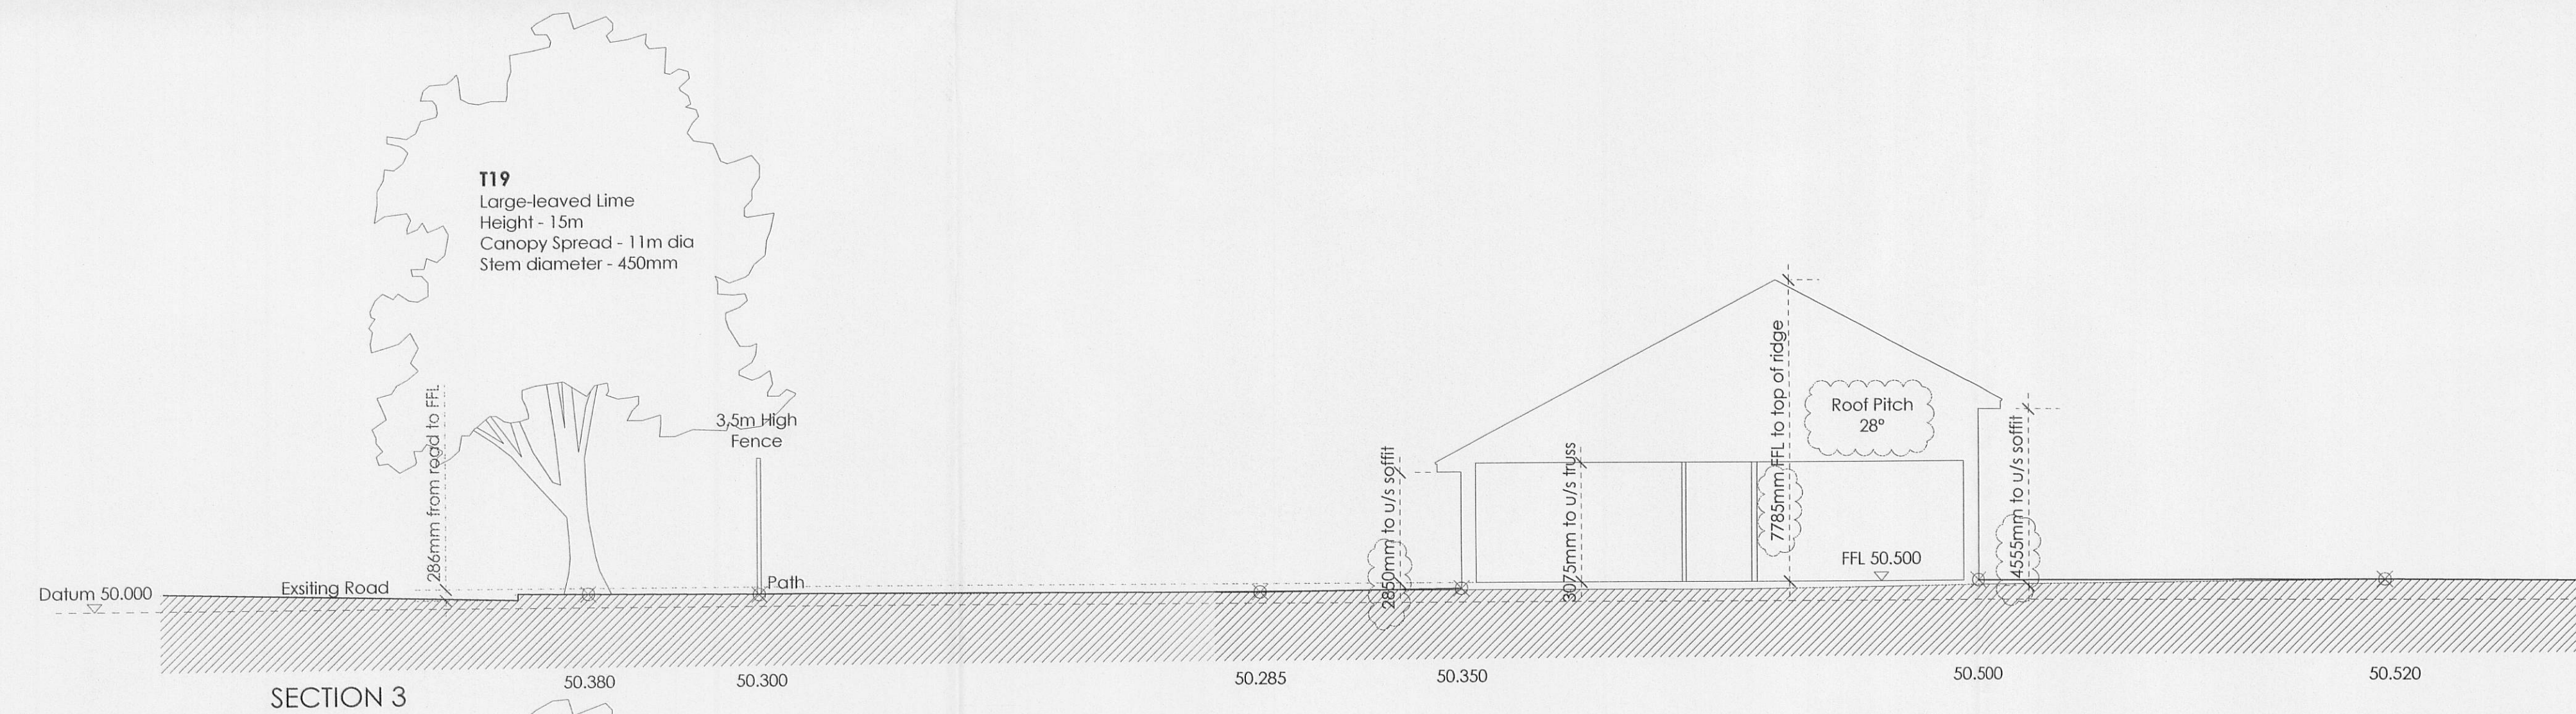
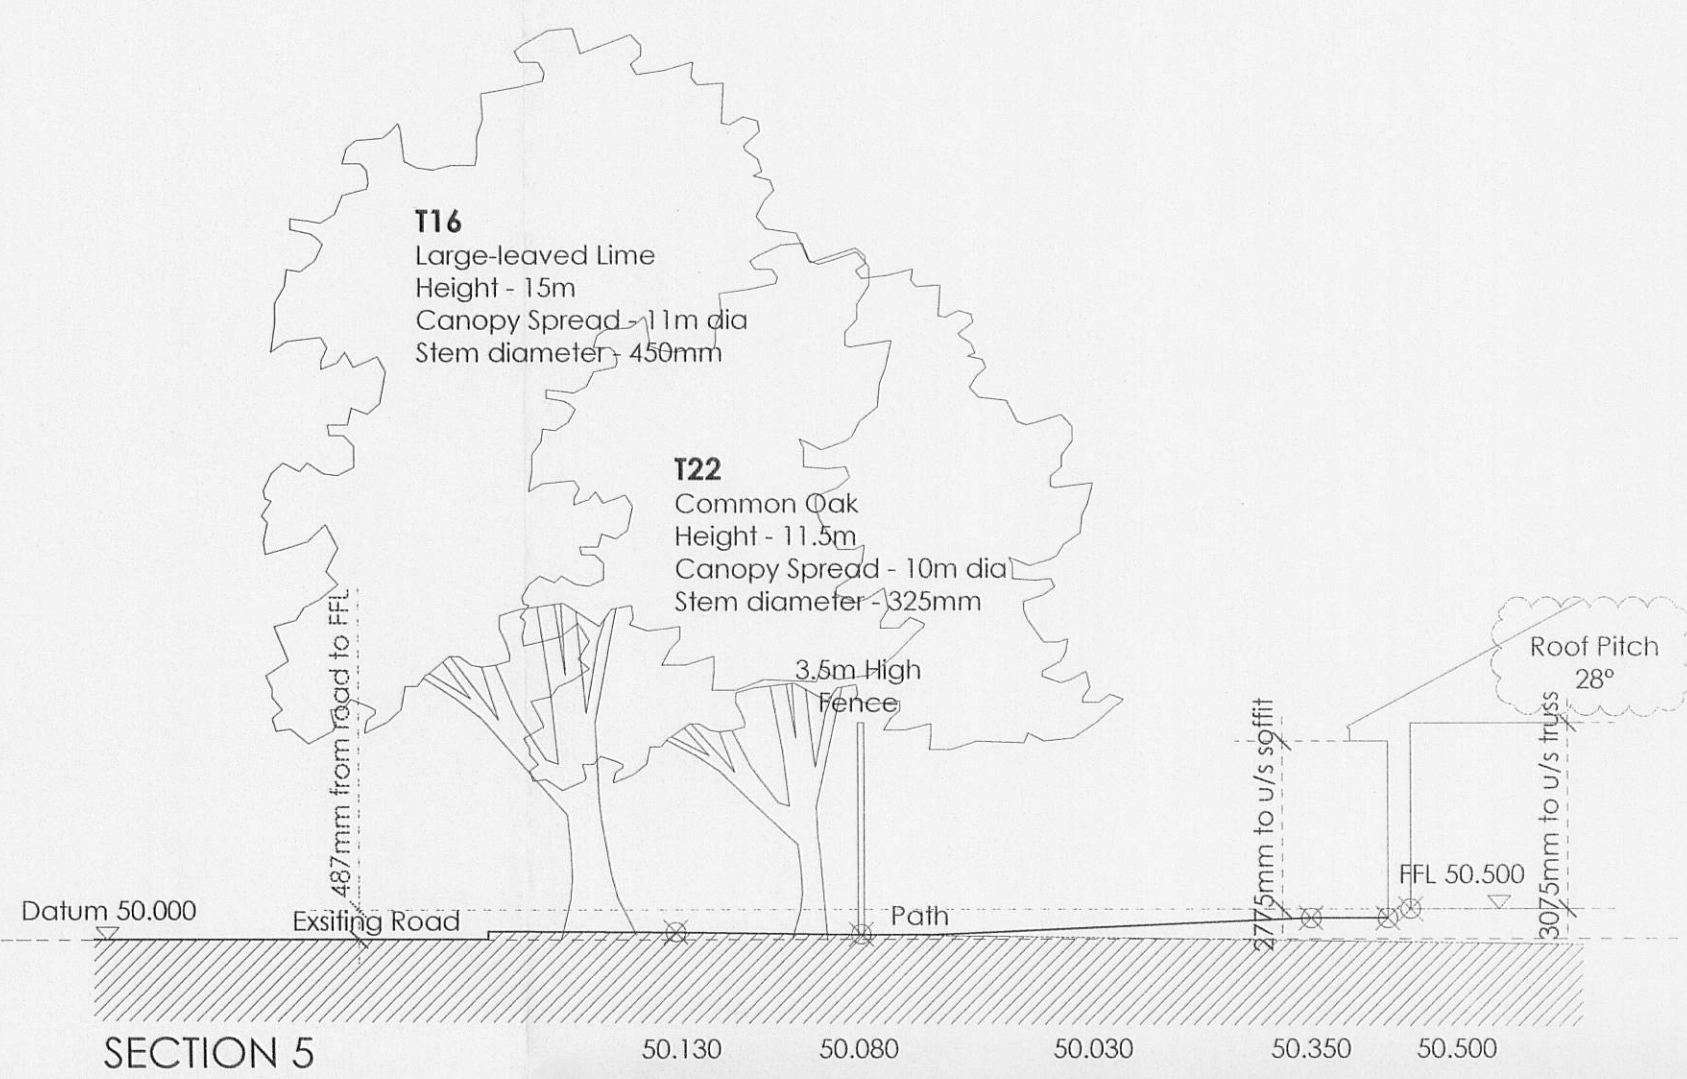
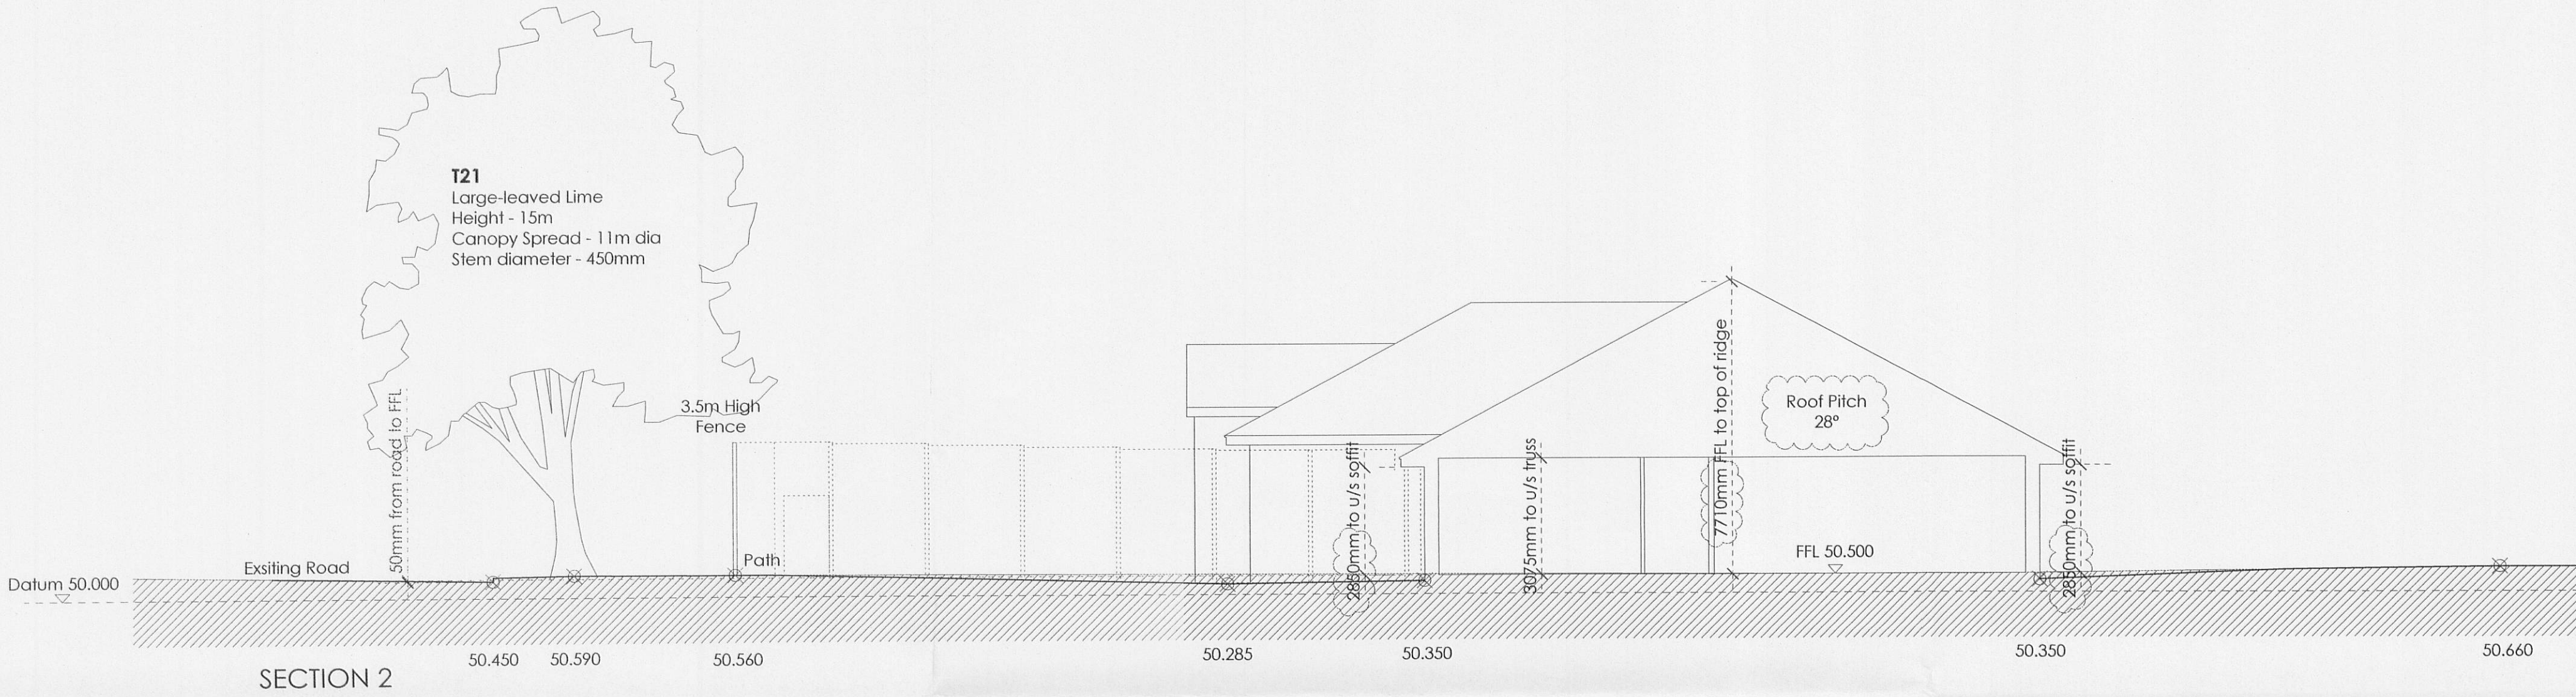


NOTES

- This drawing is copyright of Candy and Lofthouse Ltd. and may not be reproduced in any way without their specific permission.
- All dimensions are to be checked on site. Do not scale from this drawing. Work to figured dimensions only. Any queries please contact the architect.
- This drawing has been prepared based upon a digital survey undertaken by XXXX, ref:0000 000 0000.

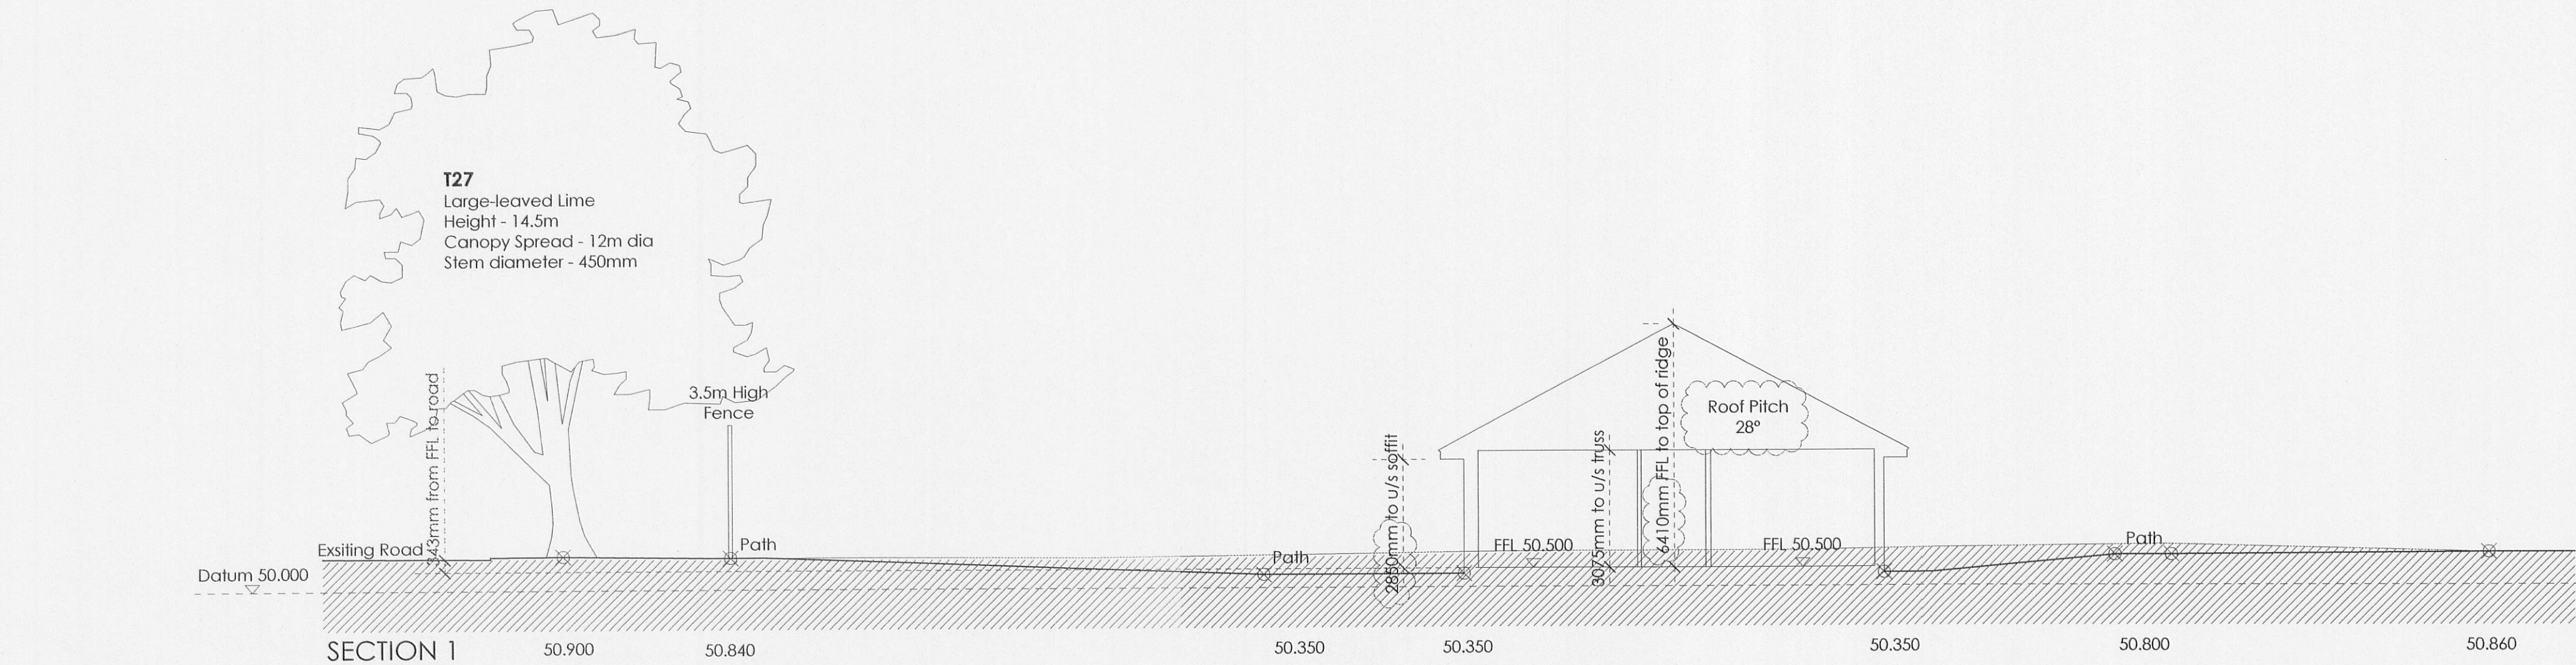

320110940P

- Site sections updated to suit new 32 Bed scheme following redesign. Roof pitch changed to 28°. 04-11-11 SAJ
- Existing tree information added. Tree heights amended to suit. Sections re-scaled to 1:125. 03-05-11 SAJ

REVISION DETAILS date / by

- Preliminary
- For Approval
- Tender
- Construction

Calderstones NHS Trust

Maplewood Phase 2

DRAWING TITLE Proposed Site Levels (sheet 1 of 2)

SCALE 1:125 @ A1 SAJ/ITB Aug '11

DRAWING No. revision

08-095-112



T: 0151 207 4371 • F: 0151 207 7087