


NOTES


- The drawing is copyright of Candy and Lofthouse Ltd. Any use or reproduction is only with their specific permission.
- All dimensions are to be checked on site. Do not rely on the drawing for agreed dimensions only. Any queries please contact the architect.
- The drawing has been prepared based upon a digital survey undertaken by KOP, 16/03/2010.

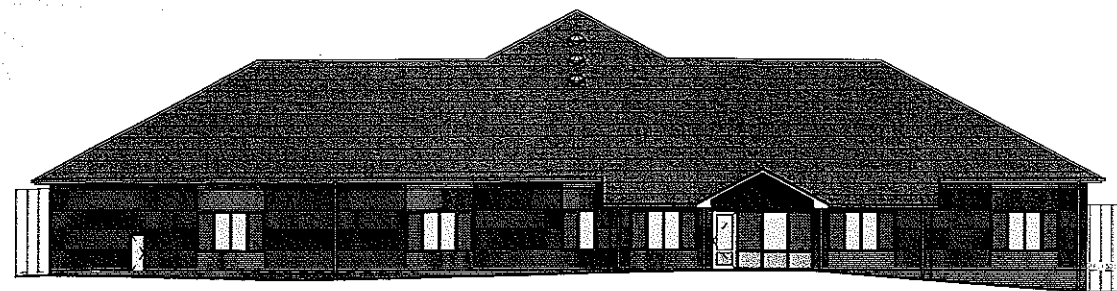

Proposed Elevation 1




Proposed Elevation 2

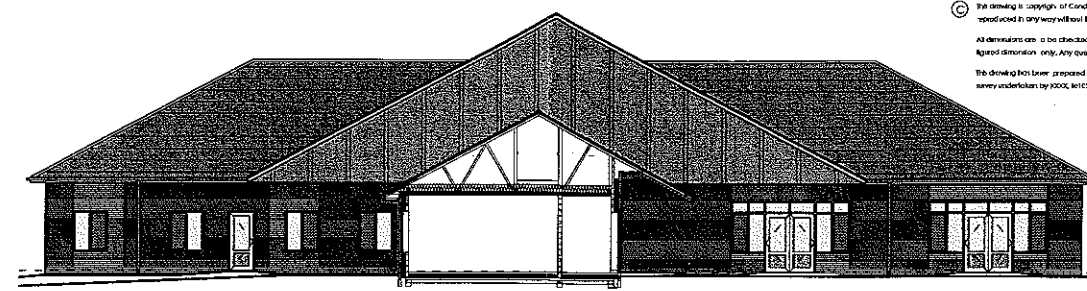


Proposed Elevation 3

320110940P

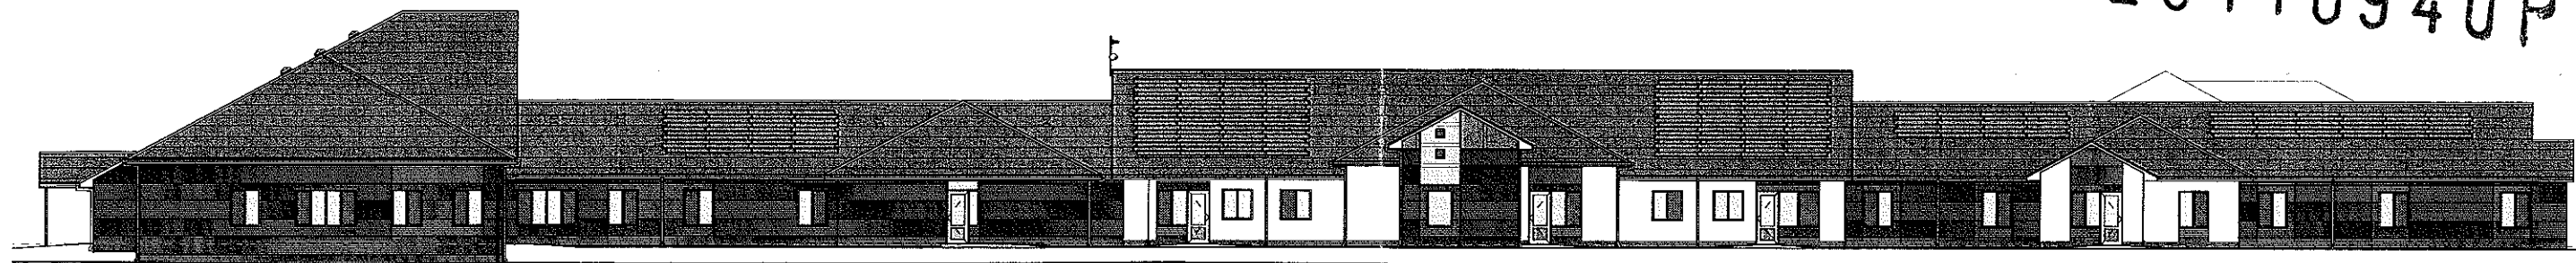

Proposed Elevation 4

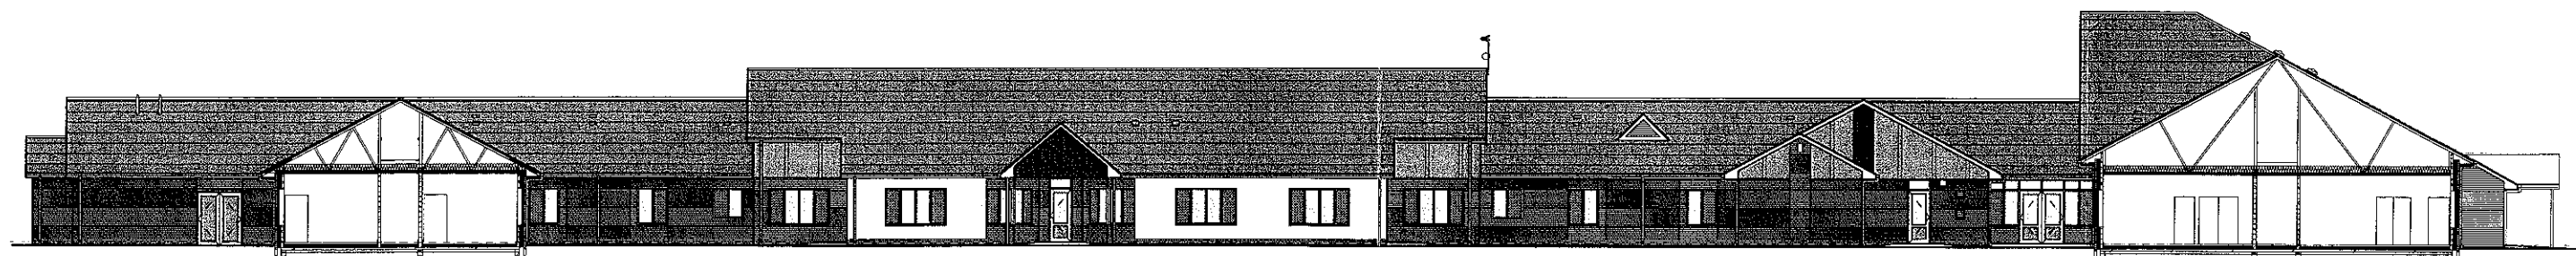



Proposed Elevation 9



Proposed Elevation 7

MATERIALS KEY

1. Roof tiles - Redland Monier Mini Stonewall (slate grey colour) concrete interlocking tiles with integrated Solar PV panels to South facing Elevation
2. Rainwater goods - dark grey Aluminium
3. Eaves fascia & verges - White Upvc Soffit - grey Rockclad
4. Brickwork generally Red multi
5. Contrasting dark brick upto 150mm above finished floor level and to feature panels
6. Coloured render
7. Windows, White Upvc frames - clear glass unless noted obscure. External doors White Upvc or Aluminium powder coated where specified
8. Security mesh to opening casements.
9. Vertical cladding generally - Grey Rockclad
10. Horizontal cladding to feature panels - Rockclad or similar contrasting colour.
11. Black glass infill over entrances.

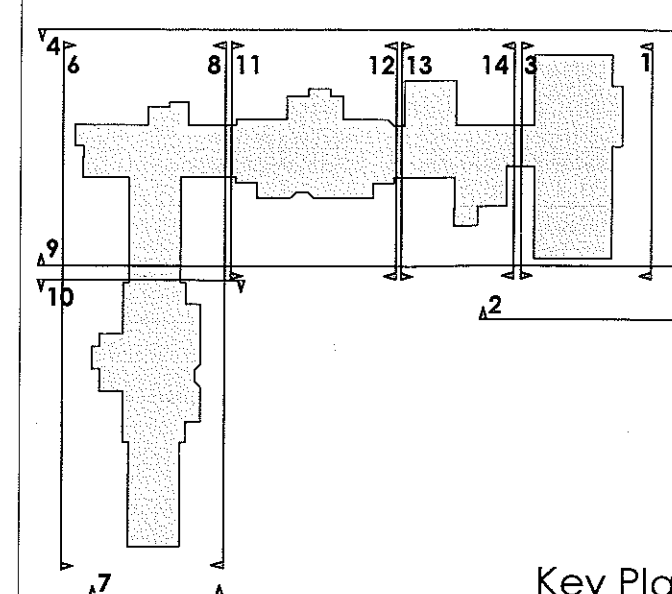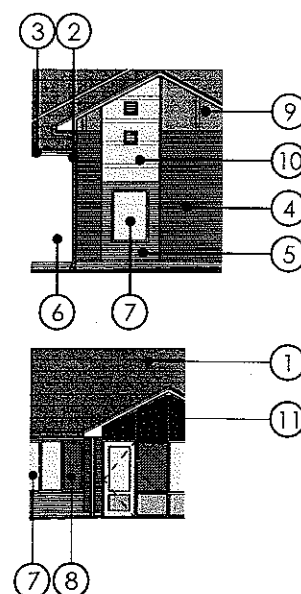

Key Plan

- Scale revised. Roof cowl added to Elevation 9. External lights revised. Materials key revised. 07-11-11 SAJ
- Layout rearranged as Planning submission 04-04-2011. 21-10-11 SAJ
- Bathroom & Ensuite windows omitted. Materials key revised 03-06-11 SAJ
- Elevations updated following revisions to main plan. Vent louvres & grilles added. Materials added. 31-03-11 SAJ

REVISIONS

- Preliminary
- For Approval
- Tender
- Construction

Calderstones NHS Trust

Maplewood Phase 2

DRAWING


Proposed Elevations

SCALE: drawn by date

N.T.S. @ A3 GWP Jun '10

DRAWING NO. revision

08-095-151 ①

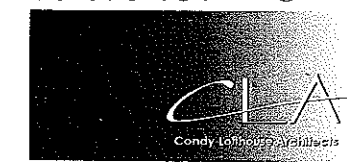

T: 0151 207 4371 • F: 0151 207 7087