




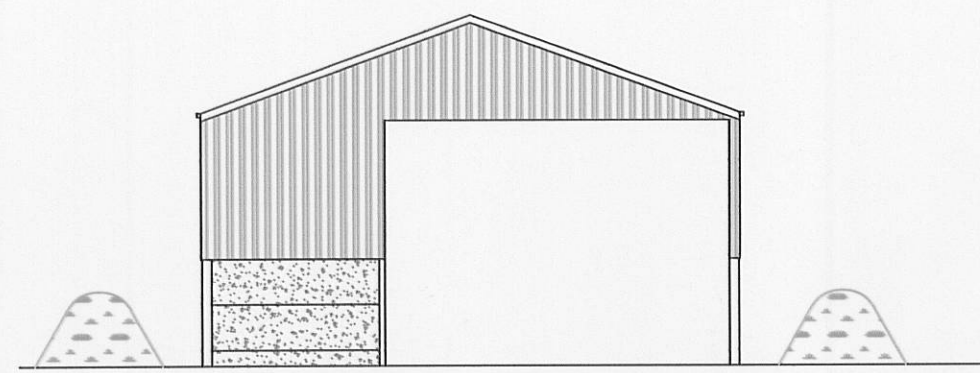


FRONT ELEVATION (South.)

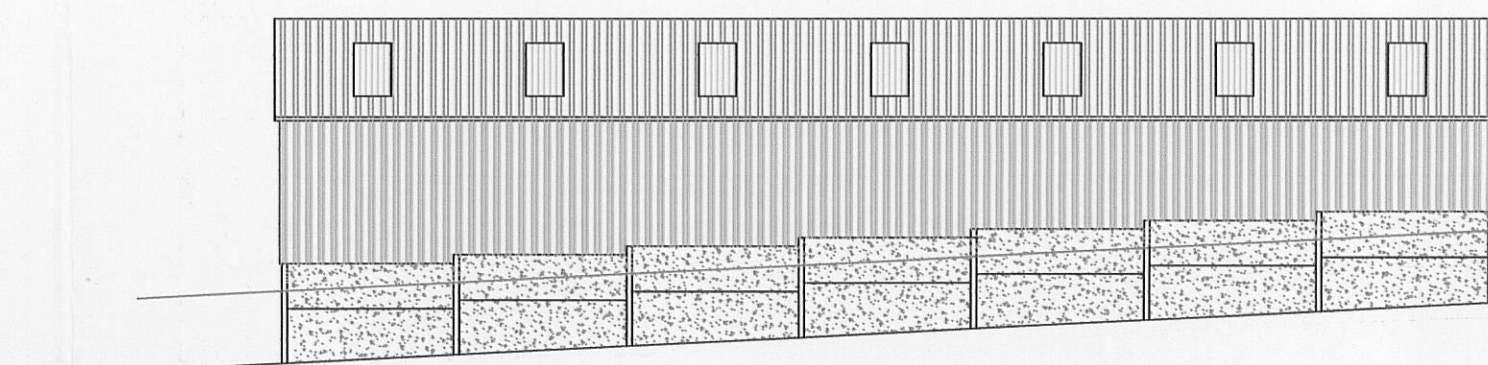


SIDE ELEVATION (East.)

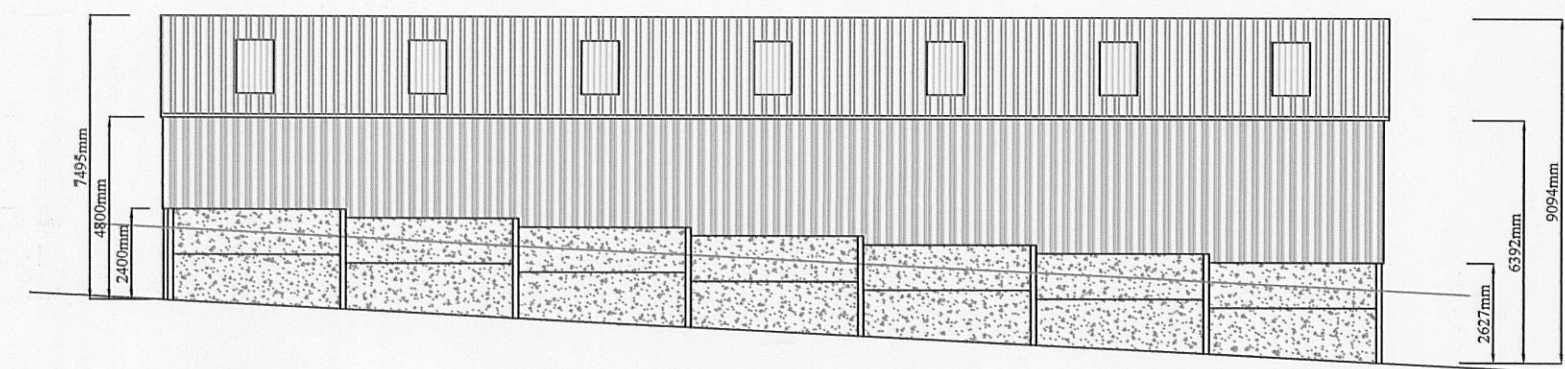


SIDE ELEVATION (West.)

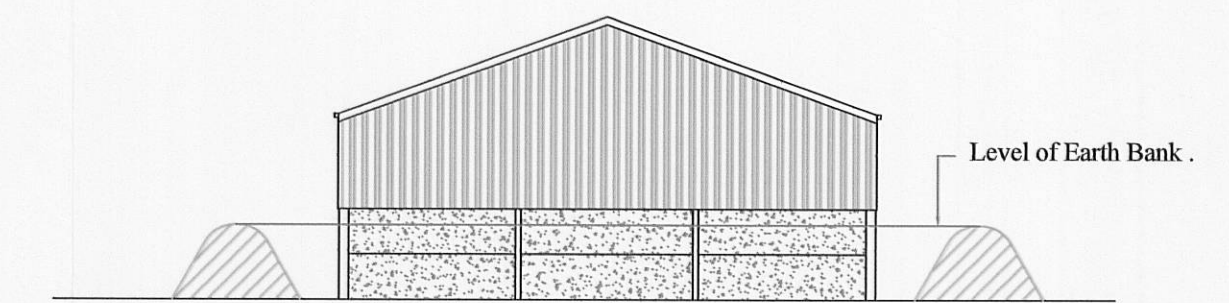


REAR ELEVATION (North.)

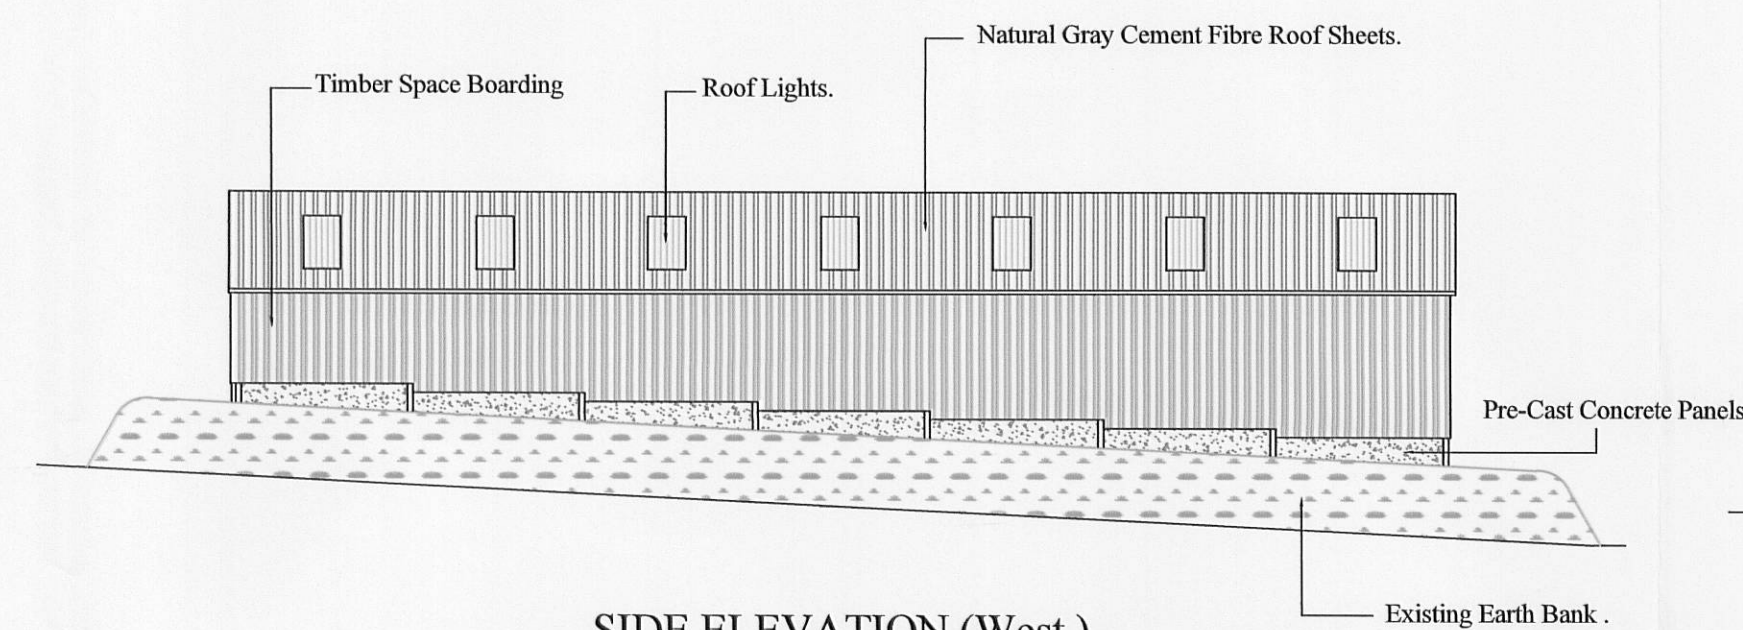


SIDE ELEVATION (West.)
With Earth Bank Shown.

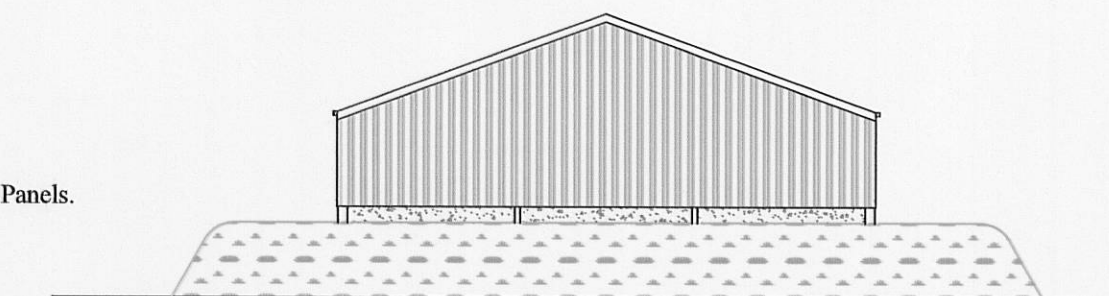

REAR ELEVATION (North.)
With Earth Bank Shown.

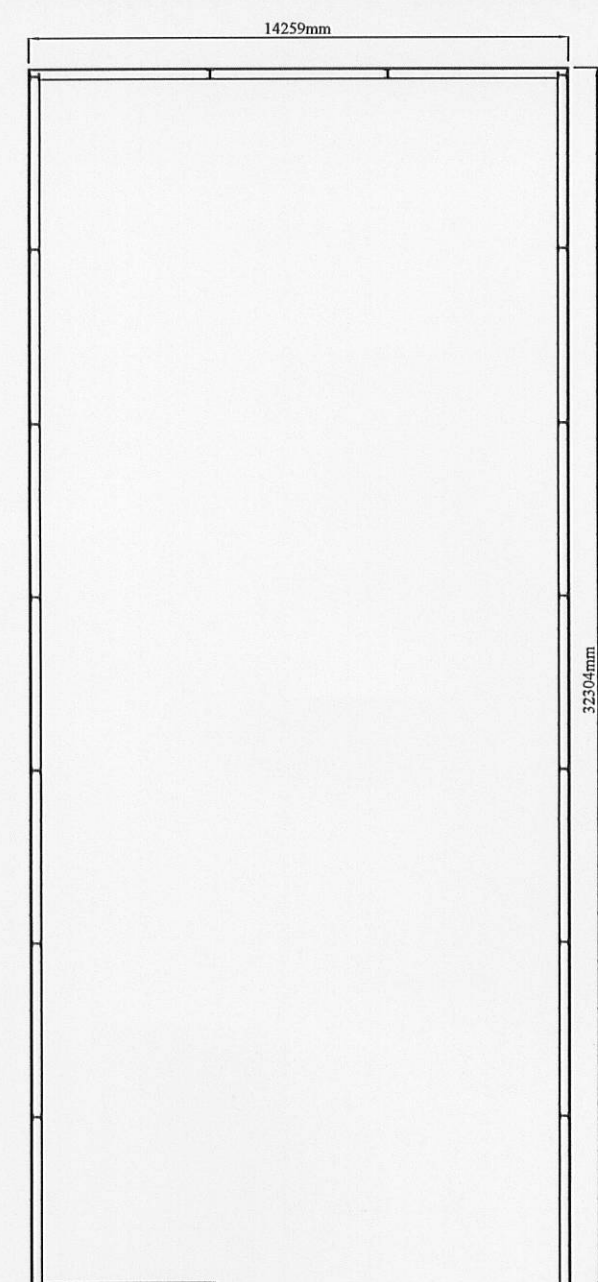

PLANS

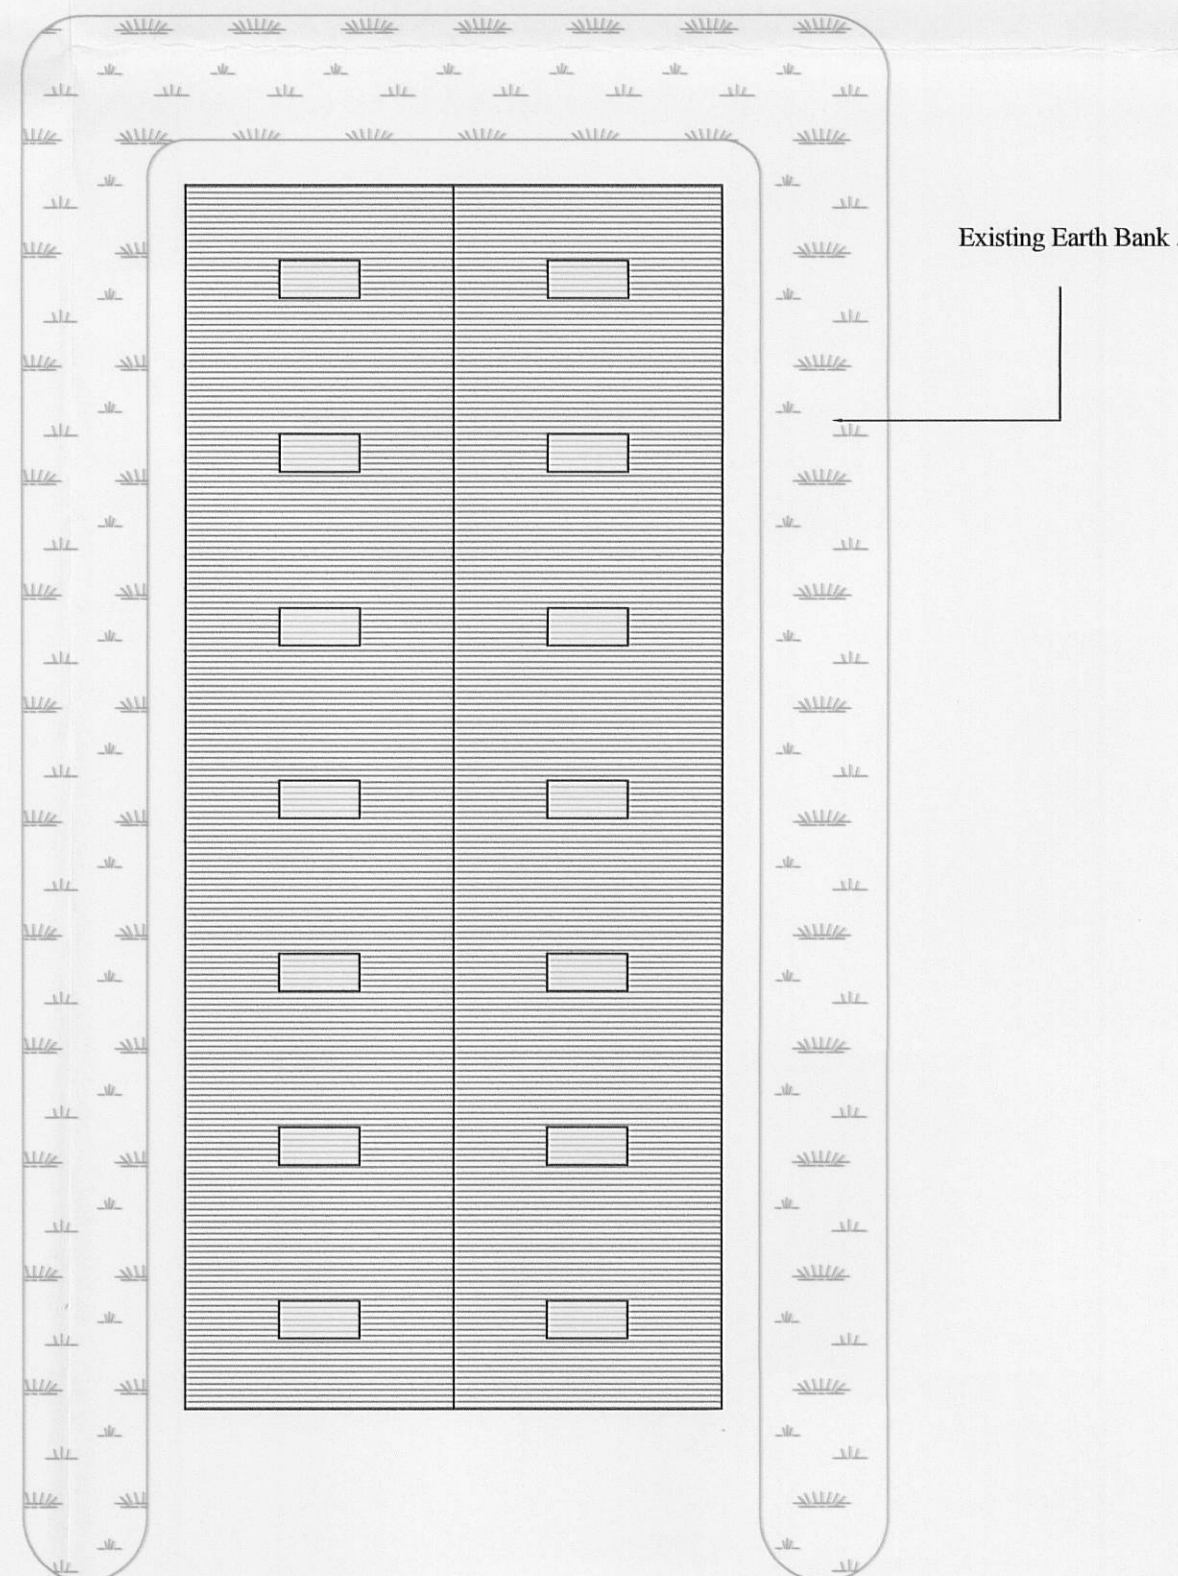

320110944P

J.HADFIELD. ENGINEERING,SURVEYING.			
Springs House, Chipping, Lancashire. PR3 2GQ. Tel 07740 929096. Fax 08708 362185			
Client's Details, Mr J. NEARY			
Project Details, PROPOSED REPLACEMENT ROOT CROP STORE			
Project Address, BIRCHEN LEE FARM LEAGRAM ESTATE LEAGRAM			
Project Number, 236/201	Date, OCT/2011	Scale, 1:200	By, JH
DO NOT SCALE THIS DRAWING. CHECK ALL DIMENSIONS ON SITE			
THIS DRAWING IS PROTECTED BY COPYRIGHT. IT MAY NOT BE REPRODUCED IN ANY FORM OR BY ANY MEANS FOR ANY PURPOSE, WITHOUT OBTAINING PRIOR WRITTEN PERMISSION FROM J.HADFIELD, ENGINEERING,SURVEYING.			