

PROPOSED CONSERVATORY

MR MRS HODSON

29 THE CRESCENT

CLITHEROE


LANCASHIRE

Scale 1=100 1=50


Date November 2011

Plan Ref. 29 TC

320110961P

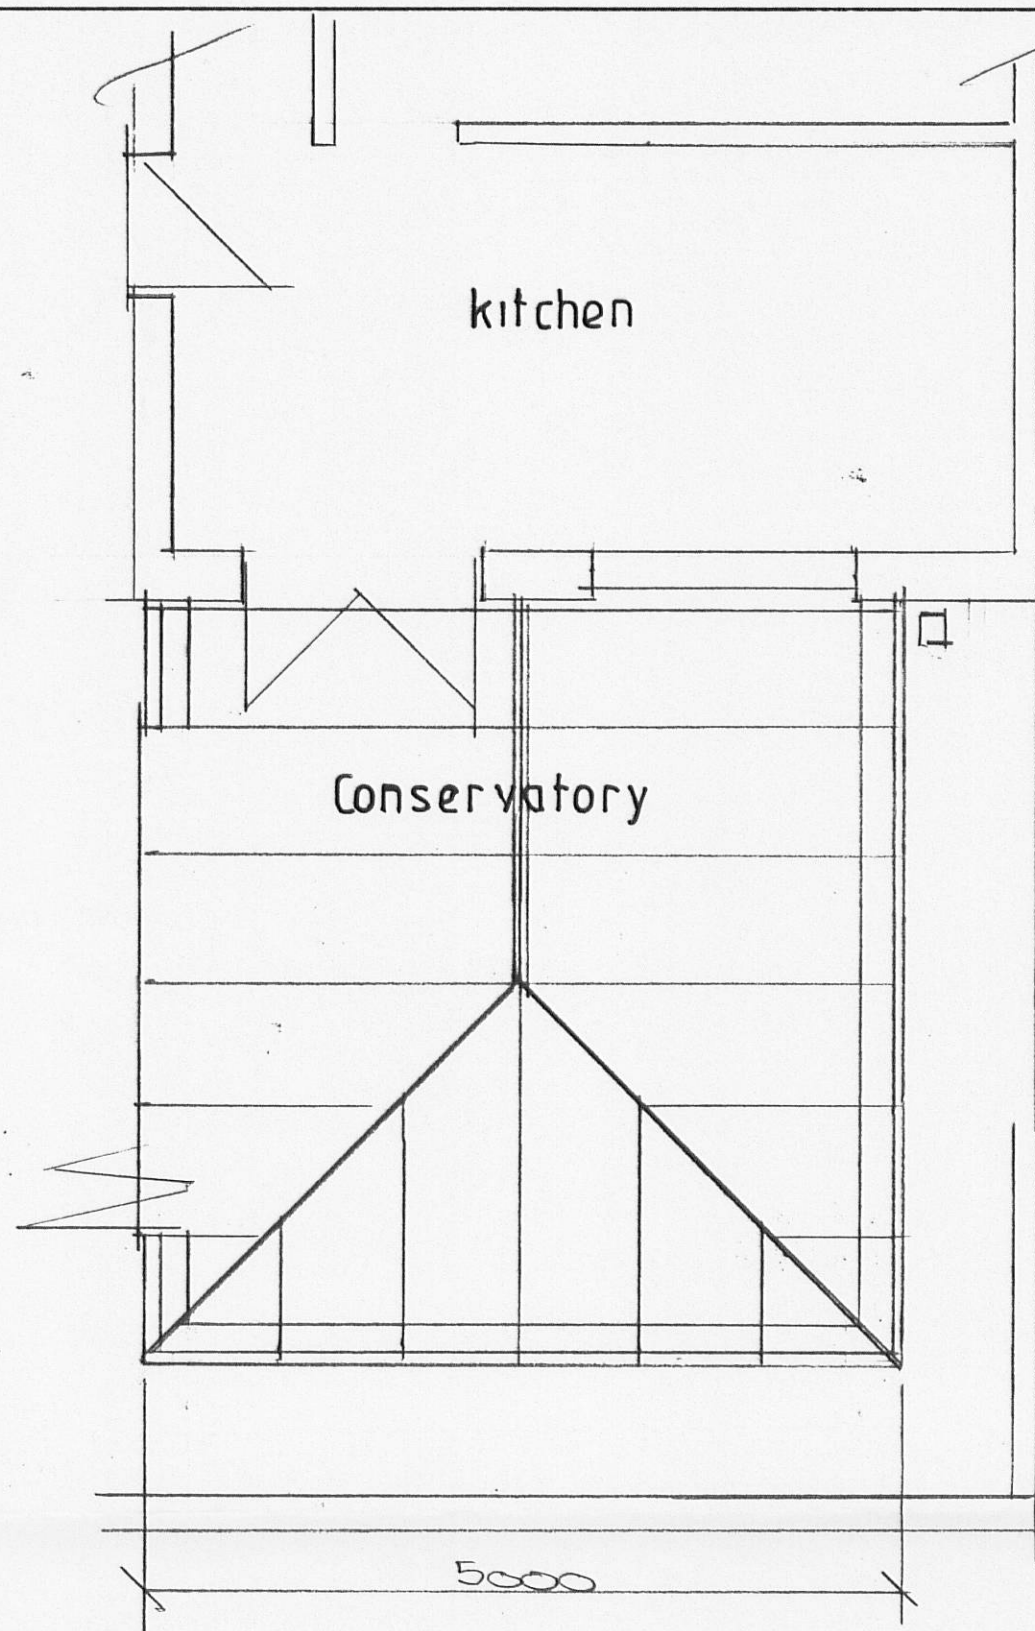


PROPOSED G FLOOR PLAN

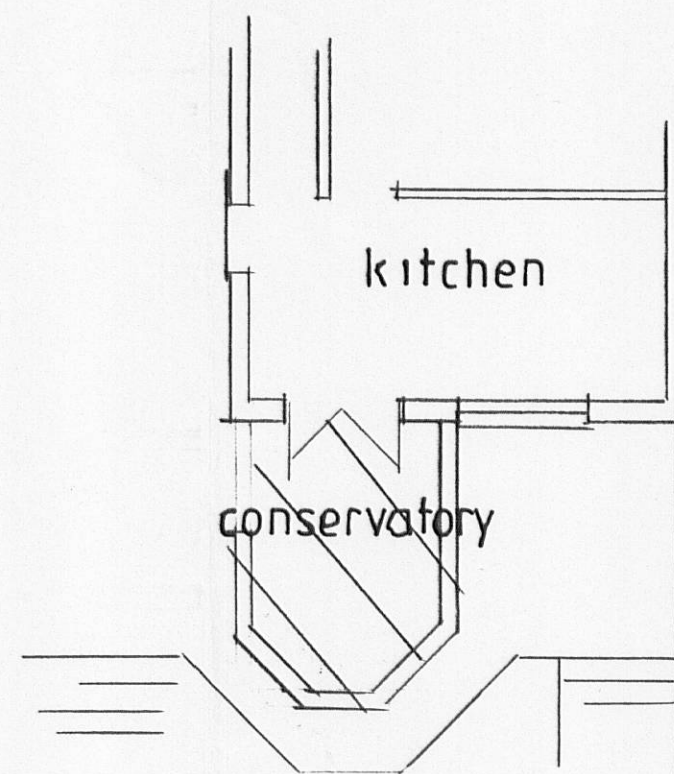


EXISTING G FLOOR PLAN


form new retaining wall

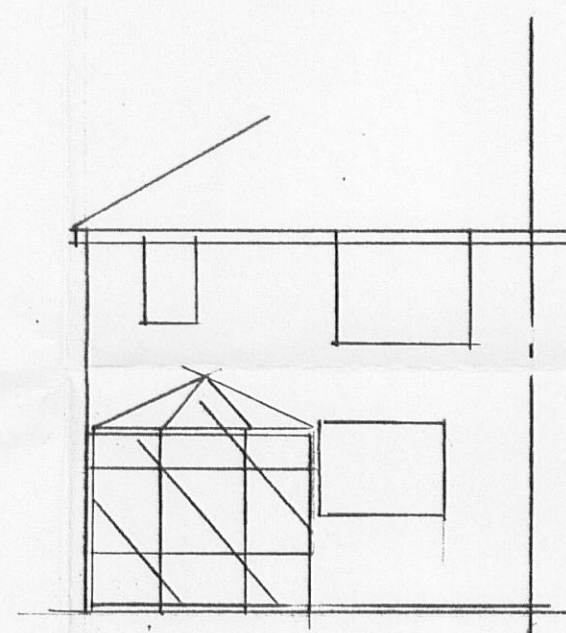


EXISTING REAR ELEVATION

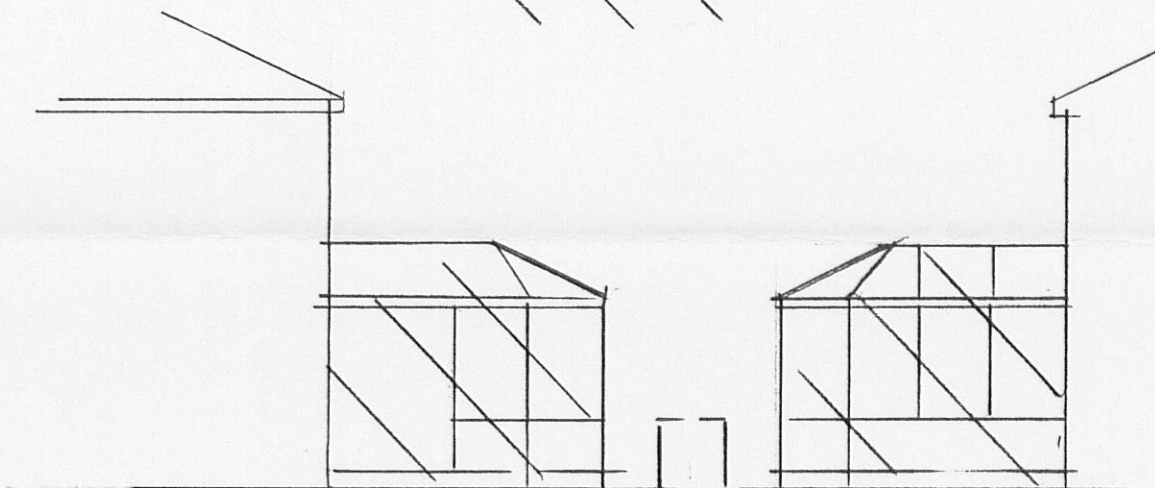

EXISTING SIDE ELEVATIONS

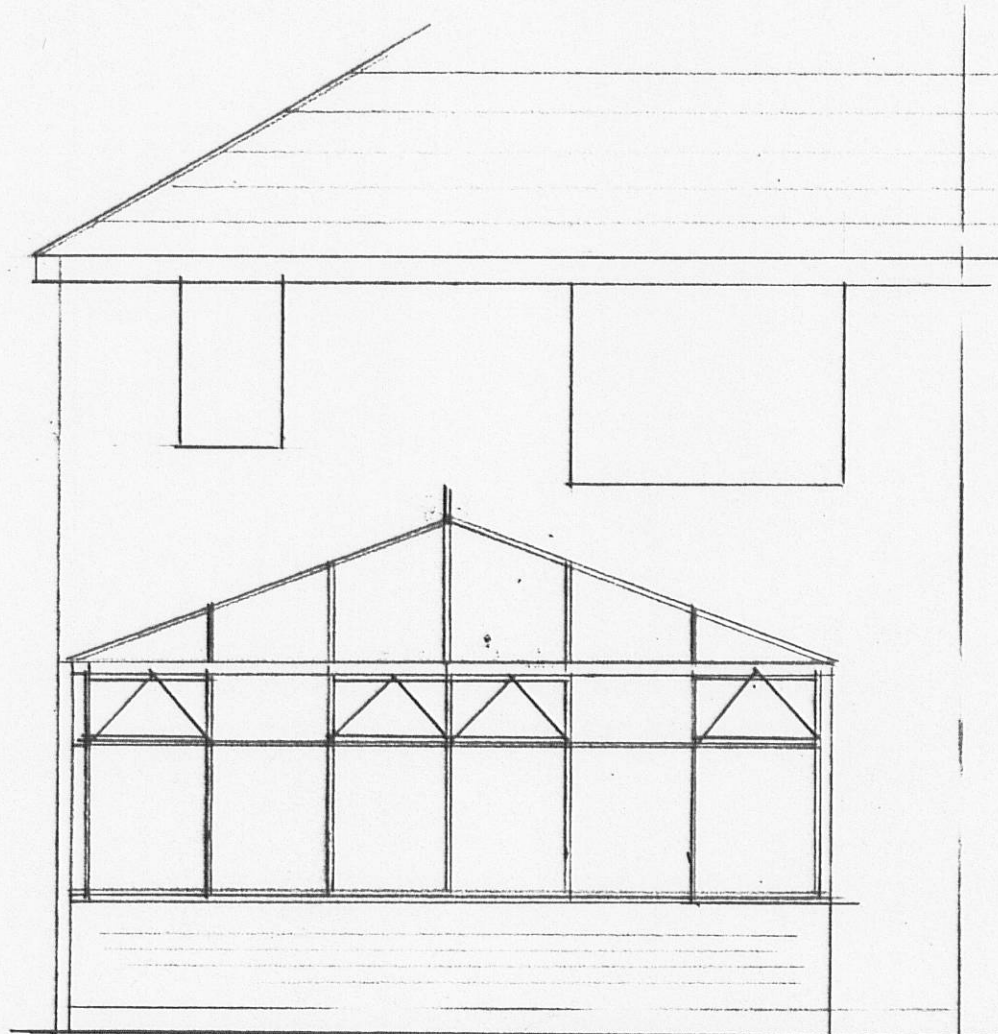

PROPOSED REAR ELEVATION

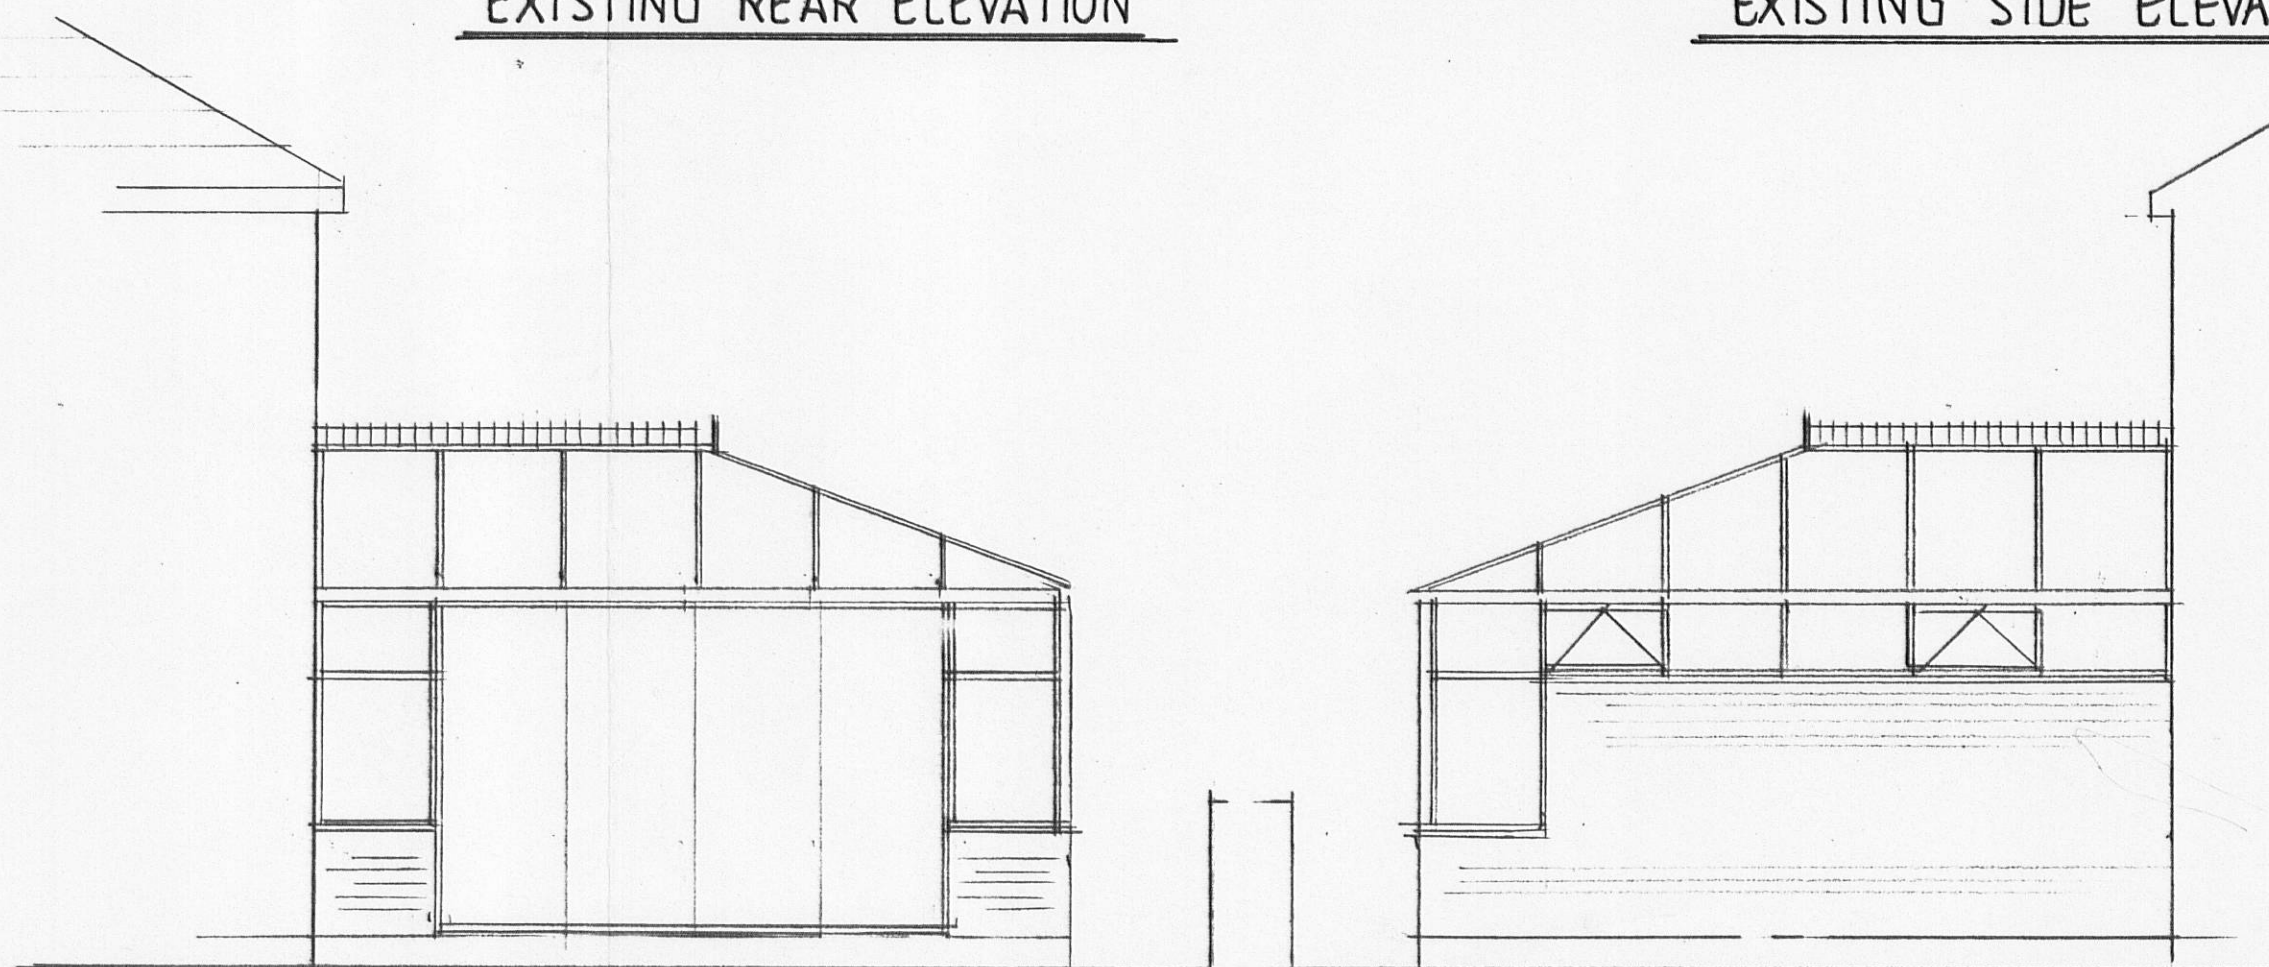

PROPOSED SIDE ELEVATIONS