



RIBBLE VALLEY
BOROUGH COUNCIL

Council Offices, Church Walk, Clitheroe, Lancashire. BB7 2RA Tel: 01200 425111 www.ribblevalley.gov.uk

For office use only

Application No

Date received

Fee paid £

Receipt No:

320110975 P

Householder Application for Planning Permission for works or extension to a dwelling. Town and Country Planning Act 1990

You can complete and submit this form electronically via the Planning Portal by visiting www.planningportal.gov.uk/apply

Publication of applications on planning authority websites

Please note that the information provided on this application form and in supporting documents may be published on the Authority's website. If you require any further clarification, please contact the Authority's planning department.

Please complete using block capitals and black ink

It is important that you read the accompanying guidance notes as incorrect completion will delay the processing of your application.

1. Applicant Name and Address

Title: MR First name: Peter
Last name: SINGLETON
Company (optional):
Unit: House number: House suffix:
House name: "WESTMEATH"
Address 1: JACKSONS LANE
Address 2: BALDERSTONE
Address 3:
Town: PRESTON
County: LANCASHIRE
Country: ENGLAND
Postcode: P 7EL

2. Agent Name and Address

Title: MR First name: David
Last name: Wilkinson
Company (optional):
Unit: House number: House suffix:
House name:
Address 1: NO 3, PARK CLOSE
Address 2: 1
Address 3: RIBBETON
Town: PRESTON
County: LANCASHIRE
Country: ENGLAND
Postcode: PR2 6Y2

3. Description of Proposed Works

Please describe the proposed works:

- ① REAR DITCHED ROOFED KITCHEN EXTENSION (INFILL BETWEEN EXISTING REAR ELEVATION PROJECTIONS)
② SIDE DOUBLE GARAGE, ALSO PITCHED ROOFED, TO LINE WITH & OF SAME HEIGHT & FINISHES AS EXISTING SIDE UTILITY AREA EXTENSION.
NEW GARAGE AREA = 34.22 SQM
NEW REAR EXTENSION AREA = 23.09 SQM

3. Description of Proposed Works (continued)

Has the work already started? ☐ Yes ☒ No

If Yes, please state when the work was started (DD/MM/YYYY):

(date must be pre-application submission)

Has the work already been completed? ☐ Yes ☒ No

If Yes, please state when the work was completed (DD/MM/YYYY):

(date must be pre-application submission)

4. Site Address Details

Please provide the full postal address of the application site.

Unit:		House number:		House suffix:	
-------	--	------------------	--	------------------	--

House name: " WESTMEATH

Address 1: JACKSONS LANE

Address 2: BALDERSTON

Address 3: P

Town: PRESTON

County: LANCASHIRE

Postcode (optional):

5. Pedestrian and Vehicle Access, Roads and Rights of Way

Is a new or altered vehicle access proposed to or from the public highway? ☐ Yes ☒ No

Is a new or altered pedestrian access proposed to or from the public highway? ☐ Yes ☒ No

Do the proposals require any diversions, extinguishments and/or creation of public rights of way? ☐ Yes ☒ No

If Yes to any questions, please show details on your plans or drawings and state the reference number(s) of the plan(s)/drawing(s):

6. Pre-application Advice

Has assistance or prior advice been sought from the local authority about this application? ☒ Yes ☐ No

If Yes, please complete the following information about the advice you were given (This will help the authority to deal with this application more efficiently)

Please tick if the full contact details are not known, and then complete as much possible:

Officer name: CALLER TO ASK TO SEE A
SPEAK TO PLANNING OFFICER ABOUT
SCHEME BUT TOLD NO ONE

Reference: AXIOMIABLE & WOULD TAKE
25 DAYS & SEPERATE FEE TO GET
VIEW FROM PLANNER WITHIN MAY
1 STILL NO

Date (DD MM YYYY): BE ΔVES
(must be pre-application submission) DRAND

Details of the pre-application advice received: HENCE
DUE TO NO PLANNING DELAY
ADDITIONAL FEE NEEDED
APPLICATION SUBMITTED IN
HOUSEHOLDER FORM IN FULL
ALSO ADVISED VERBALLY THAT
D.A.S. NOT REQUIRED WITH THIS applico-

7. Trees and Hedges

Are there any trees or hedges on your own property or on adjoining properties which are within falling distance of your proposed development?

☐ Yes ☒ No

If Yes, please mark their position on a scaled plan and state the reference number of any plans or drawings:

Will any trees or hedges need to be removed or pruned in order to carry out your proposal? ☐ Yes ☐ No

If Yes, please show on your plans which trees by giving them numbers e.g. T1, T2 etc, state the reference number of the plan(s)/drawing(s) and indicate the scale.

8. Parking

Will the proposed works affect existing car parking arrangements? ☐ Yes ☒ No

If Yes, please describe:

9. Authority Employee / Member

With respect to the Authority, I am:

Do any of these
statements apply to you?

(a) a member of staff
(b) an elected member
(c) related to a member of staff
(d) related to an elected member

Do any of these statements apply to you?

☐ Yes ☒ No

If Yes, please provide details of the name, relationship and role

10. Materials

If applicable, please state what materials are to be used externally. Include type, colour and name for each material:

	Existing (where applicable)	Proposed	Not applicable	Don't Know
Walls	RED BROWN FACINGS	RED BROWN FACINGS TO MATCH EXT. HOUSE	☐	☐
Roof	GREY - GREEN SLATES	GREY - GREEN SLATES TO MATCH EXT. HOUSE	☐	☐
Windows	MEDIUM BROWN STAINED HARDWOOD	MEDIUM BROWN HARDWOOD TO MATCH EXISTING HOUSE	☐	☐
Doors	//	//	☐	☐
Boundary treatments (e.g. fences, walls)		NO CHANGE FROM EXT.	☐	☐
Vehicle access and hard-standing	GRAVEL DRIVE AREAS	NO CHANGE FROM EXT.	☐	☐
Lighting	N/A	N/A	☒	☐
Others (please specify)			☐	☐

Are you supplying additional information on submitted plan(s)/drawing(s)/design and access statement?

☒ Yes

☐ No

If Yes, please state references for the plan(s)/drawing(s)/design and access statement:

EXT. PLANS SECTION & ELEVATIONS
PROPOSED PLANS SECTION & ELEVATIONS
PROPOSED SITE PLAN & SITE LOCATION PLAN

11. Ownership Certificates

One Certificate A, B, C, or D, must be completed, together with the Agricultural Holdings Certificate with this application form

CERTIFICATE OF OWNERSHIP - CERTIFICATE A

~~I certify/~~ **Town and Country Planning (Development Management Procedure) (England) Order 2010 Certificate under Article 12**
~~The applicant certifies that on the day 21 days before the date of this application nobody except myself/ the applicant was the~~
owner (owner is a person with a freehold interest or leasehold interest with at least 7 years left to run) of any part of the land or building to which the application relates

Signed - Applicant:

Or signed - Agent:

Date (DD/MM/YYYY):





7/11/2011

CERTIFICATE OF OWNERSHIP - CERTIFICATE B

Town and Country Planning (Development Management Procedure) (England) Order 2010 Certificate under Article 12
~~I certify/~~ The applicant certifies that I have/the applicant has given the requisite notice to everyone else (as listed below) who, on the day 21 days before the date of this application, was the owner (owner is a person with a freehold interest or leasehold interest with at least 7 years left to run) of any part of the land or building to which this application relates.

Name of Owner	Address	Date Notice Served

Signed - Applicant:

Or signed - Agent:

Date (DD/MM/YYYY):

CERTIFICATE OF OWNERSHIP - CERTIFICATE C

Town and Country Planning (Development Management Procedure) (England) Order 2010 Certificate under Article 12
I certify/ The applicant certifies that:

- Neither Certificate A or B can be issued for this application
- All reasonable steps have been taken to find out the names and addresses of the other owners (owner is a person with a freehold interest or leasehold interest with at least 7 years left to run) of the land or building, or of a part of it, but I have/ the applicant has been unable to do so

The steps taken were:

Name of Owner	Address	Date Notice Served

Notice of the application has been published in the following newspaper (circulating in the area where the land is situated):

On the following date (which must not be earlier than 21 days before the date of the application):

Signed - Applicant:

Or signed - Agent:

Date (DD/MM/YYYY):

11. Ownership Certificates (continued)**CERTIFICATE OF OWNERSHIP - CERTIFICATE D****Town and Country Planning (Development Management Procedure) (England) Order 2010 Certificate under Article 12**

I certify/ The applicant certifies that:

- Certificate A cannot be issued for this application
- All reasonable steps have been taken to find out the names and addresses of everyone else who, on the day 21 days before the date of this application, was the owner (owner is a person with a freehold interest or leasehold interest with at least 7 years left to run) of any part of the land to which this application relates, but I have/ the applicant has been unable to do so

The steps taken were:

Notice of the application has been published in the following newspaper (circulating in the area where the land is situated):

which must not be earlier than the date of the application:

Signed - Applicant:

Or signed - Agent:

Date (DD/MM/YYYY):

12. Agricultural Land Declaration**AGRICULTURAL LAND DECLARATION****Town and Country Planning (Development Management Procedure) (England) Order 2010 Certificate under Article 12**

Agricultural Land Declaration - You Must Complete Either A or B

(A) None of the land to which the application relates is, or is part of, an agricultural holding

Signed - Applicant:

Or signed - Agent:

Date (DD/MM/YYYY):

(B) I have/ The applicant has given the requisite notice to every person other than myself/ the applicant who, on the day 21 days before the date of this application, was a tenant of an agricultural holding on all or part of the land to which this application relates as listed below:

Name of Tenant	Address	Date Notice Served

Signed - Applicant:

Or signed - Agent:

Date (DD/MM/YYYY):

13. Planning Application Requirements - Checklist

Please read the following checklist to make sure you have sent all the information in support of your proposal. Failure to submit all information required will result in your application being deemed invalid. It will not be considered valid until all information required by the Local Planning Authority has been submitted.

The original and 3 copies of a completed and dated application form:



The original and 3 copies of a design and access statement if proposed works fall within a conservation area or World Heritage Site, or relate to a Listed Building:



The correct fee:

£15 advised as applicable



The original and 3 copies of a plan which identifies the land to which the application relates drawn to an identified scale and showing the direction of North:



The original and 3 copies of the completed, dated Ownership Certificate (A, B, C or D - as applicable):



The original and 3 copies of other plans and drawings or information necessary to describe the subject of the application:



The original and 3 copies of the completed, dated Article 12 Certificate (Agricultural Holdings):



N.B. SITE: NOT IN FLOOD RISK ZONES / DV 2
 N.B. SITE NOT IN CONSERVATION AREA. IT IS UNDERSTOOD
 N.B. ADVISED BY R.V.B. COUNCIL PLANNING: WHEN ASKED FOR APP. APPLICATION
 MEETING (NOT ATTENDED) THAT NO COMMENT RETURNED WITH THIS APPLICATION

14. Declaration

I/we hereby apply for planning permission/consent as described in this form and the accompanying plans/drawings and additional information.

Signed - Applicant:

Or signed - Agent:

Date (DD/MM/YYYY):

[Redacted Signature]

D. Wilkinson

7/11/2011

(date cannot be pre-application)

15. Applicant Contact Details

Telephone numbers

Country code:

National number:

Extension number:

[Redacted]

[Redacted]

[Redacted]

Country code:

Mobile number (optional):

[Redacted]

[Redacted]

Country code:

Fax number (optional):

[Redacted]

[Redacted]

Email address (optional):

[Redacted]

16. Agent Contact Details

Telephone numbers

Country code:

National number:

Extension number:

[Redacted]

[Redacted]

[Redacted]

Country code:

Mobile number (optional):

[Redacted]

[Redacted]

Country code:

Fax number (optional):

[Redacted]

[Redacted]

Email address (optional):

[Redacted]

17. Site Visit

N.B. site can be seen but rear extension would need to be seen by a crossing. The rear of site which can be done.

Can the site be seen from a public road, public footpath, bridleway or other public land?

☒ Yes

☐ No

If the planning authority needs to make an appointment to carry out a site visit, whom should they contact? (Please select only one)

☐ Agent

☒ Applicant

☐ Other (if different from the agent/applicant's details)

If Other has been selected, please provide:

Contact name:

[Redacted]

Telephone number:


[Redacted]

Email address:

[Redacted]

320110975P

HMOPS

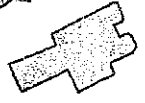


BALDWINSTONE WALL LANE

PROPOSED GARAGE
EXTENSION
PROPOSED REAR
EXTENSION

SITE LOCATION PLAN
SCALE 1/1250

NORTH

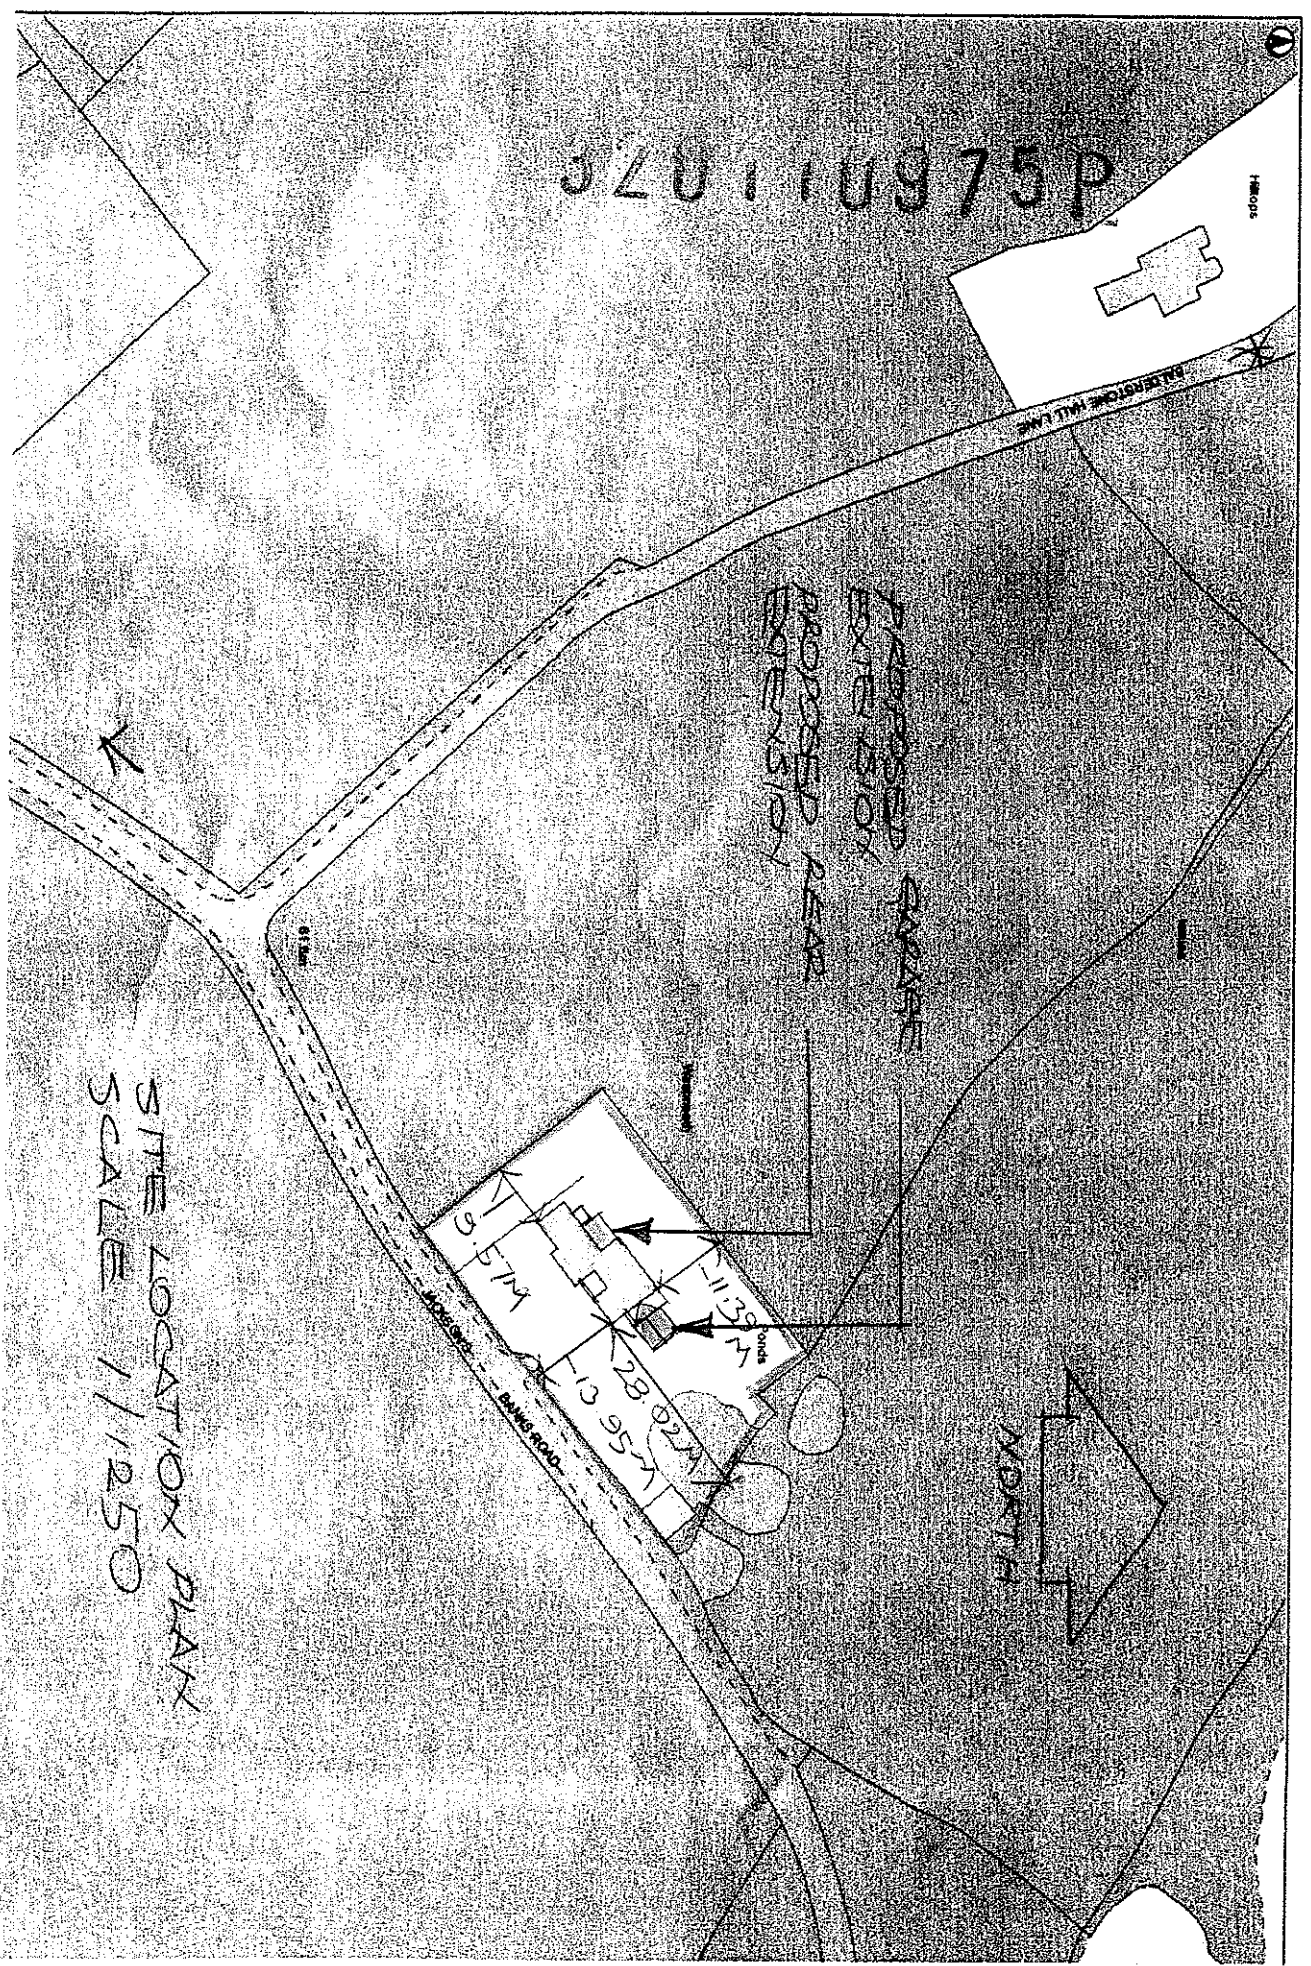

3000409

DWG NO 3,