


Front Elevation




Side Elevation

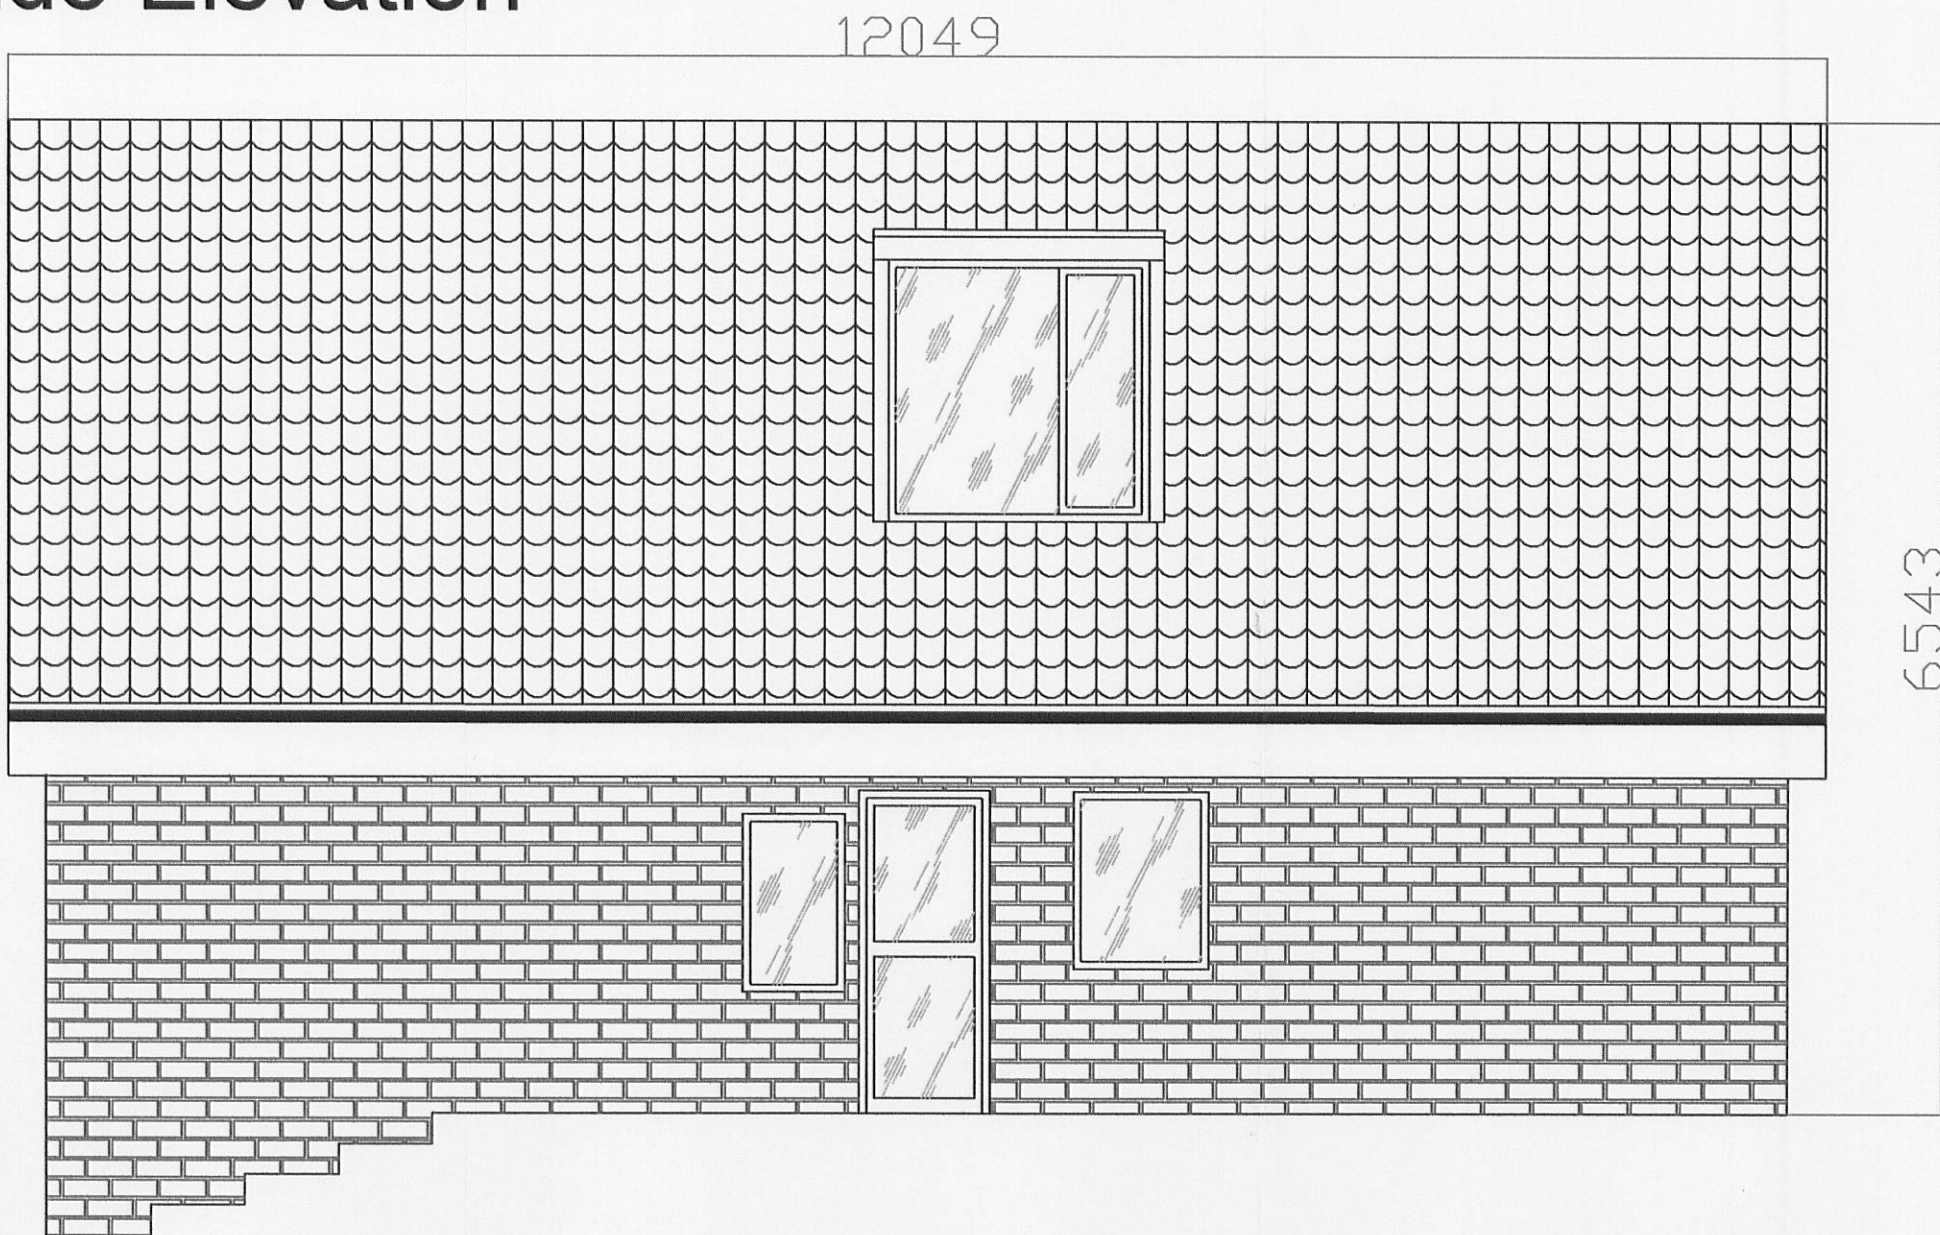

Rear Elevation



Side Elevation

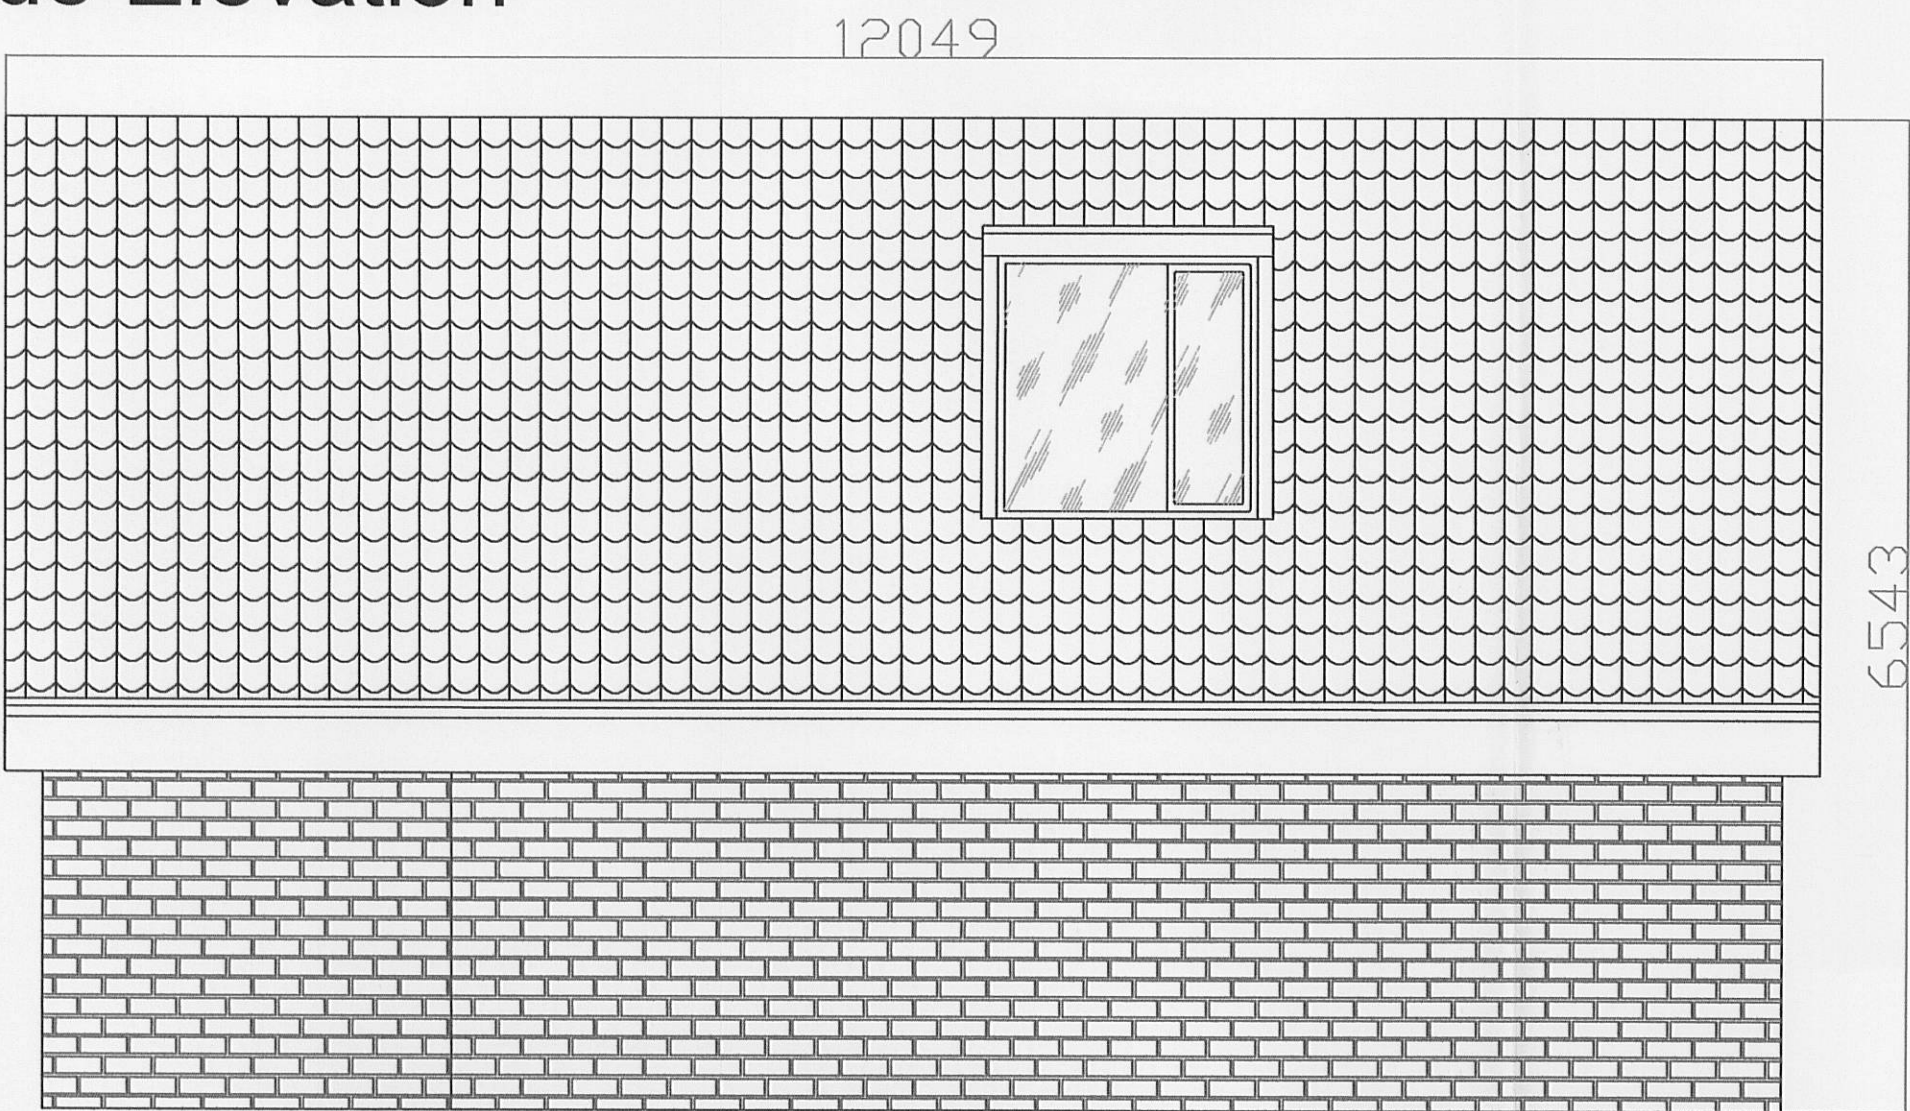

320110978P

Description	Rev
AJH ASSOCIATES Chartered Building Surveyors	
21 Dunsford Court, Farnham, Surrey, GU10 2JH Tel: 01250 420007 Fax: 01250 420008 Email: info@ajh-associates.co.uk www.ajh-associates.co.uk	
Client	MR & MRS ROBERTS
Project	12 NOWELL GROVE ROAD READ
Description	EXISTING ELEVATIONS
Scale	1:50
Date	04/11/11
By	JT
Checked	TH
No.	2835/102
DO NOT SCALE THIS DRAWING. CHECK ALL DIMENSIONS ON SITE.	
THIS DRAWING IS PROTECTED BY COPYRIGHT. IT MAY NOT BE REPRODUCED IN ANY FORM OR BY ANY MEANS FOR ANY PURPOSE, WITHOUT OBTAINING PRIOR WRITTEN PERMISSION FROM AJH ASSOCIATES	