



Ground Floor

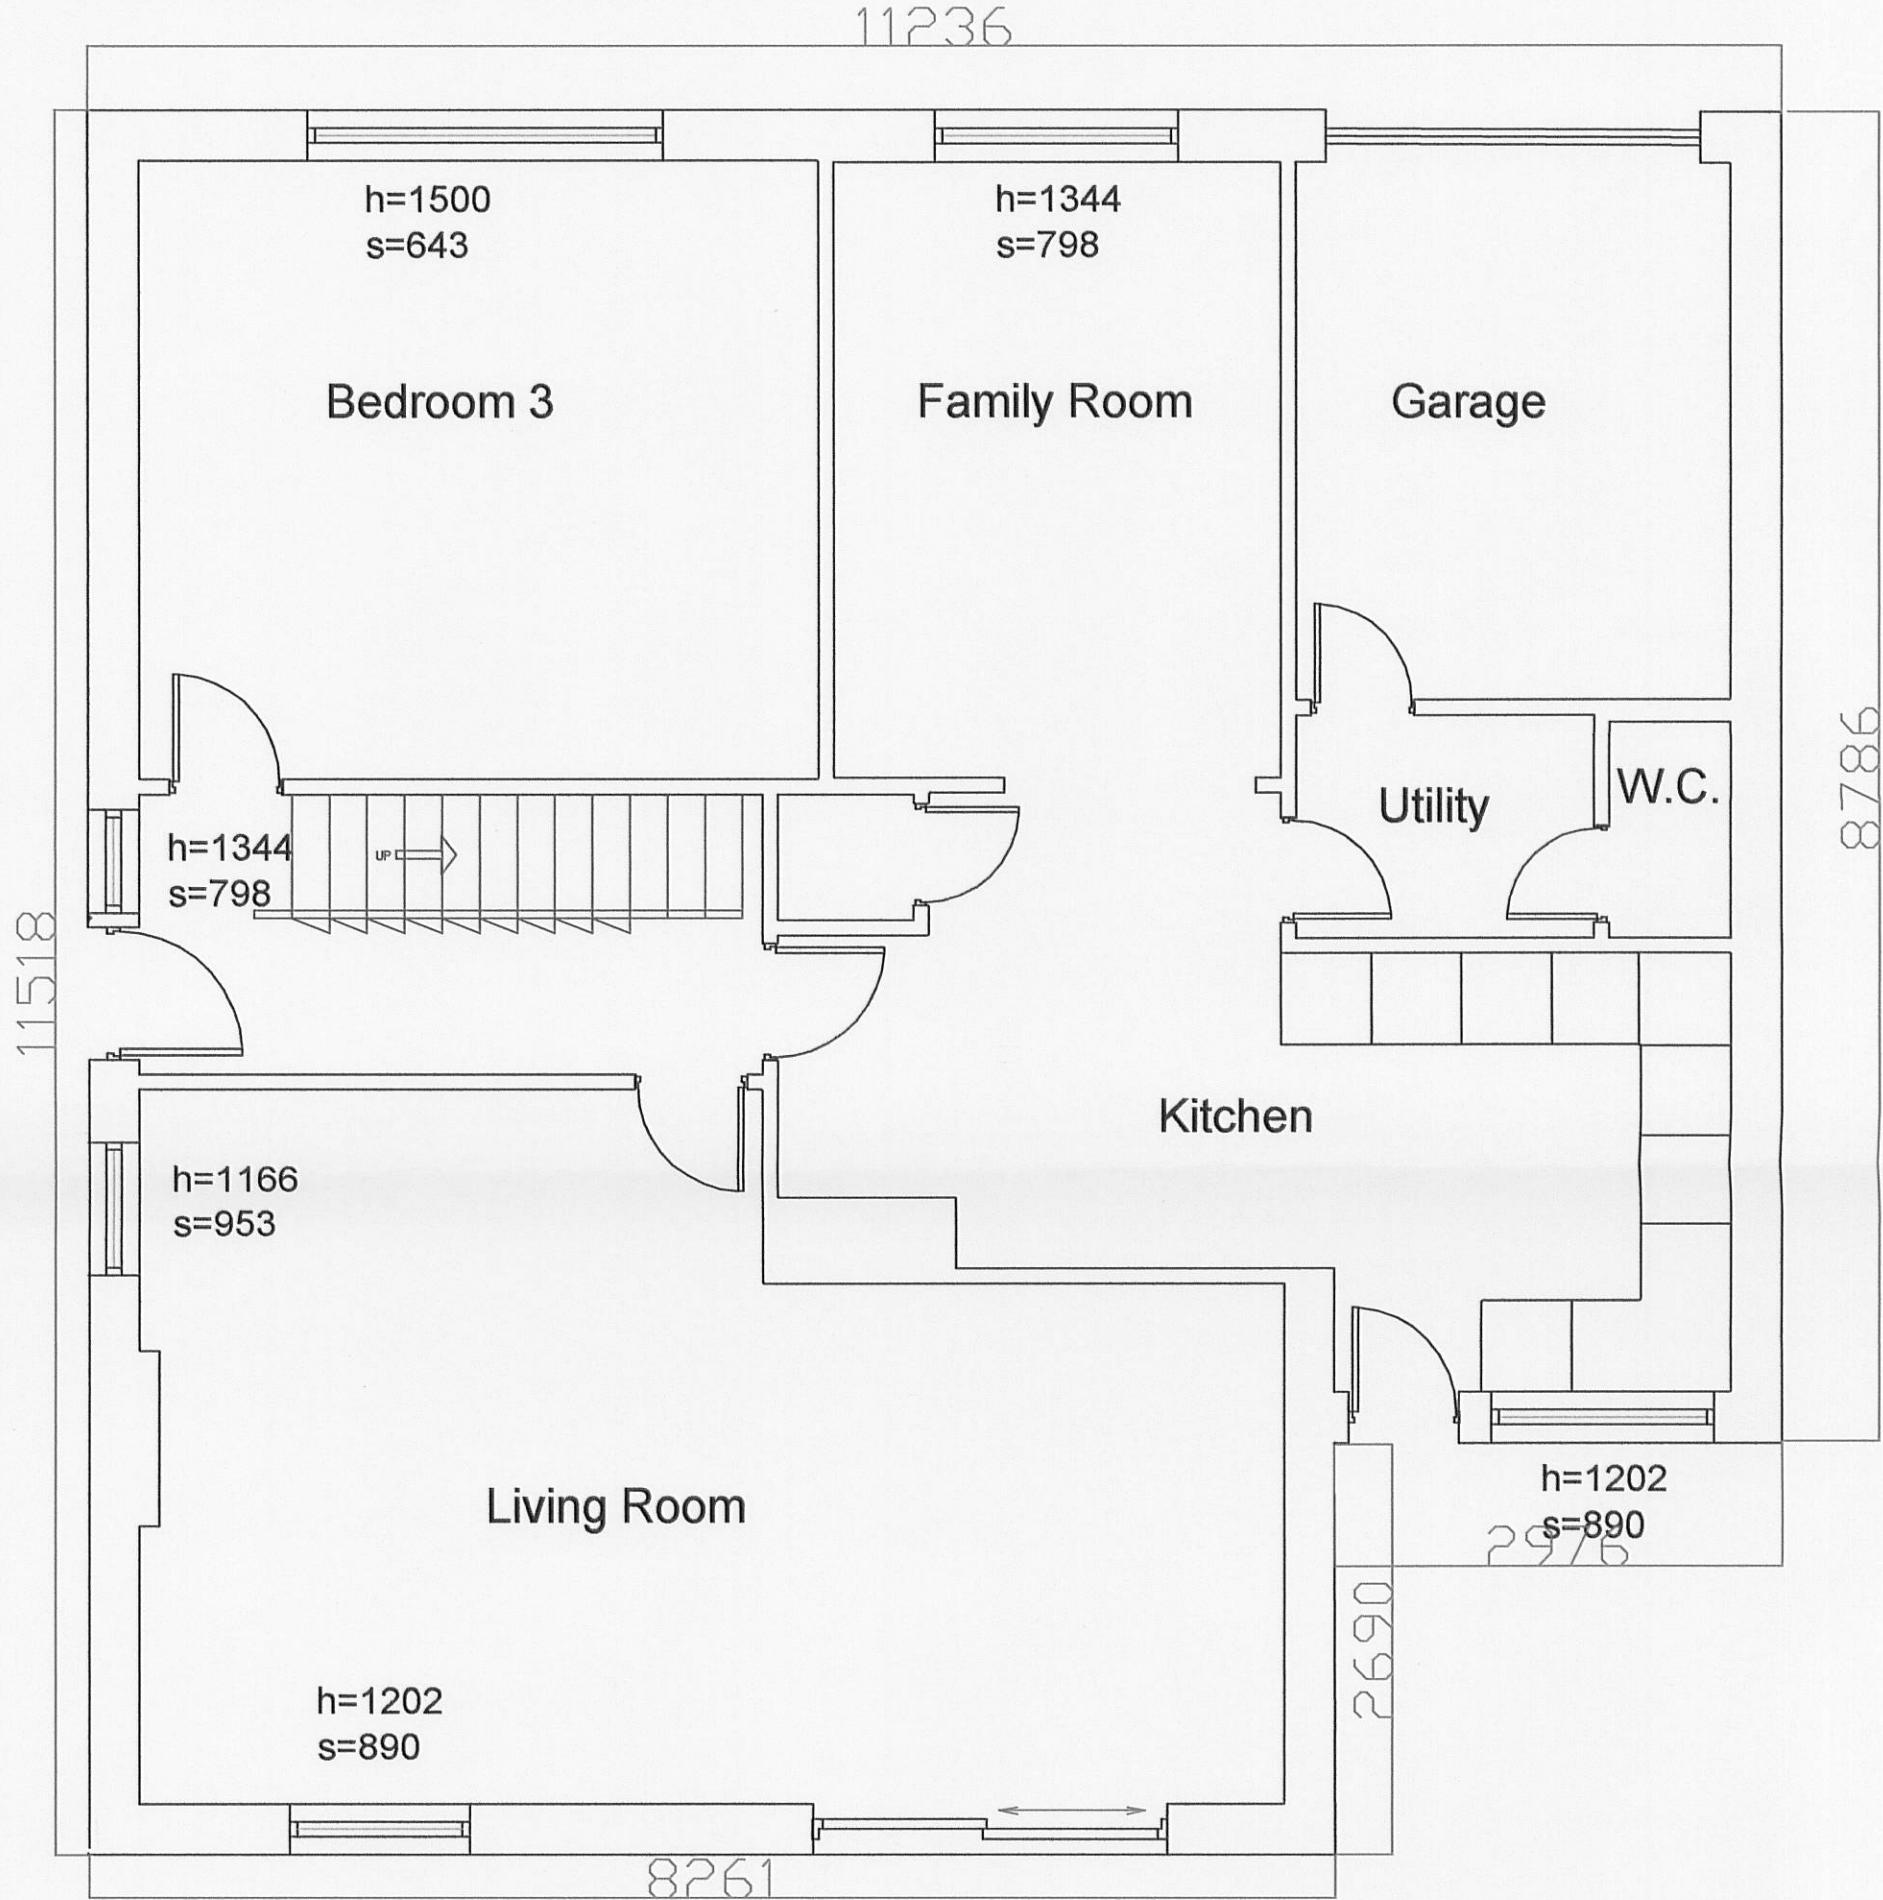

First Floor

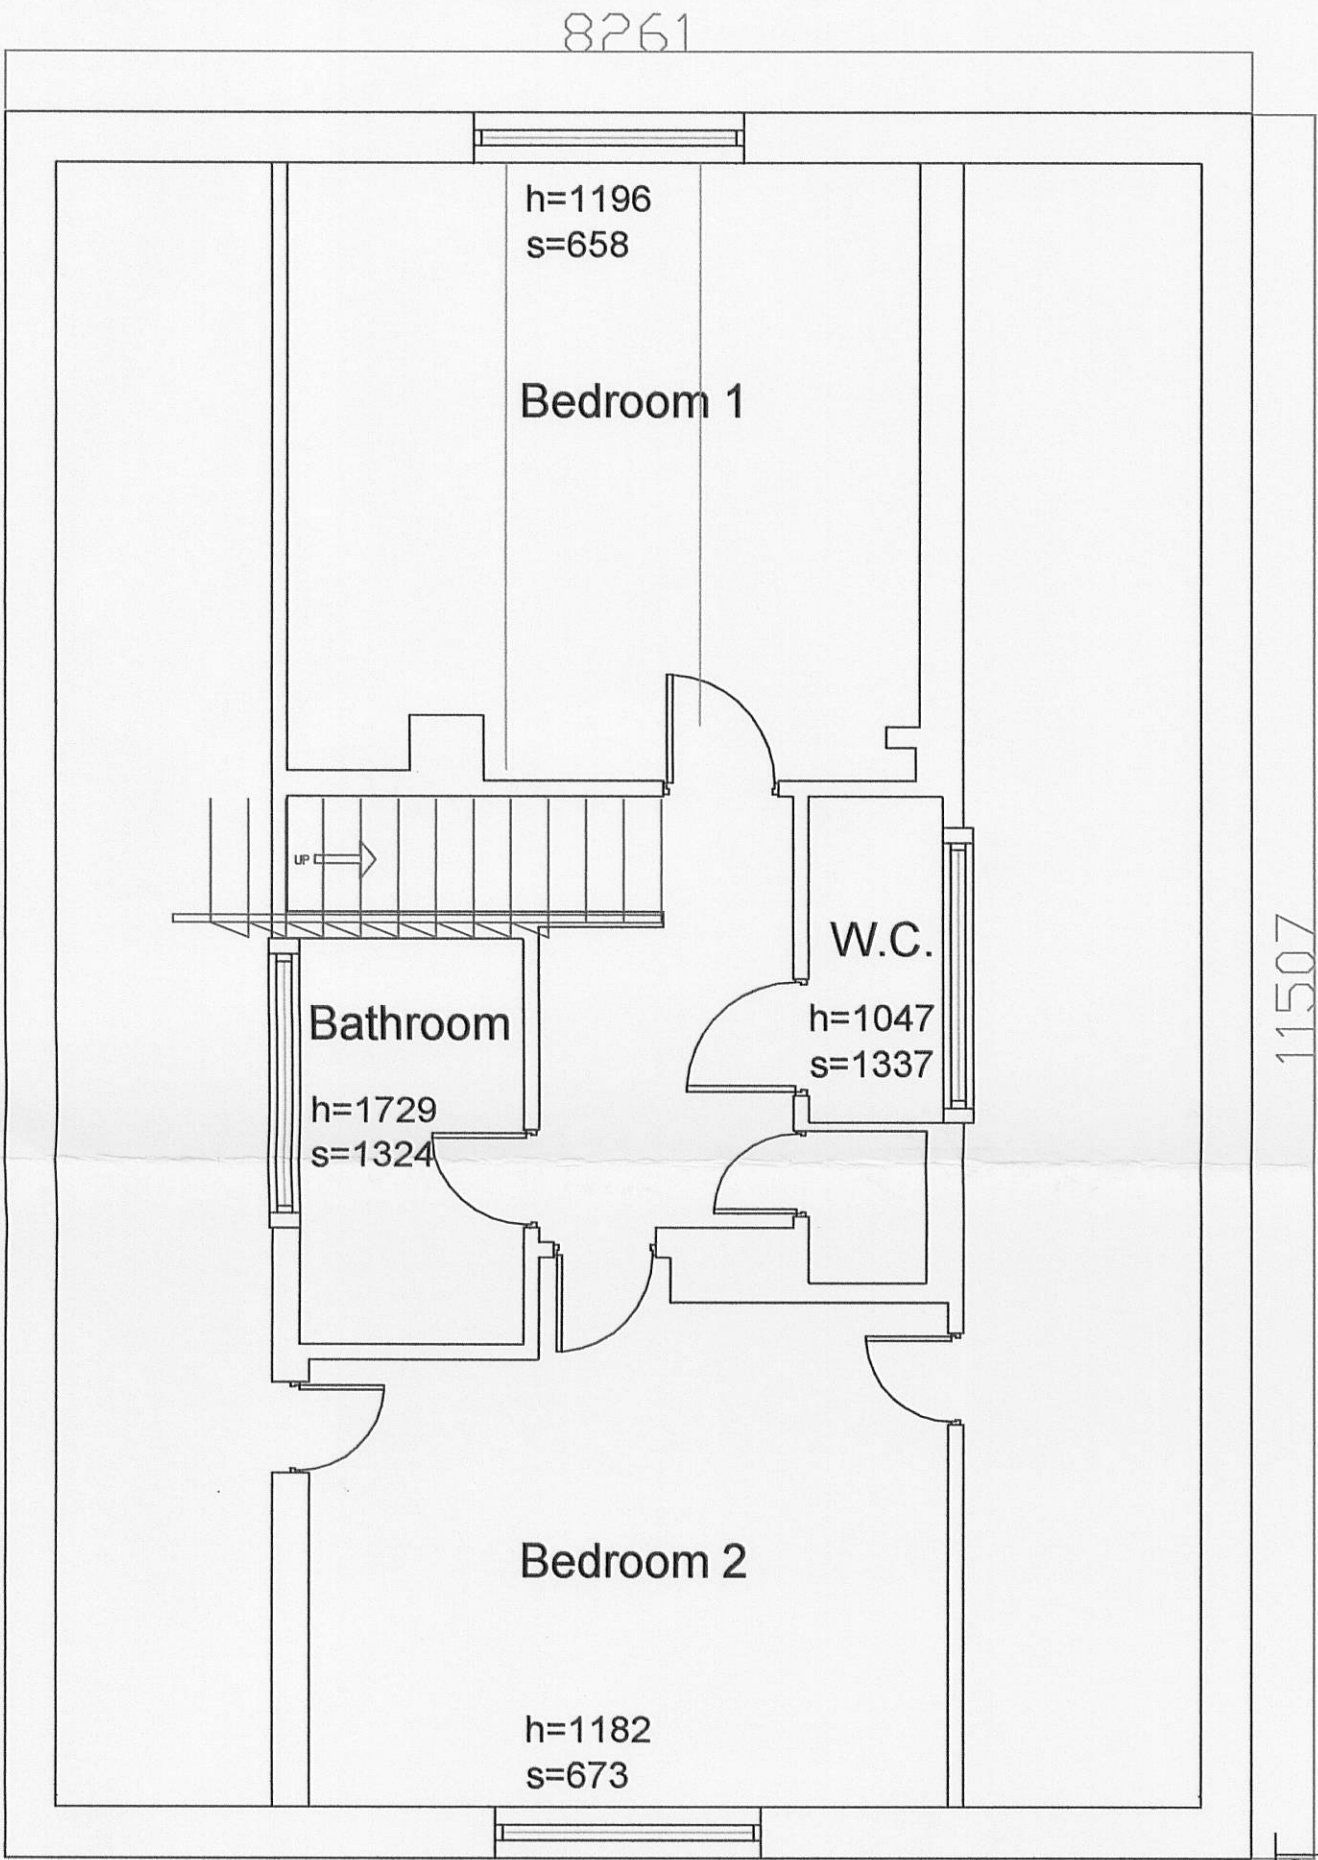

320110978 P

AJH ASSOCIATES
Chartered Building Surveyors

21 Deanfield Court
Pimlico Link Road
Chichester
W Sussex PO19 1QS

Tel: 01200 429987
Fax: 01200 429988
e-mail: info@ajh-associates.co.uk
www.ajh-associates.co.uk

Client	MR & MRS ROBERTS	Scale	1:50
Project	12 NOWELL GROVE ROAD READ	Date	04/11/11
Description	EXISTING PLANS	By	JT
		Checked	TH
		No.	2835/201

DO NOT SCALE THIS DRAWING. CHECK ALL DIMENSIONS ON SITE

THIS DRAWING IS PROTECTED BY COPYRIGHT. IT MAY NOT BE REPRODUCED IN ANY FORM OR BY ANY MEANS FOR ANY PURPOSE, WITHOUT GAINING PRIOR WRITTEN PERMISSION FROM AJH ASSOCIATES