


Front Elevation




East
Side Elevation

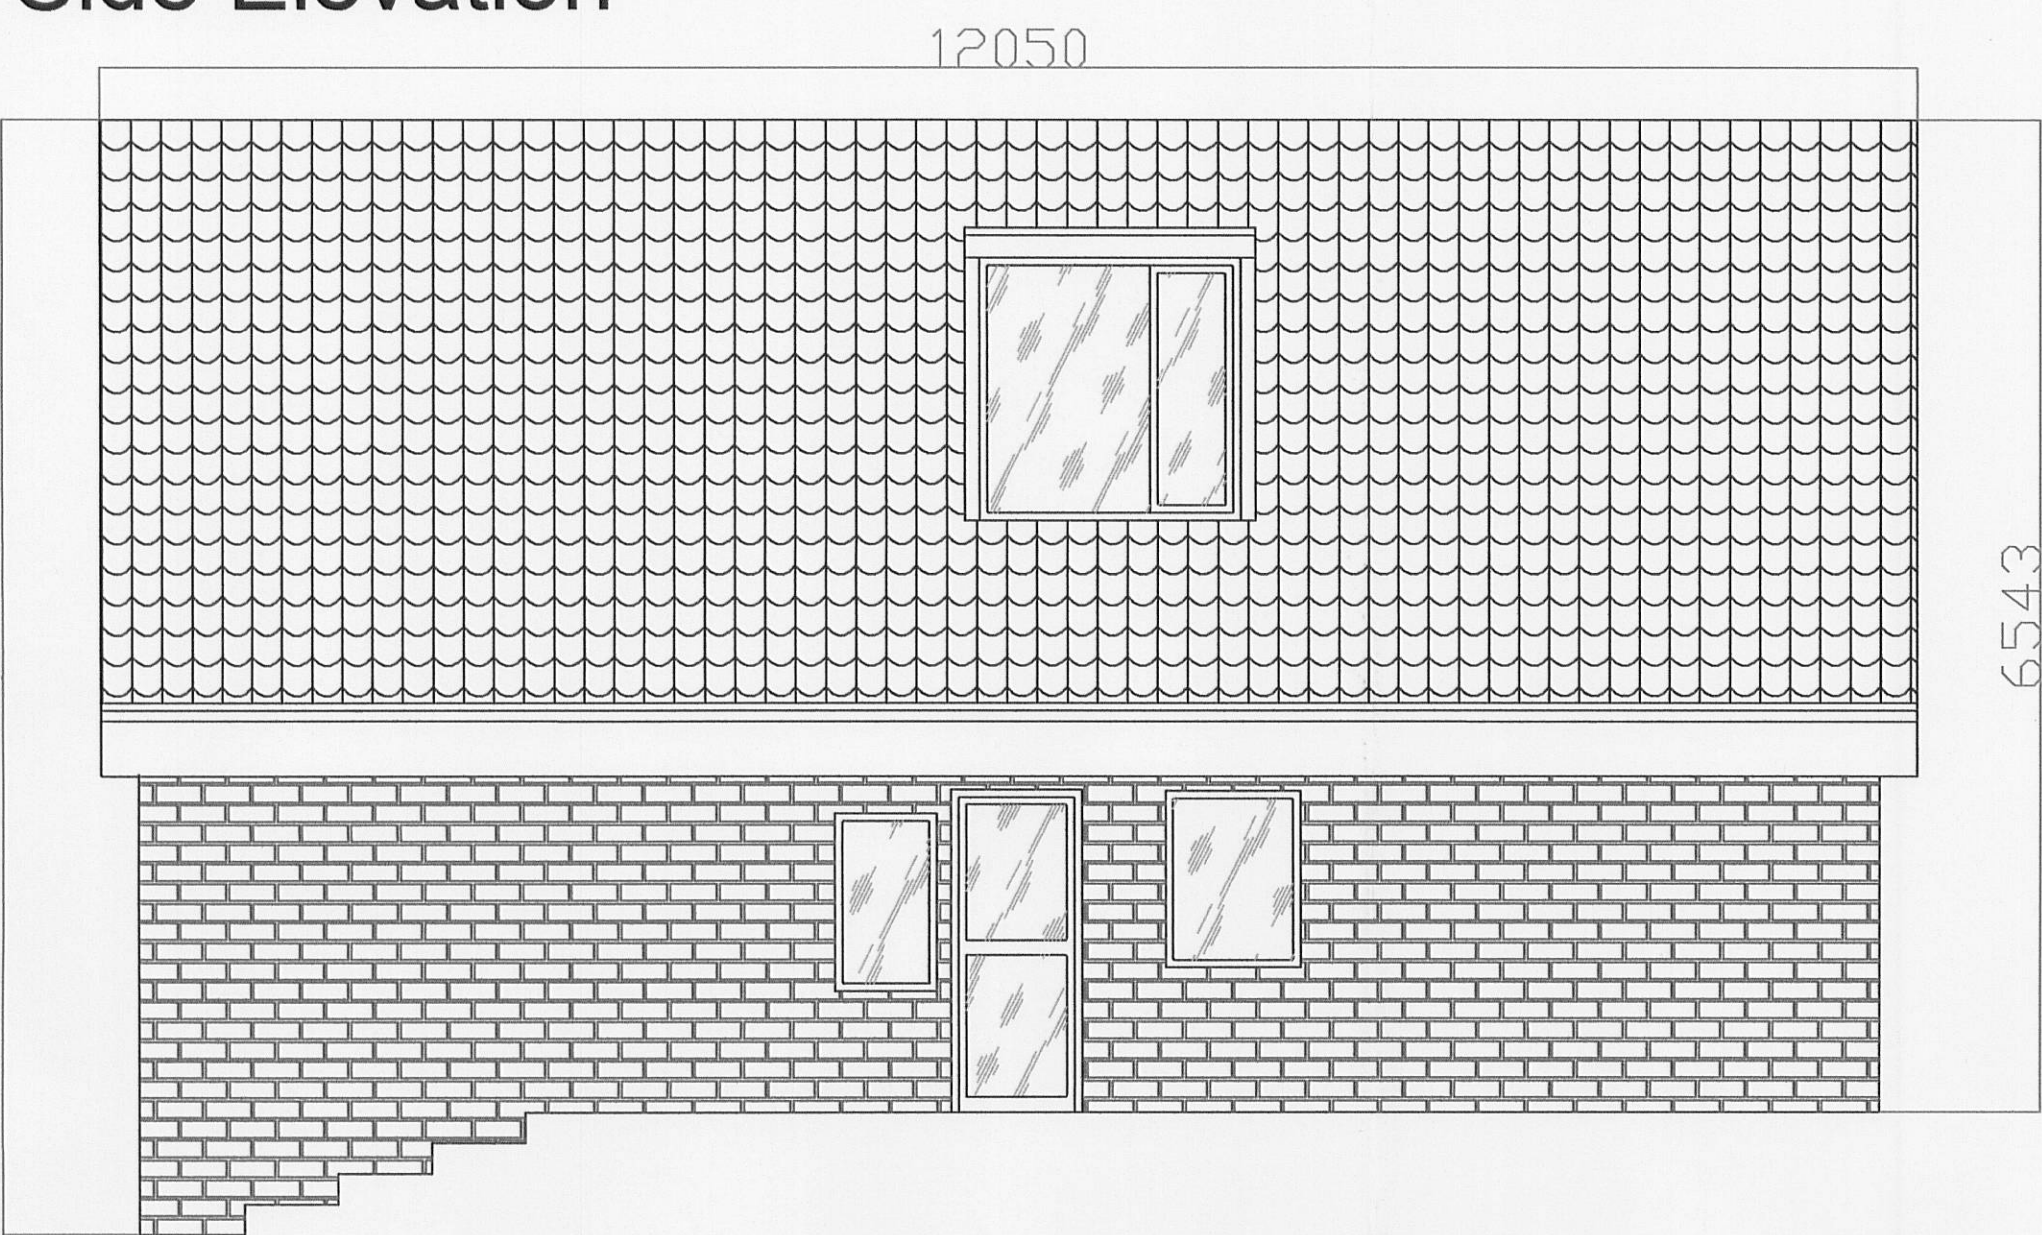

Rear Elevation



West
Side Elevation

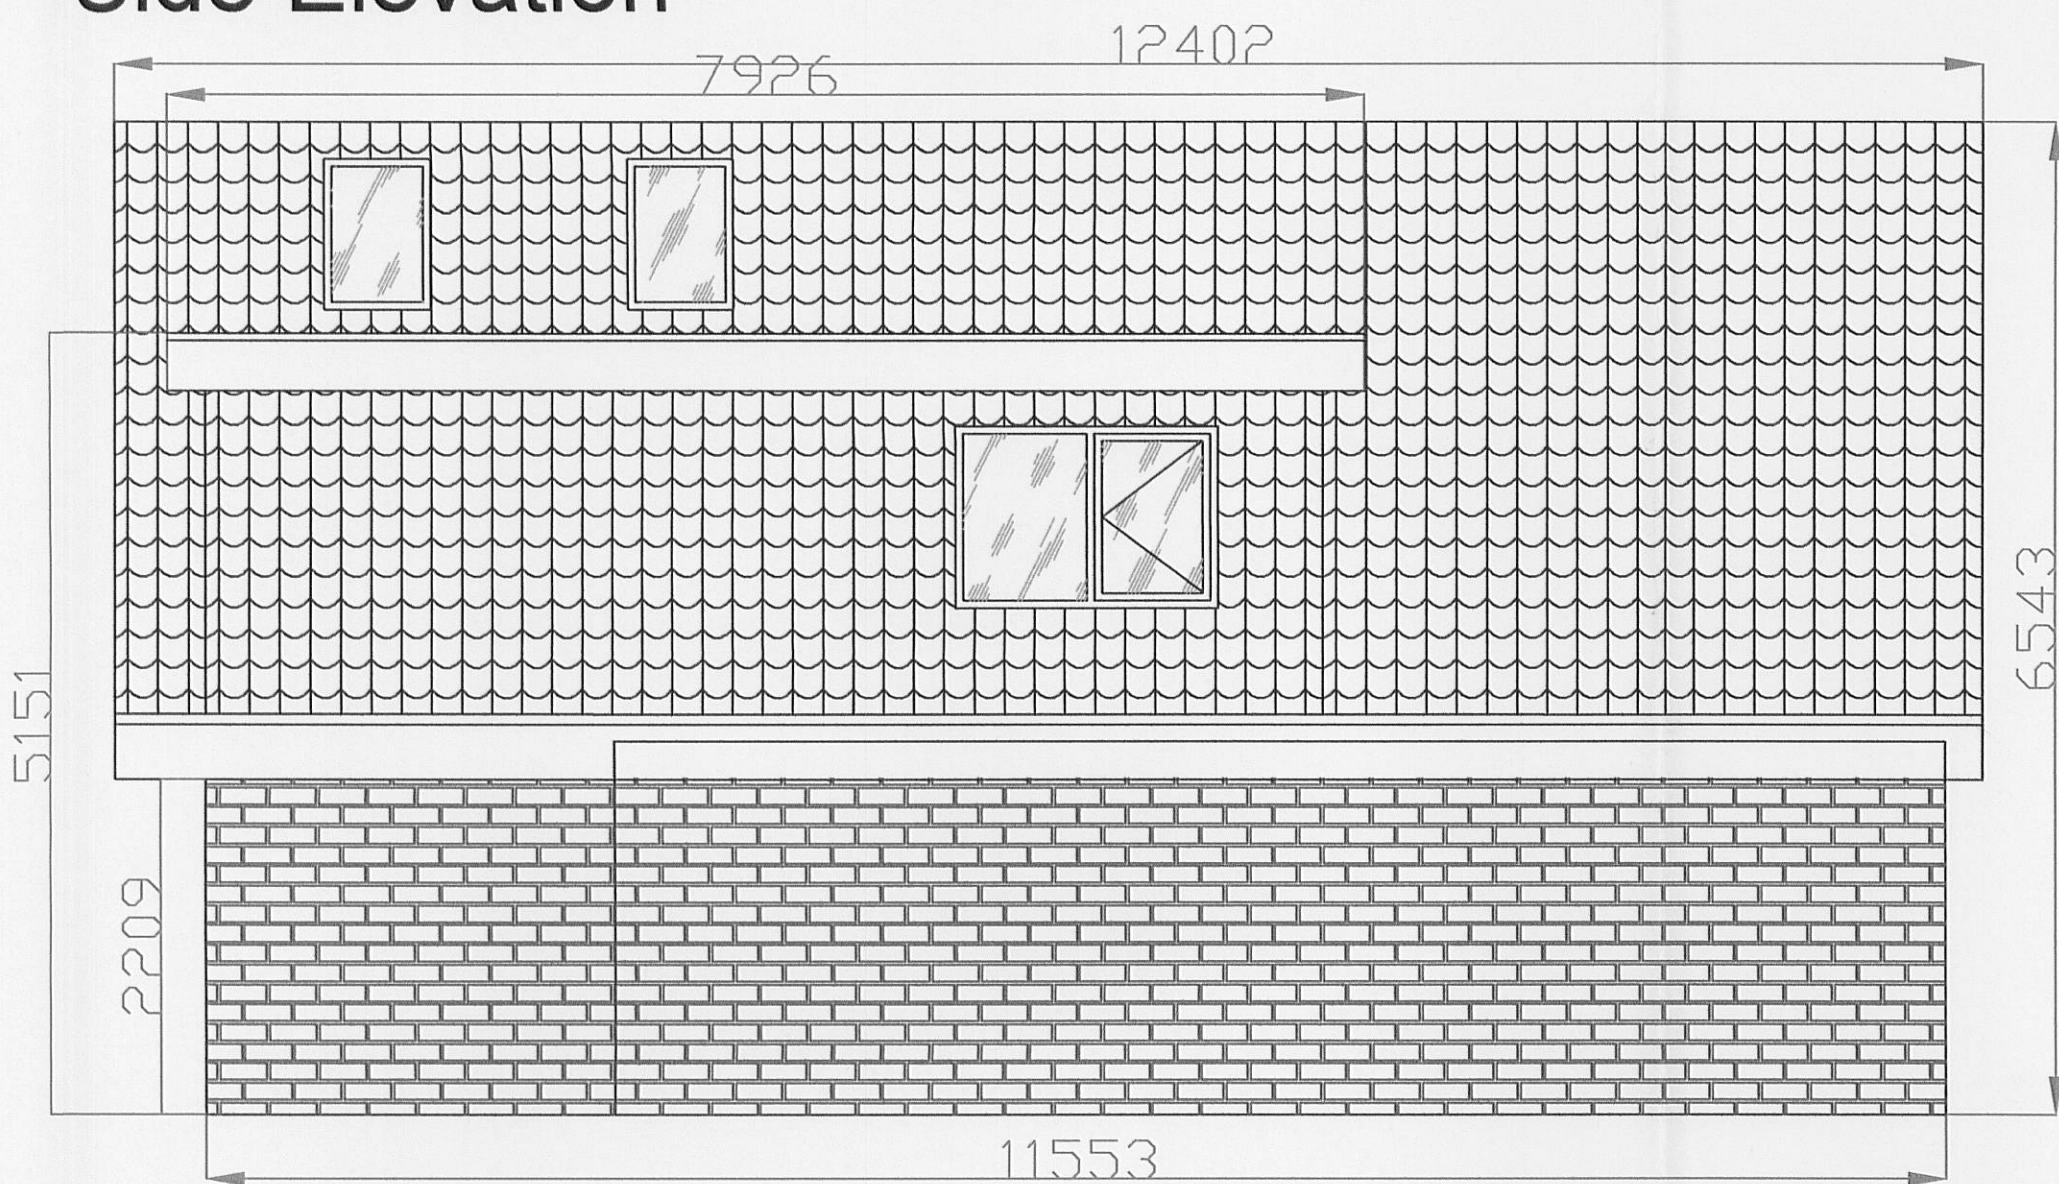

320110978P

Revision to roof and windows		B by JT	
Description		Rev	
AJH ASSOCIATES Chartered Building Surveyors			
21 Dunsford Court, Hawley Link Road, Chilworth Leam SP7 1QS		Tel: 01200 420097 Fax: 01200 420065 e-mail: info@ajh-associates.co.uk www.ajh-associates.co.uk	
Client	MR & MRS ROBERTS	Scale	1:50
Project	12 NOWELL GROVE ROAD READ	Date	04/11/11
Description	PROPOSED ELEVATIONS	By	JT
		Checked	TH
		No.	2835/202
DO NOT SCALE THIS DRAWING. CHECK ALL DIMENSIONS ON SITE			
THIS DRAWING IS PROTECTED BY COPYRIGHT. IT MAY NOT BE REPRODUCED IN ANY FORM OR BY ANY MEANS FOR ANY PURPOSE, WITHOUT OBTAINING PRIOR WRITTEN PERMISSION FROM AJH ASSOCIATES			