



Ground Floor

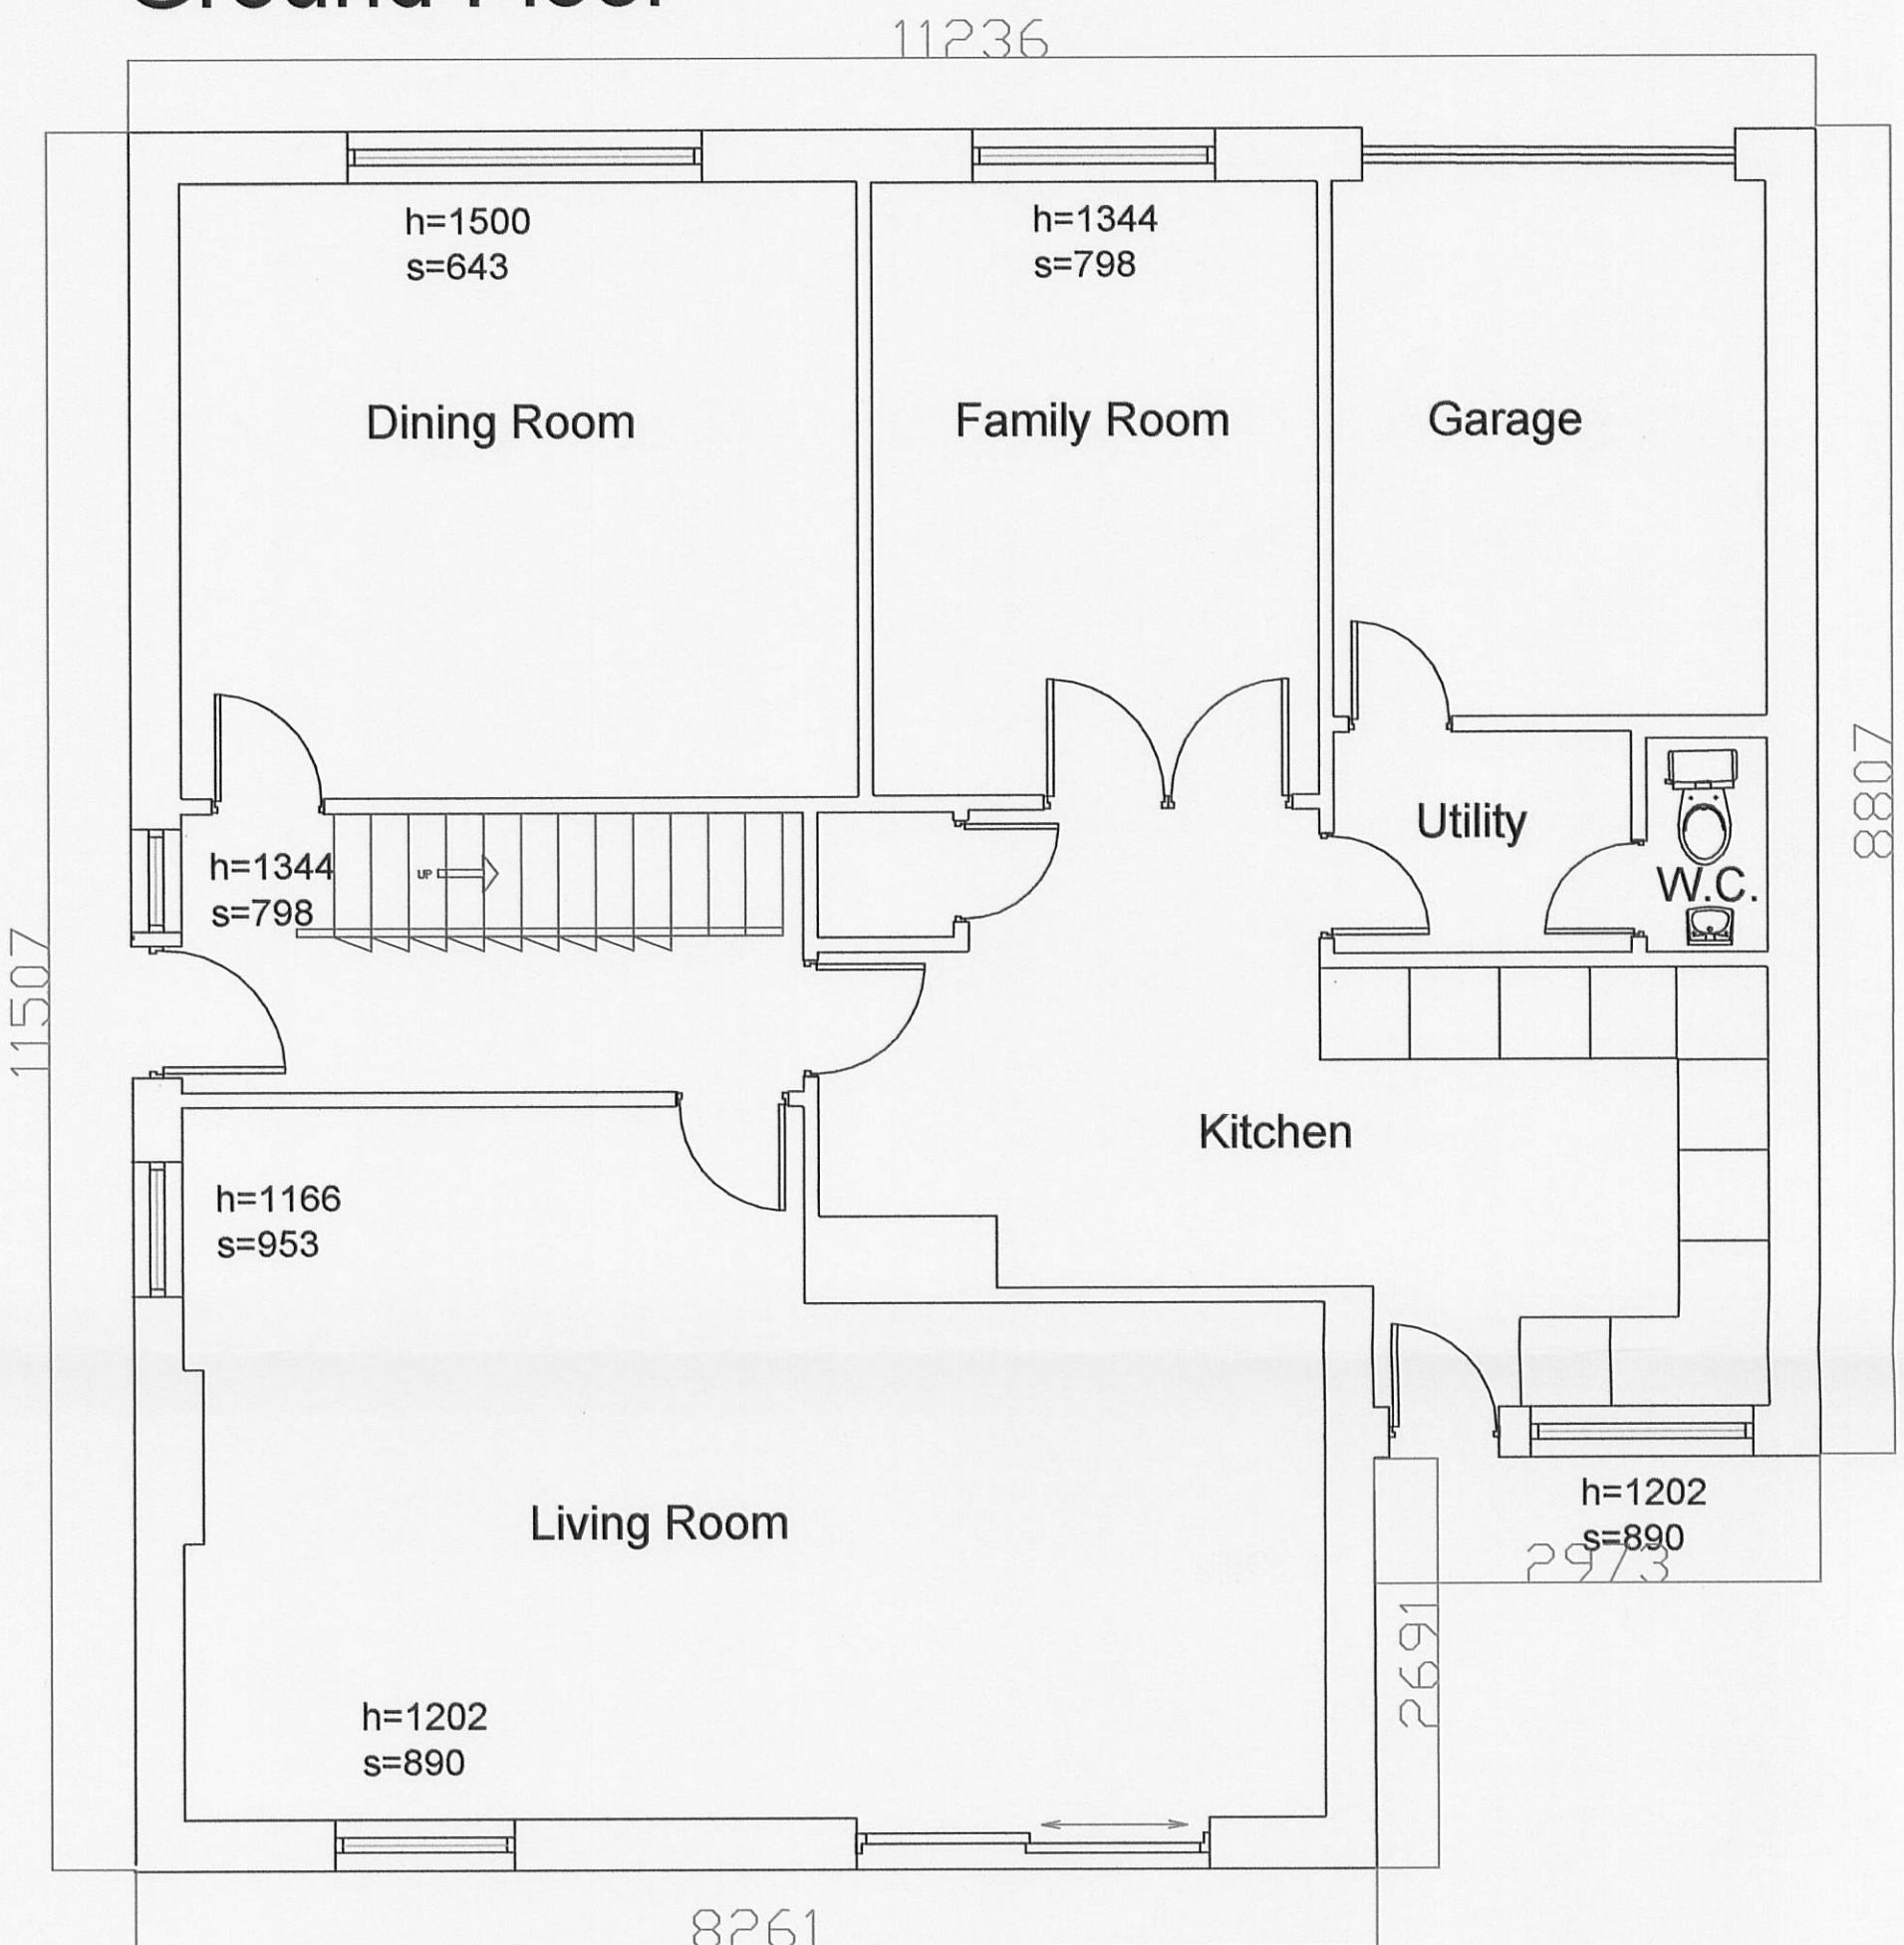

First Floor

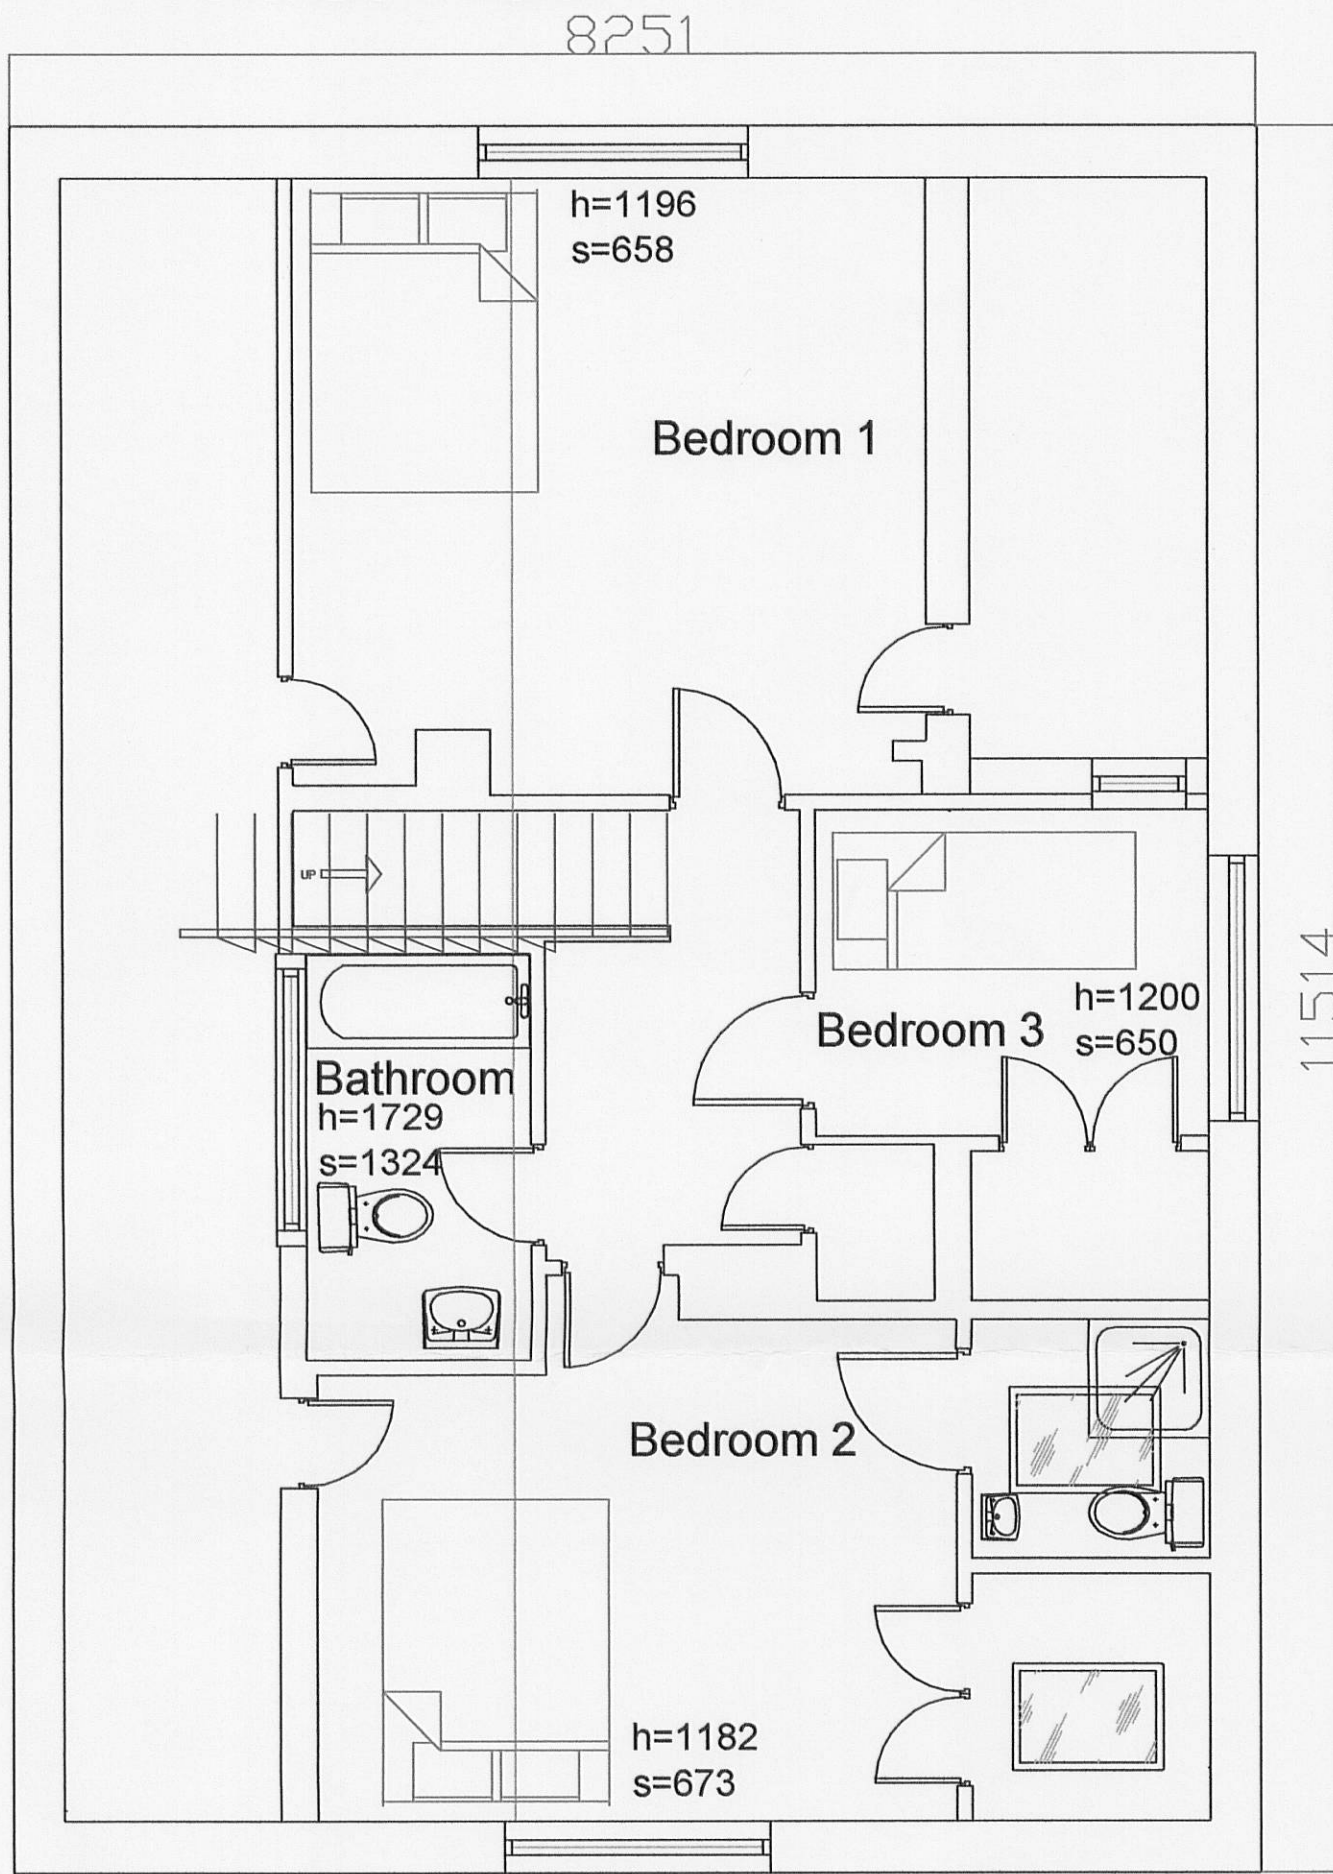

320110978P

Revision to roof and windows B by JT

| Description   | Rev                          |
|---|------------------------------|
| AJH ASSOCIATES<br>Chartered Building Surveyors   |                              |
| 21 Deanfield Court,<br>Fimbley Link Road,<br>Clitheroe,<br>Lancs BB7 1QS                                                                                                   |                              |
| Tel: 01200 429097<br>Fax: 01200 429098<br>e-mail: info@ajh-associates.co.uk<br>www.ajh-associates.co.uk                                                                    |                              |
| Client   | MR & MRS ROBERTS             |
| Project   | 12 NOWELL GROVE ROAD<br>READ |
| Description   | PROPOSED PLANS               |
| DO NOT SCALE THIS DRAWING. CHECK ALL DIMENSIONS ON SITE   |                              |
| THIS DRAWING IS PROTECTED BY COPYRIGHT. IT MAY NOT BE REPRODUCED IN ANY FORM OR BY ANY MEANS FOR ANY PURPOSE, WITHOUT GAINING PRIOR WRITTEN PERMISSION FROM AJH ASSOCIATES |                              |
| Scale   | 1:50                         |
| Date   | 04/11/11                     |
| By   | JT                           |
| Checked   | TH                           |
| No.   | 2835/201                     |