


320110995P


revisions:

Rev. A - 27.01.12/sc - red line boundary amended as requested by planning

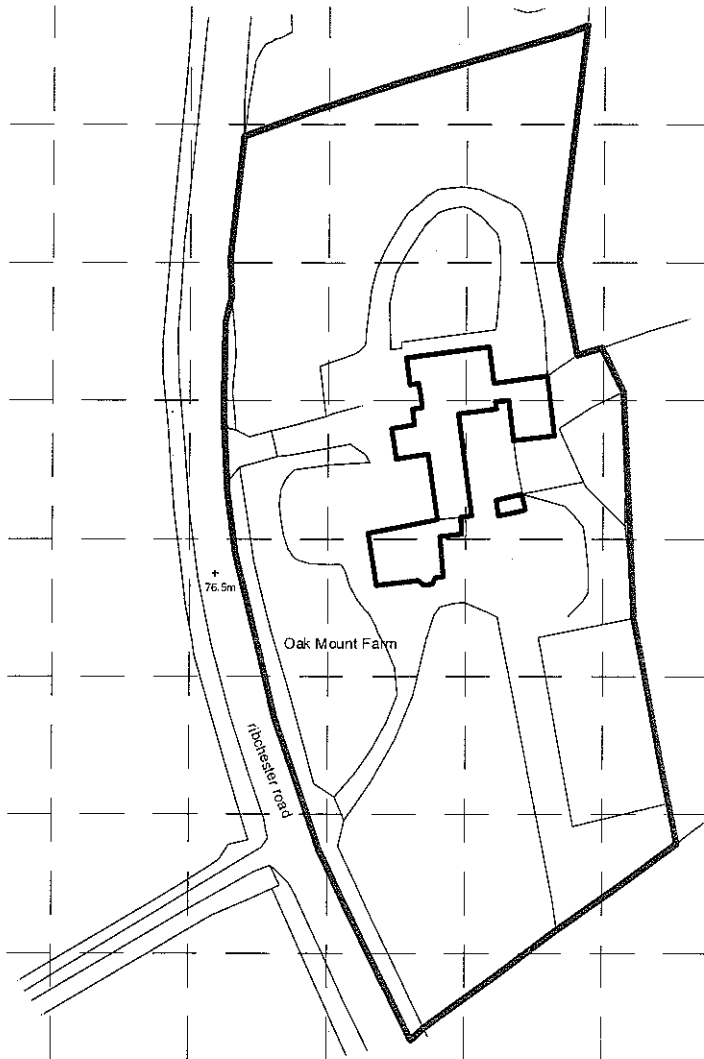


Ordnance Survey (c) Crown Copyright 2011 All rights reserved Licence number 100020449

0 10 20 30 40 50 60 70 80 90 100m

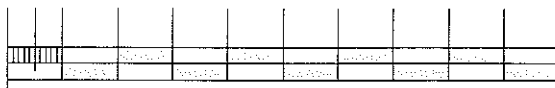

scale 1:1250

North

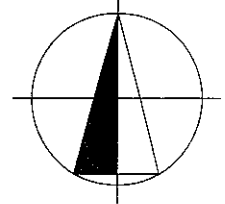

campbell driverpartnership

architects designers surveyors

client mr and mrs brown

project oak mount farm

ribchester road, clayton-le-dale

sheet: location plan

dwg no:	11.153	01	A
---------	--------	----	---

scale: 1:1250 @ A4

date: 28.09.11

drawn: SC

capricorn park

blackwater road

blackburn bb1 5qr

t: 01254 297700

f: 01254 297701

email: design@cdpartnerships.co.uk

© copyright in this drawing is vested in campbell driverpartnership limited