



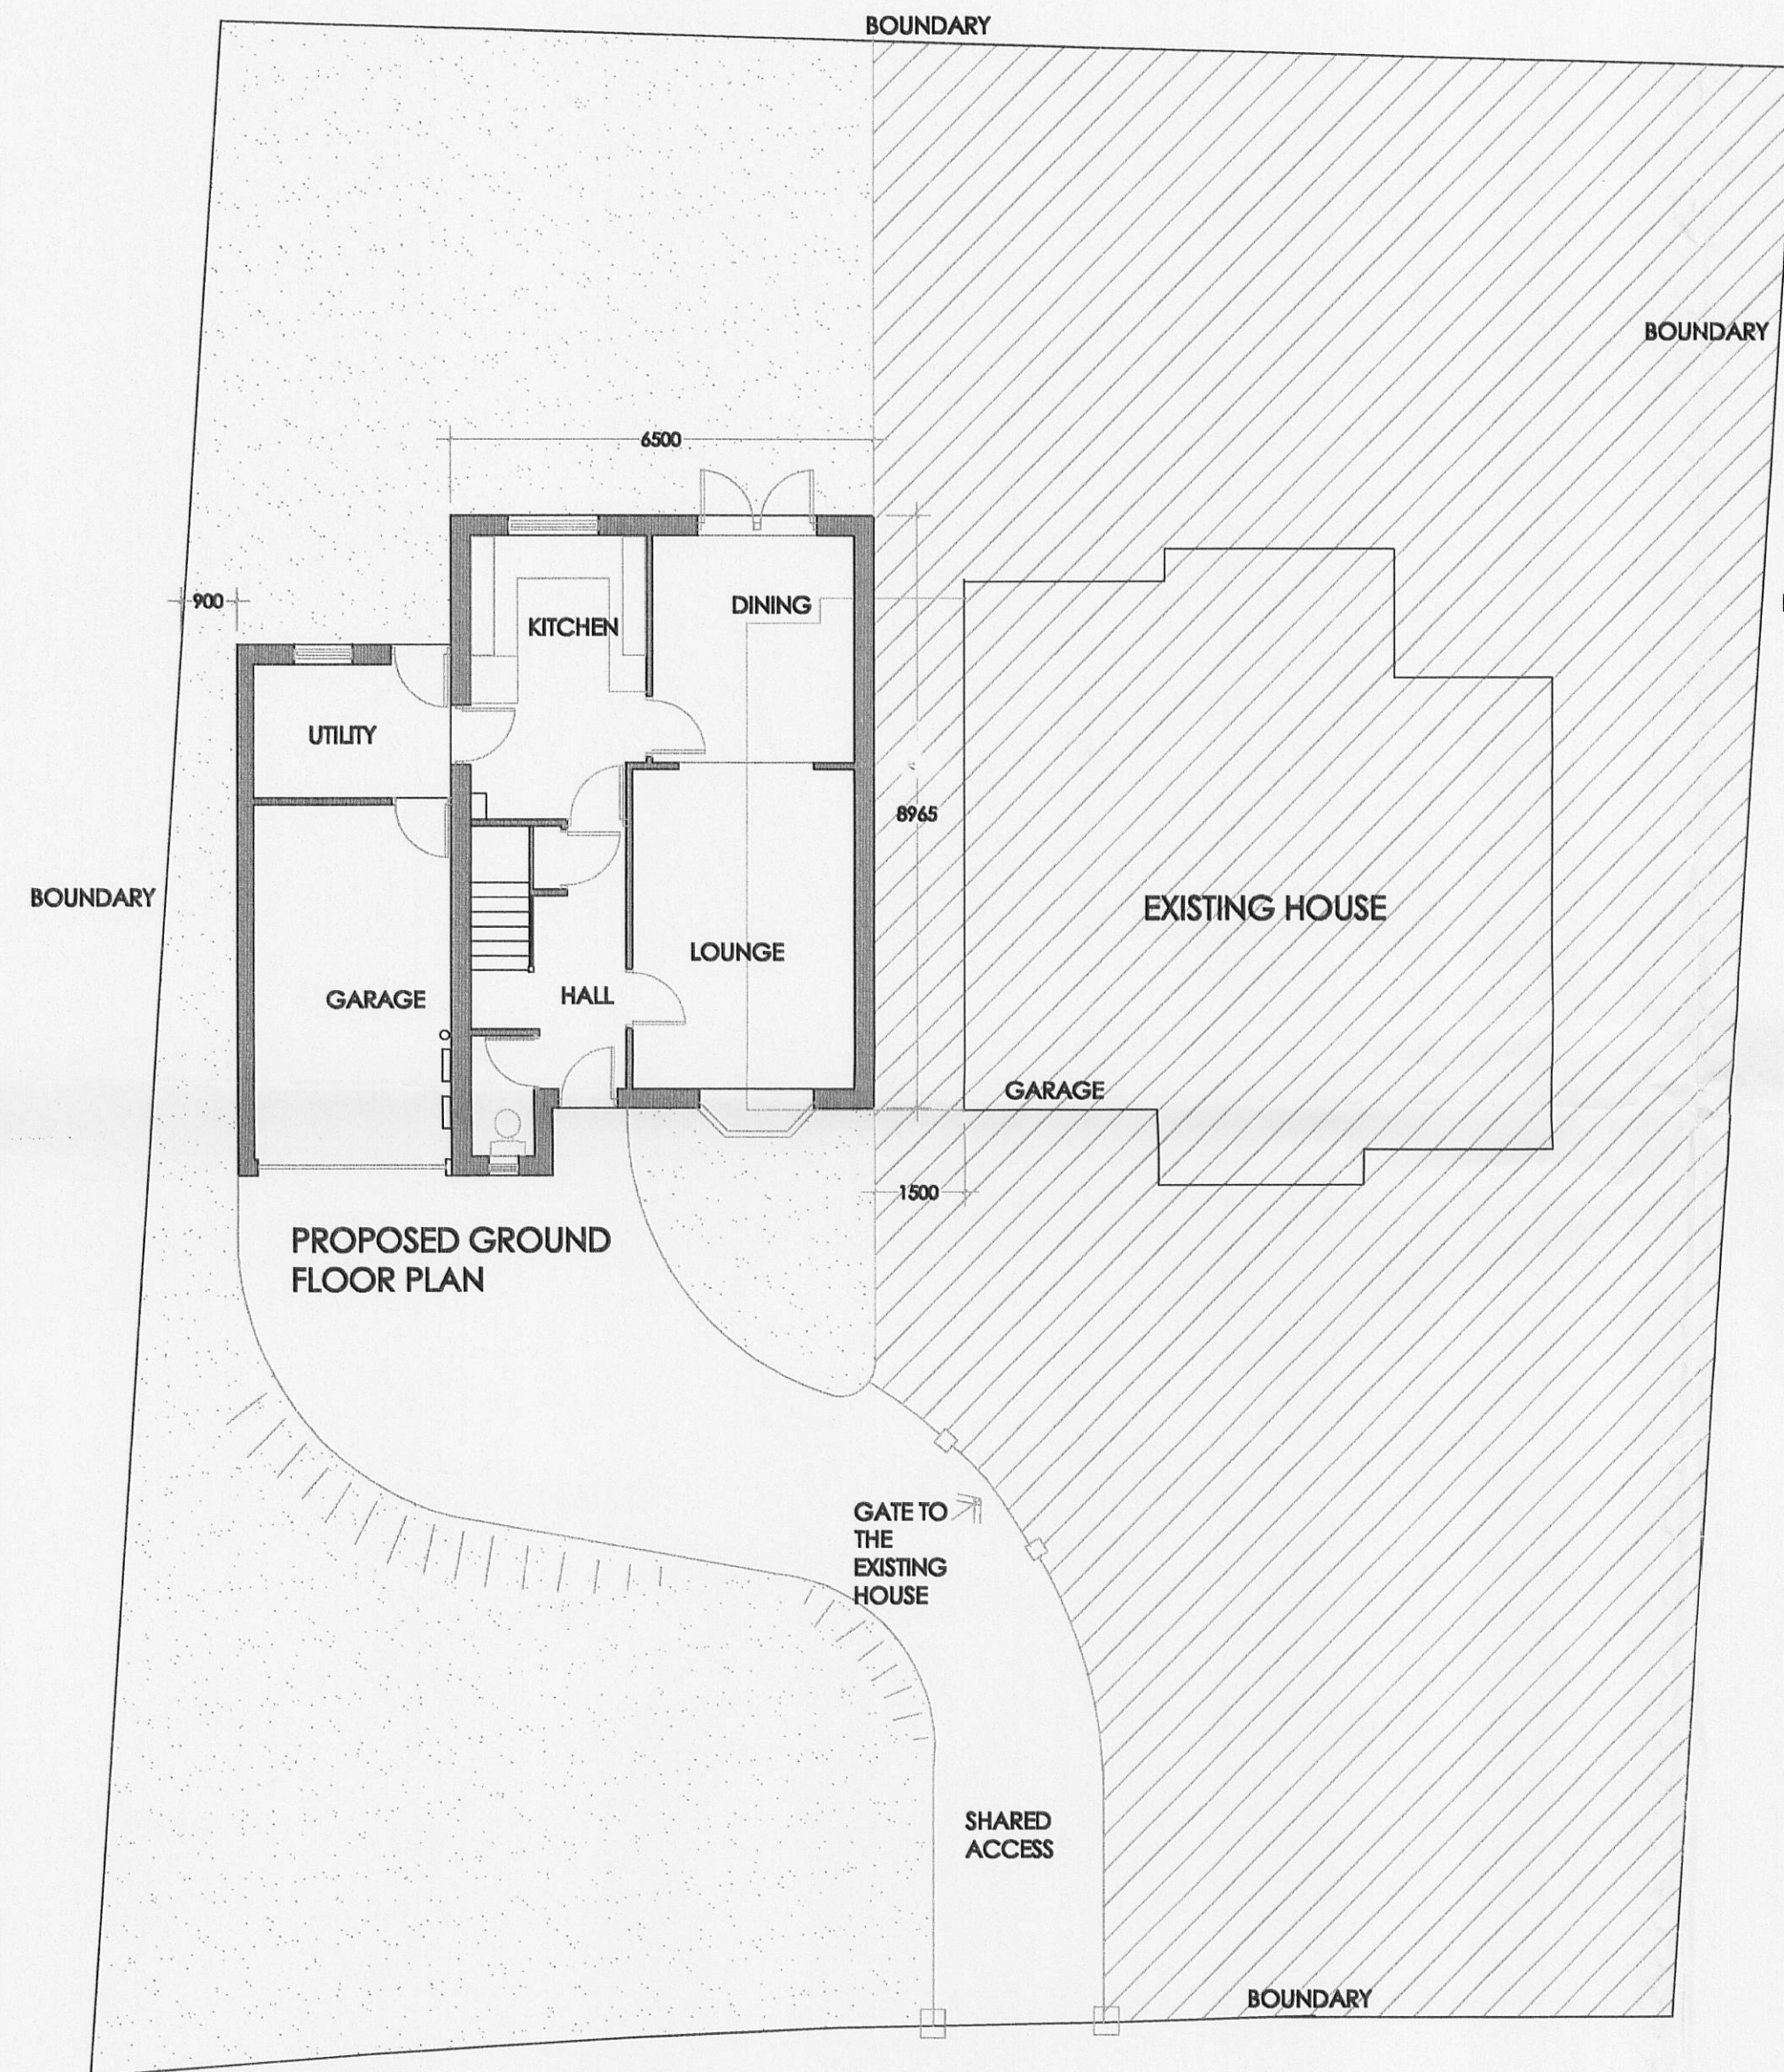

PROPOSED SITE PLAN

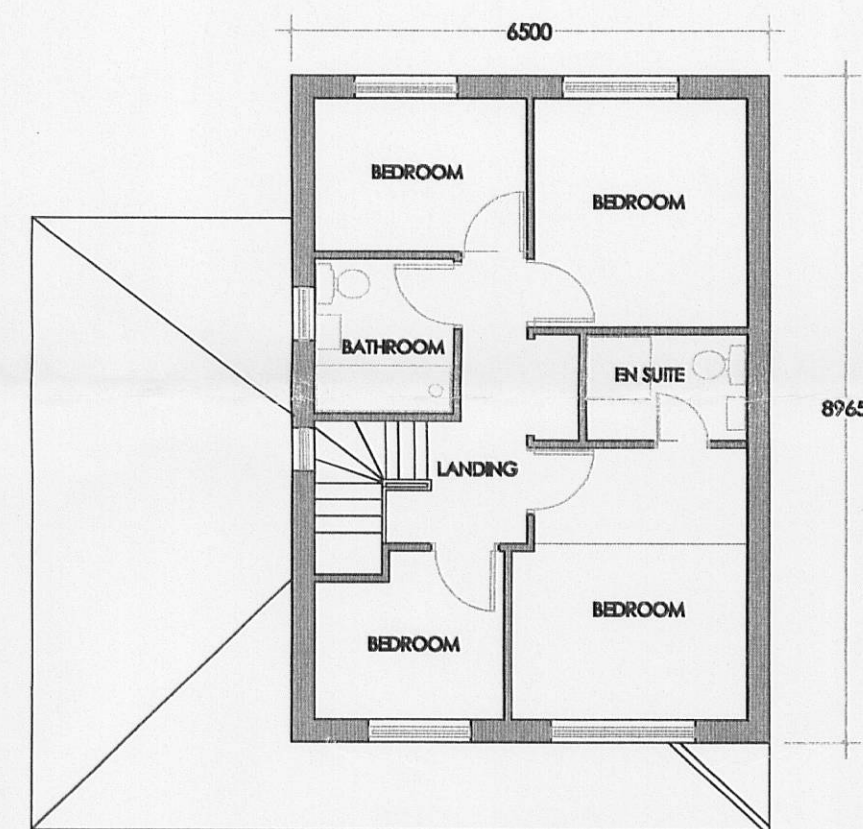

PROPOSED FIRST FLOOR PLAN

320111001P

1 PORTFIELD BAR
WHALLEY
LANCASHIRE

PROPOSED NEW
DWELLING

PH/PA/100 1:100
NOVEMBER 2011