



Planning Application - Internal Alterations
Hurst Green Guild Hall Catholic Social Club
October 2011
Drawing NW/HG/002 rev A


320111035P

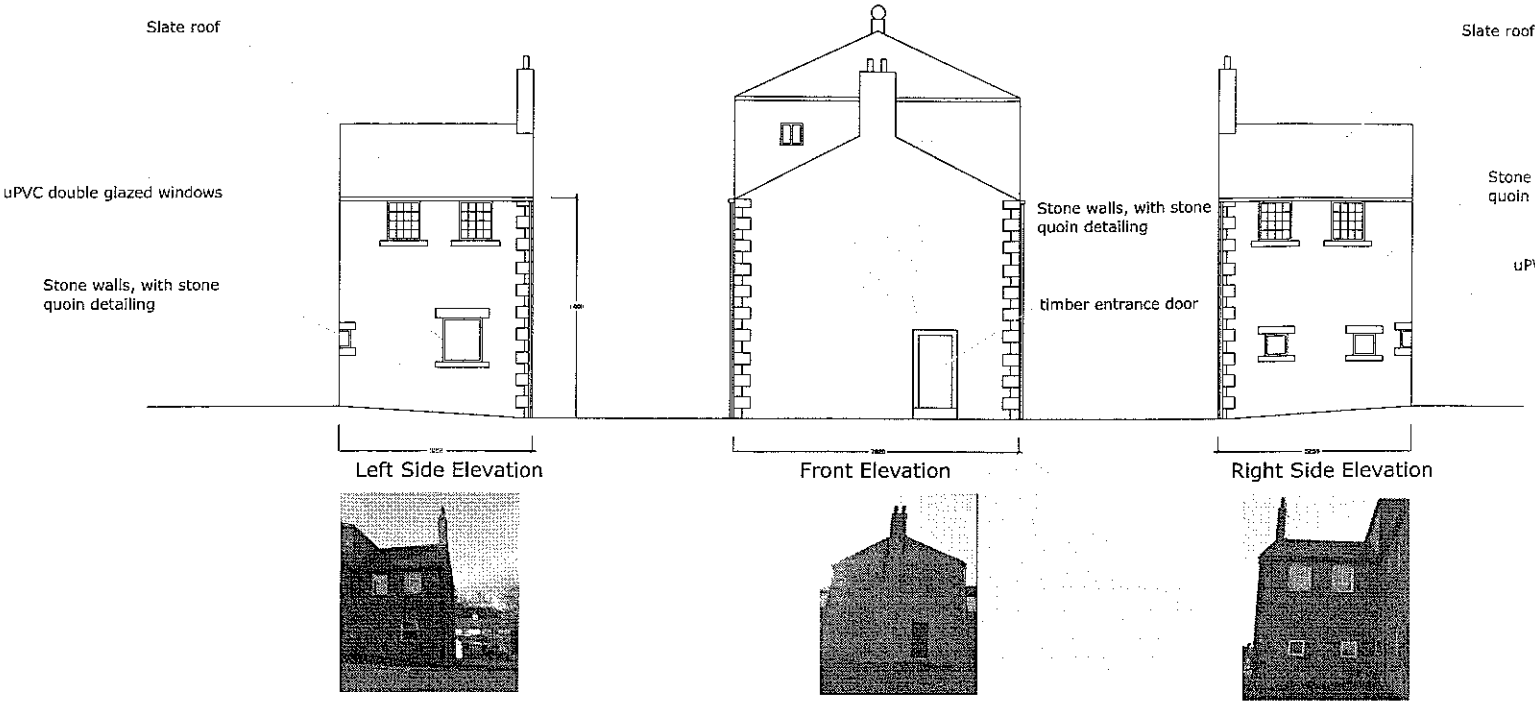


Existing & Proposed Elevations
1:100 @ A1

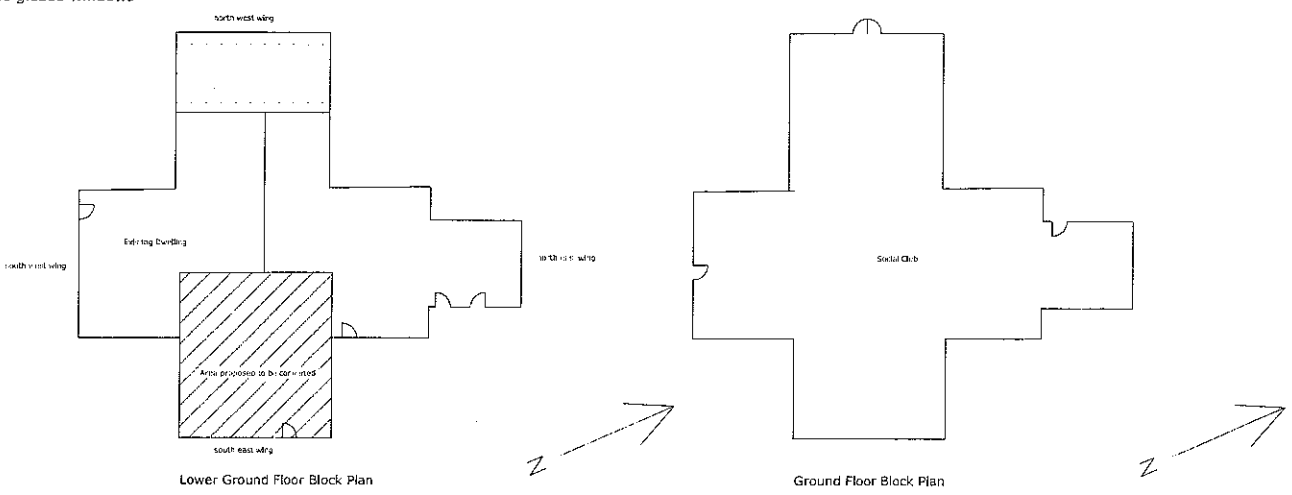

Site Plan
1:200 @ A1

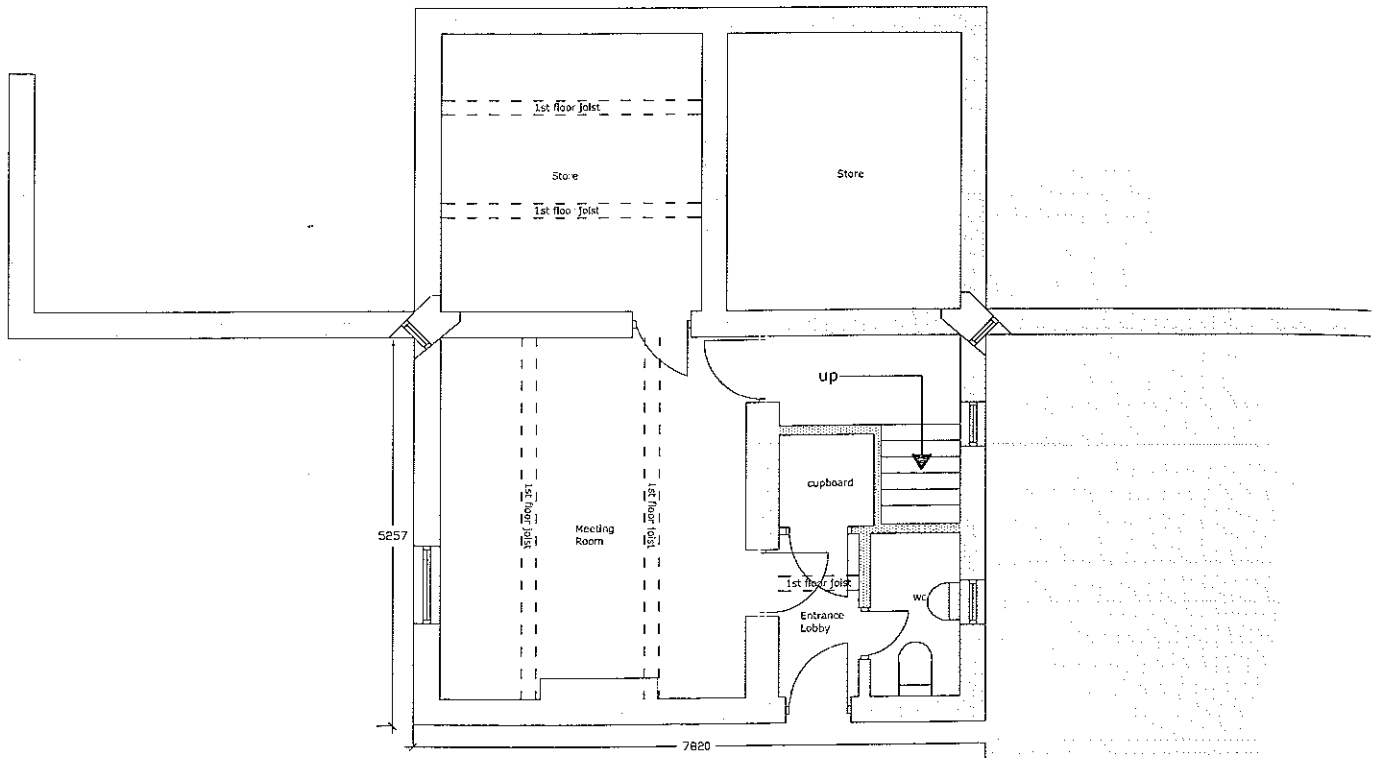


Existing Lower Ground Floor Plan 1:50 @ A1

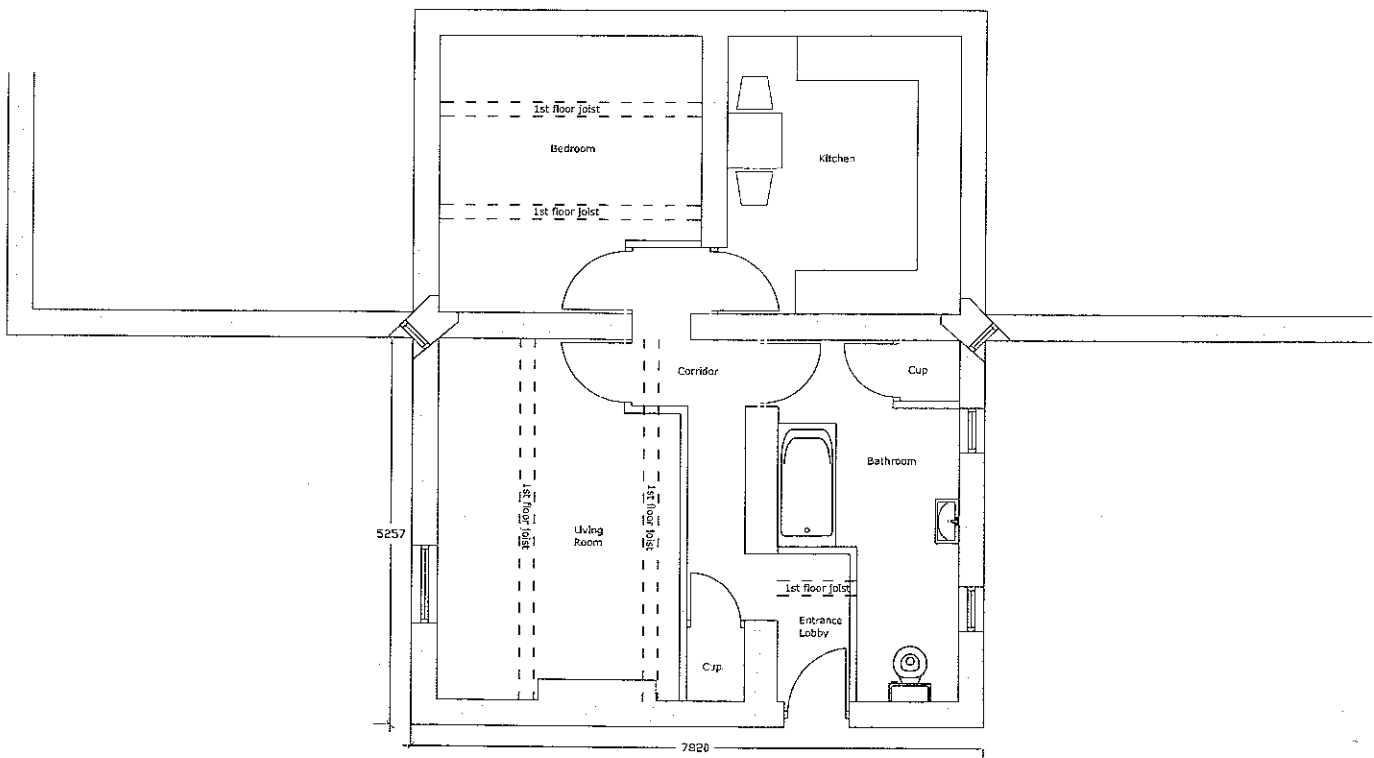


Proposed Lower Ground Floor Plan 1:50 @ A1

Planning Application - Internal Alterations
Hurst Green Guild Hall Catholic Social Club
October 2011
Drawing NW/HG/002 rev A

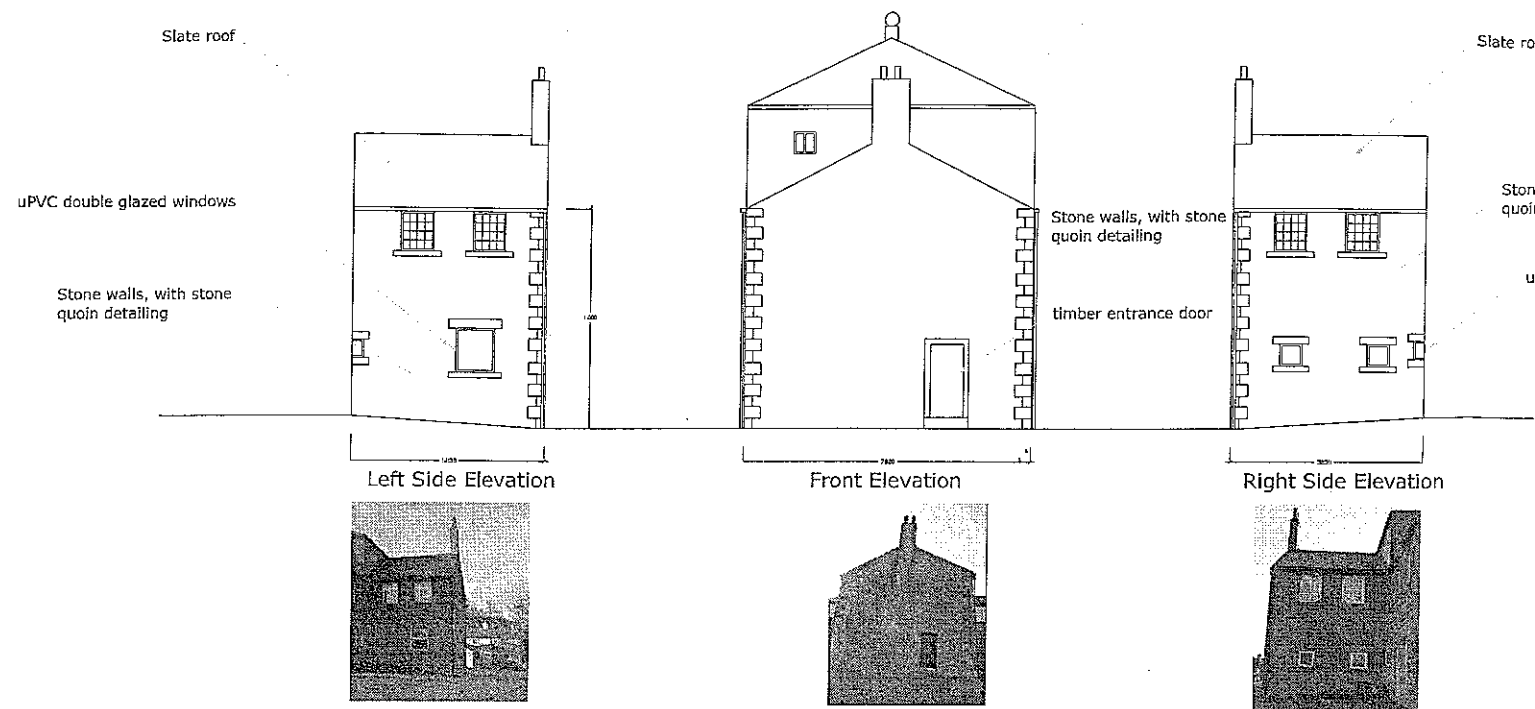

Existing & Proposed Elevations
1:100 @ A1

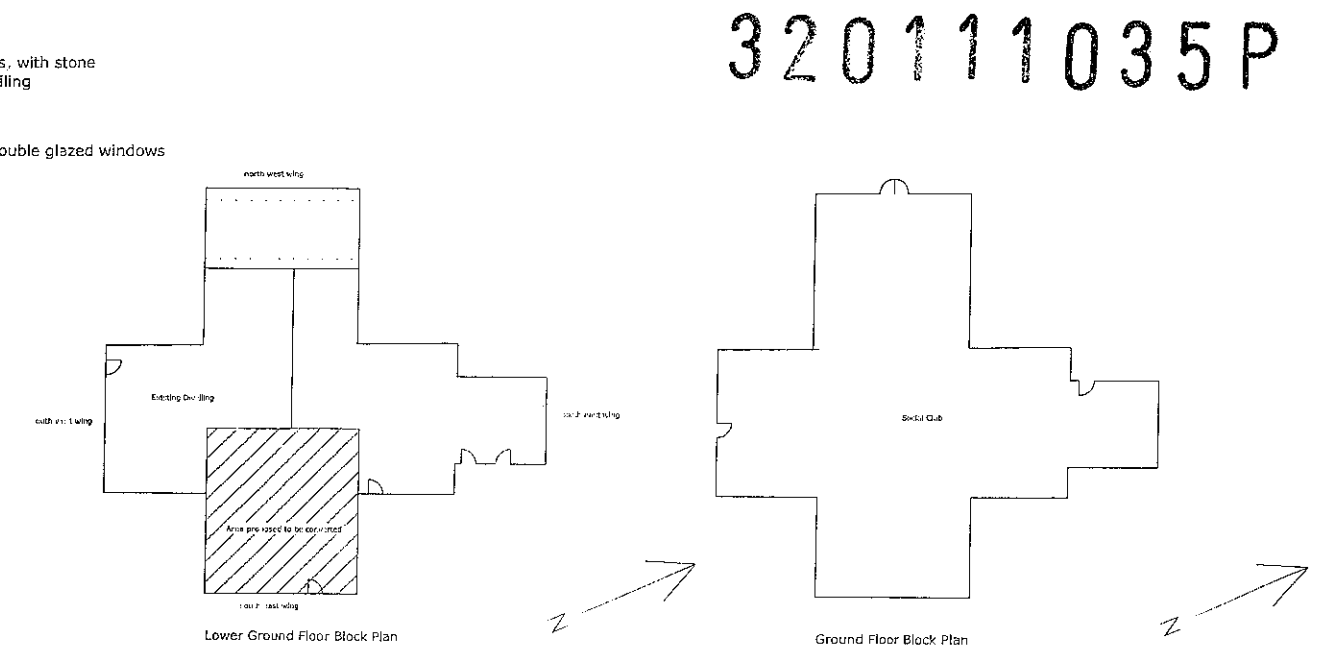

Site Plan
1:200 @ A1

