


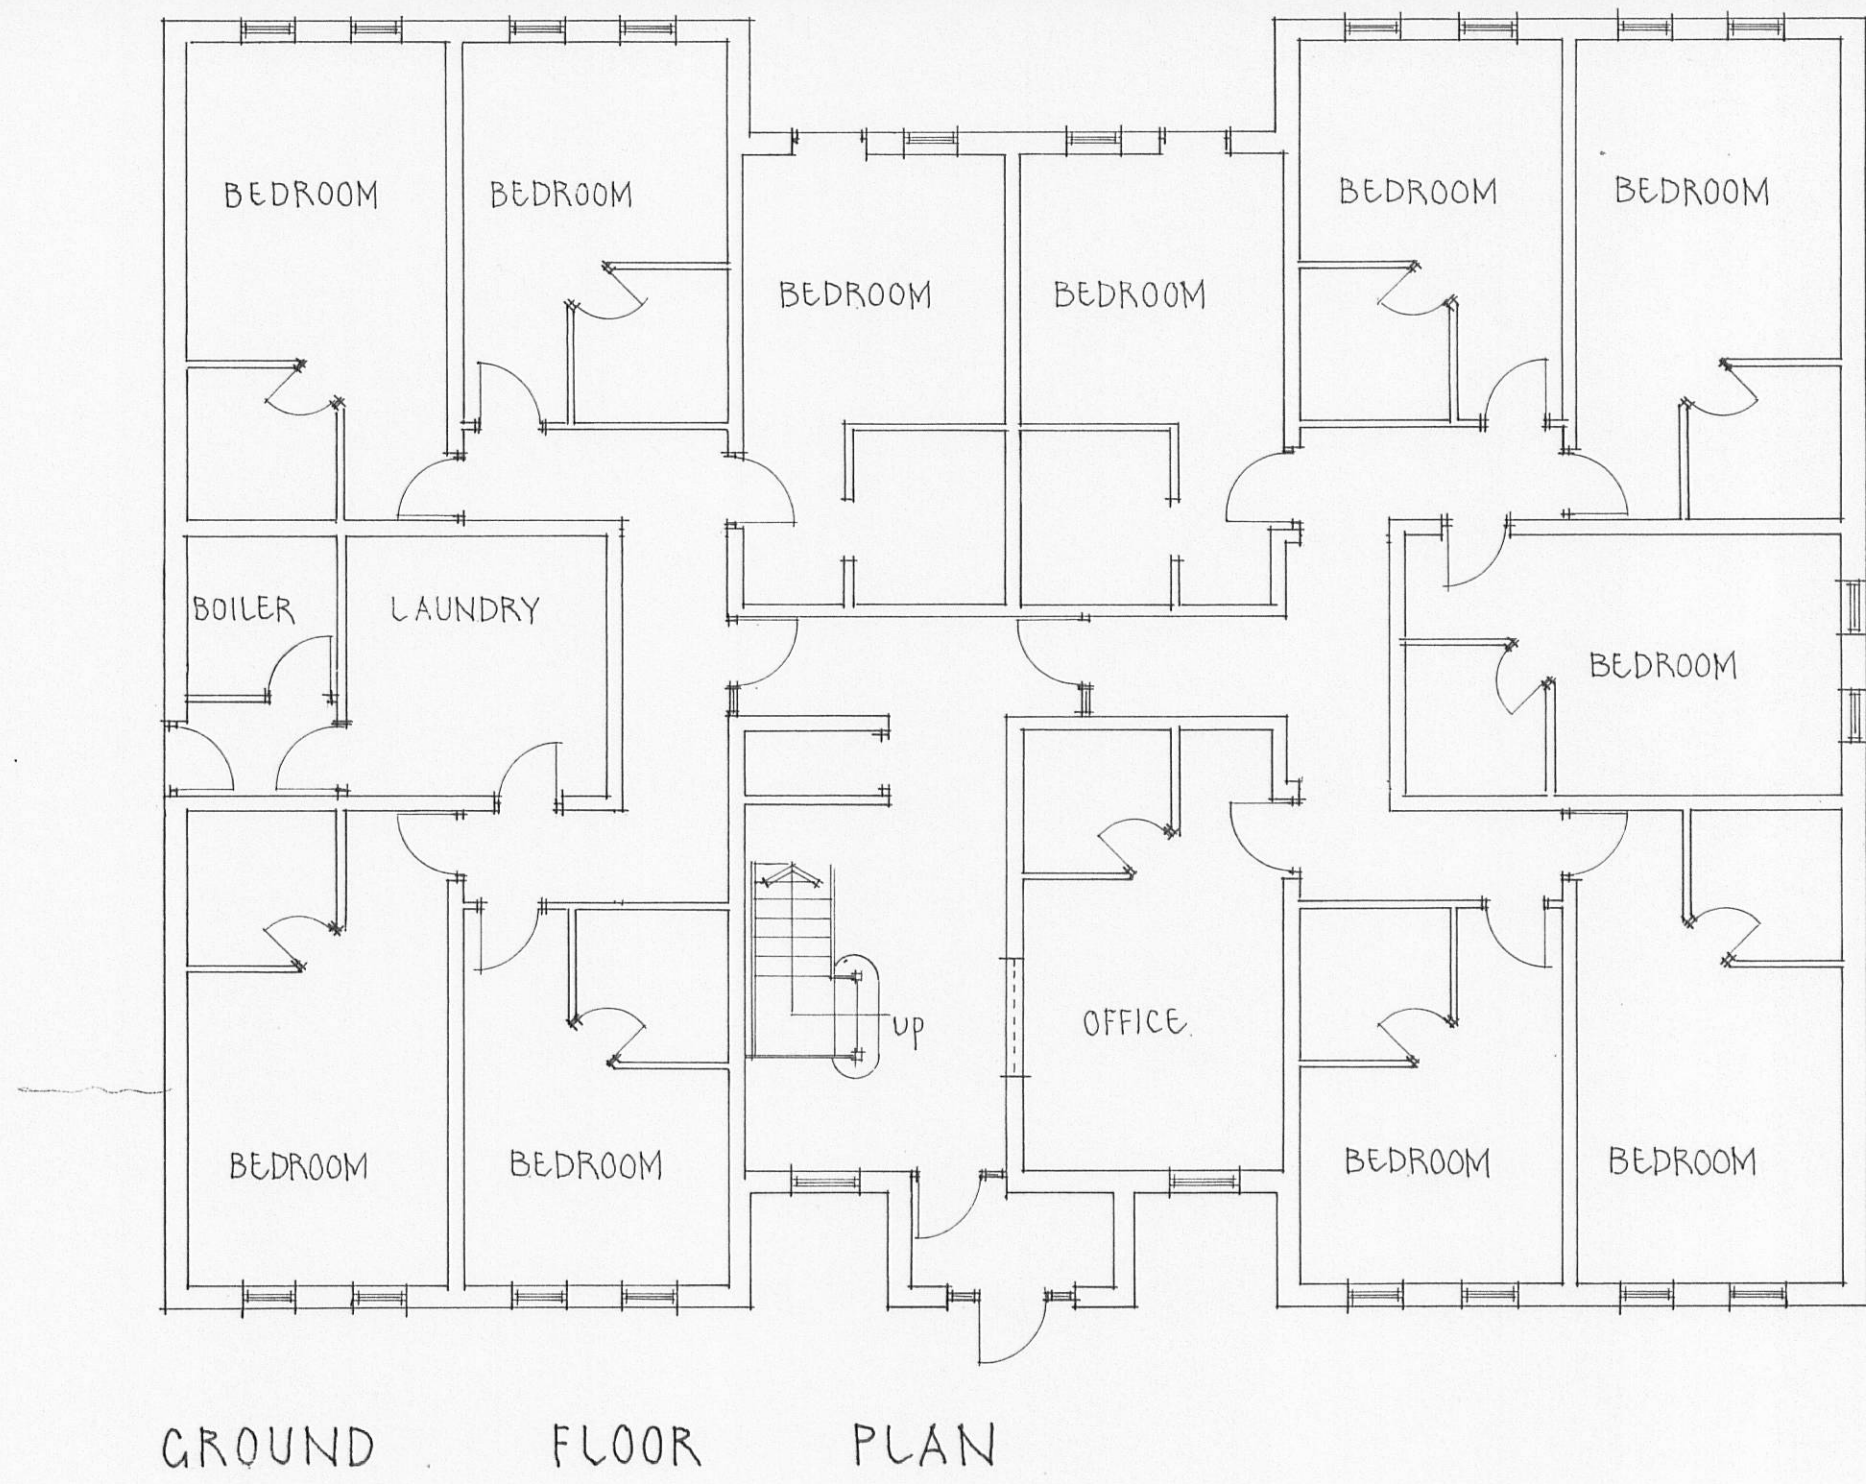

320111042P

REVISION	DATE	DR	CH
----------	------	----	----

Architectural Design Partnership	Kirksyde
	9 Castle Road
	Colne
	Lancashire BB8 7AR
Tel: 01282 861876	

PROJECT
PROPOSED EXTENSION AT
THE AVENUE HOTEL
BROCKHALL VILLAGE

DRAWING TITLE
AS EXISTING GROUND FLOOR LAYOUT
AND ELEVATIONS

THIS DRAWING IS COPYRIGHT
THIS DRAWING IS NOT TO BE SCALED
ALL DIMENSIONS TO BE CHECKED ON SITE
BEFORE COMMENCEMENT OF WORK
ADP TO BE NOTIFIED OF ANY ERRORS

DRAWN	K J NOLAN	DATE	SEPT 2011
-------	-----------	------	-----------

CHECKED		SCALE	1:100
---------	--	-------	-------

DRAWING NO	458/1
------------	-------

0 1 2 3 4 5 6m