




3201 110487

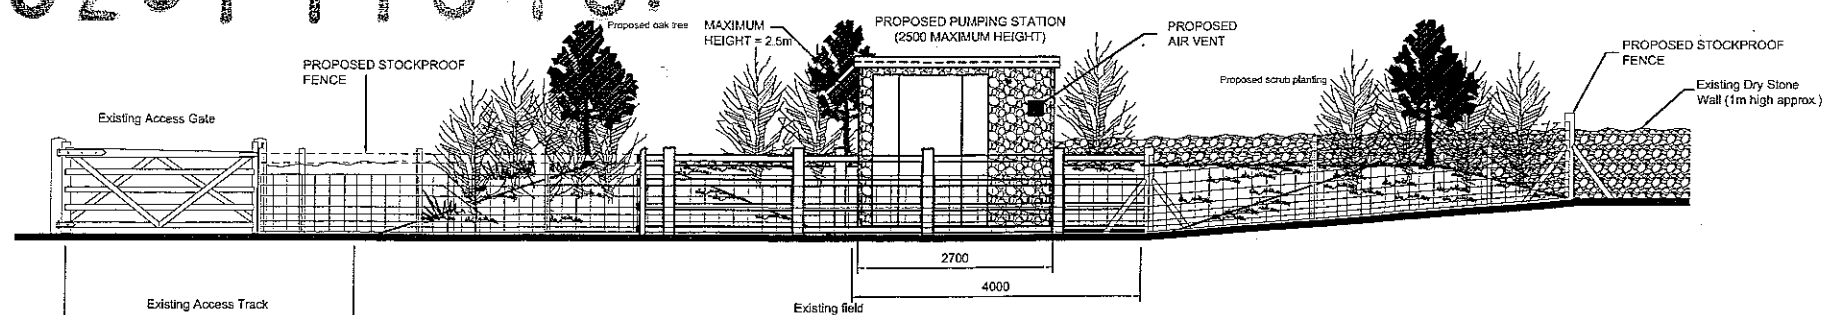

SECTIONAL ELEVATION A - A
SCALE 1:50

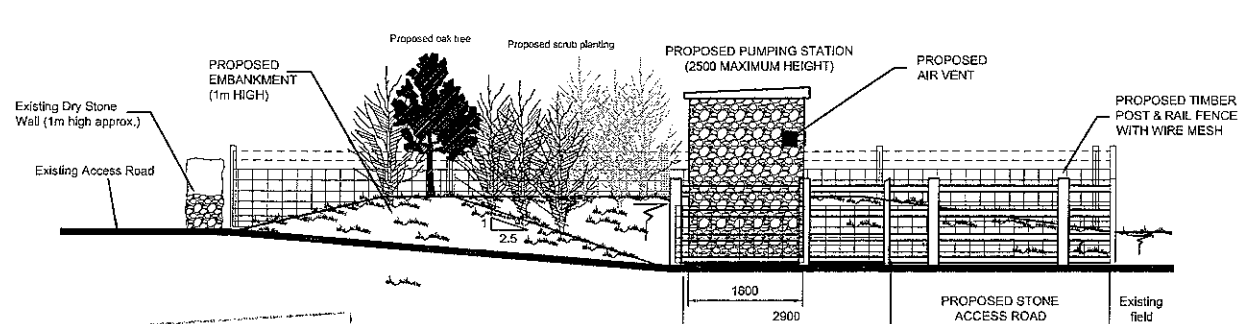


SECTIONAL ELEVATION B - B
SCALE 1:50

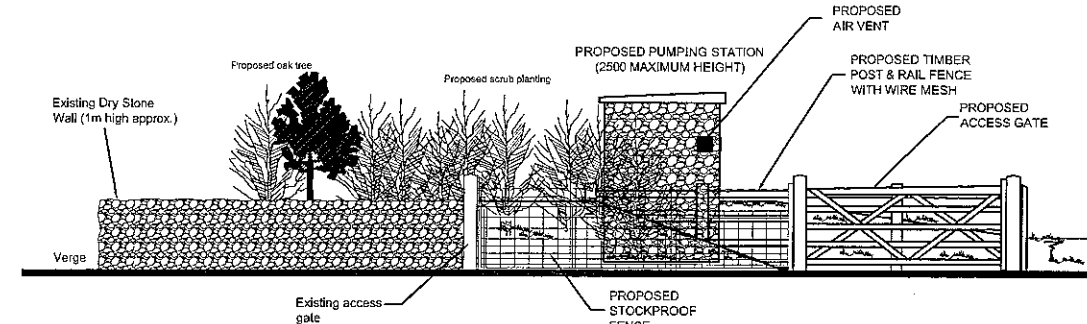


SECTIONAL ELEVATION E - E
SCALE 1:50

AMENDED PLANS RECEIVED


DATE 15/02/12

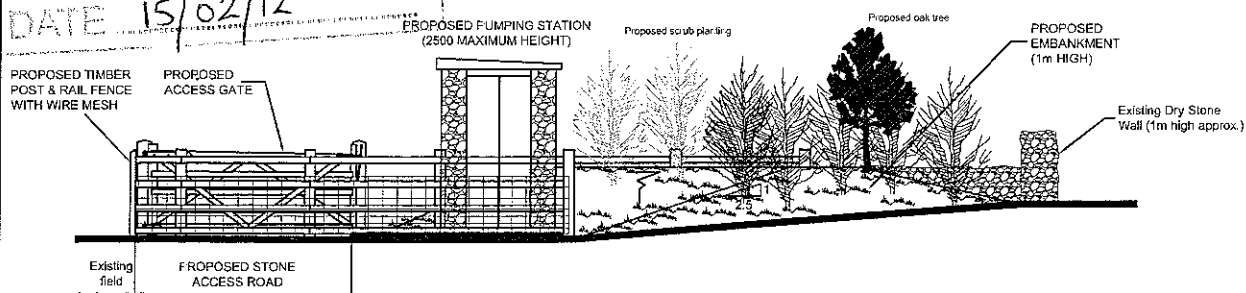

SECTIONAL ELEVATION C - C
SCALE 1:50

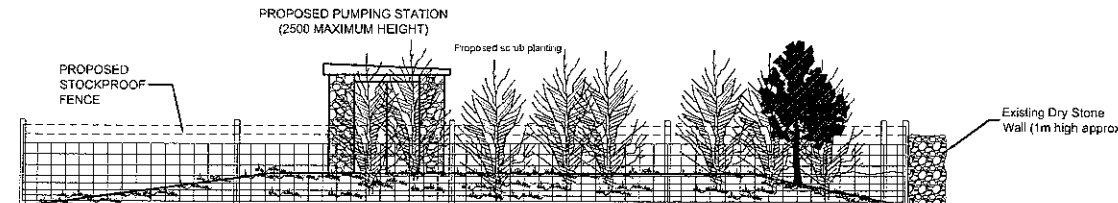

SECTIONAL ELEVATION F - F
SCALE 1:50

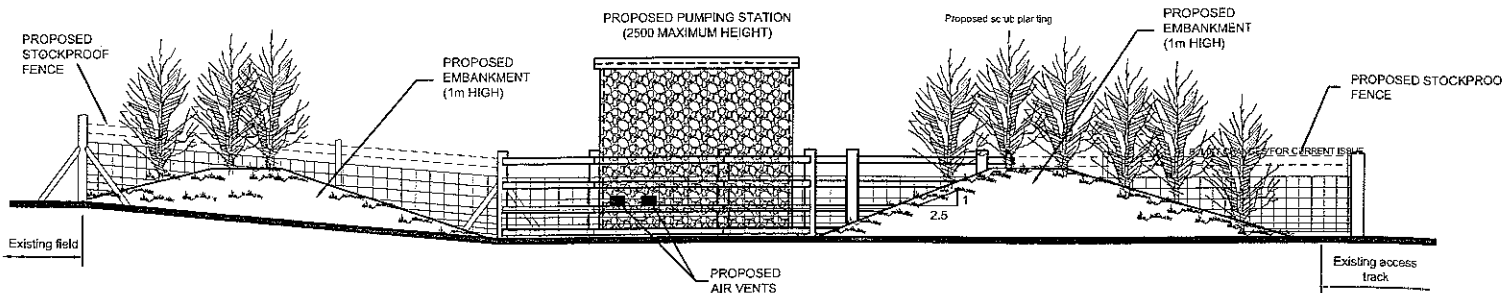


SECTIONAL ELEVATION D - D
SCALE 1:50

3201 110487

KEY TO EXTERNAL MATERIALS:

- KIOSK
Natural Stone Clad
- KIOSK ROOF
Single skin 3-layer GRP
Colour RAL 7024 Graphite Grey
- KIOSK DOORS
Security doors to be fitted of vandal resistant steel construction, lockable by padlock with steel protection shroud
Colour RAL 7024 Graphite Grey
- FOUNDATION SLAB
GEN 3 grade reinforced concrete

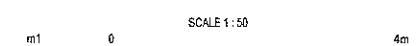

NOTES
1 All dimensions in millimetres and all levels in metres unless shown otherwise.

REFERENCES
F272/80020695/00/97/1001 PUMPING STATION No.2
SITE LAYOUT
PLANNING APPLICATION
SHEET 1 OF 3
P272/80020695/00/97/1003 PUMPING STATION No.2
TIMBER FIELD GATE & FENCE DETAILS
PLANNING APPLICATION
SHEET 3 OF 3

AMENDED PLANS RECEIVED

DATE 15/02/12

CURRENT ISSUE INFORMATION
B. MAXIMUM HEIGHT LABEL ADDED TO THE DRAWING.

C	MUG	KLM	KJ	PLANNING APPLICATION	15.02.12
B	SM	KLM	FJM	PLANNING APPLICATION	21.12.11
A	MS	DB	KJ	PLANNING APPLICATION	13.12.11
VERSION	DRAWN	CHECKED	REVISED	DATE	



UNITED UTILITIES PLC
BLACKBURN CONCESSIONARY SUPPLIES
CLUSTER 8 (STOCKS RESERVOIR)
PUMPING STATION No. 2
ELEVATIONS
PLANNING APPLICATION - SHEET 2 OF 3

SCALE	1:50	SHEET SIZE	A1
DRAWING NUMBER	P272/80020695/00/97/1002	REVISION	C