





EXISTING NORTHERLY SIDE ELEVATION

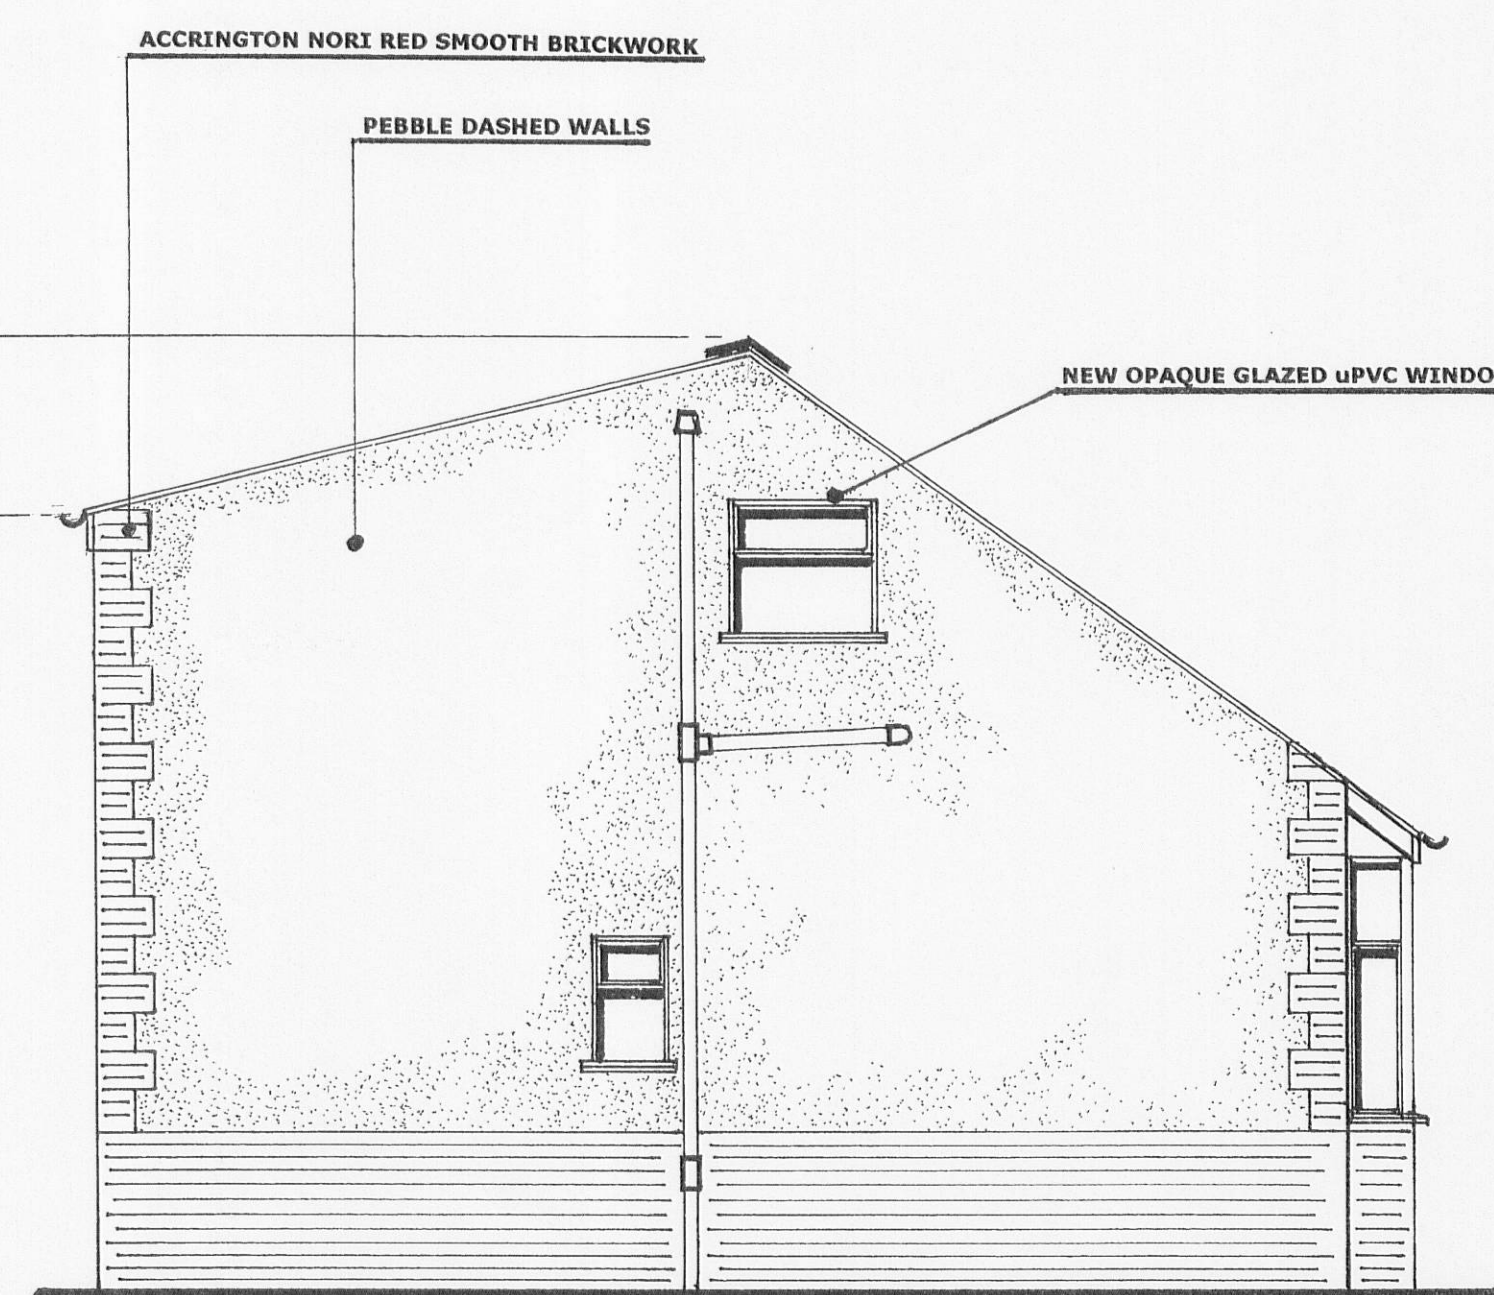

PROPOSED NORTHERLY SIDE ELEVATION



EXISTING SOUTHERLY SIDE ELEVATION

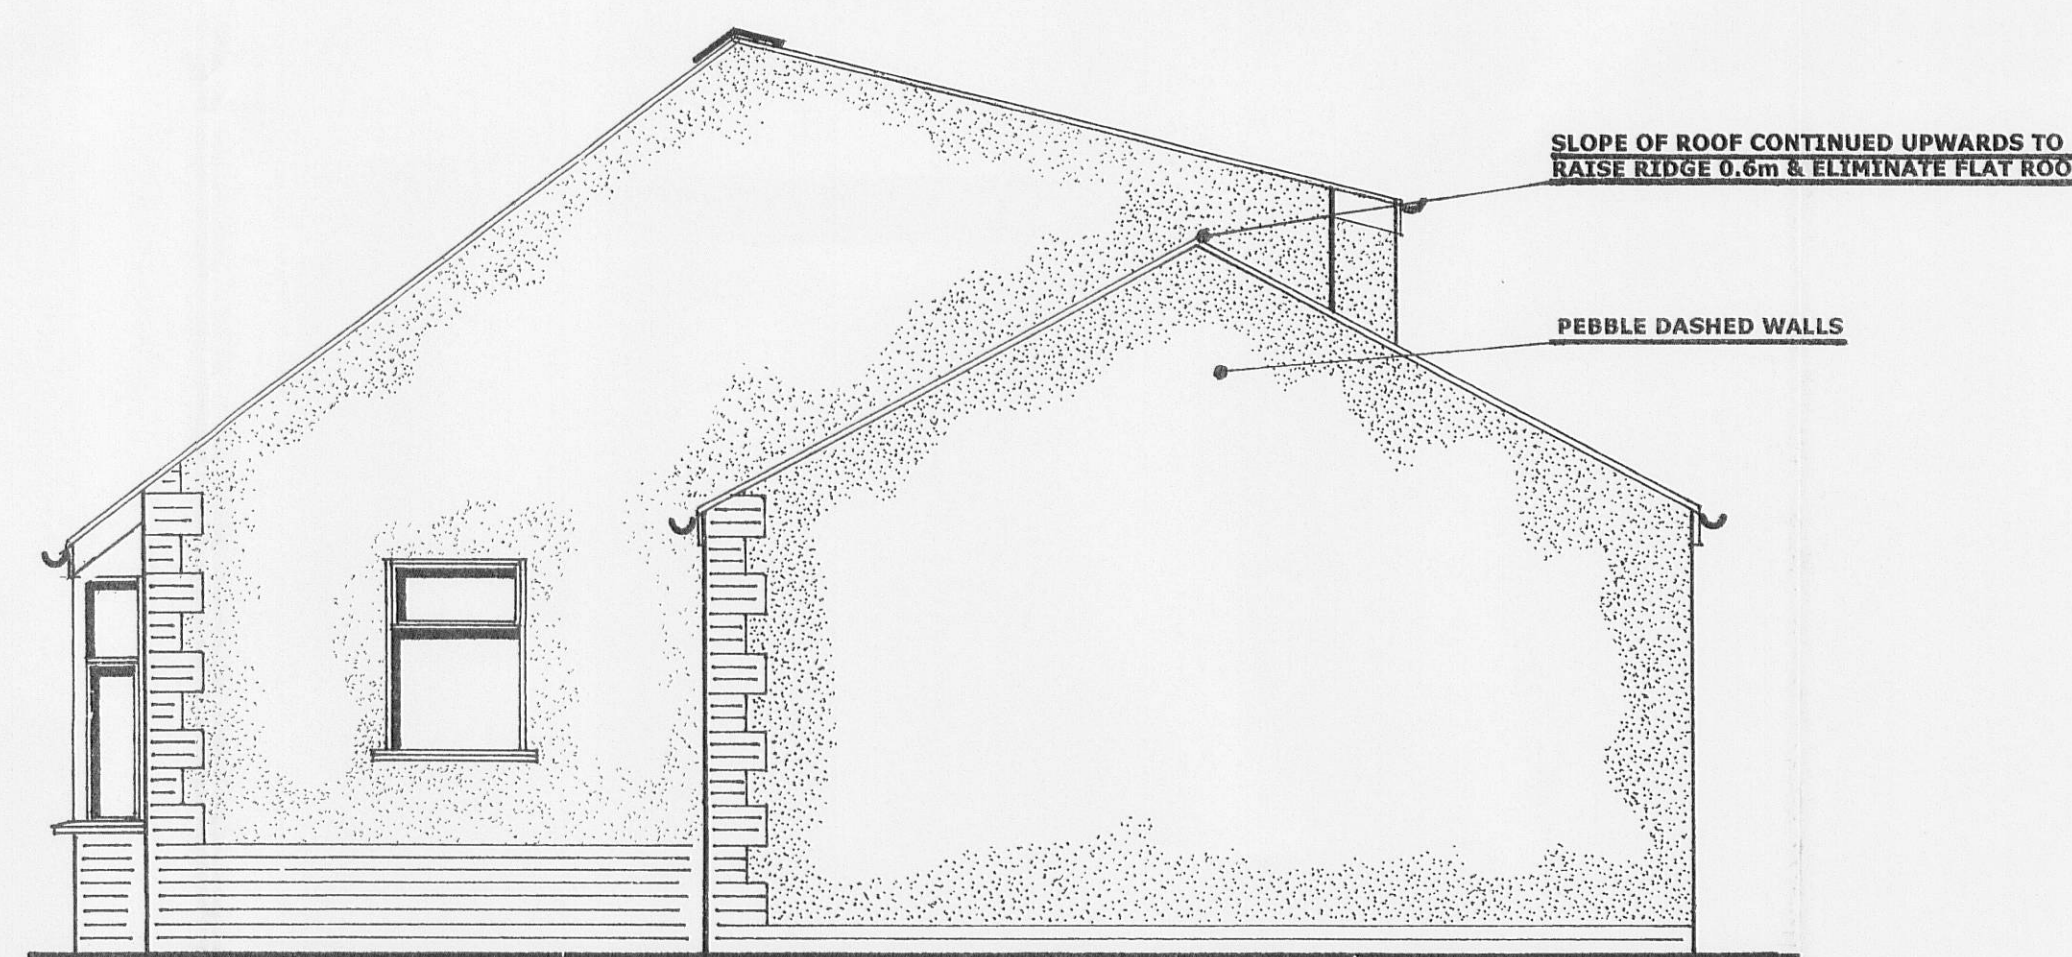

PROPOSED SOUTHERLY SIDE ELEVATION

DIMENSIONS IN mm

SCALE 1:50

320111061P