


© This drawing and the ideas and building works depicted are the copyright of R.J.L. and may not be used copied or amended without written permission.

PLEASE NOTE
This drawing must not be scaled.
This drawing is to be read in conjunction with all other project drawings.
All details and drawings must be read in conjunction with any client specification.

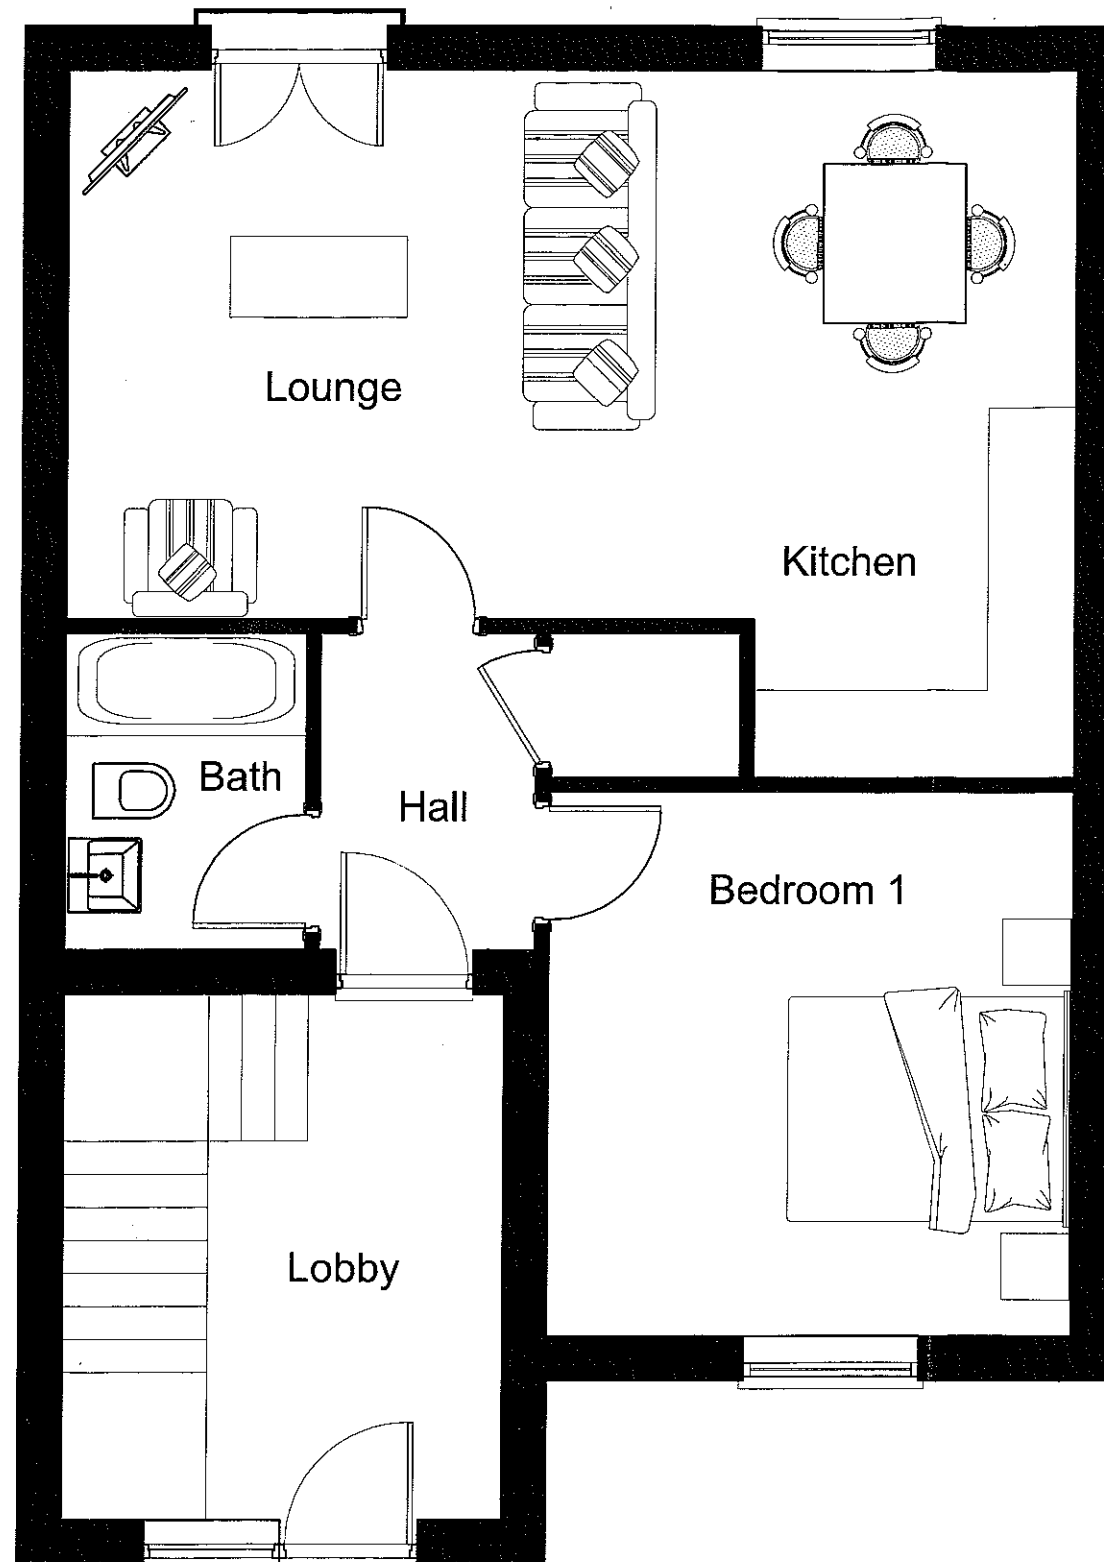

AMENDED PLANS RECEIVED
DATE 9 MAY 2012

320111084P

A - 1 bed Flat 51m2

A	Amended to 1 bed apartment	05/12
Revision	Description	Date
CLIENT		
BECK DEVELOPMENTS LTD		
PROJECT		
Proposed Development at Land to threar of No's 59 - 97 Woone Lane - Clitheroe		
DRAWING		
HOUSE TYPE A		
SCALE		DATE
1:50 @ A3		November 2011
DRAWING NUMBER		REVISION
3501/P/002		A
 R.J.L. Architecture Limited Level 1A Garden Place Victoria Street Altrincham, Cheshire, WA14 1ET T: +44 (0) 161 929 3740 F: +44 (0) 8456 800 272 E: info@rjlarchitecture.co.uk		