



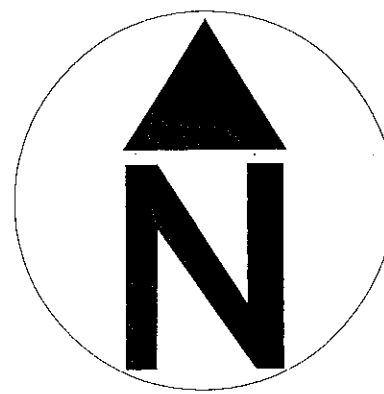

320111064P

AMENDED PLANS RECEIVED
 DATE 17 MAY 2012

A	Junction Improvements amended	May 12
Revision	Description	Date
CLIENT		
BECK DEVELOPMENTS LTD		
PROJECT		
Proposed Development at Stalwart Lodge, primrose Road Clitheroe		
DRAWING		
PLANNING LAYOUT (with highway improvements)		
SCALE		DATE
1:250 @ A3		April 2012
DRAWING NUMBER		REVISION
BD/SL/100		A

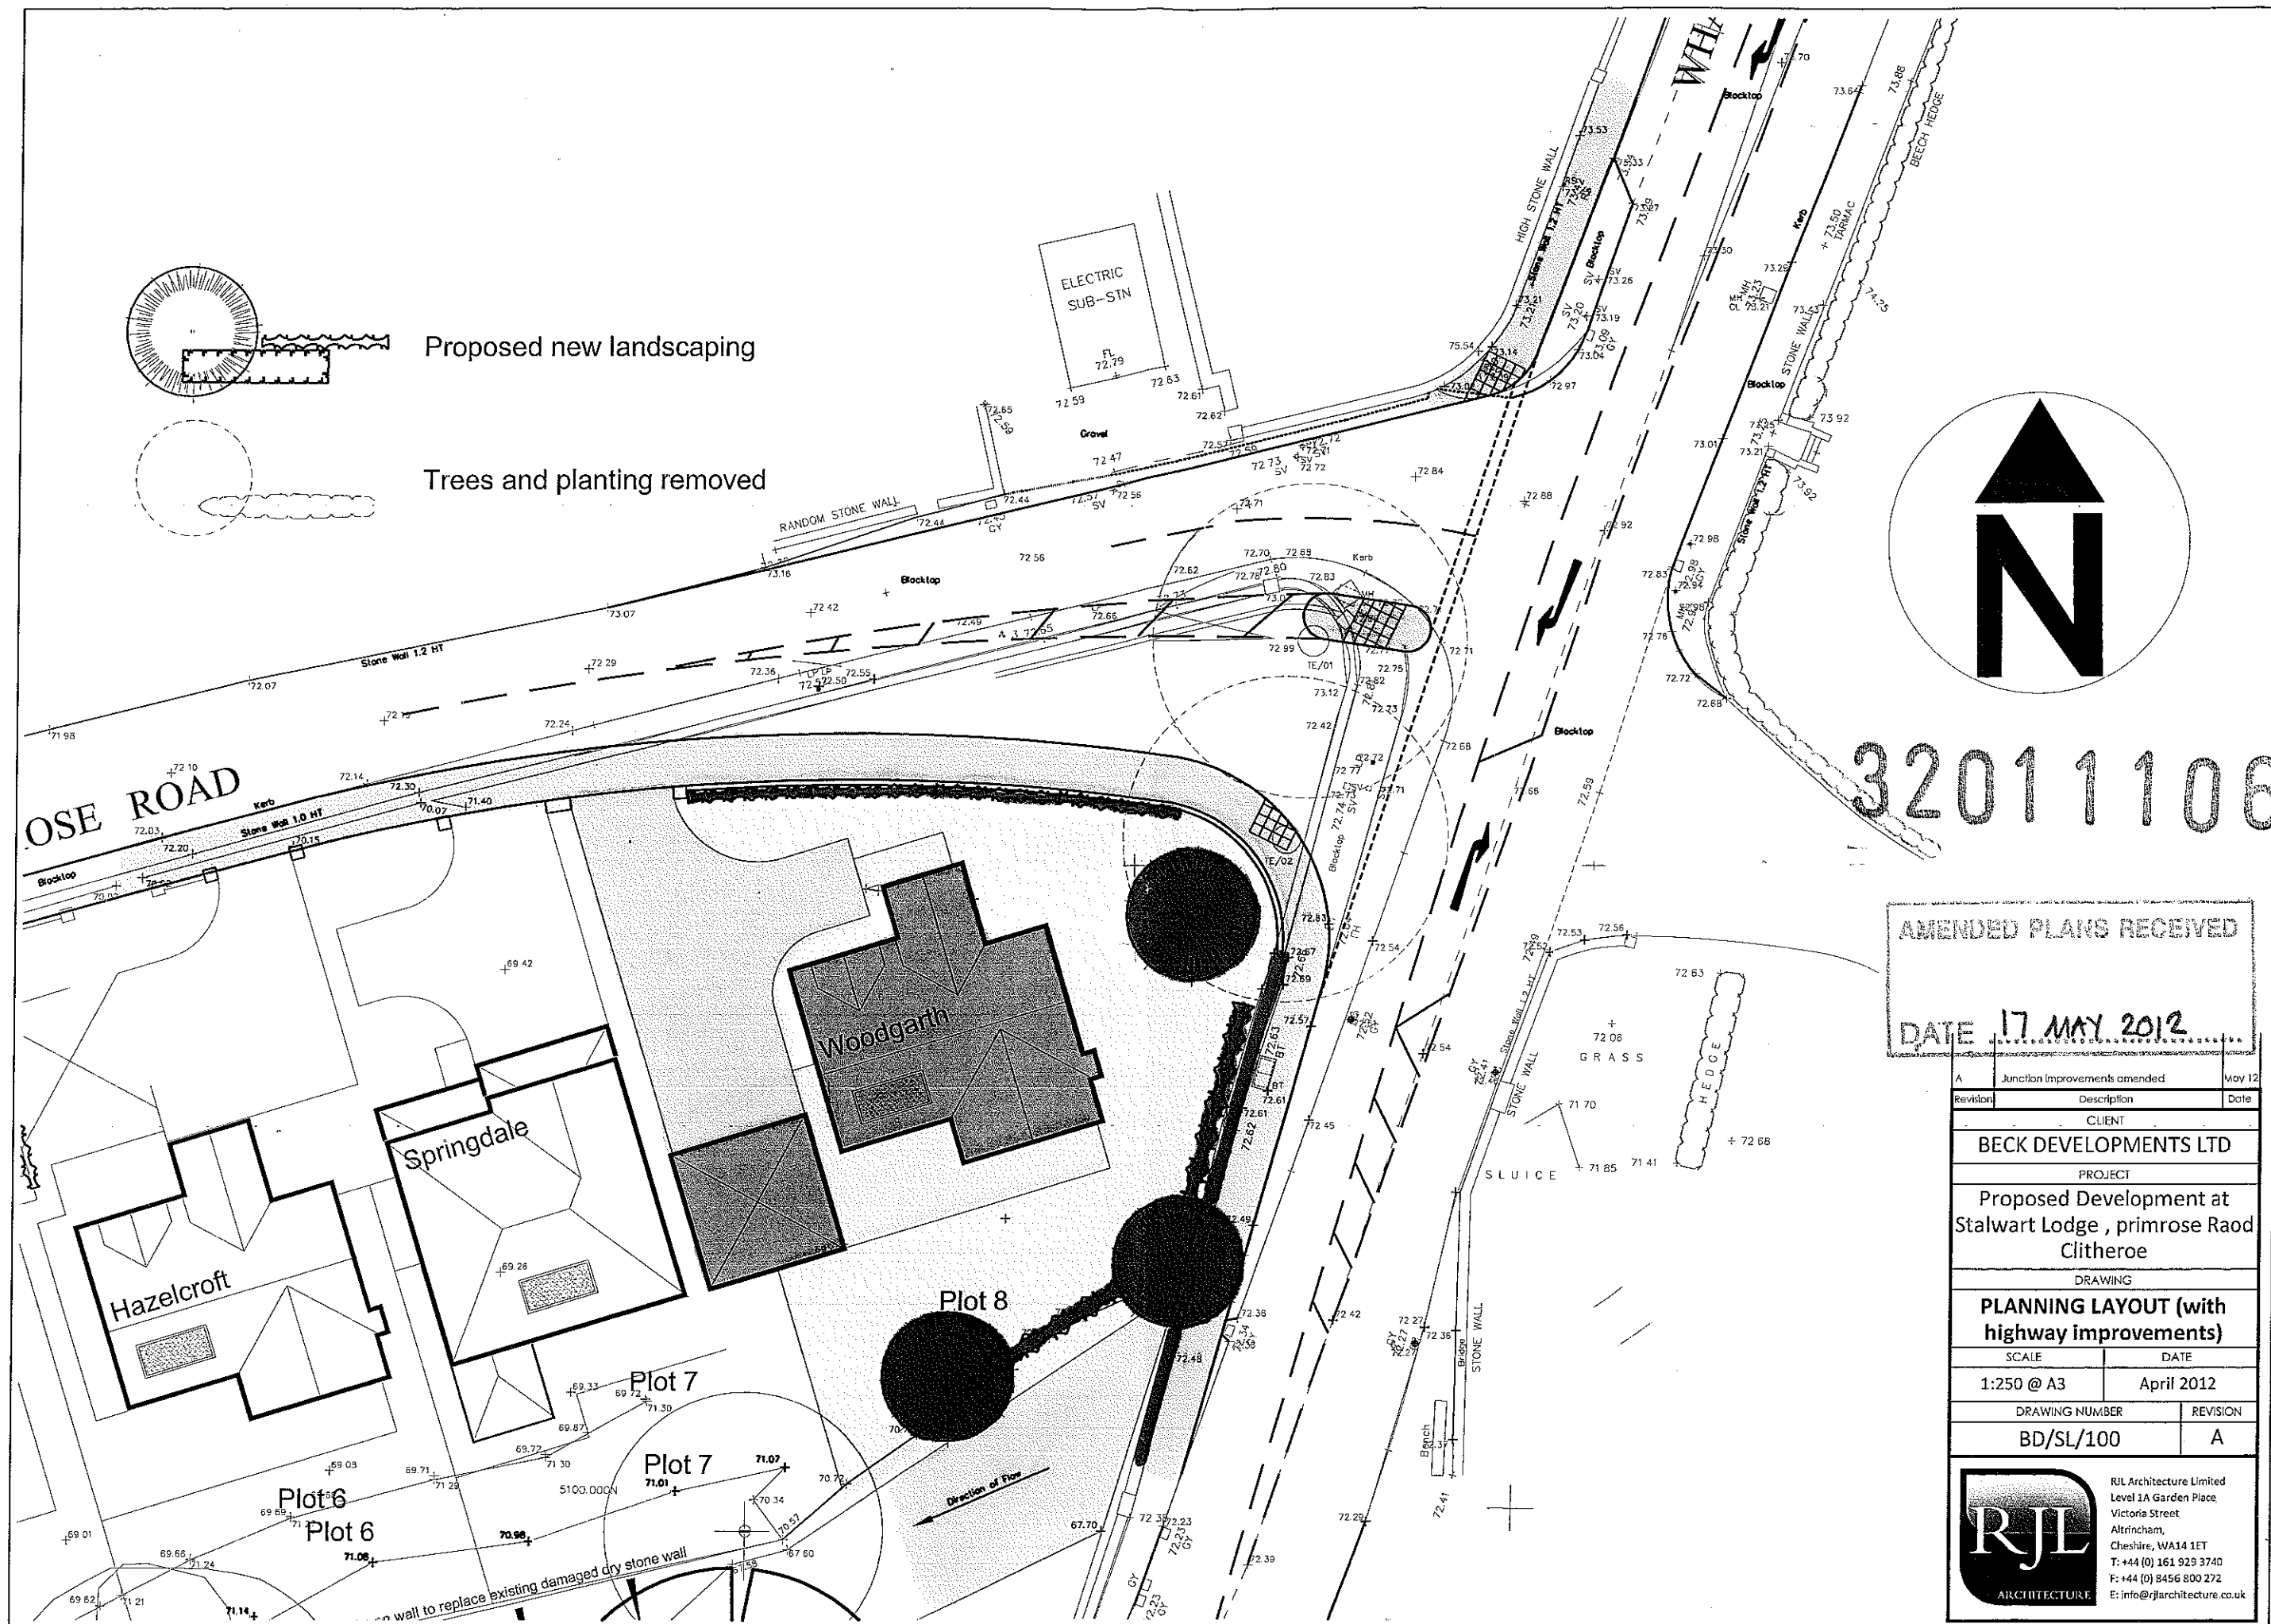

RJA Architecture Limited
 Level 1A Garden Place,
 Victoria Street
 Altrincham,
 Cheshire, WA14 1ET
 T: +44 (0) 161 929 3740
 F: +44 (0) 8456 800 272
 E: info@rjaarchitecture.co.uk



Notes:

- 1.
- 2.

3201110642

APPROVED PLANS RECEIVED	
DATE 17 MAY 2012	

REV	DETAILS	DRAWN	CHECKED	DATE
-----	---------	-------	---------	------

CLIENT:

Beck Developments

PROJECT:

Clitheroe

DRAWING TITLE:

Proposed Improvements to
Whalley Rd/Primrose Rd Junction

SCALES:

1:500 at A3

DRAWN:	SH	CHECKED:	TR	DATE:	May 2012
--------	----	----------	----	-------	----------

Savell Bird & Axon
part of the WYG group



Croxley House 14 Lloyd Street Manchester M2 5ND
t: 0161 835 2400 f: 0161 835 3400 e: sba@sba.co.uk

DRAWING NUMBER:

N01951/08

REVISION:

A