



4263/4


4263/4

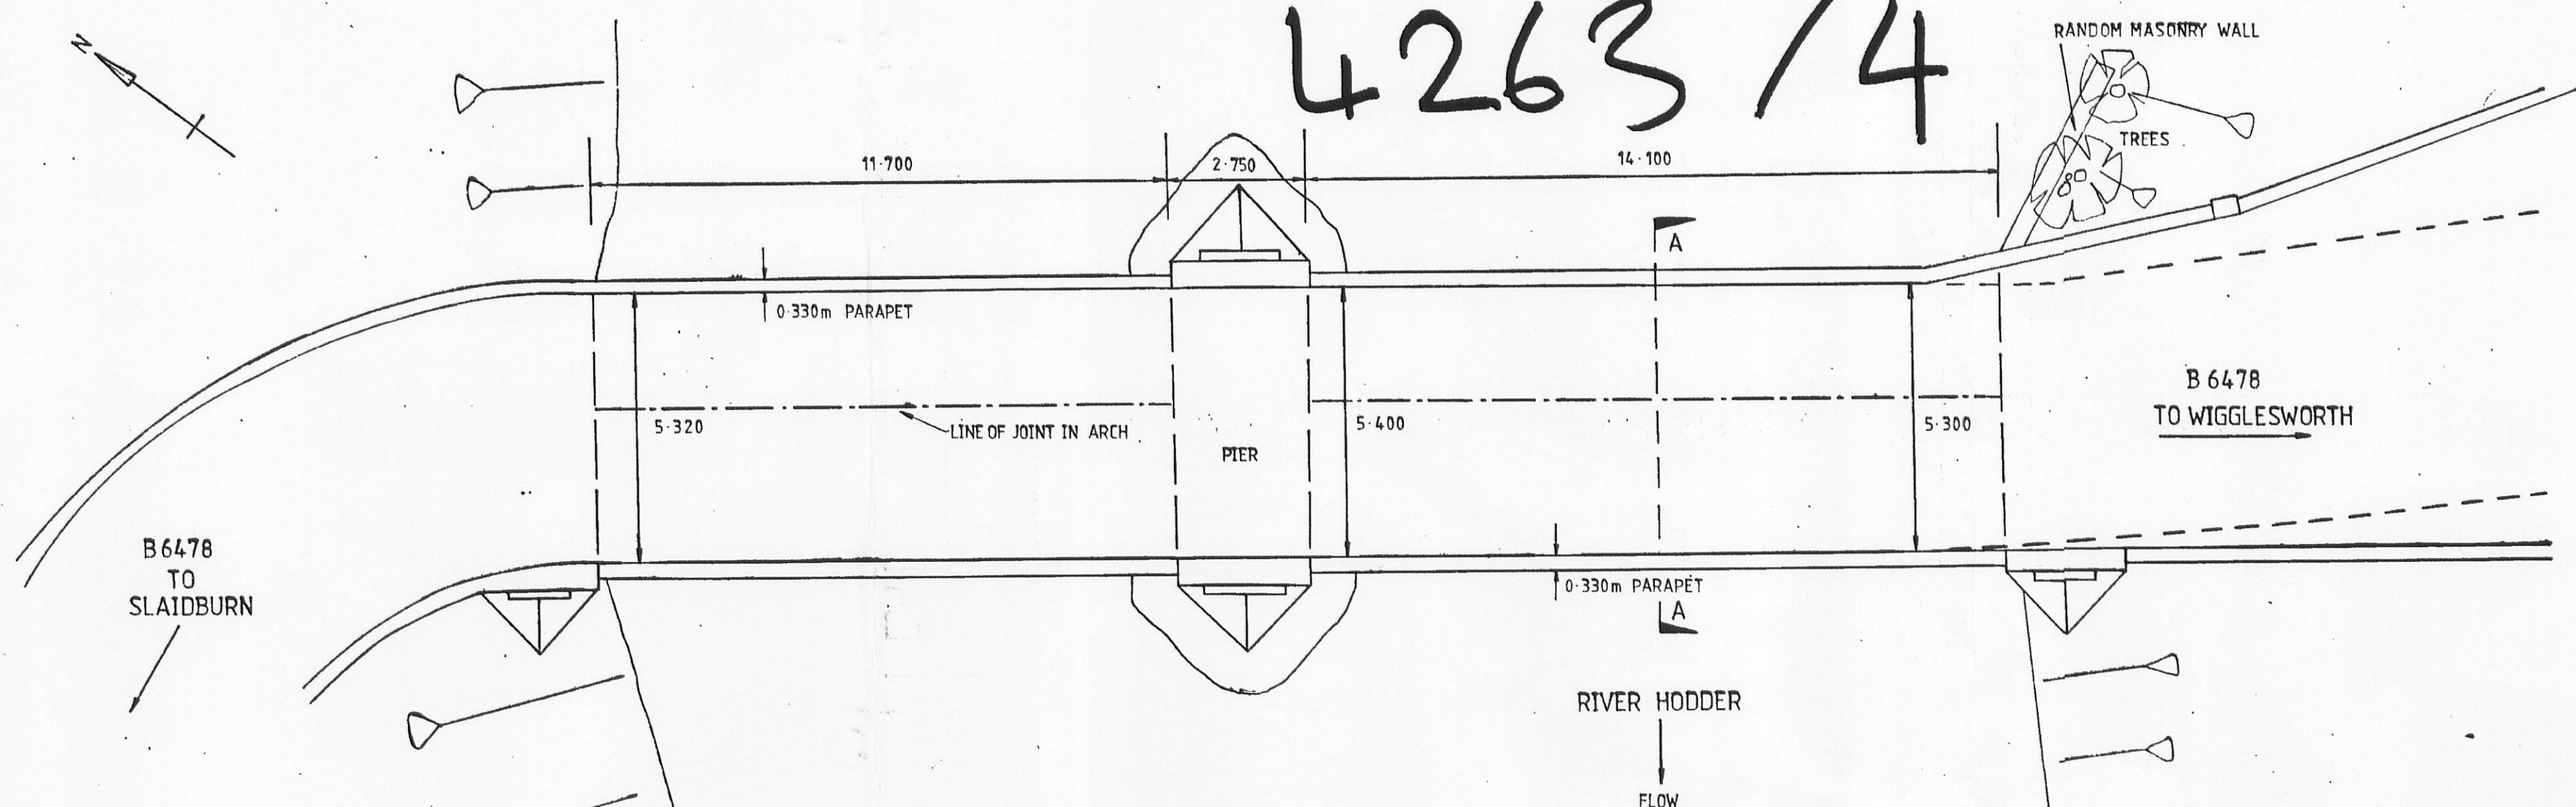


PLAN
Scale 1:100

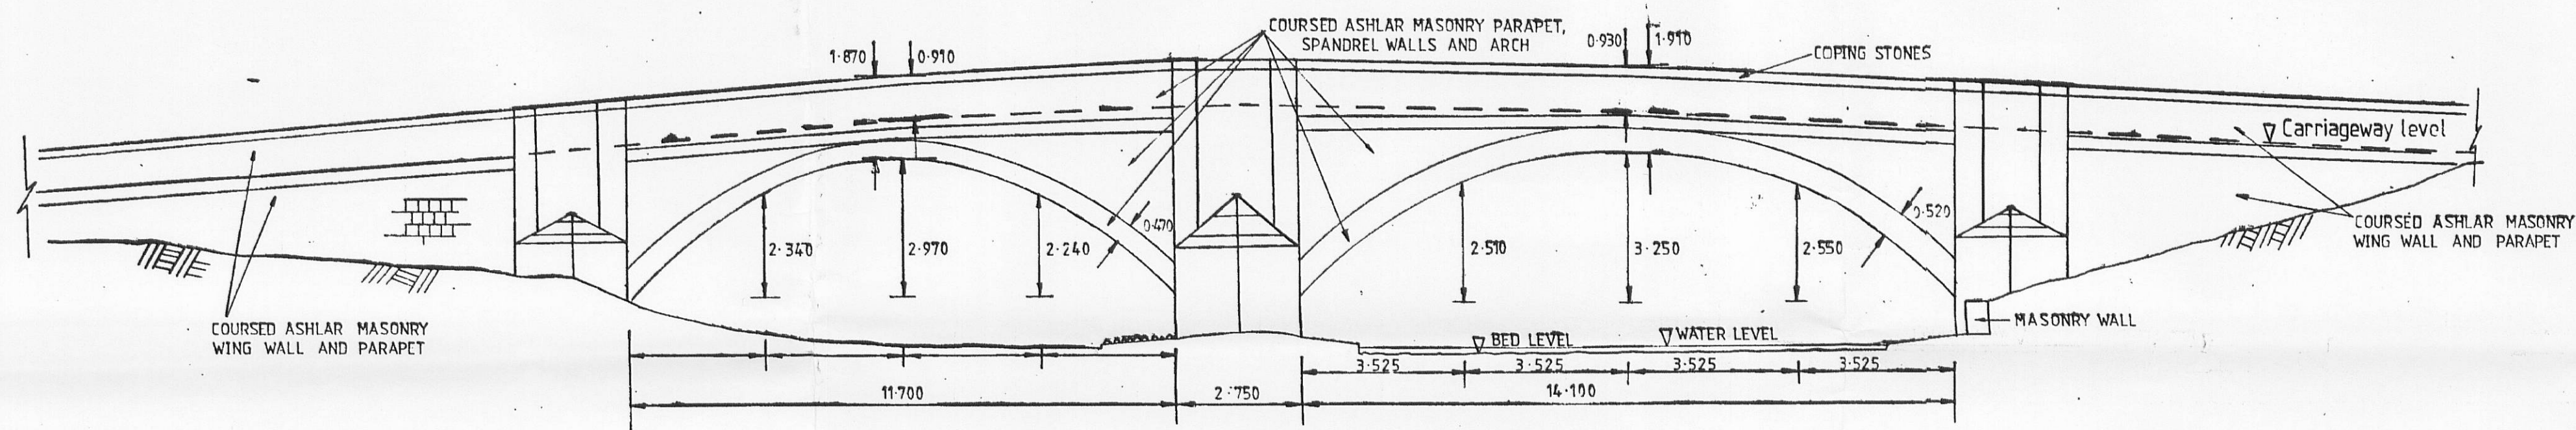

DOWNSTREAM ELEVATION
Scale 1:100

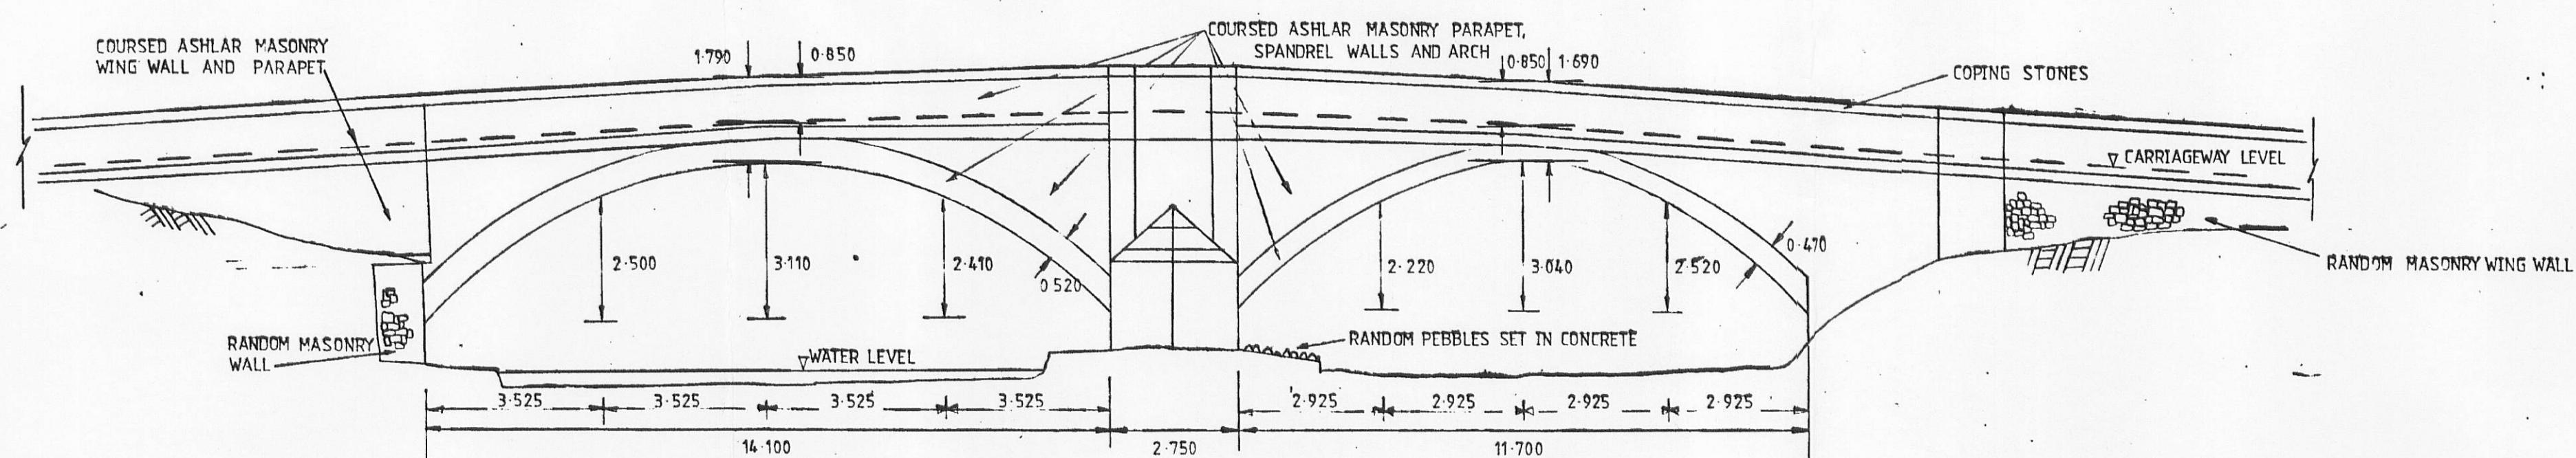

UPSTREAM ELEVATION
Scale 1:100

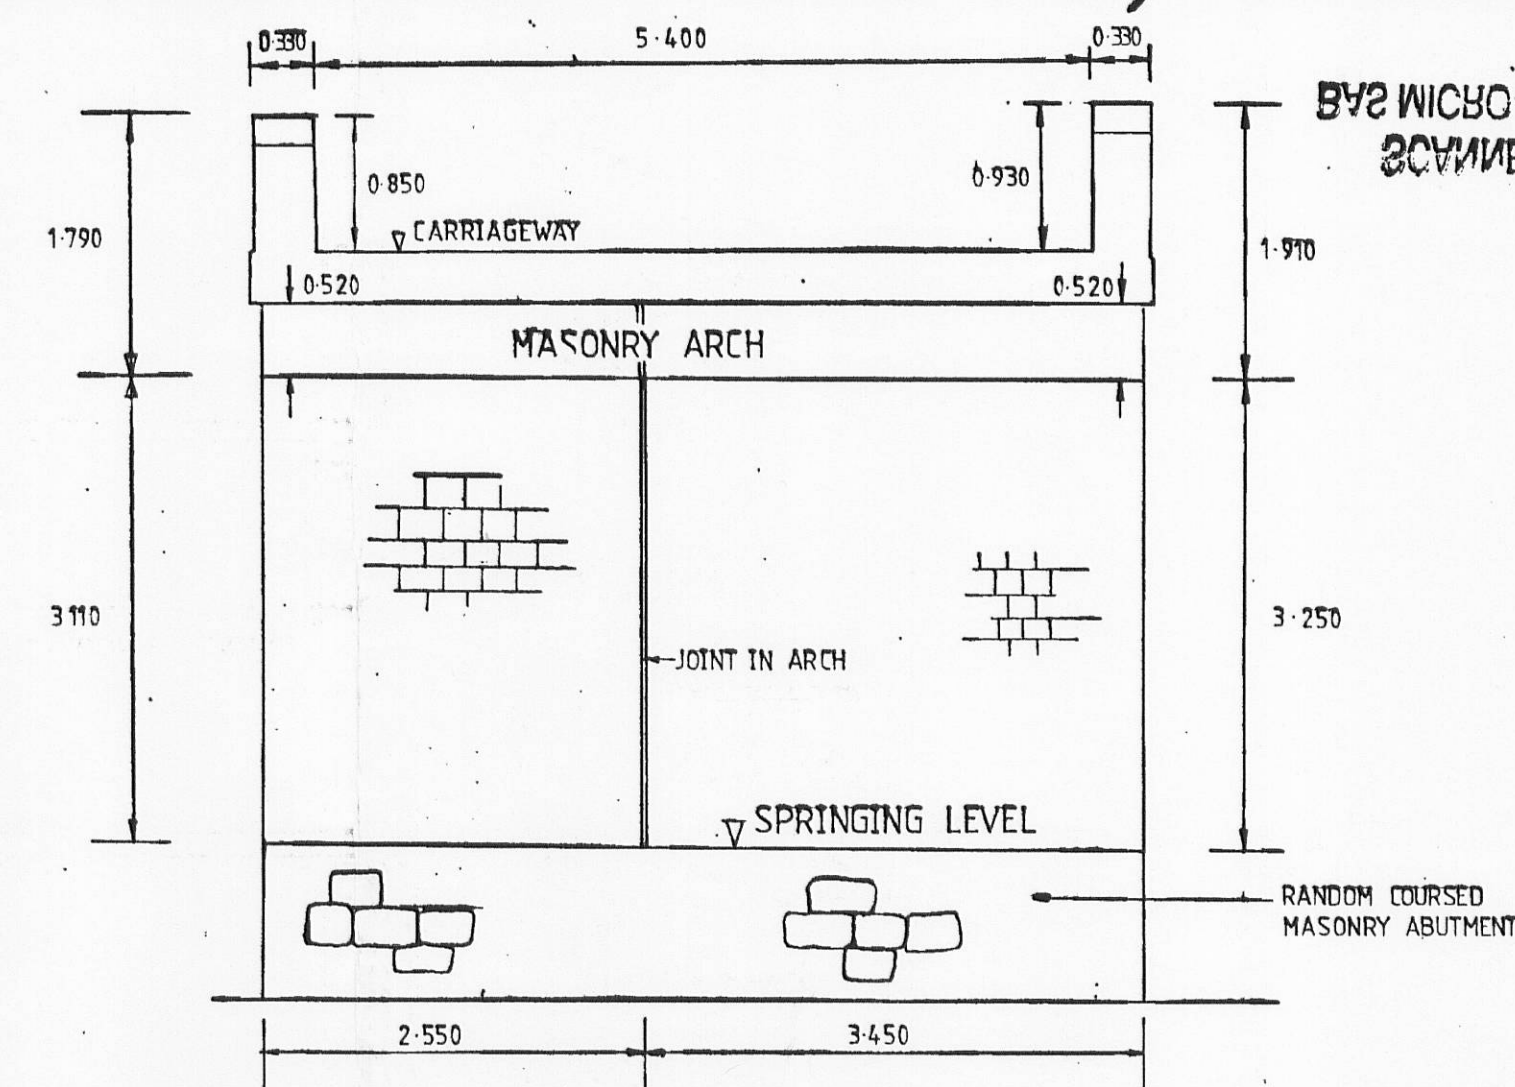

SECTION A-A AT CROWN
Scale 1:50

NOTES

1. This drawing was produced following Principal and Special Inspections carried out on 9 October 1996.
2. All dimensions are in metres unless shown otherwise.
3. Foundations were not exposed for the purposes of the Principal and Special Inspections and hence are not shown.
4. Drawing numbers 4263/2 and 3 show construction of a concrete saddle in 1923. In the absence of trial holes the saddle is not shown on this drawing.



LOCATION PLAN
Scale 1:10,000

320111065P

No	Date	Amendment Details	Drawn by	Checked by
REVISIONS				

Lancashire
County
Council



COUNTY SURVEYOR'S
DEPARTMENT
Graham Harding BEng CEng FICE FIHT MIMgt
COUNTY SURVEYOR AND BRIDGEMASTER

HIGHWAY CONSULTANCY



PROJECT TITLE

SLAIDBURN BRIDGE LCC No. 4263

DRAWING TITLE

GENERAL ARRANGEMENT

DRAWN BY
D.DAVIES

CLIENT No
HYL 516535

CHECKED BY
D.DAVIES

PROJECT No
HC 12441

DATE
JANUARY 1997

DRAWING No
4263/4

SCALE
AS SHOWN

SHEET No
1 of 1

007165.TIF