





Existing Front Elevation 1/50 @A1
(West)

Existing Right Side Elevation 1/50 @A1
(South)

Existing Rear Elevation 1/50 @A1
(East)

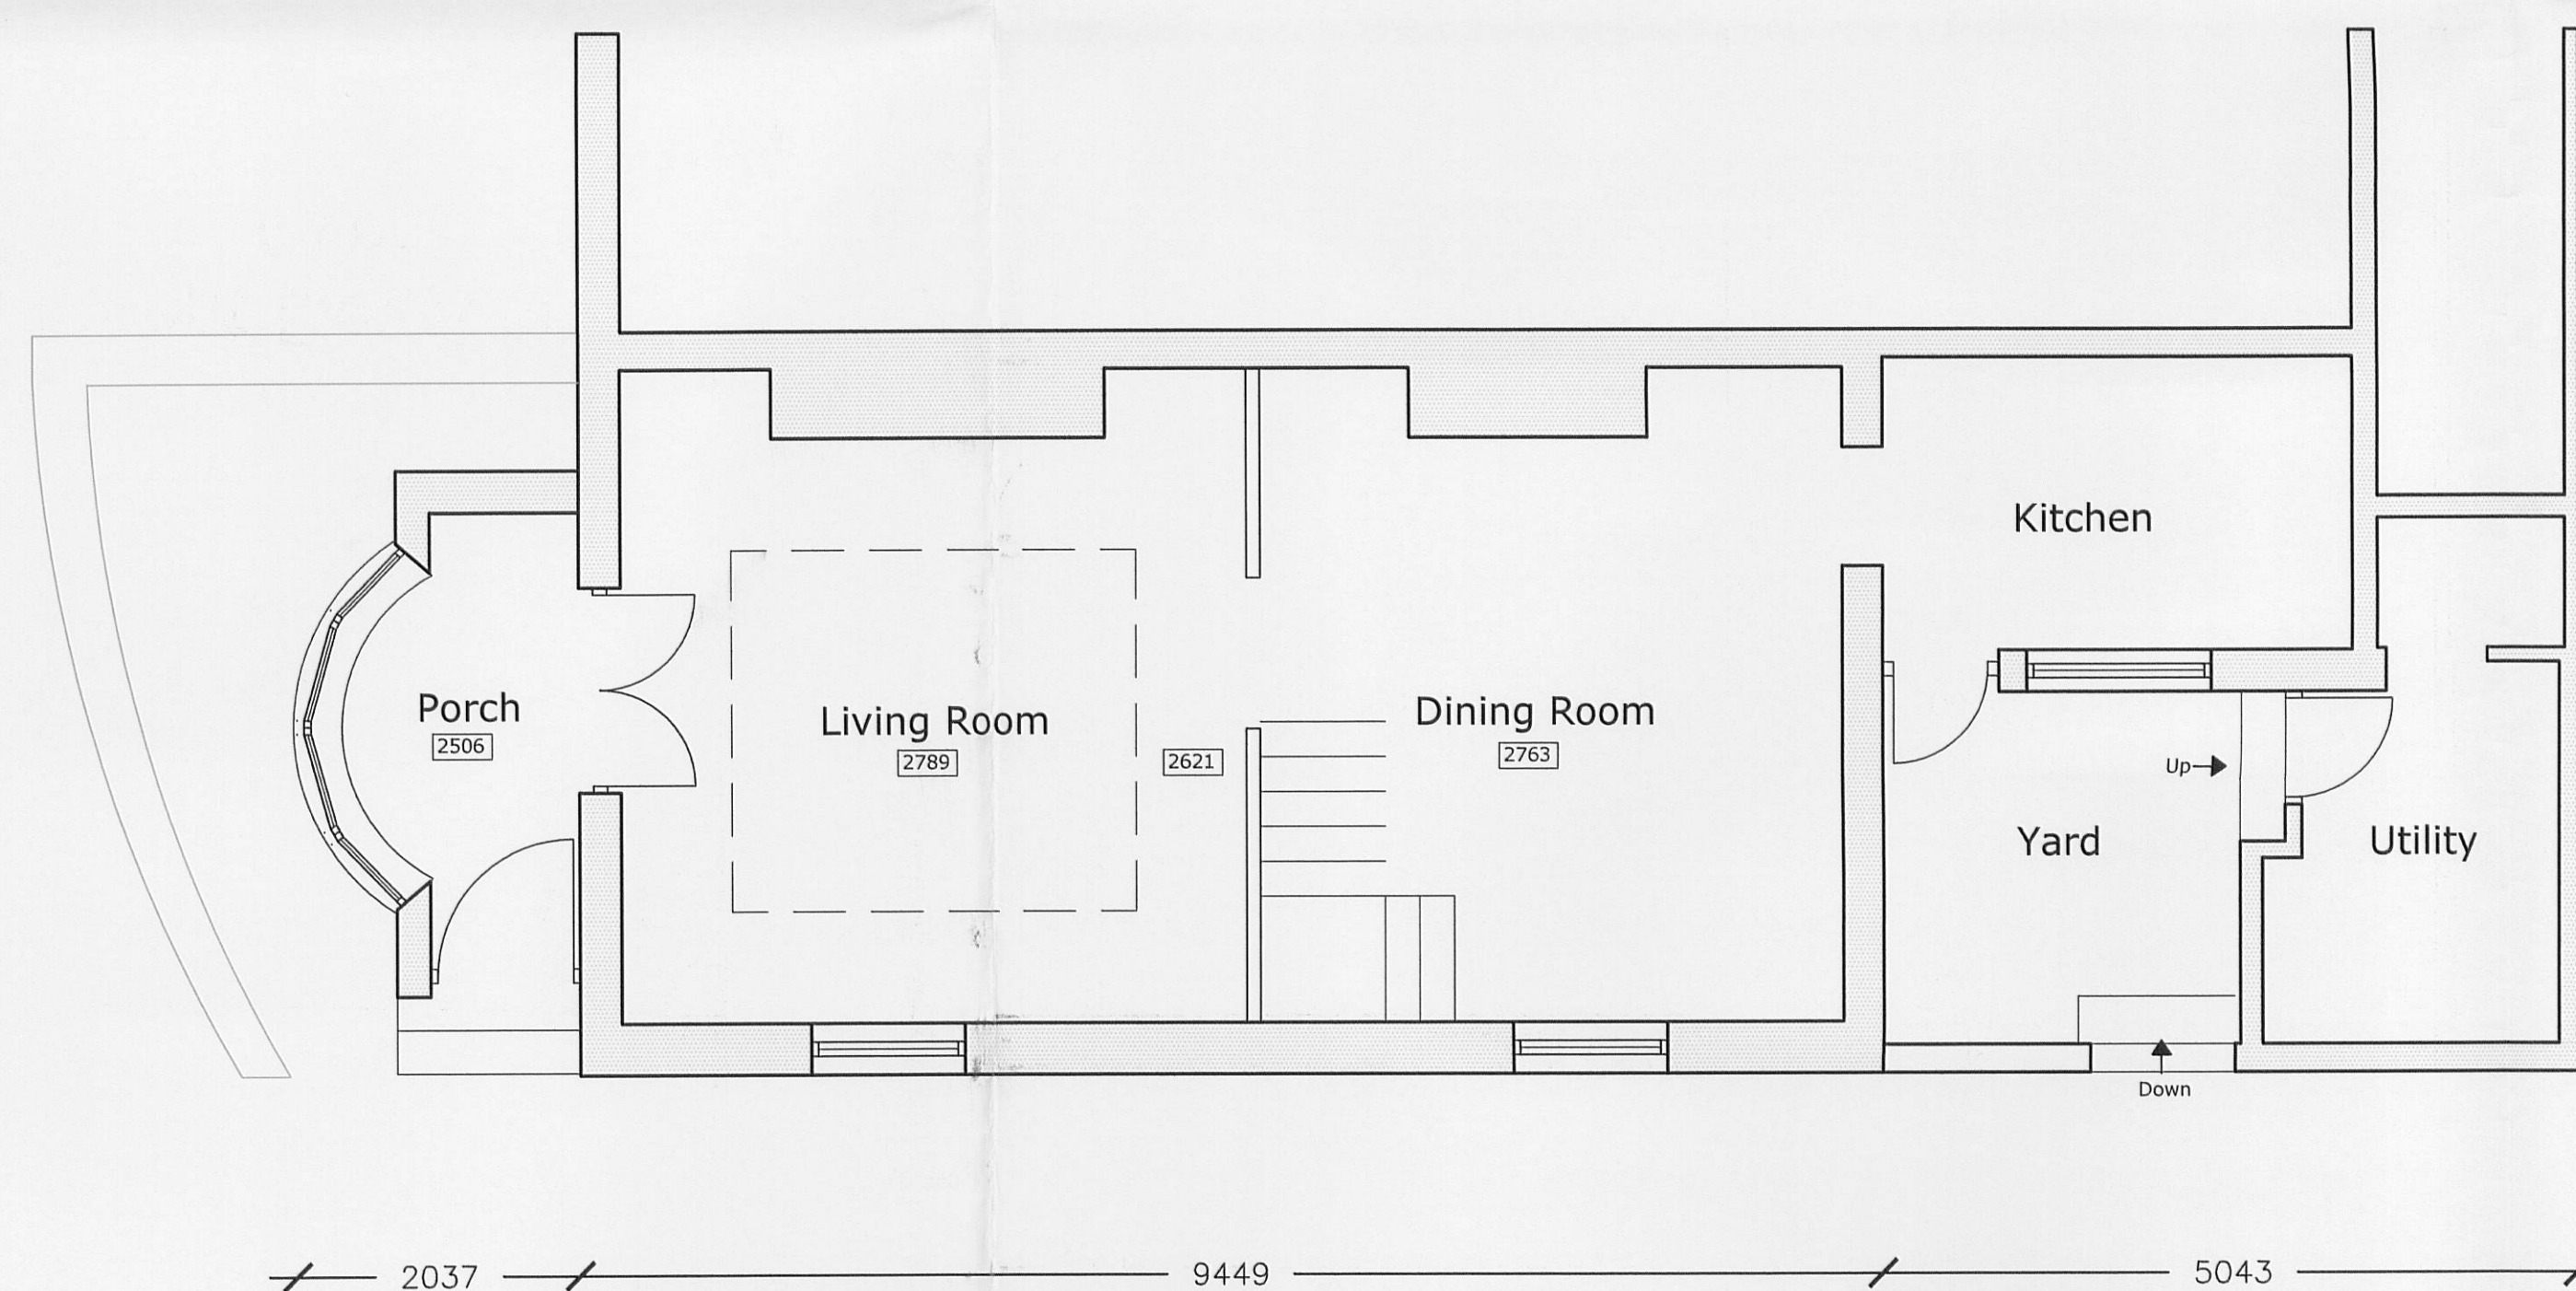

Existing Ground Floor Plan 1/50 @A1

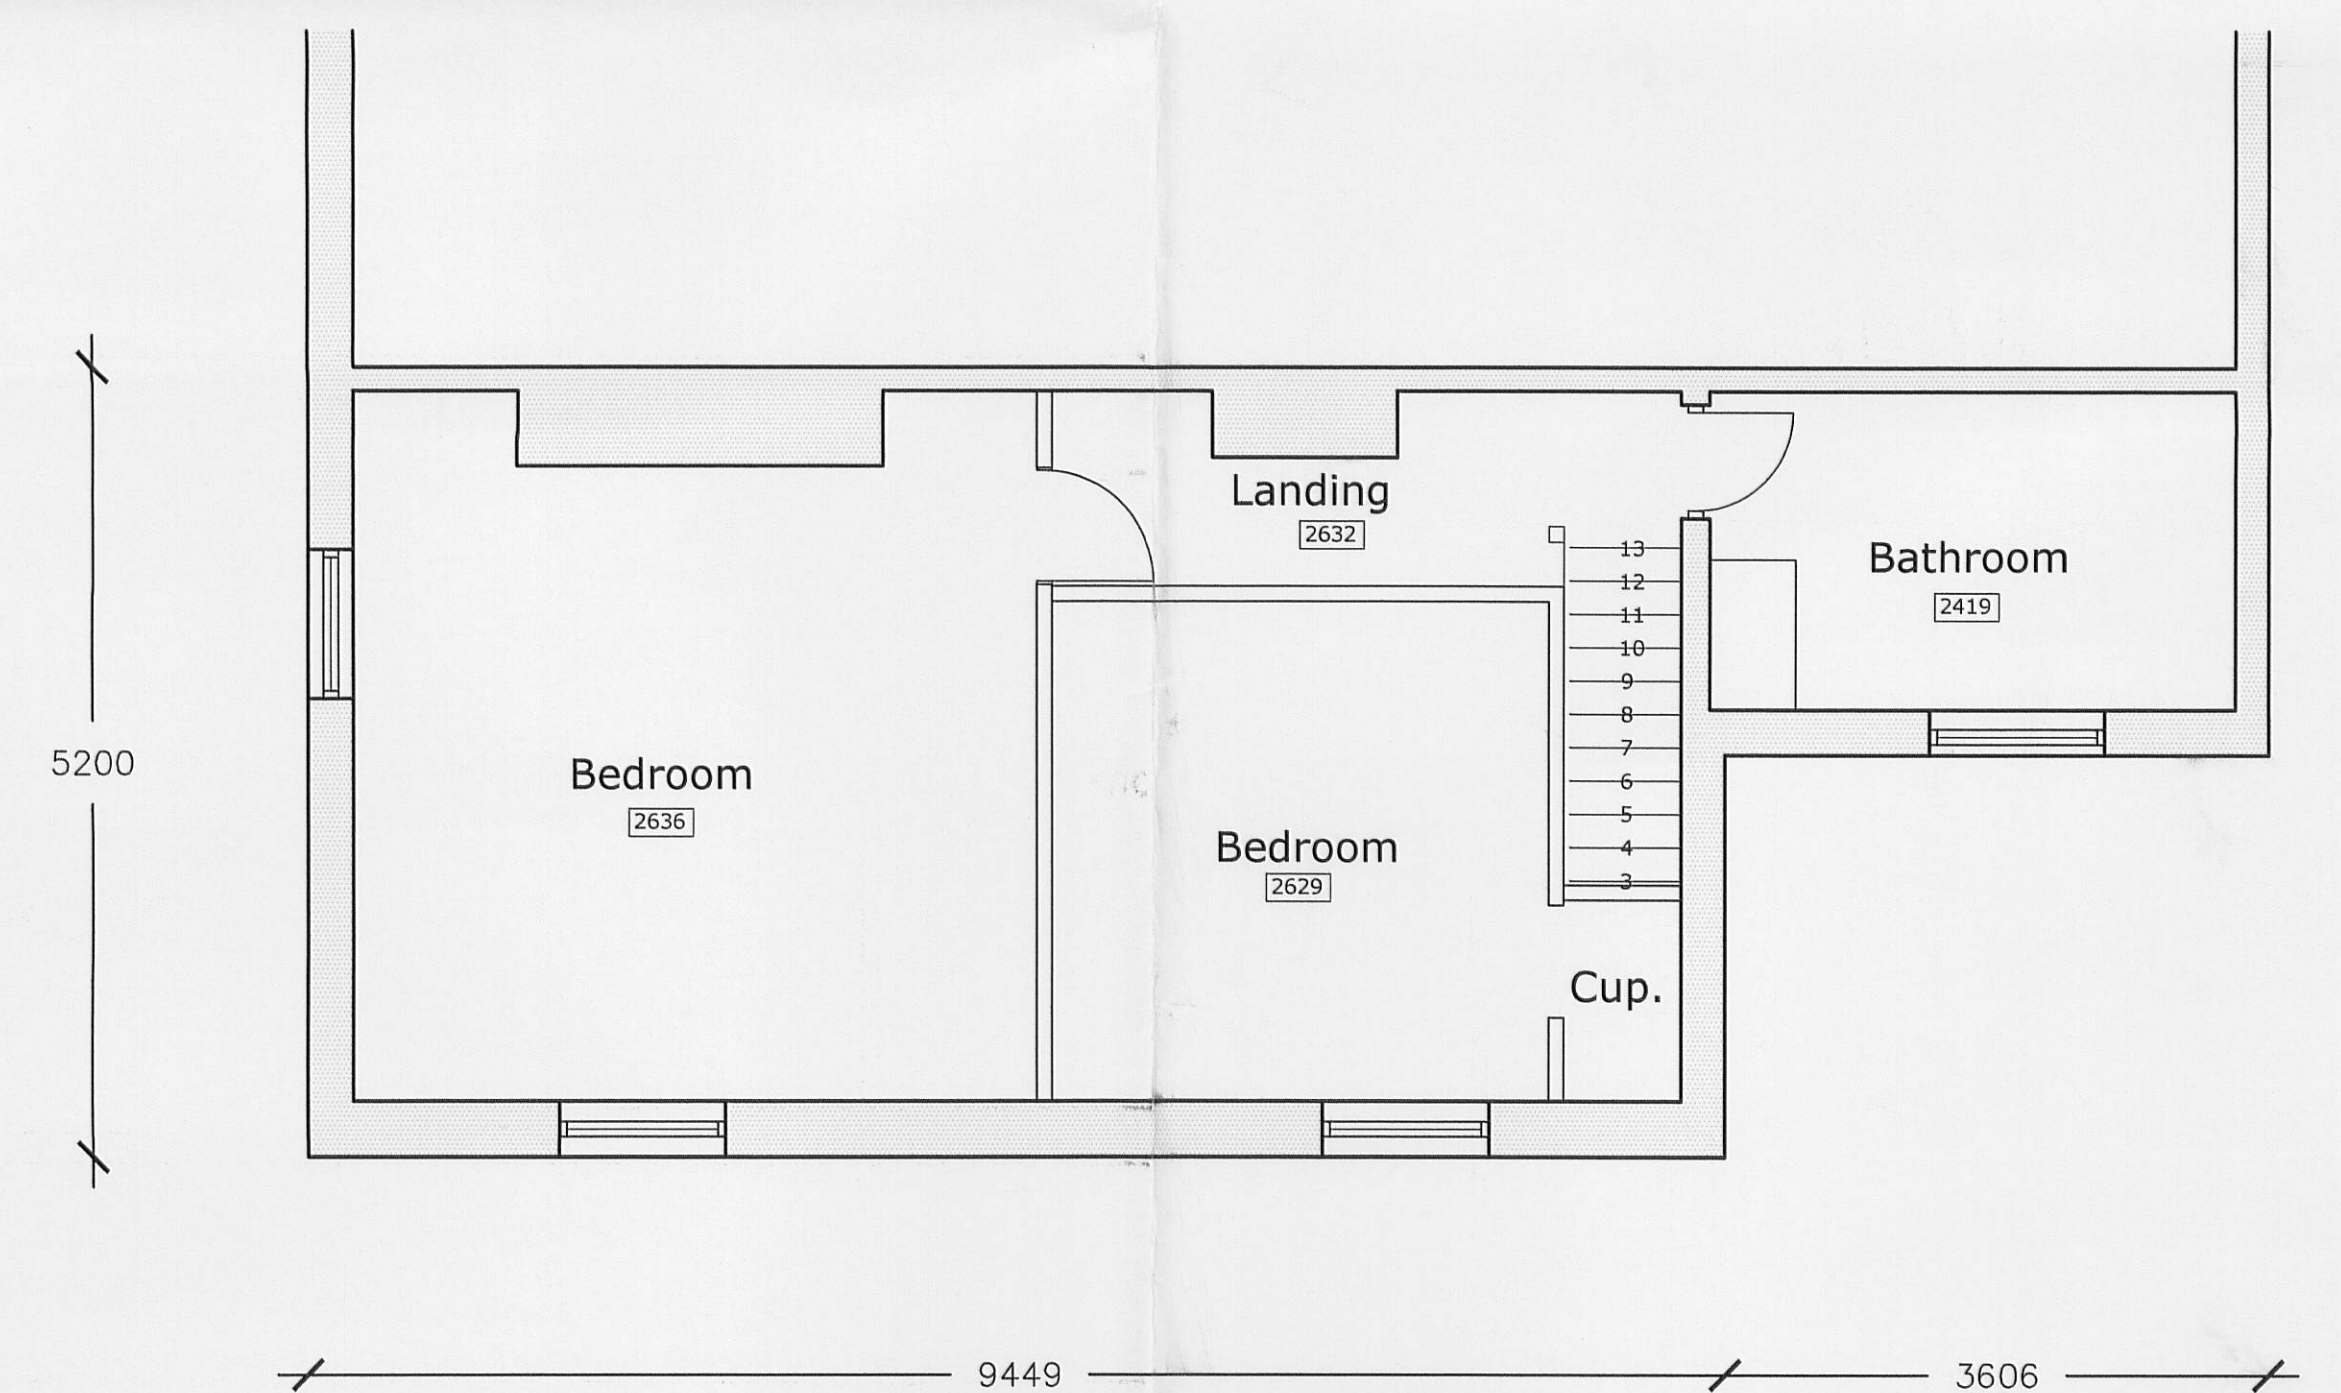

Existing First Floor Plan 1/50 @A1

320111076P