




existing side elevation (west)




existing rear elevation (north)



front elevation (south)

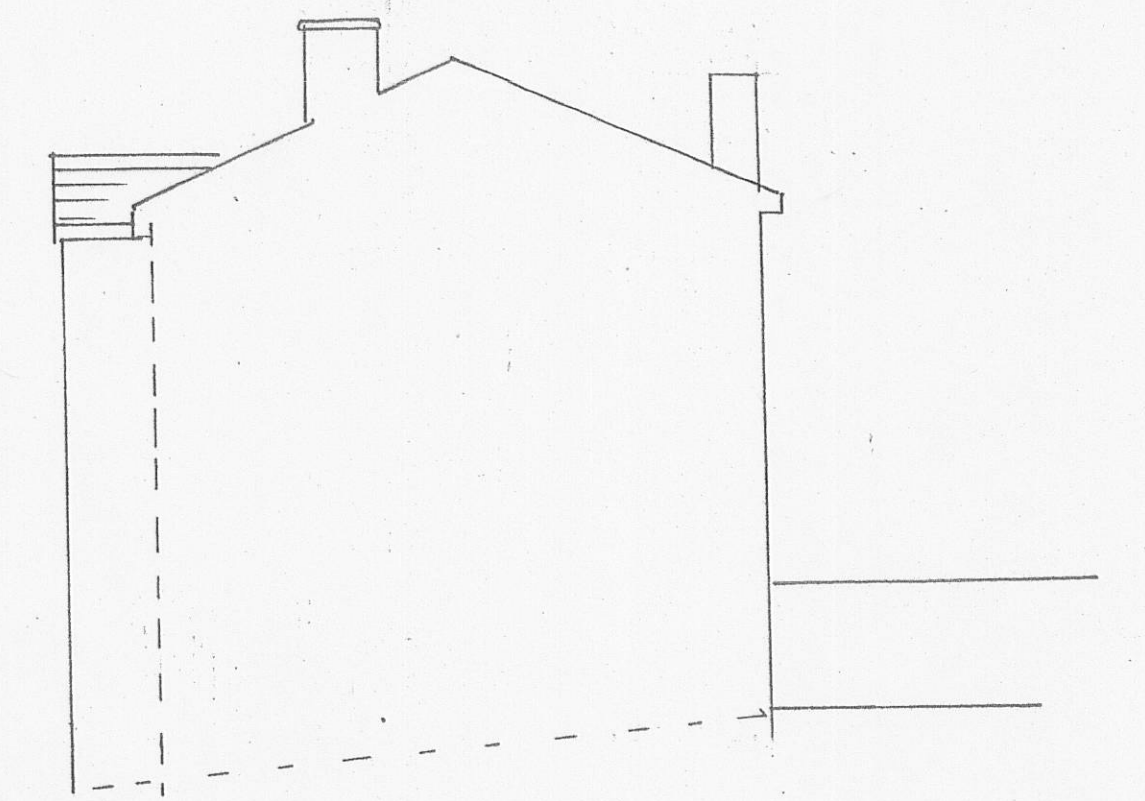

east elevation from No 16

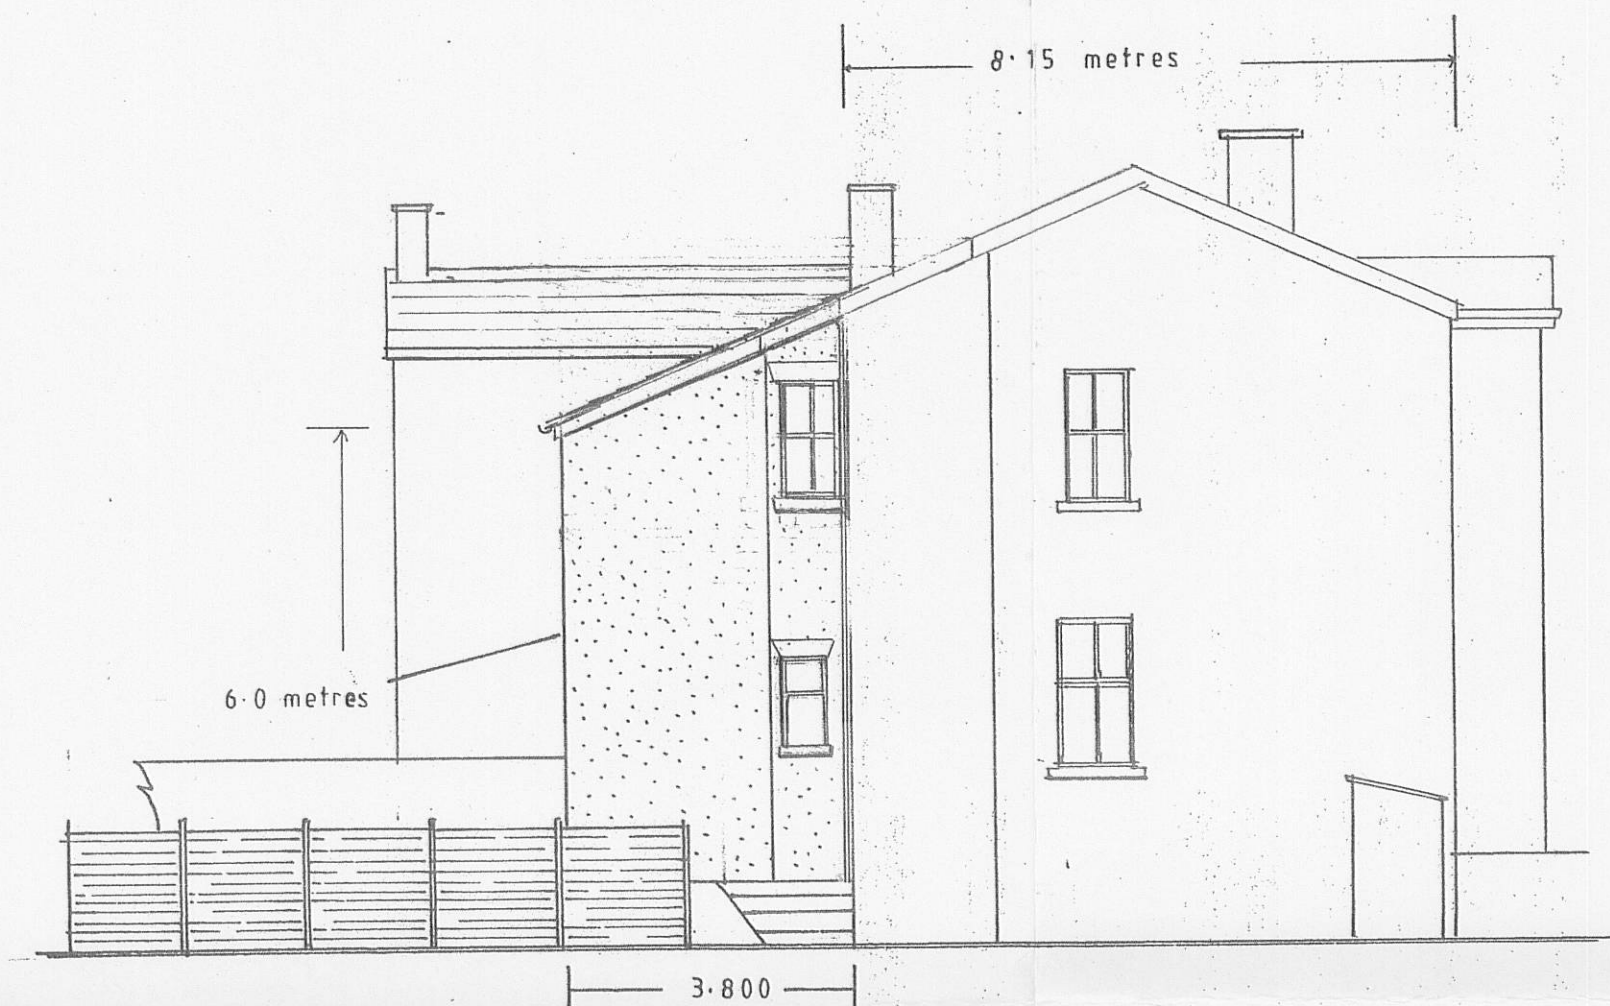


proposed west elevation




proposed rear elevation




front elevation unchanged

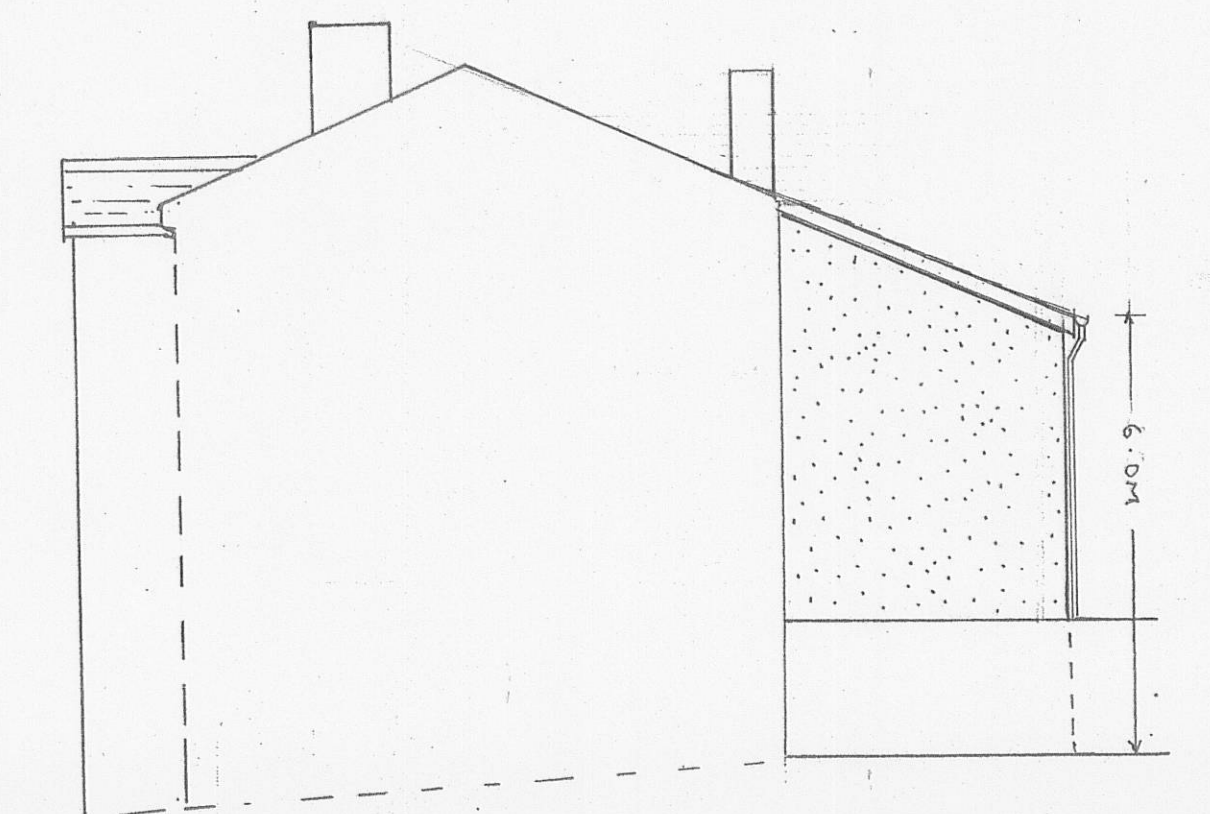



proposed elevation from No. 16

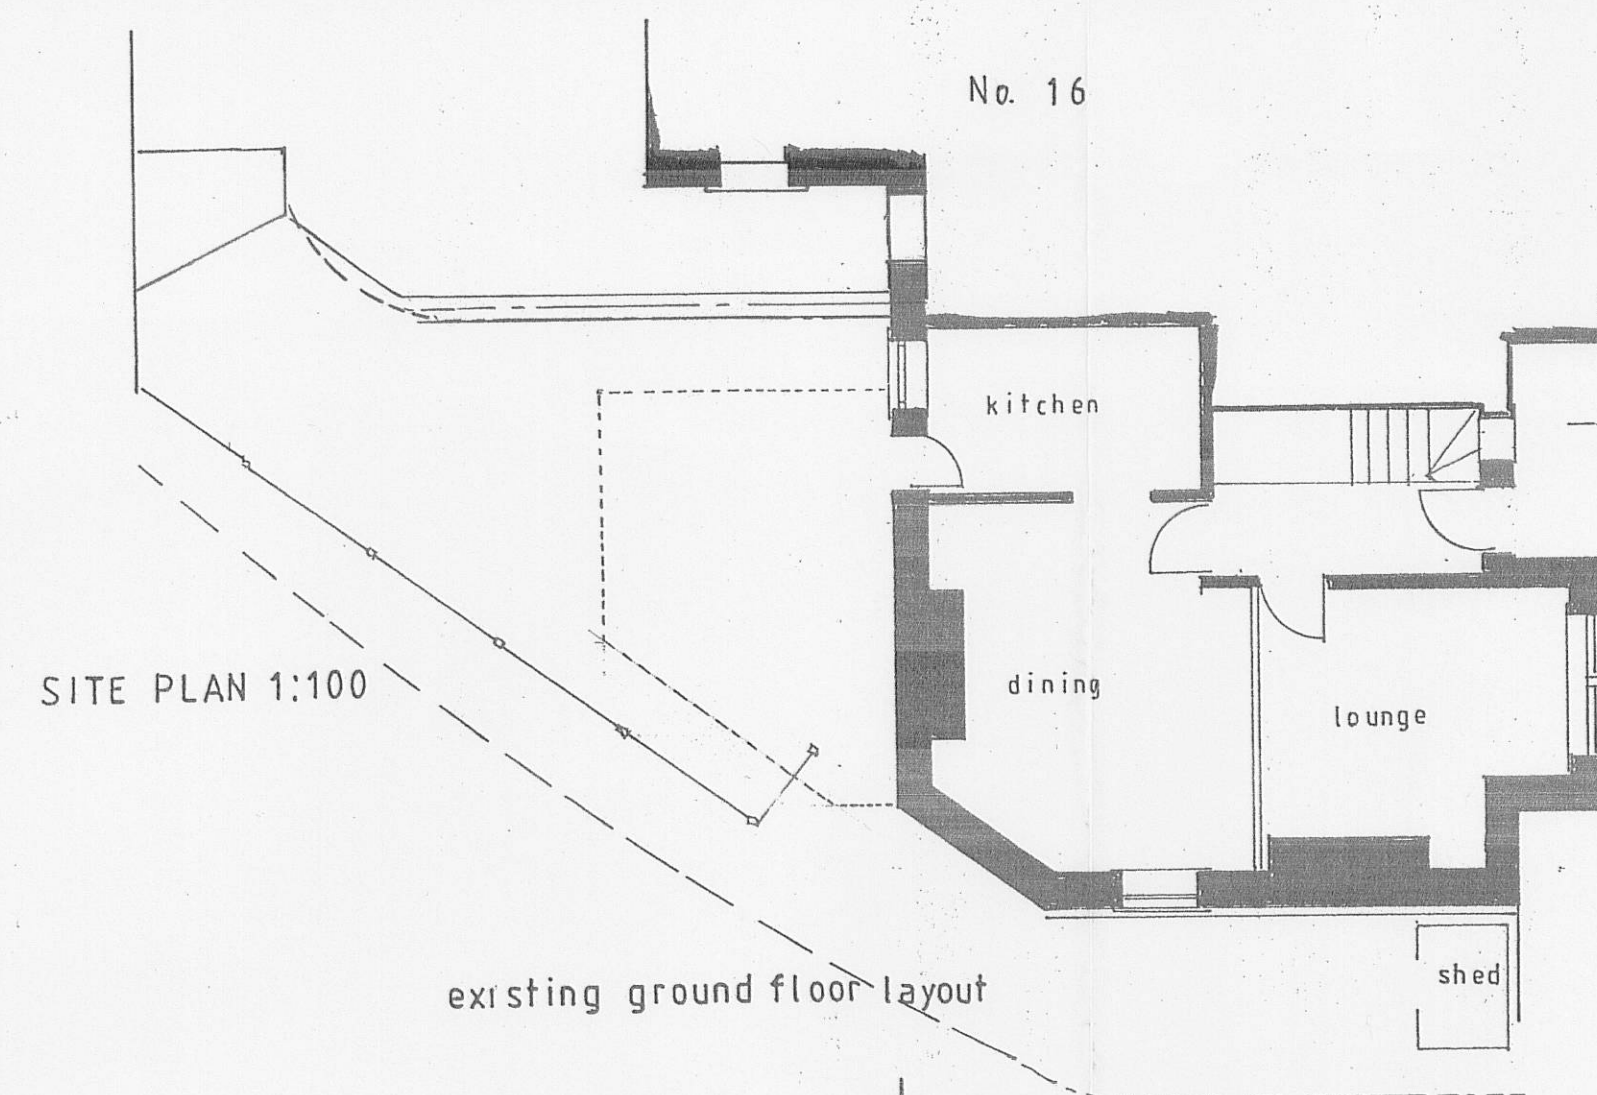

existing ground floor layout

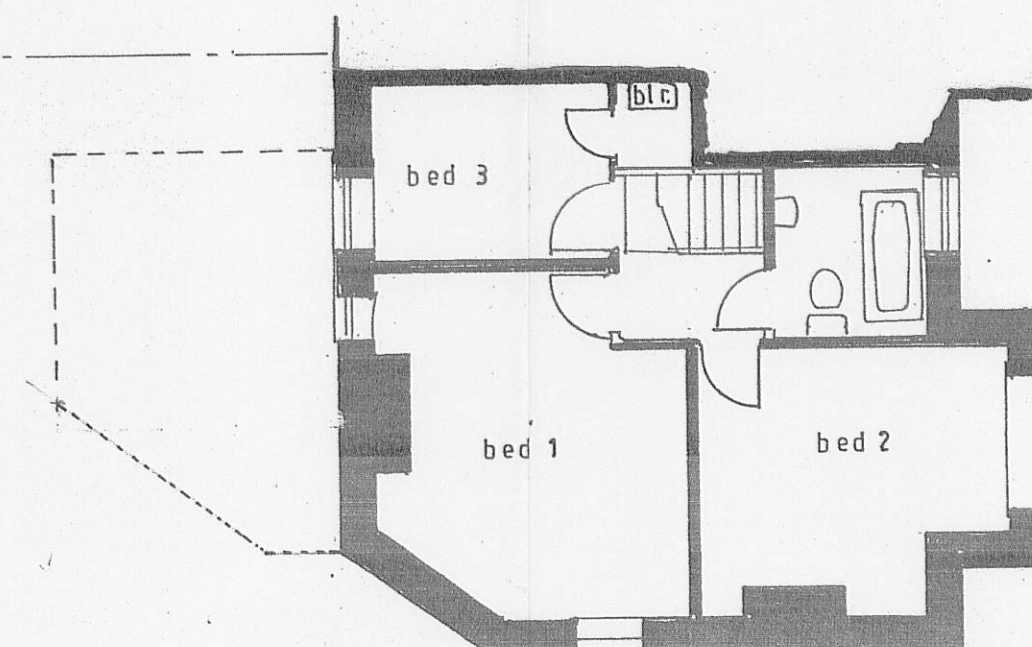

existing first floor layout

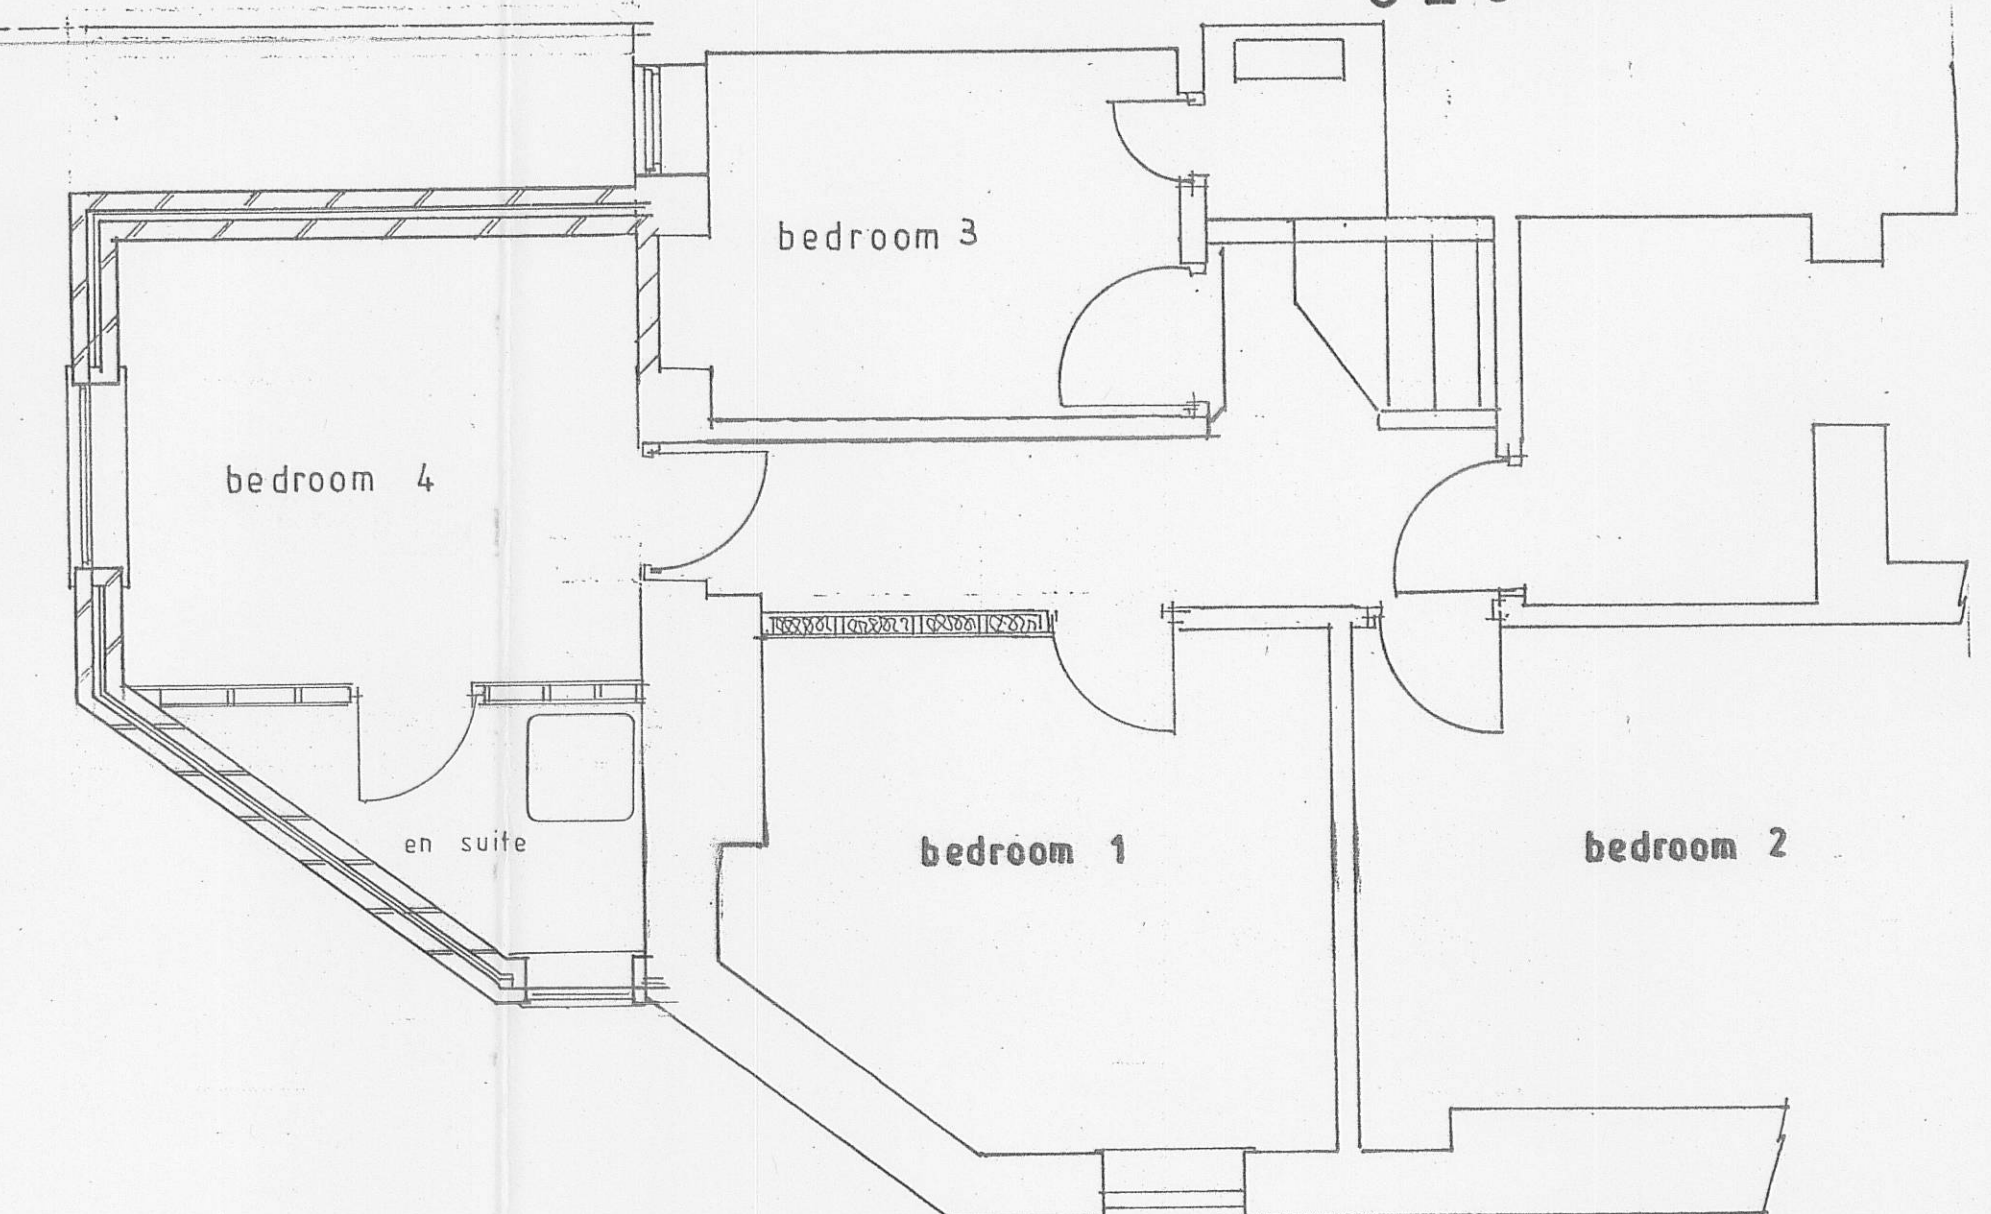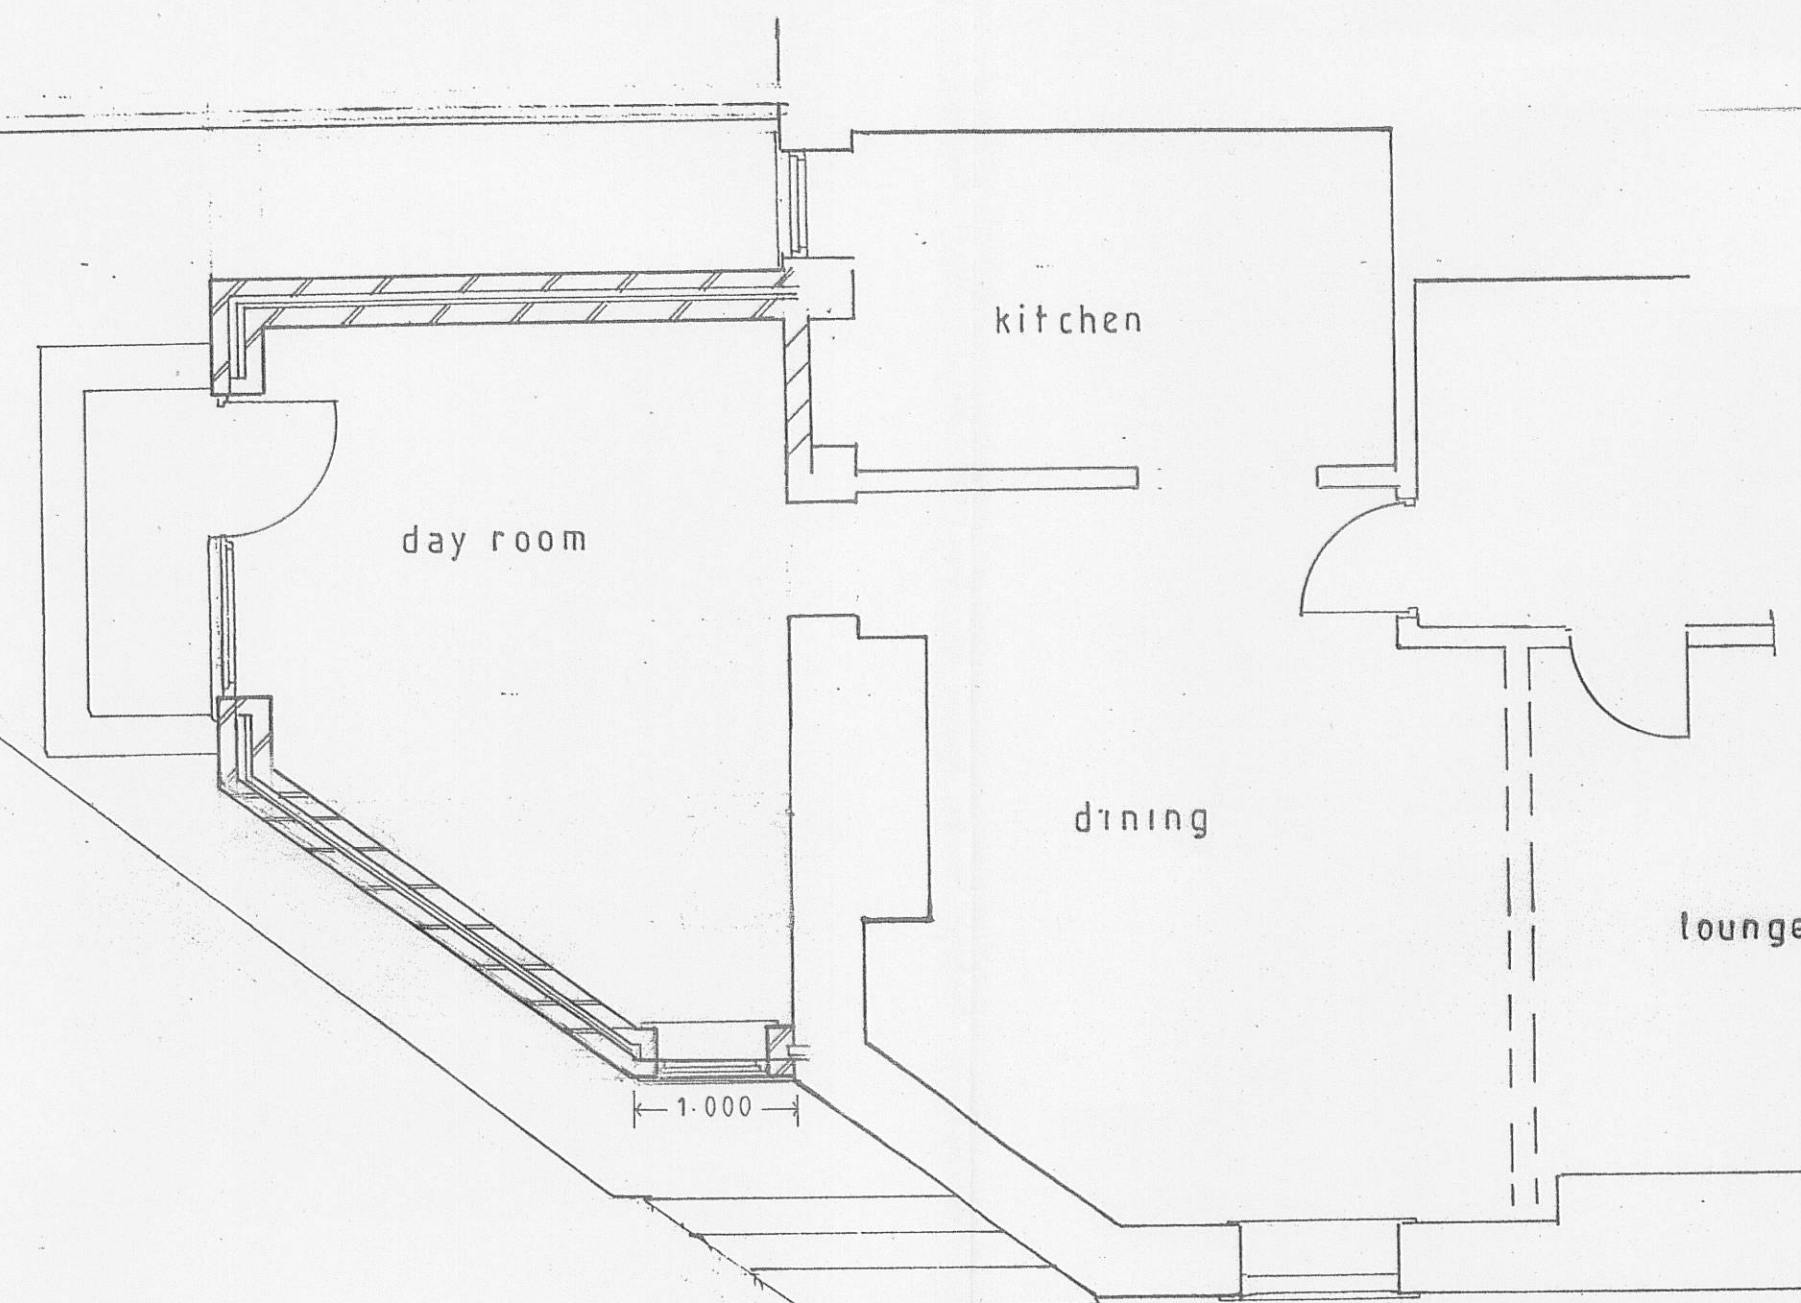

PROPOSED TWO STOREY EXTENSION, at
18 KESTER LANE LONGRIDGE, for
Mr. & Mrs. M. TURBER scales 1:50 & 1:100

ET 10(A)
14/12/11