


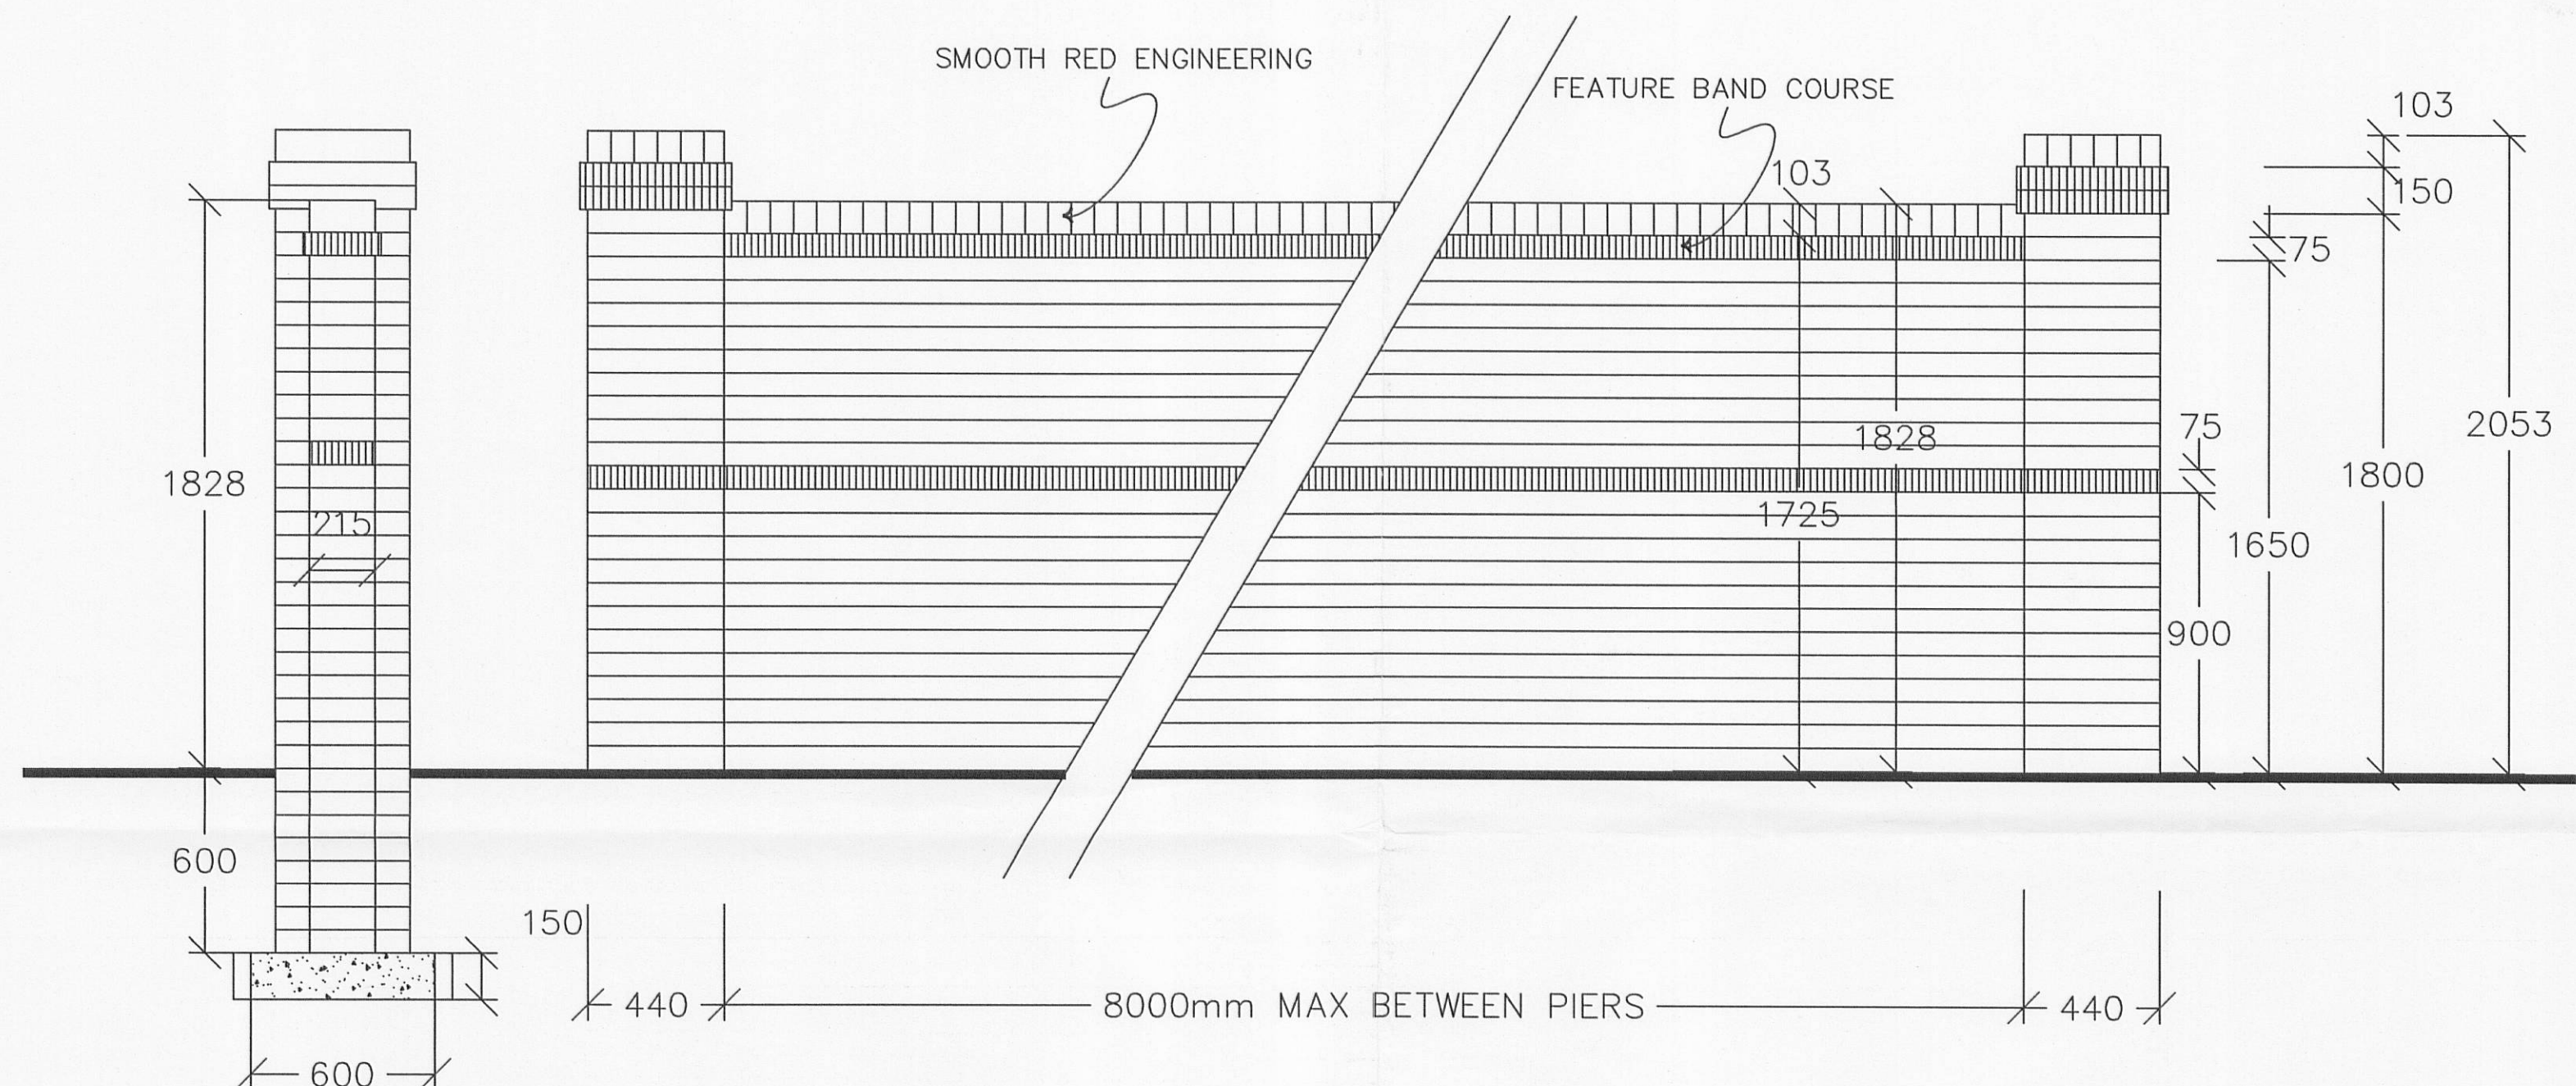

BRICK SCREEN WALL.(1.8M HIGH)

PROVIDE 12mm EXPANSION JOINT
AT MAX. 10.0M CENTRES
ON EXPOSED SITES STRUCTURAL ENGINEER
TO BE CONSULTED

AMENDED PLANS RECEIVED
DATE 19 Dec 2011

320110837P

			JOB		GENERAL CONSTRUCTION DETAIL	SCALE		1:20	DRAWN		RT	CHKD		DWG.No. FENCE 3 Rev.
			TITLE		EXTERNAL SCREENING DETAILS — FENCE 3		George Wimpey Manchester Ltd. 629 Eccles New Road Salford T 0161 736 4321 F 0161 736 7368 DX 709950 Salford 10 www.georgewimpey.co.uk George Wimpey		DATE		12.03.03	DATE		
REV	DATE	DESCRIPTION	BY											