

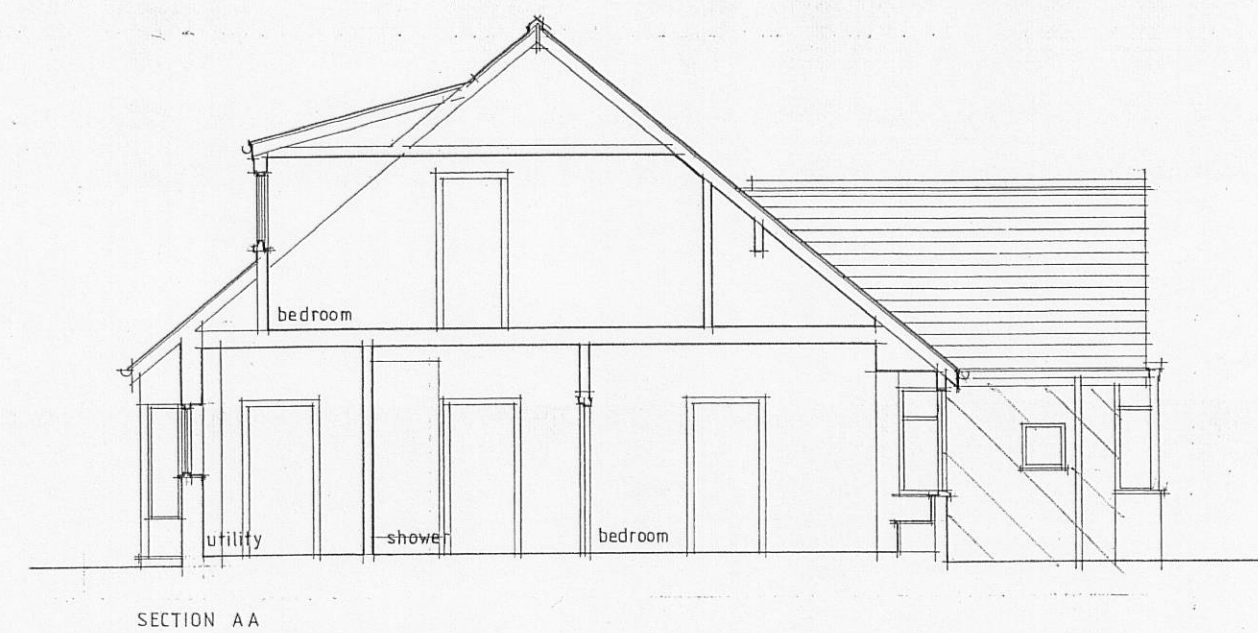


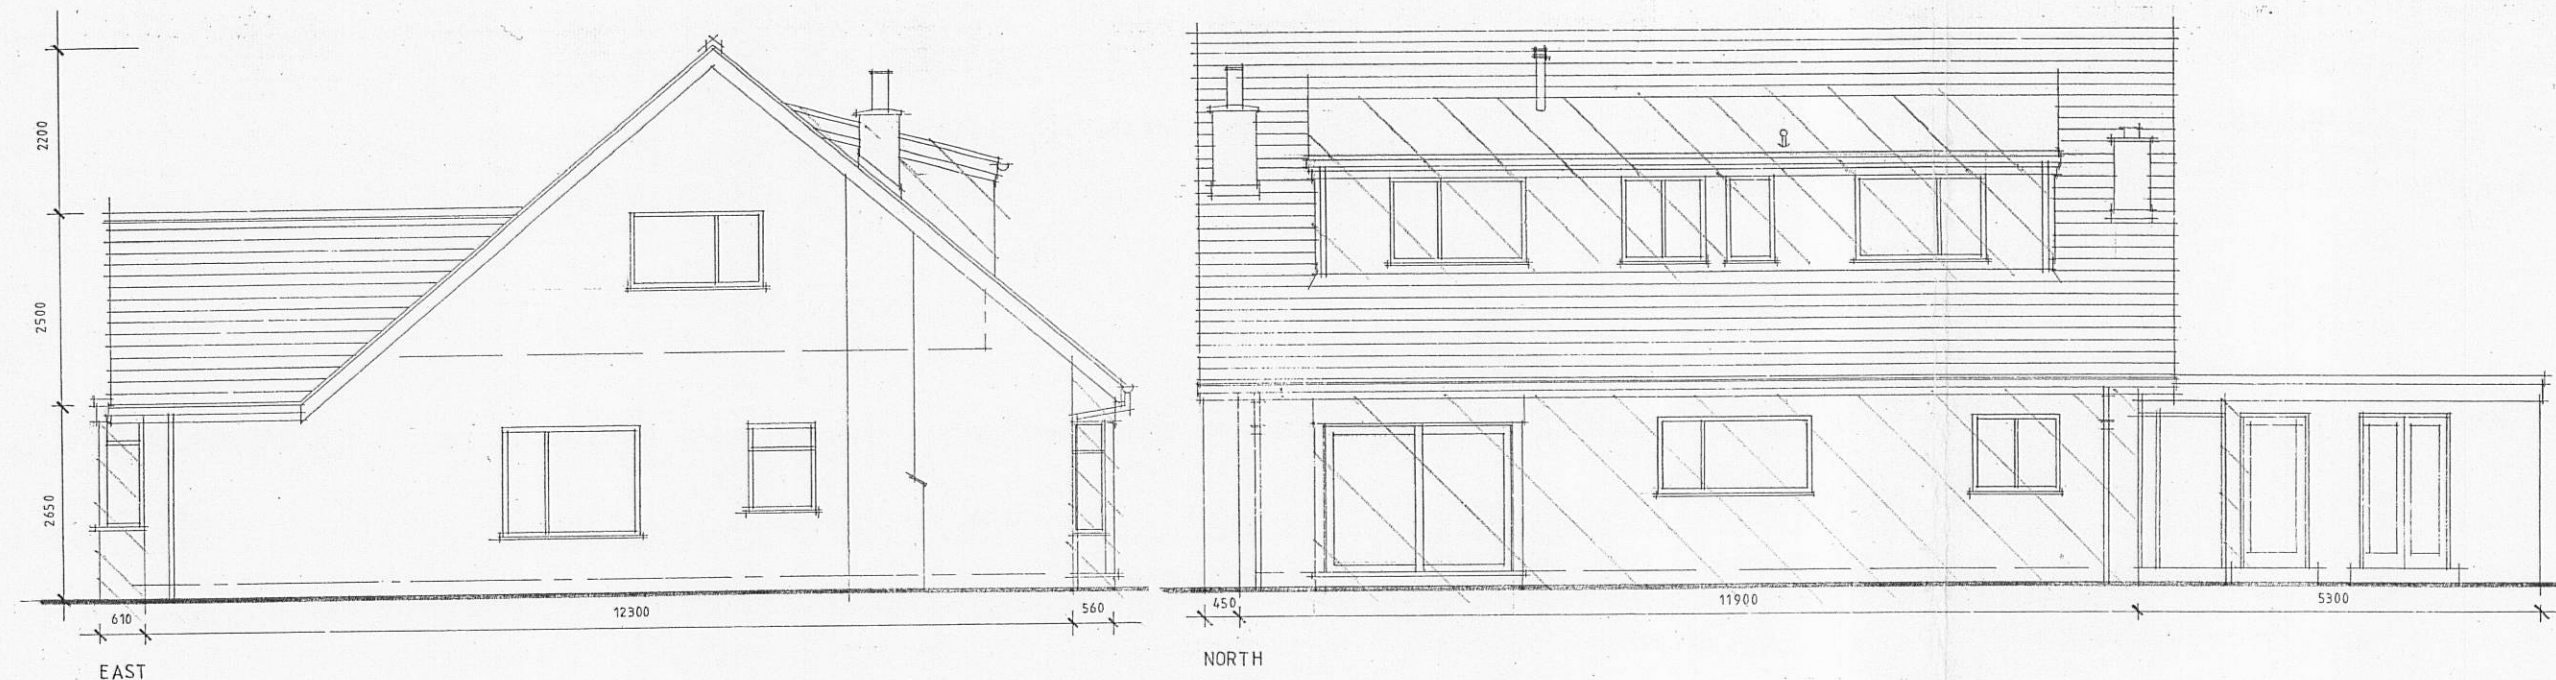

**Note**

Dimensions shown on drawings prepared for planning purposes are indicative only and can vary.

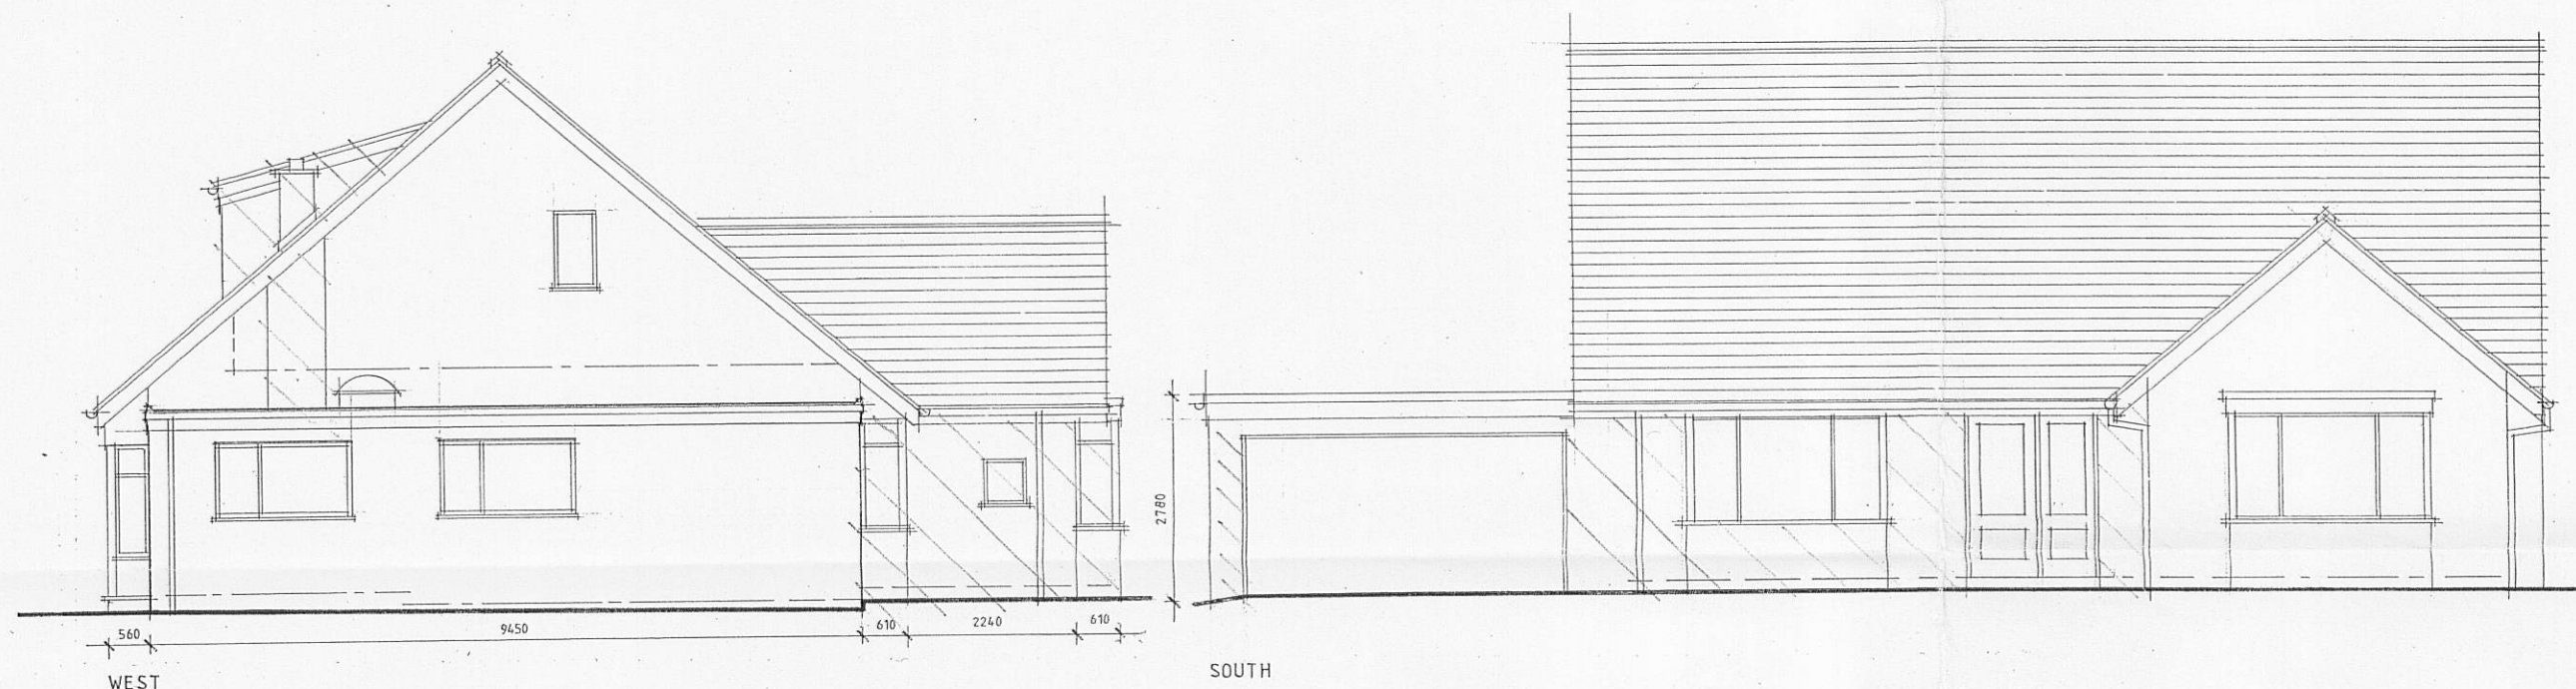

REV A-Walls to be removed hatched 6-1-2012

**Client**

Mr and Mrs Smith

**Job Title**

Tryfan  
6a Somerset Avenue  
Wilpshire

**Drawing Title**

Existing Plans and Elevations

Scale 1:100 @ A2

Date Nov 2011

Drawn DL

**spa**  
ARCHITECTS

SUNDERLAND PEACOCK & ASSOCIATES LTD.  
HAZELMERE, PIMLICO ROAD, CLITHEROE,  
LANCASHIRE, BB7 2AG  
T 01200 423178 F 01200 427328  
E info@sunderlandpeacock.com  
www.sunderlandpeacock.com



4198

04A

