



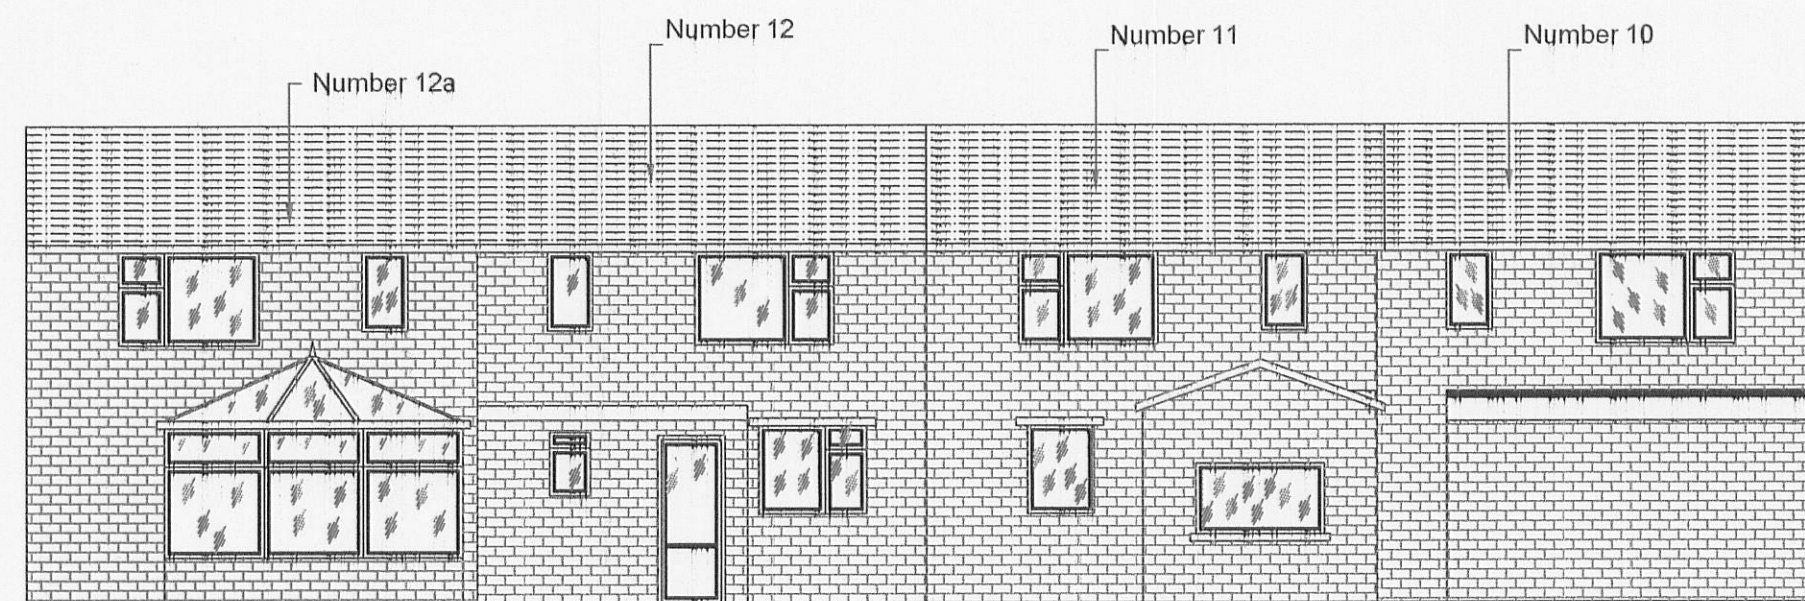


Existing Rear
Elevation

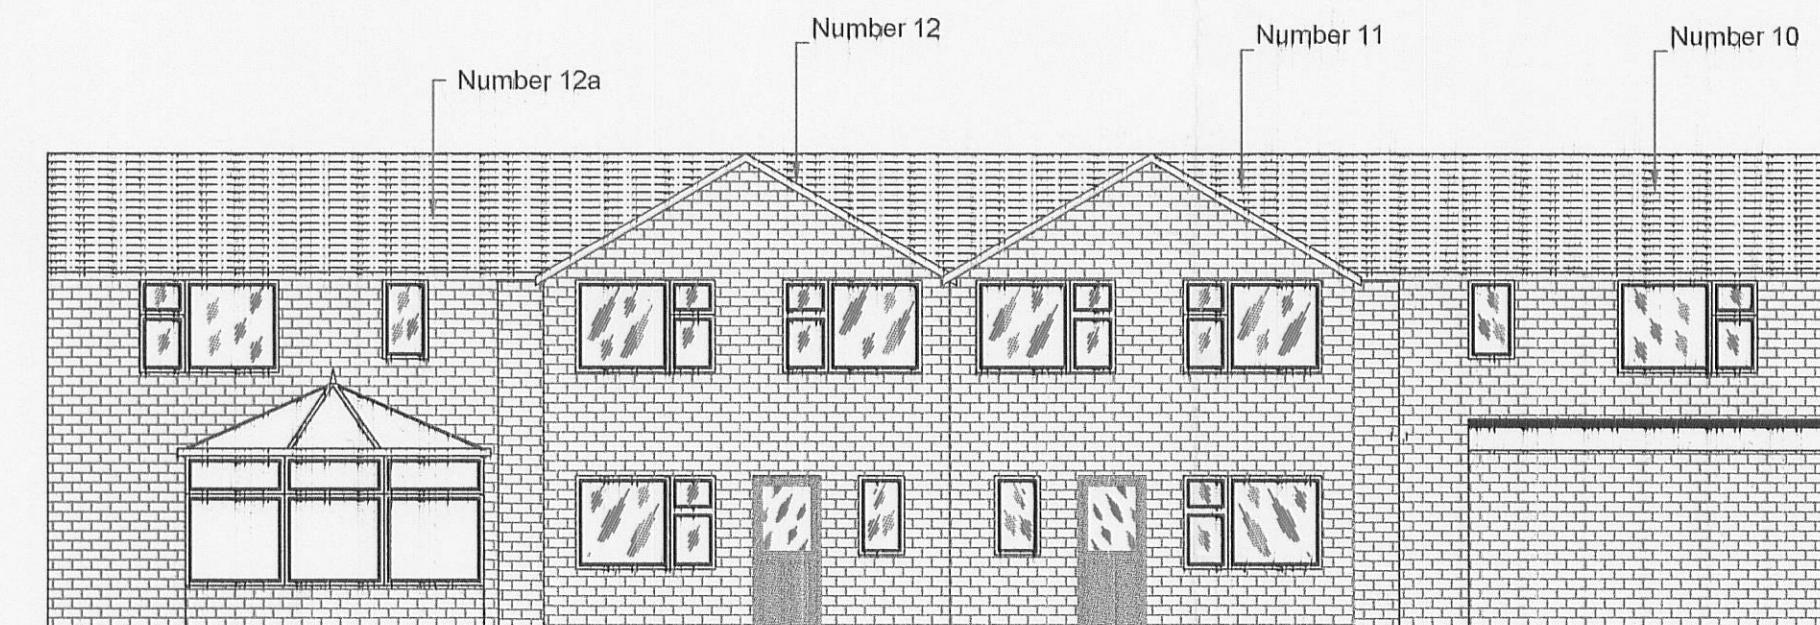

Proposed Rear
Elevation



Proposed Ground
Floor Layout

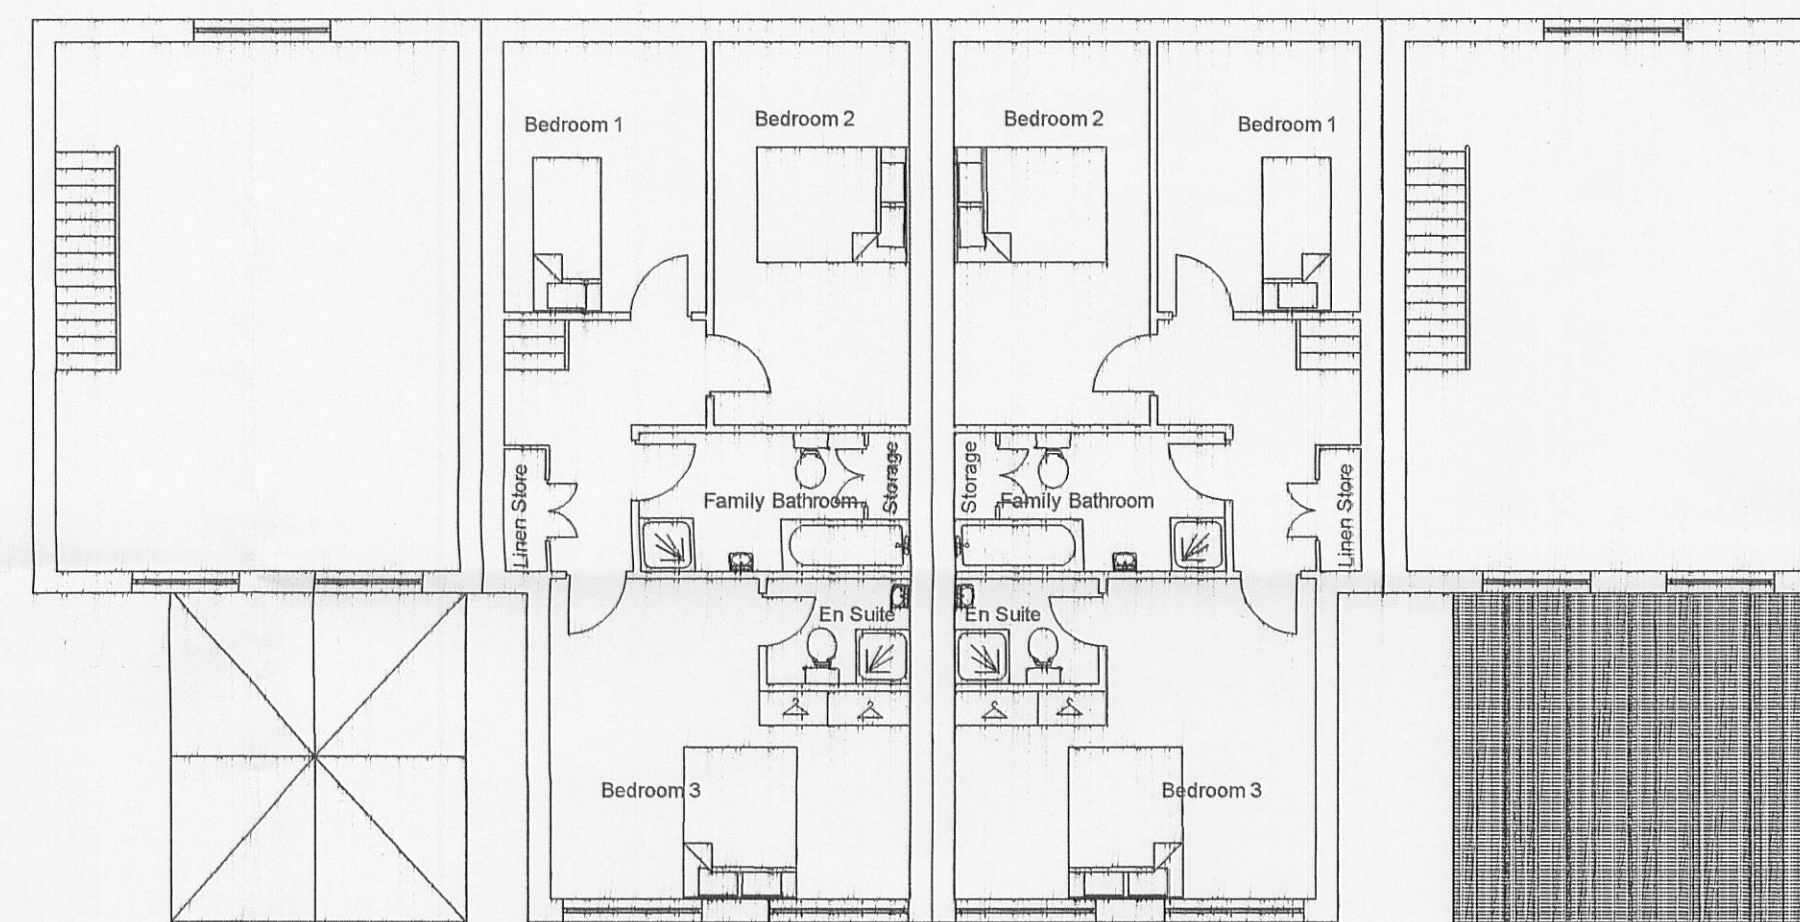

Proposed First
Floor Layout

320120012P



320120012P

Julia Pye

Hill Crest Farm, Startfants Lane, Chipping PR3 2NP
Tel 01955 61878 / 0771 265 8435
email: julia.pye1@hotmail.com

Clients Details,

Mr Martin Proctor and Miss Anna Wilkinson

Project Details,

Elevations and ground plans of Manor Avenue to include immediate neighbours, with relation to the proposed two, two storey extensions on 12 and 11

Project Address,
Manor Avenue, Ribchester, PR3 3XN

Drawing No.	Date	Scale	Drawn By
JP/JW/3430	Dec 2011	1:100	Julia Pye

DO NOT SCALE THIS DRAWING. CHECK ALL DIMENSIONS ON SITE

THIS DRAWING IS PROVIDED BY COPYRIGHT. IT MAY NOT BE REPRODUCED IN ANY FORM OR BY ANY MEANS FOR ANY PURPOSE, WITHOUT GAINING PRIOR WRITTEN PERMISSION FROM JULIA PYE