
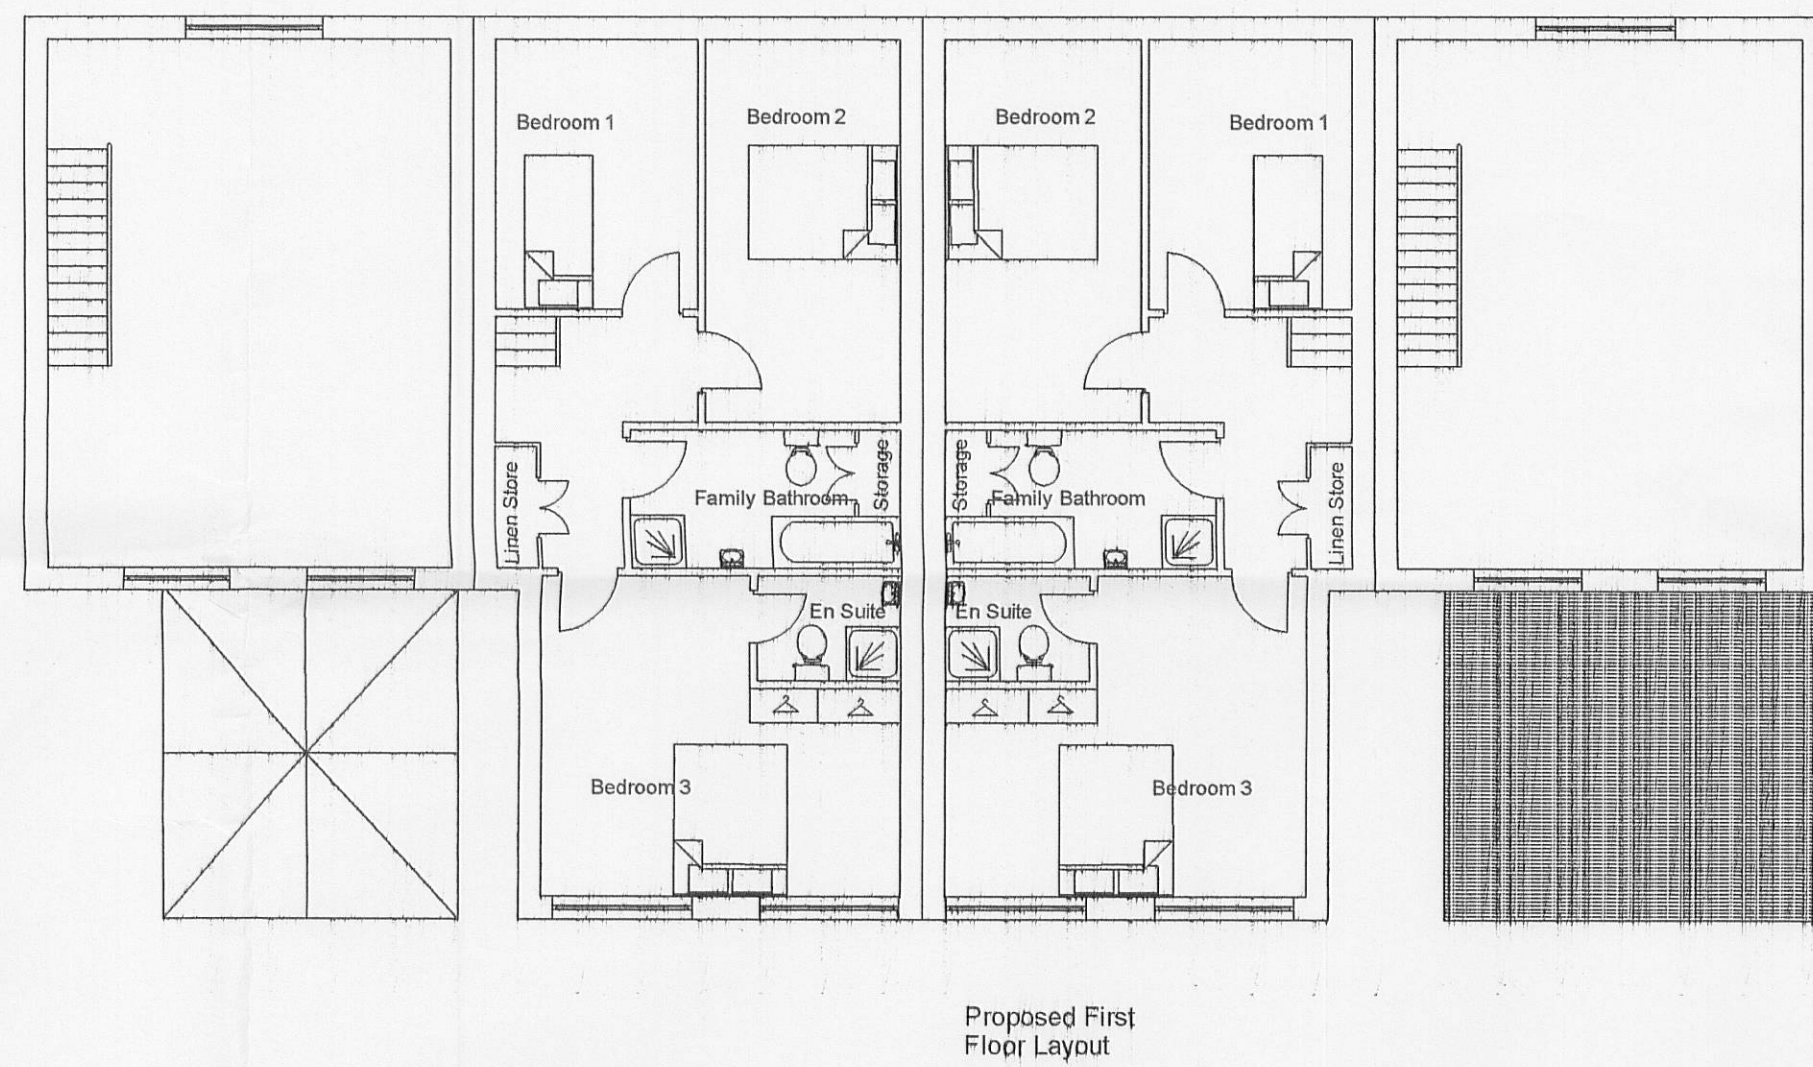
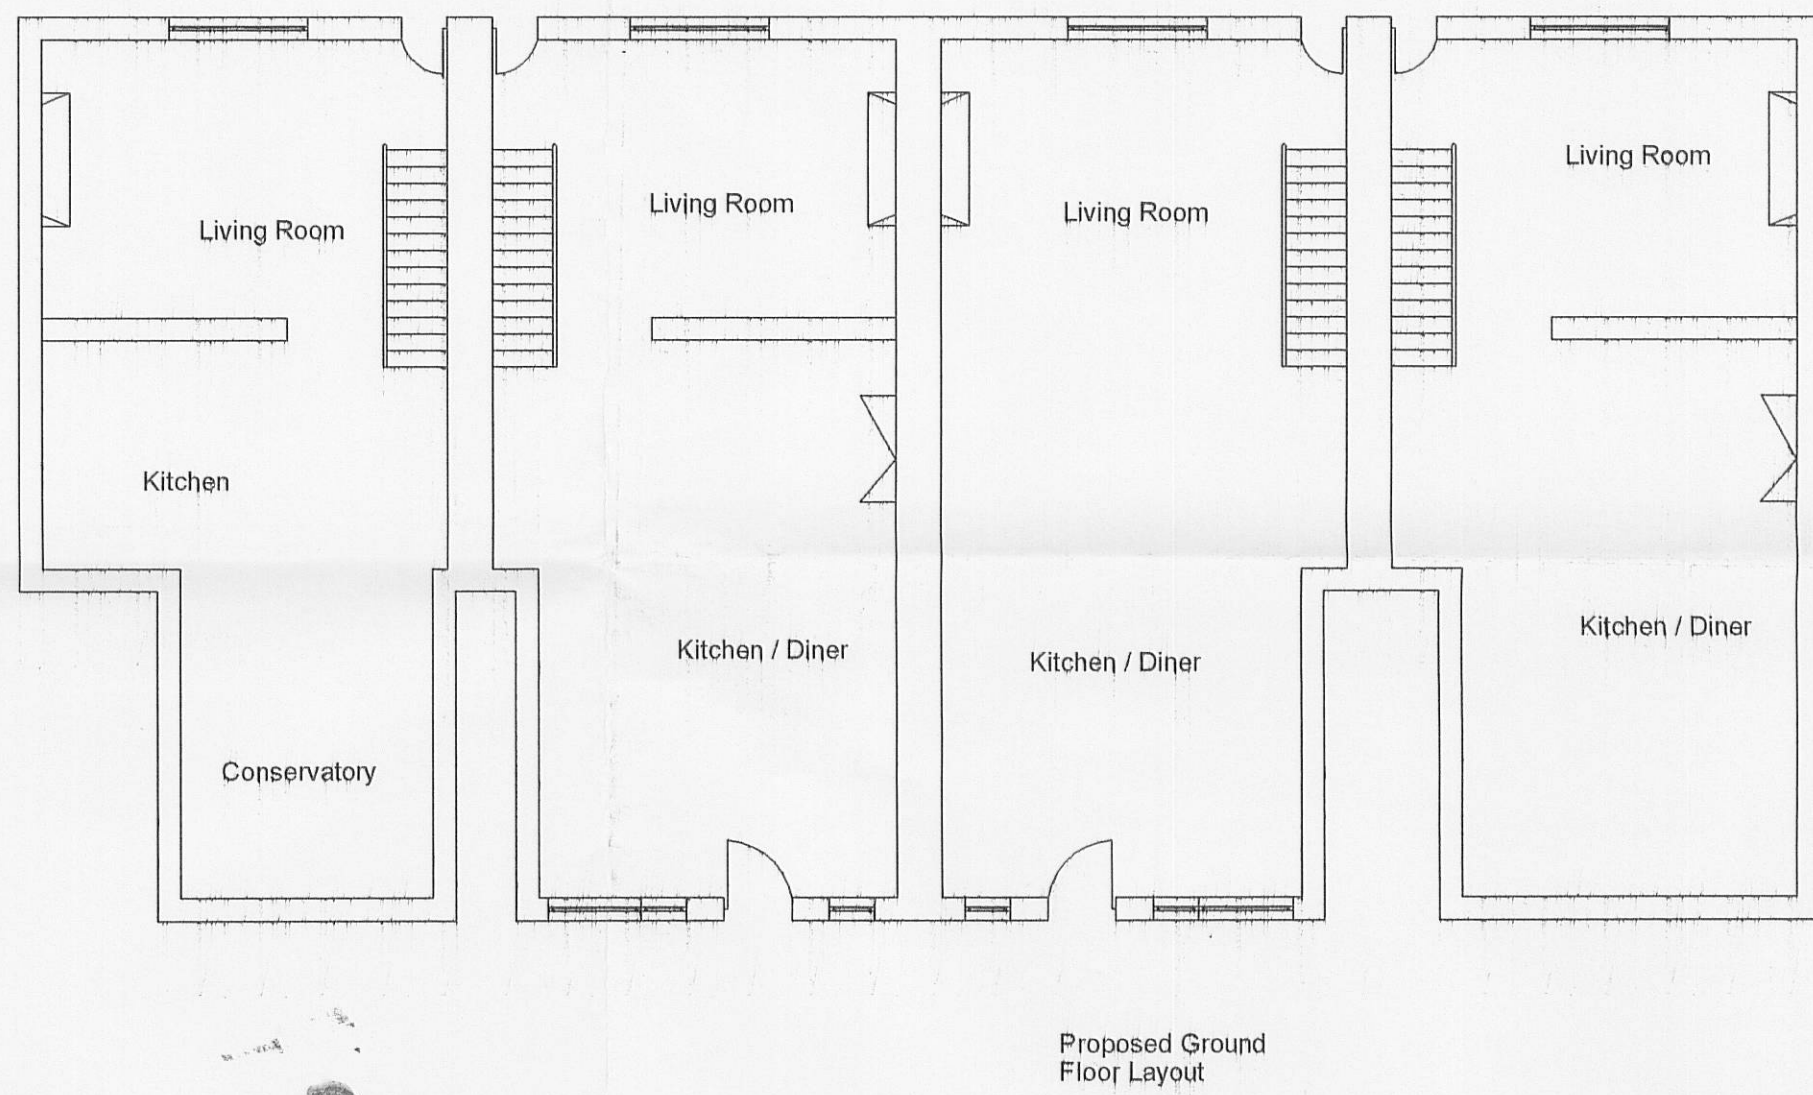
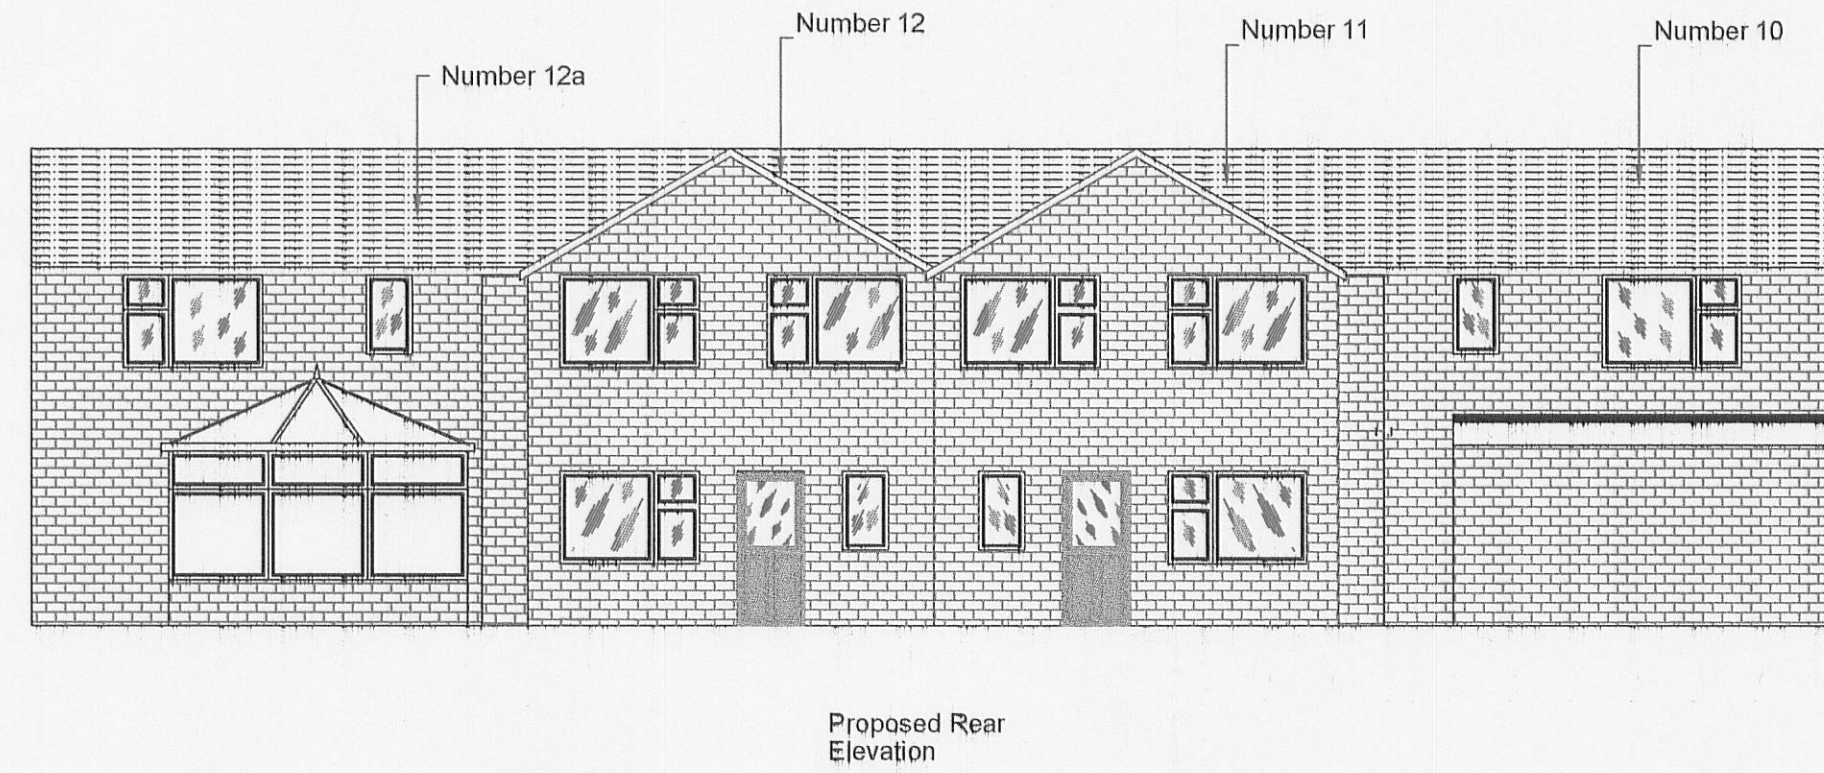


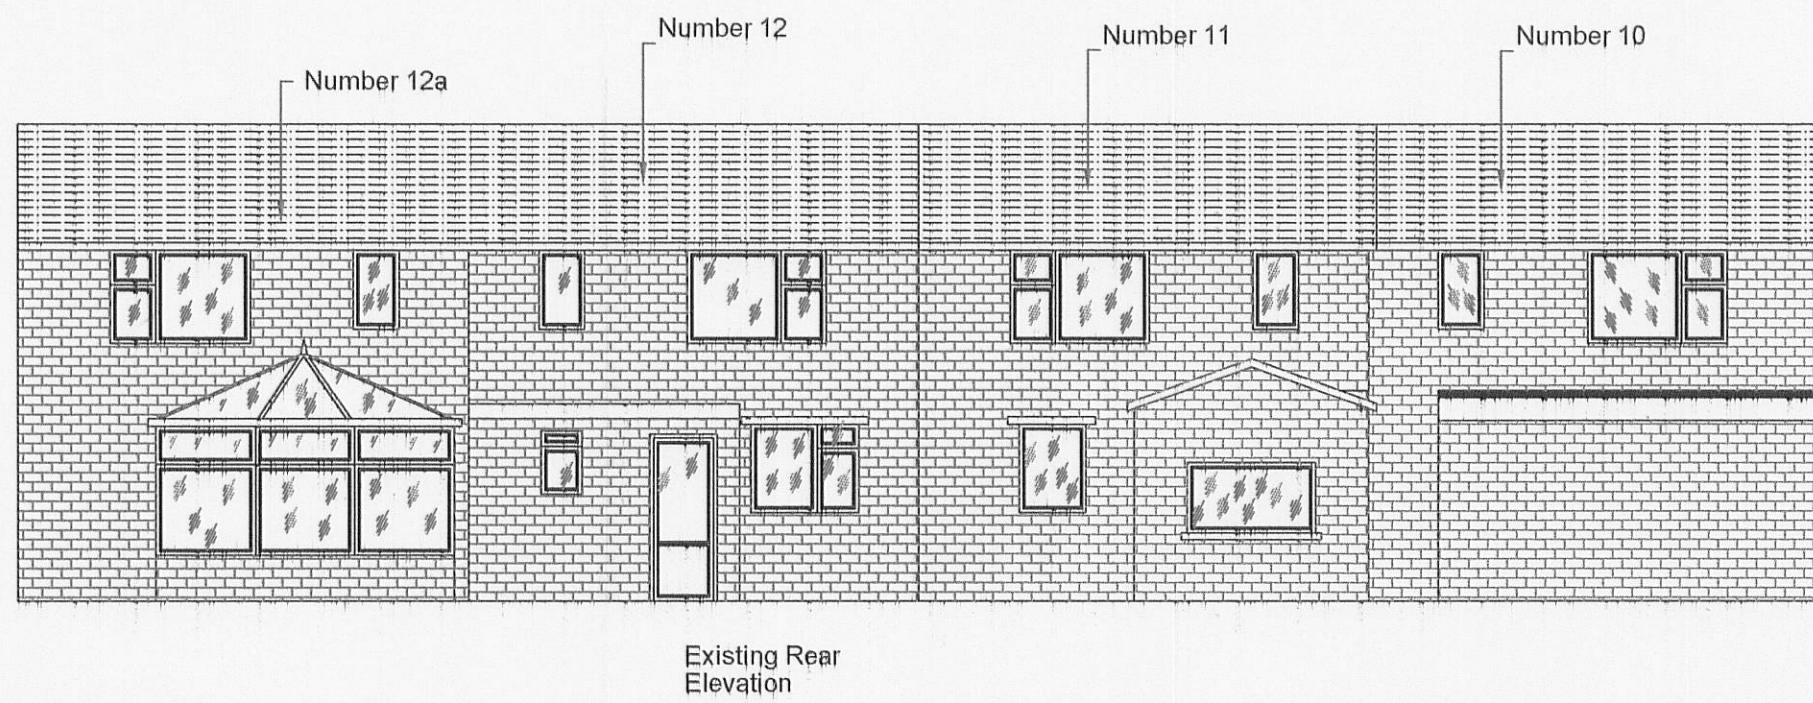

30120013P

08 MAR 2012
FOR THE ATTENTION OF

Julia Pye			
Hill Crest Farm, Startfants Lane, Chipping PR3 2NP Tel 01955 61878 / 0771 265 8436 email: julia.pye1@hotmail.com			
Clients Details, Mr Martin Proctor and Miss Anna Wilkinson			
Project Details, Elevations and ground plans of Manor Avenue to include immediate neighbours, with relation to the proposed two, two storey extensions on 12 and 11			
Project Address, Manor Avenue, Ribchester, PR3 3XN			
Drawing No.	Date	Scale	Drawn By
JP/JW/3430	Dec 2011	1:100	Julia Pye
DO NOT SCALE THIS DRAWING. CHECK ALL DIMENSIONS ON SITE			