

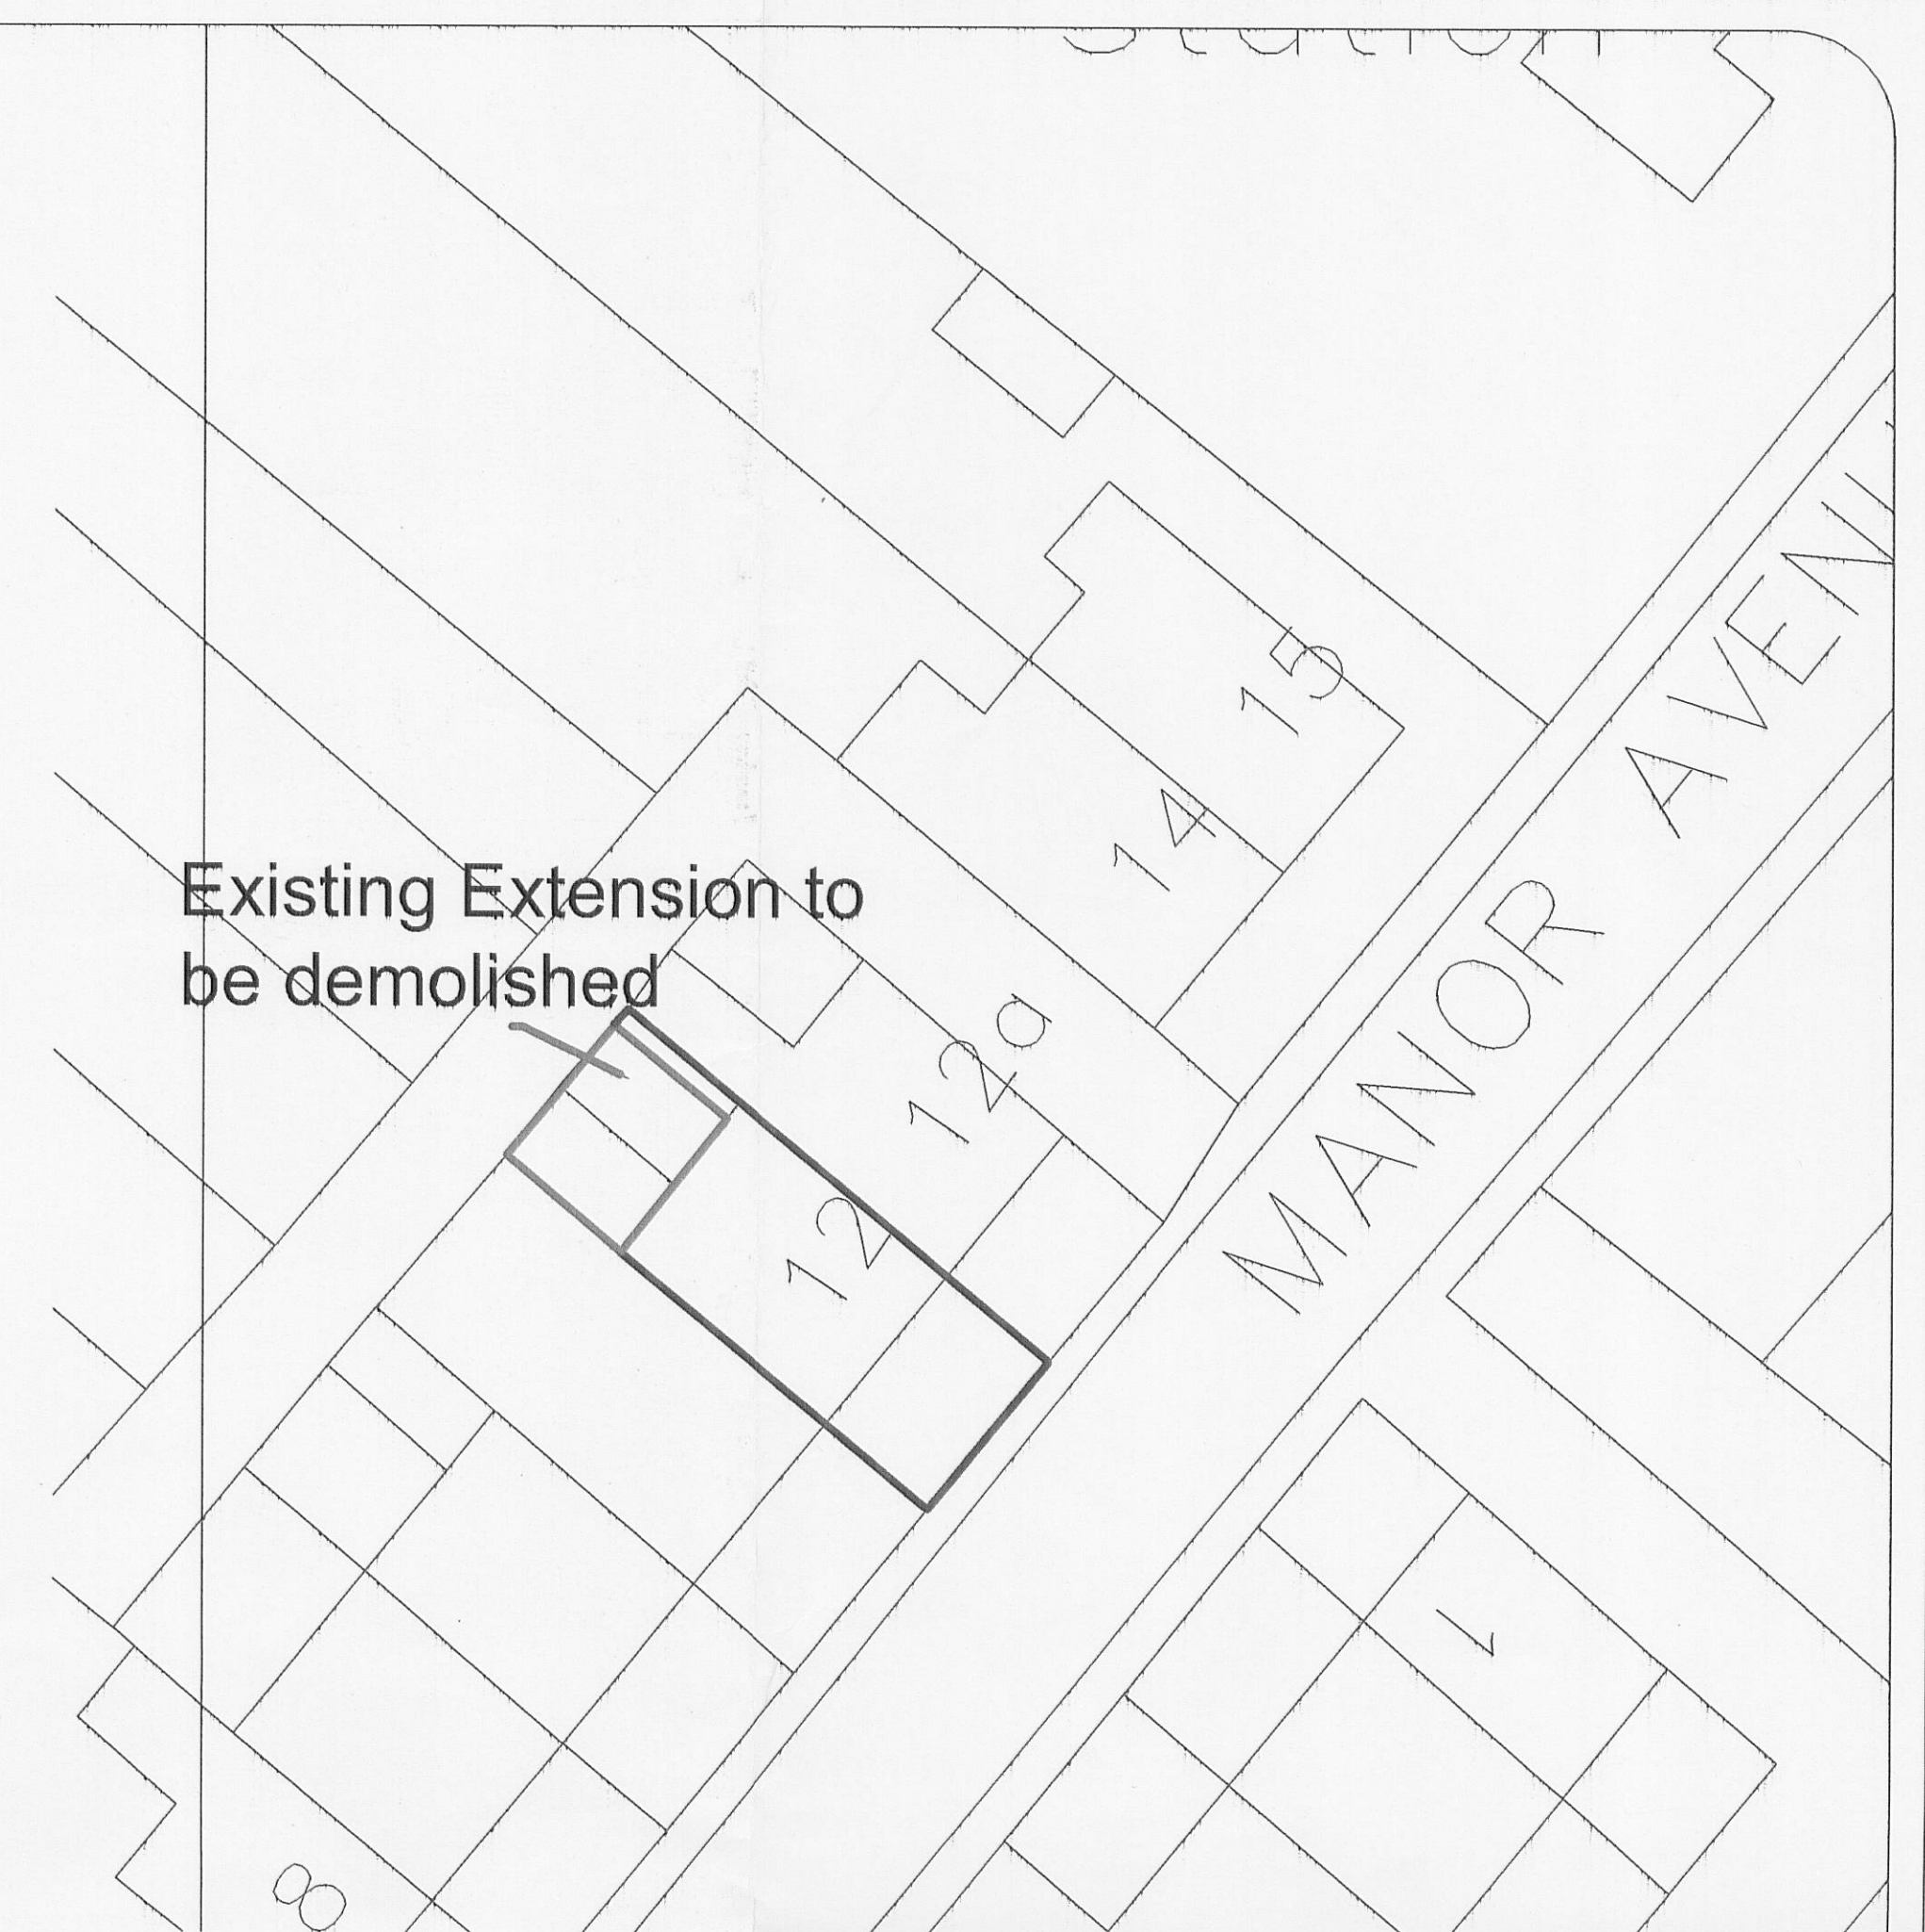
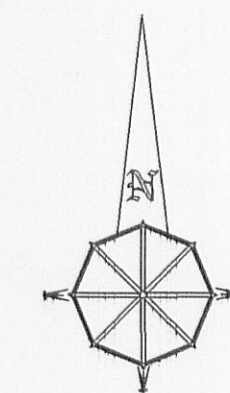


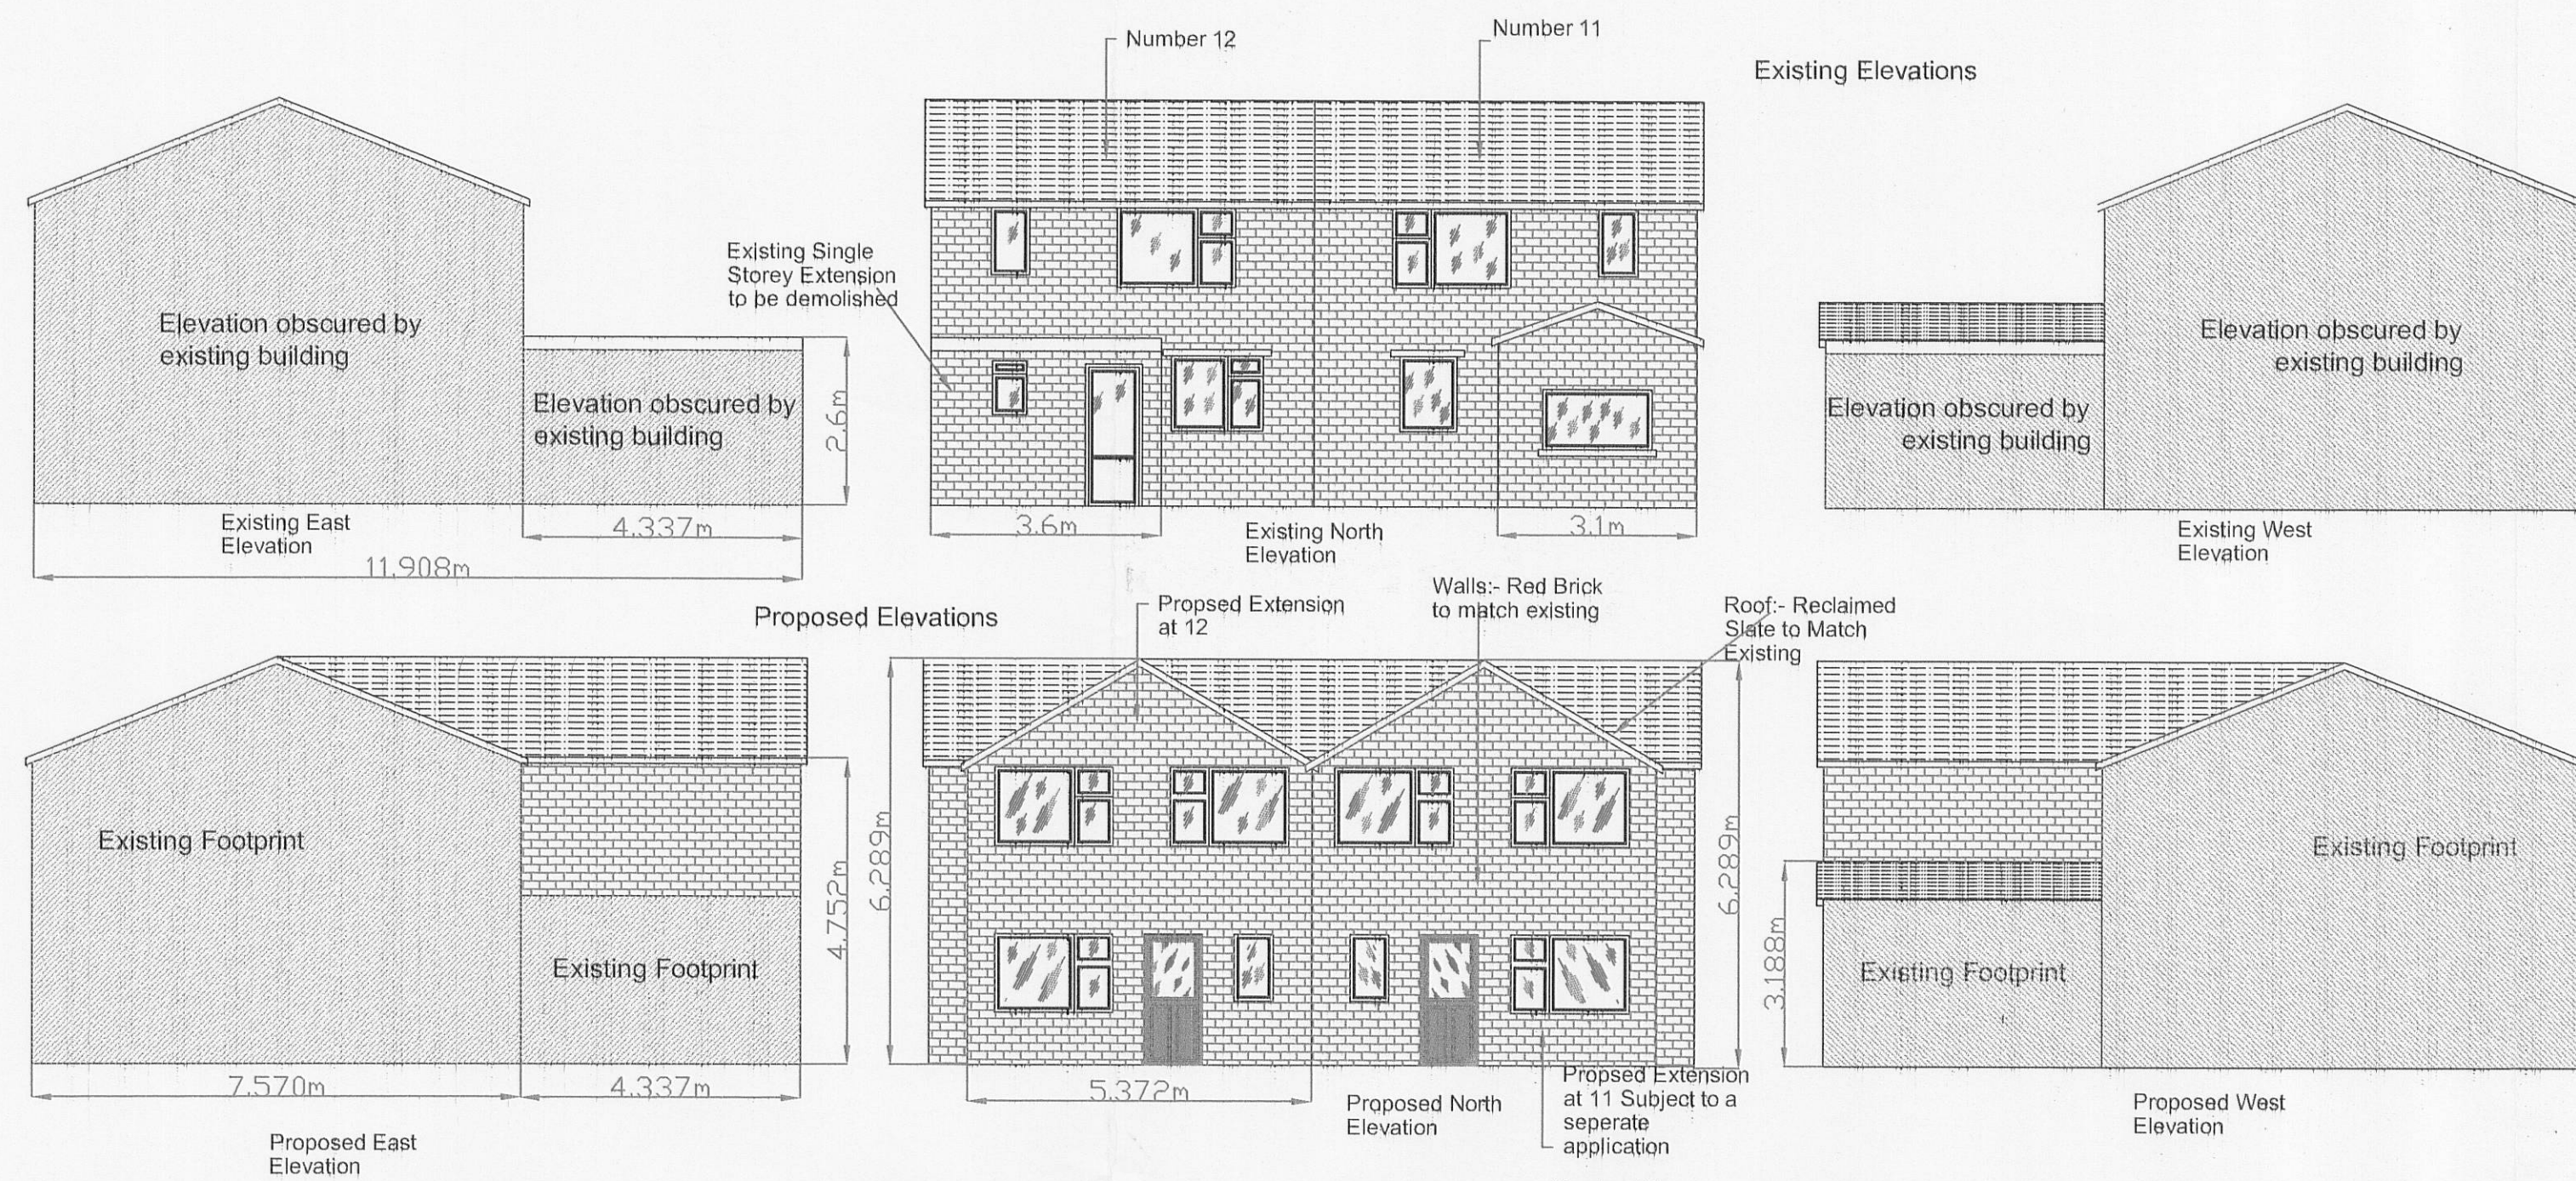

Scale 1:200

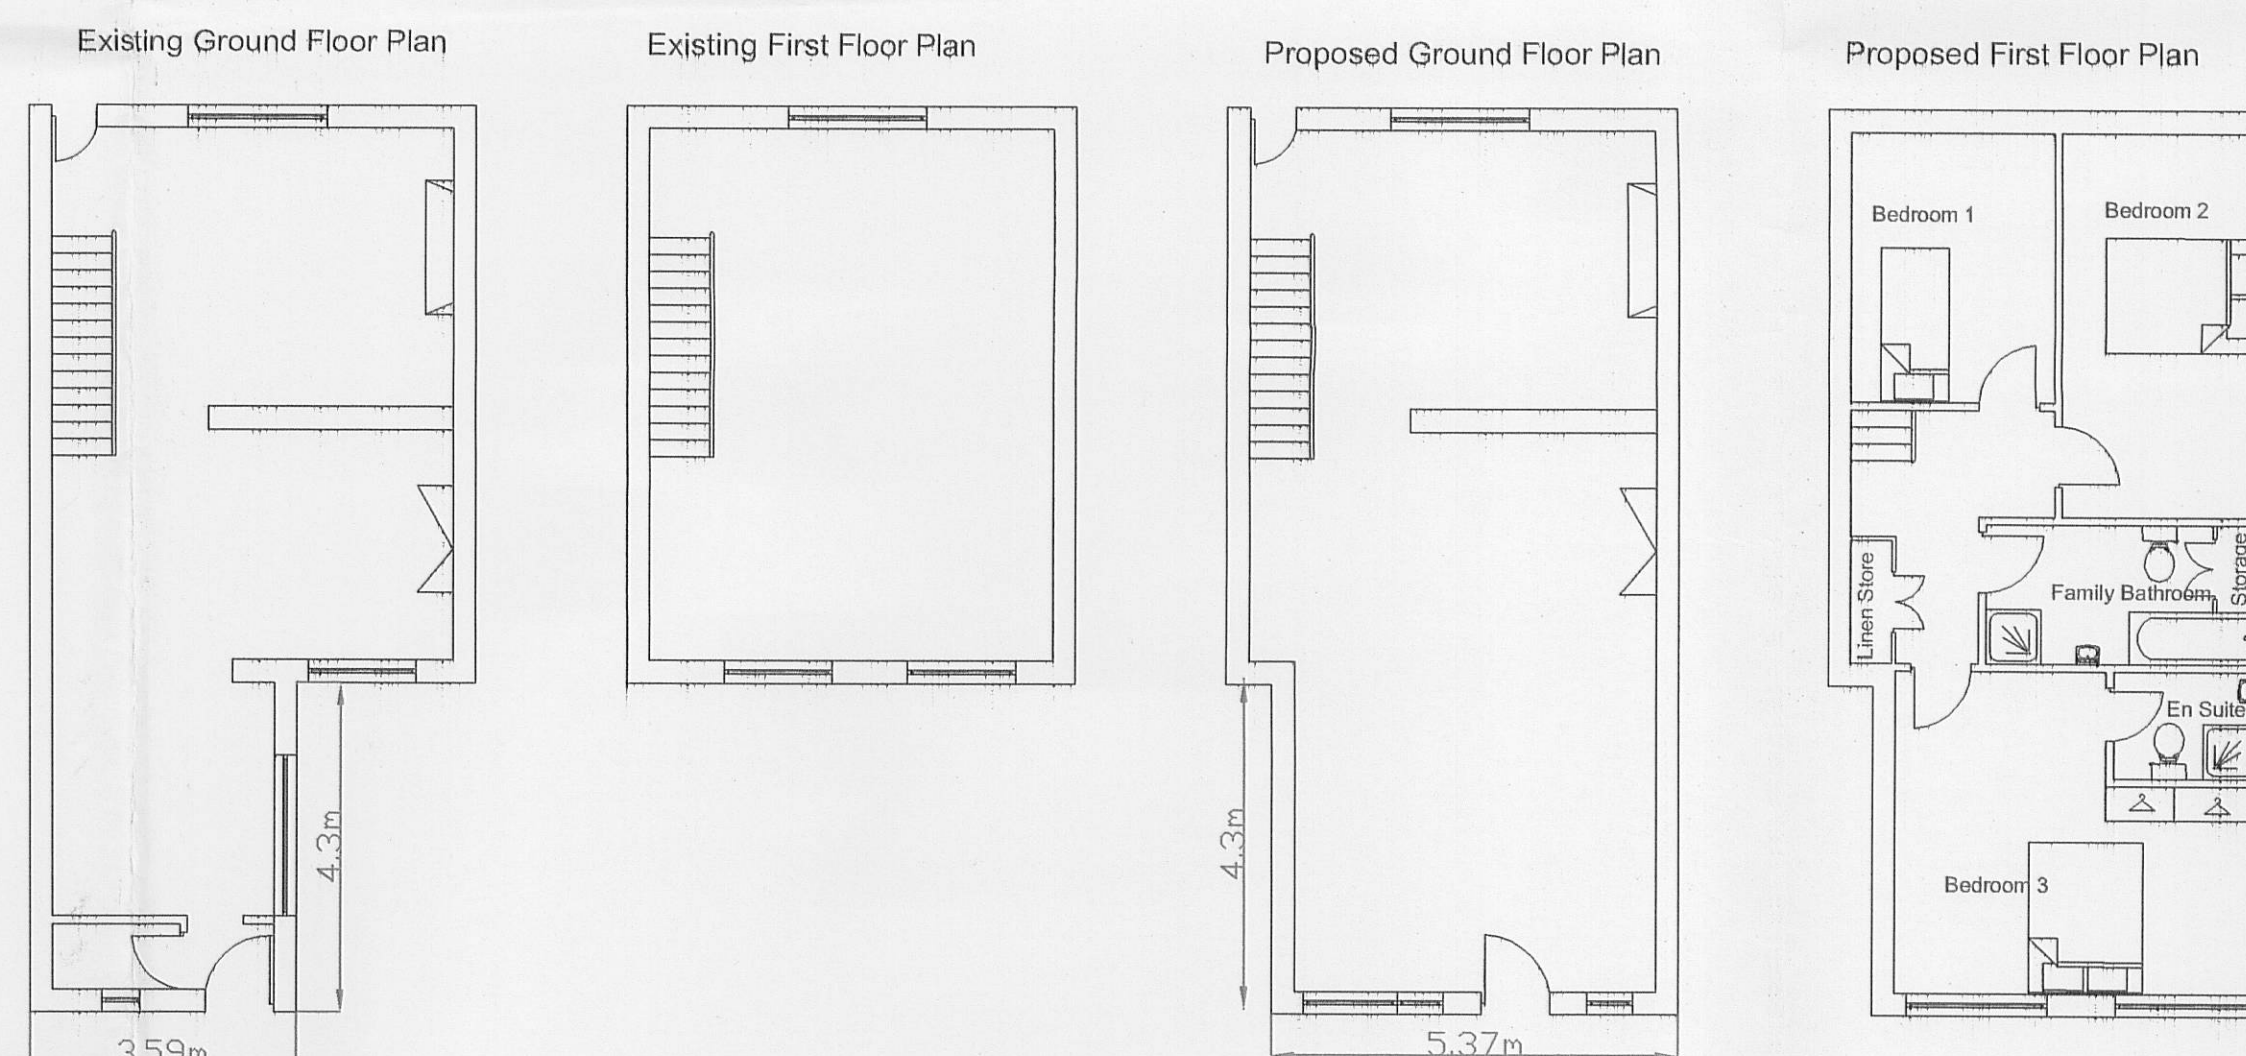

320120013P

Julia Pye

Hill Crest Farm, Starifants Lane, Chipping PR3 2NP
Tel 01995 61676 / 0771 265 8436
email: julia.pye1@hotmail.com

Clients Details,
Mr Martin Proctor and Miss Anna Wilkinson
Project Details,
Demolition of Single Storey Extension to be replaced with two Storey extension
Project Address,
12 Manor Avenue, Ribchester, PR3 3XN

Drawing No.	Date	Scale	Drawn By
JP/JW/3430	Dec 2011	1:100	Julia Pye

DO NOT SCALE THIS DRAWING. CHECK ALL DIMENSIONS ON SITE
THIS DRAWING IS PROTECTED BY COPYRIGHT. IT MAY NOT BE REPRODUCED IN ANY FORM OR BY ANY MEANS FOR ANY PURPOSE, WITHOUT OBTAINING PRIOR WRITTEN PERMISSION FROM JULIA PYE