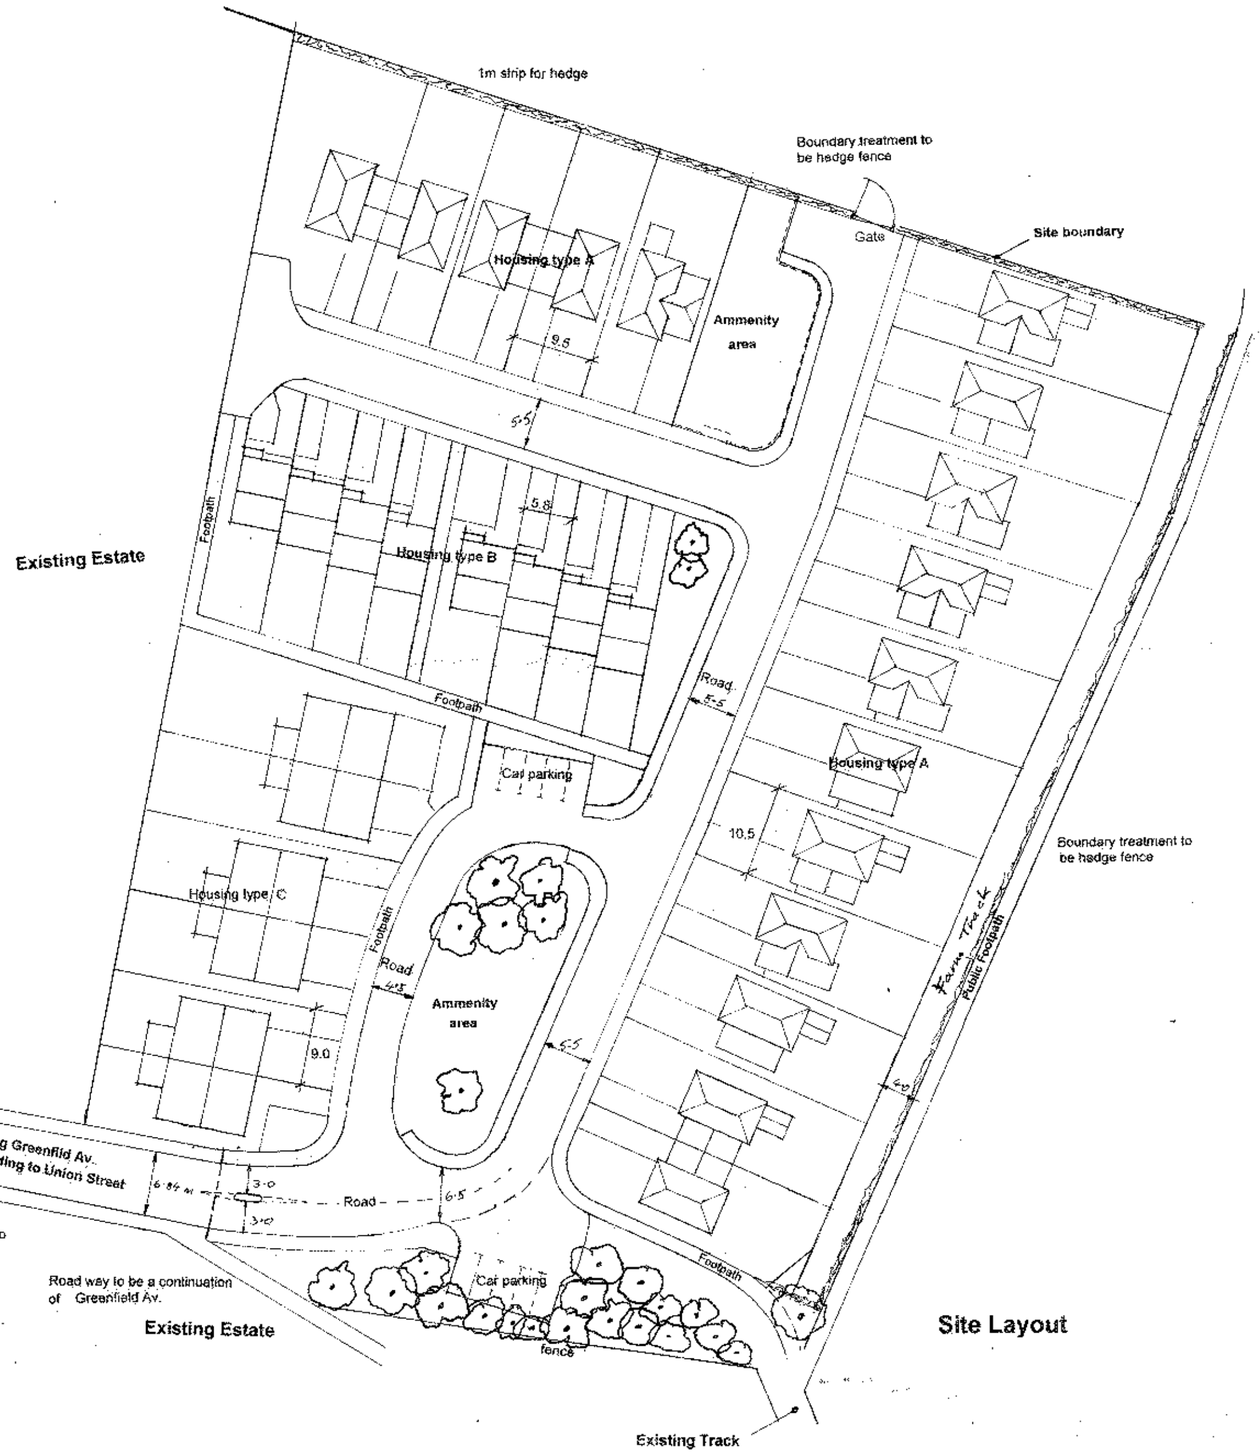


Existing Estate

Site Layout

AMENDED PLANS RECEIVED
DATE 29 JUNE 2012

320/2014P

1. Block paviors to all driveways
2. Foul drainage to connect to existing mains drains
3. 10 No. extra car parking spaces
4. Road way to be a continuation of Greenfield Av.
5. Waste Bins Storage to each dwelling the rear of the property

A Road layout modified, Farm Track added. 29th June 2012

Jeff Marshall & Associates
Architectural Designers and Surveyors,
Swinglehurst Barn, Back Lane, Grindleton.
Nr Clitheroe. Lancs. BB7 4RW
Tel. 01200 440157

Project **Proposed housing Estate of 30 houses off Union Street, Low Moor**

Client **Mrs Ruston**

Title **Site Layout**

Drg N° **370/1/2** Rev. A

Scale **1:500** Date Drn