
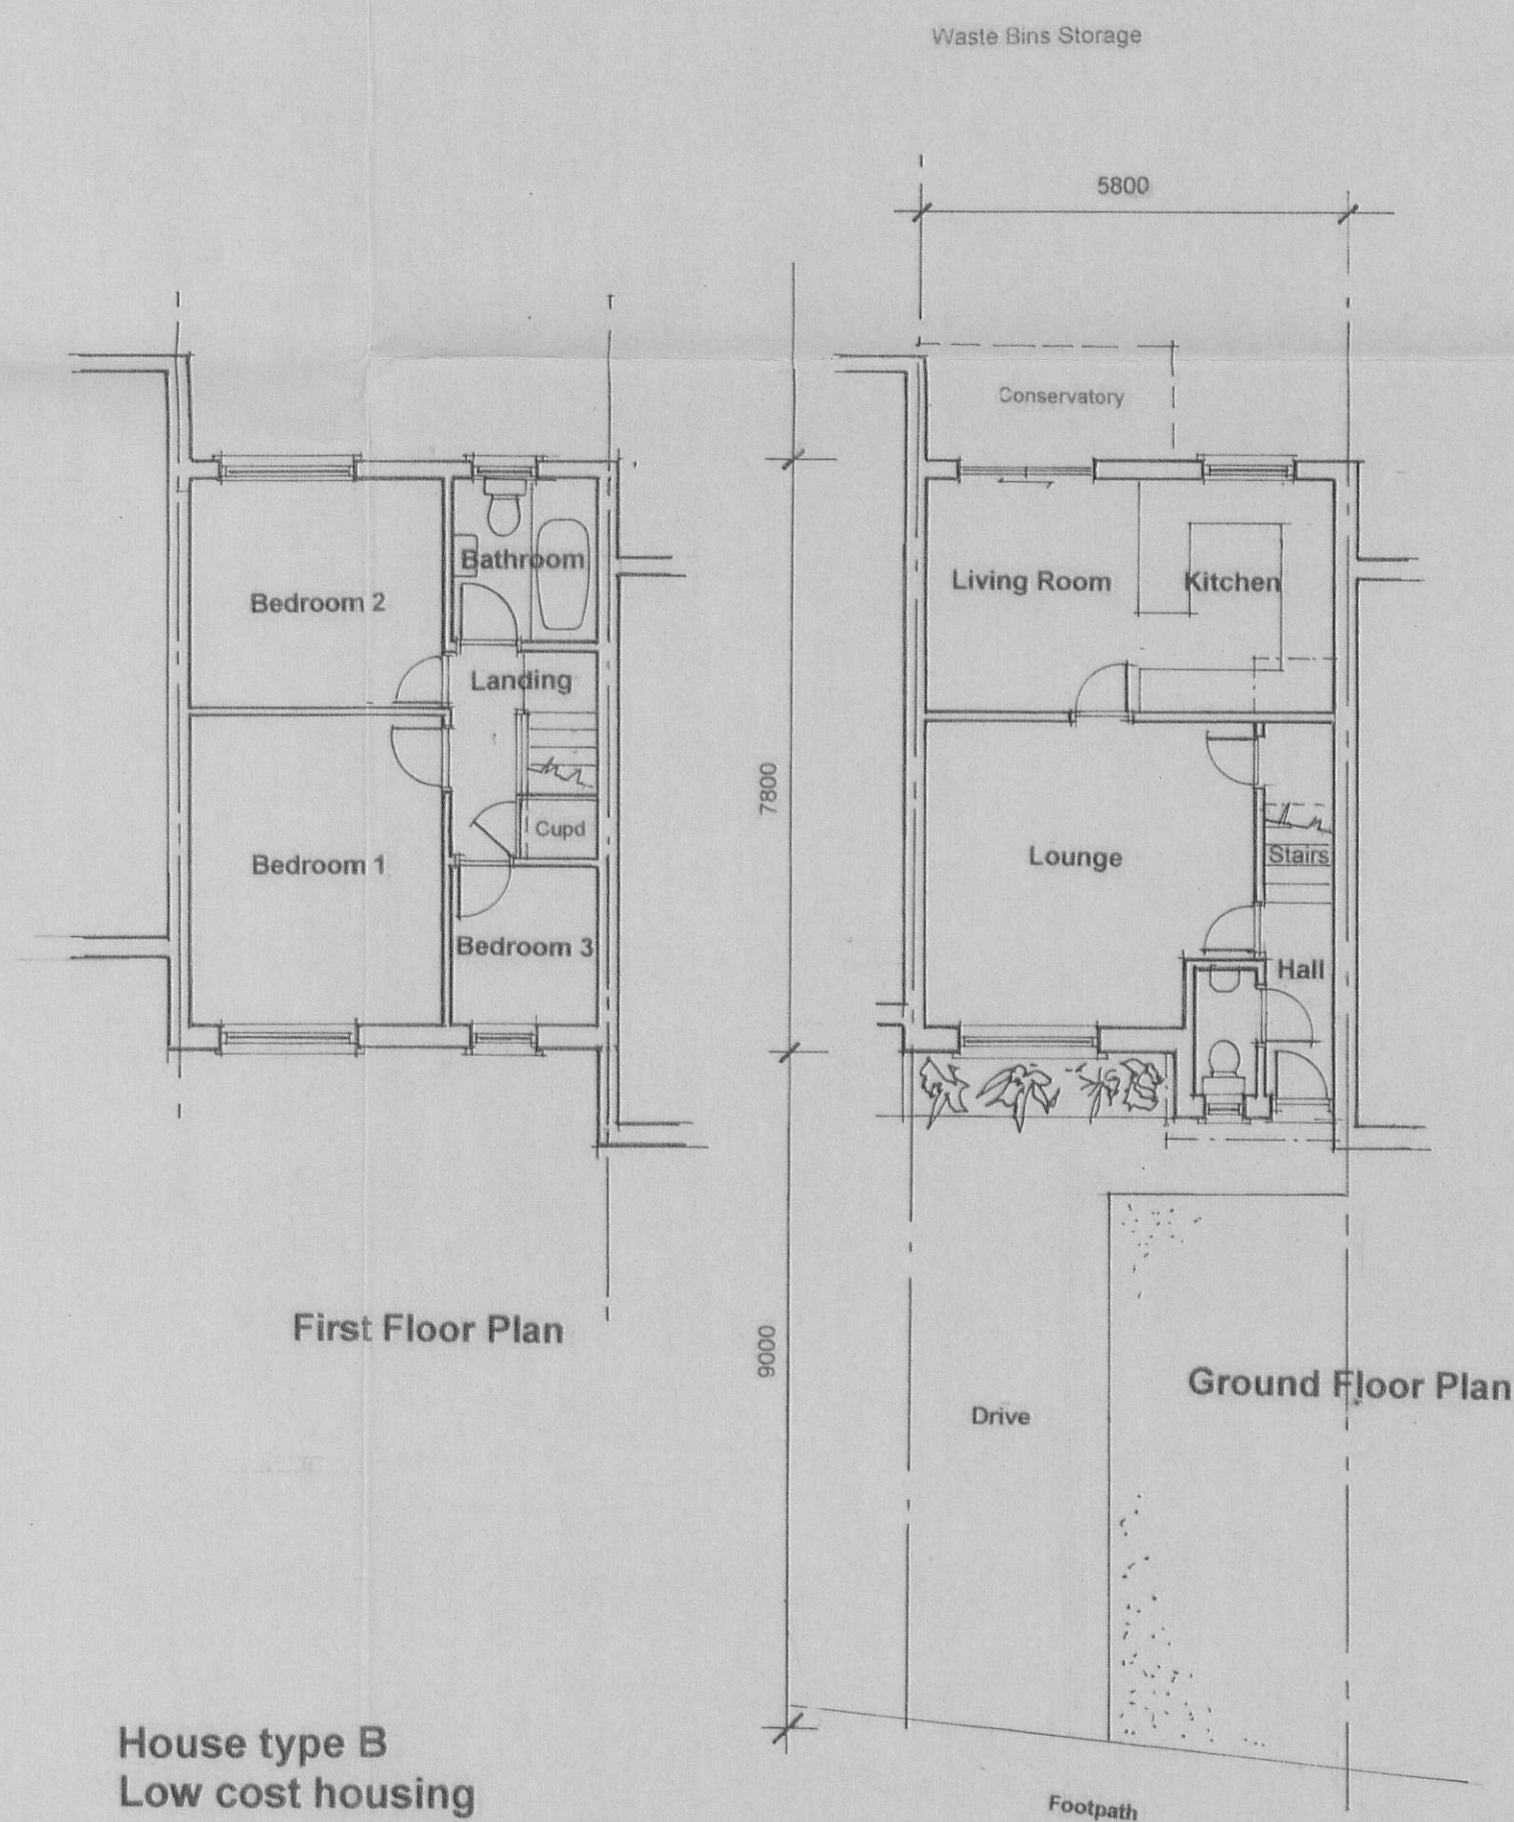


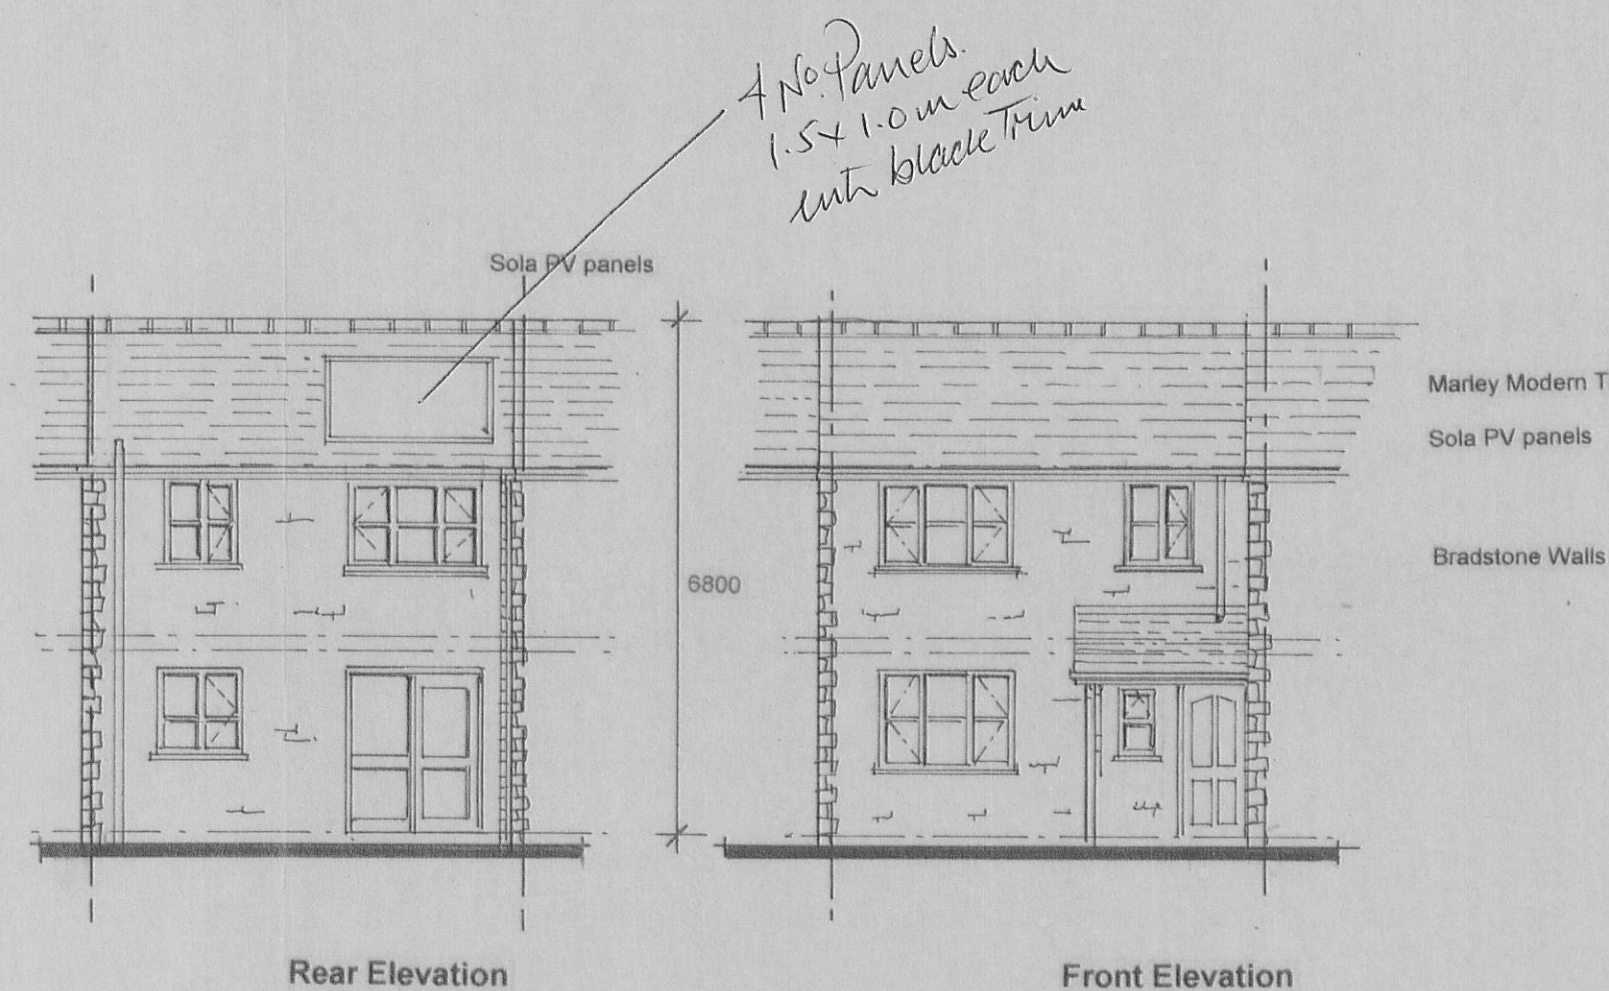

House type B

This type can have an extra sun room or conservatory

320120 ⁰¹⁴ ~~316~~ P

Jeff Marshall & Associates
Architectural Designers and Surveyors,
Swindlehurst Barn, Back Lane, Grindleton,
Nr. Clitheroe, Lancs. BB7 4RW.
Tel. 01200 440157

Project Proposed housing Estate of 30 houses
off Union Street, Low Moor

Client Mrs Ruston

Title House Type B

Scale 1:100 Date

Drn

Drg N°

370/1/4

House type B
Low cost housing