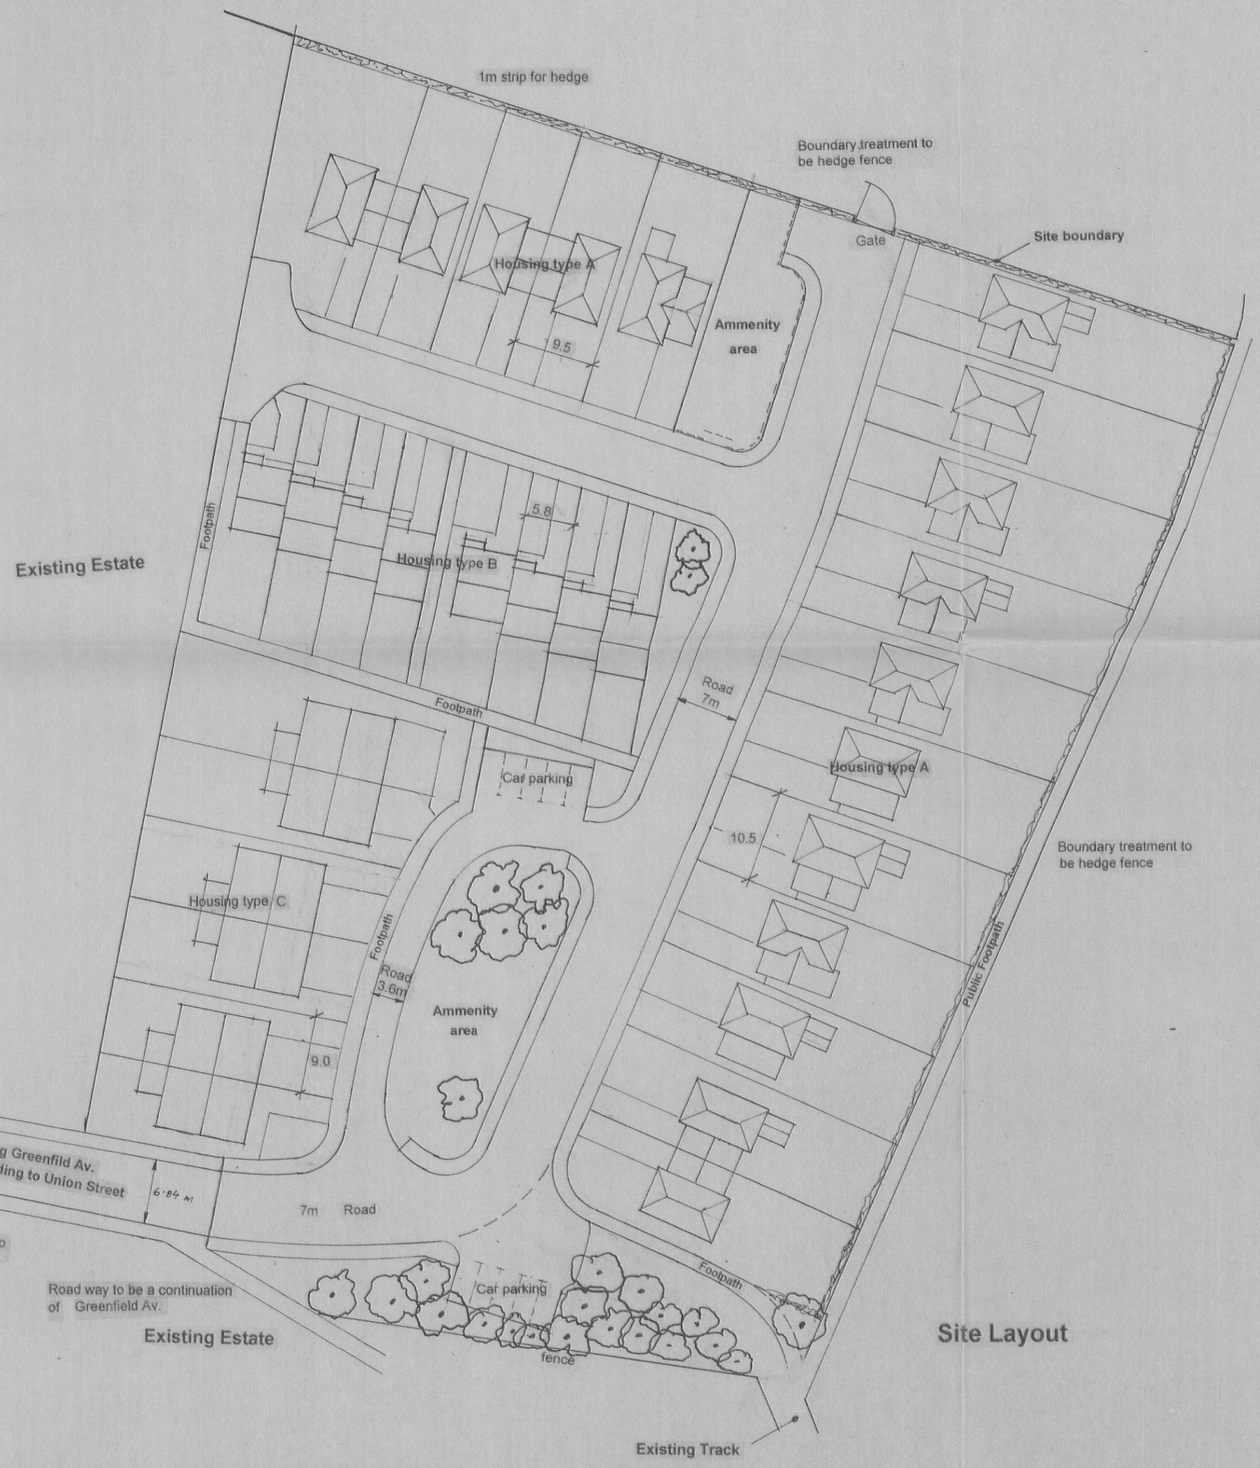

014

320120 P

1. Block paviors to all driveways
2. Foul drainage to connect to existing mains drains
3. 10 No. extra car parking spaces
4. Road way to be a continuation of Greenfield Av.
5. Waste Bins Storage to each dwelling the rear of the property

Jeff Marshall & Associates
Architectural Designers and Surveyors,
Swindlehurst Barn, Back Lane, Grindleton,
Nr. Clitheroe, Lancs. BB7 4RW.
Tel. 01200 440157

Project **Proposed housing Estate of 30 houses off Union Street, Low Moor**

Client **Mrs Ruston**

Title **Site Layout**

Drg N° **370/1/2**

Rev.

Scale **1:100** Date

Drn