




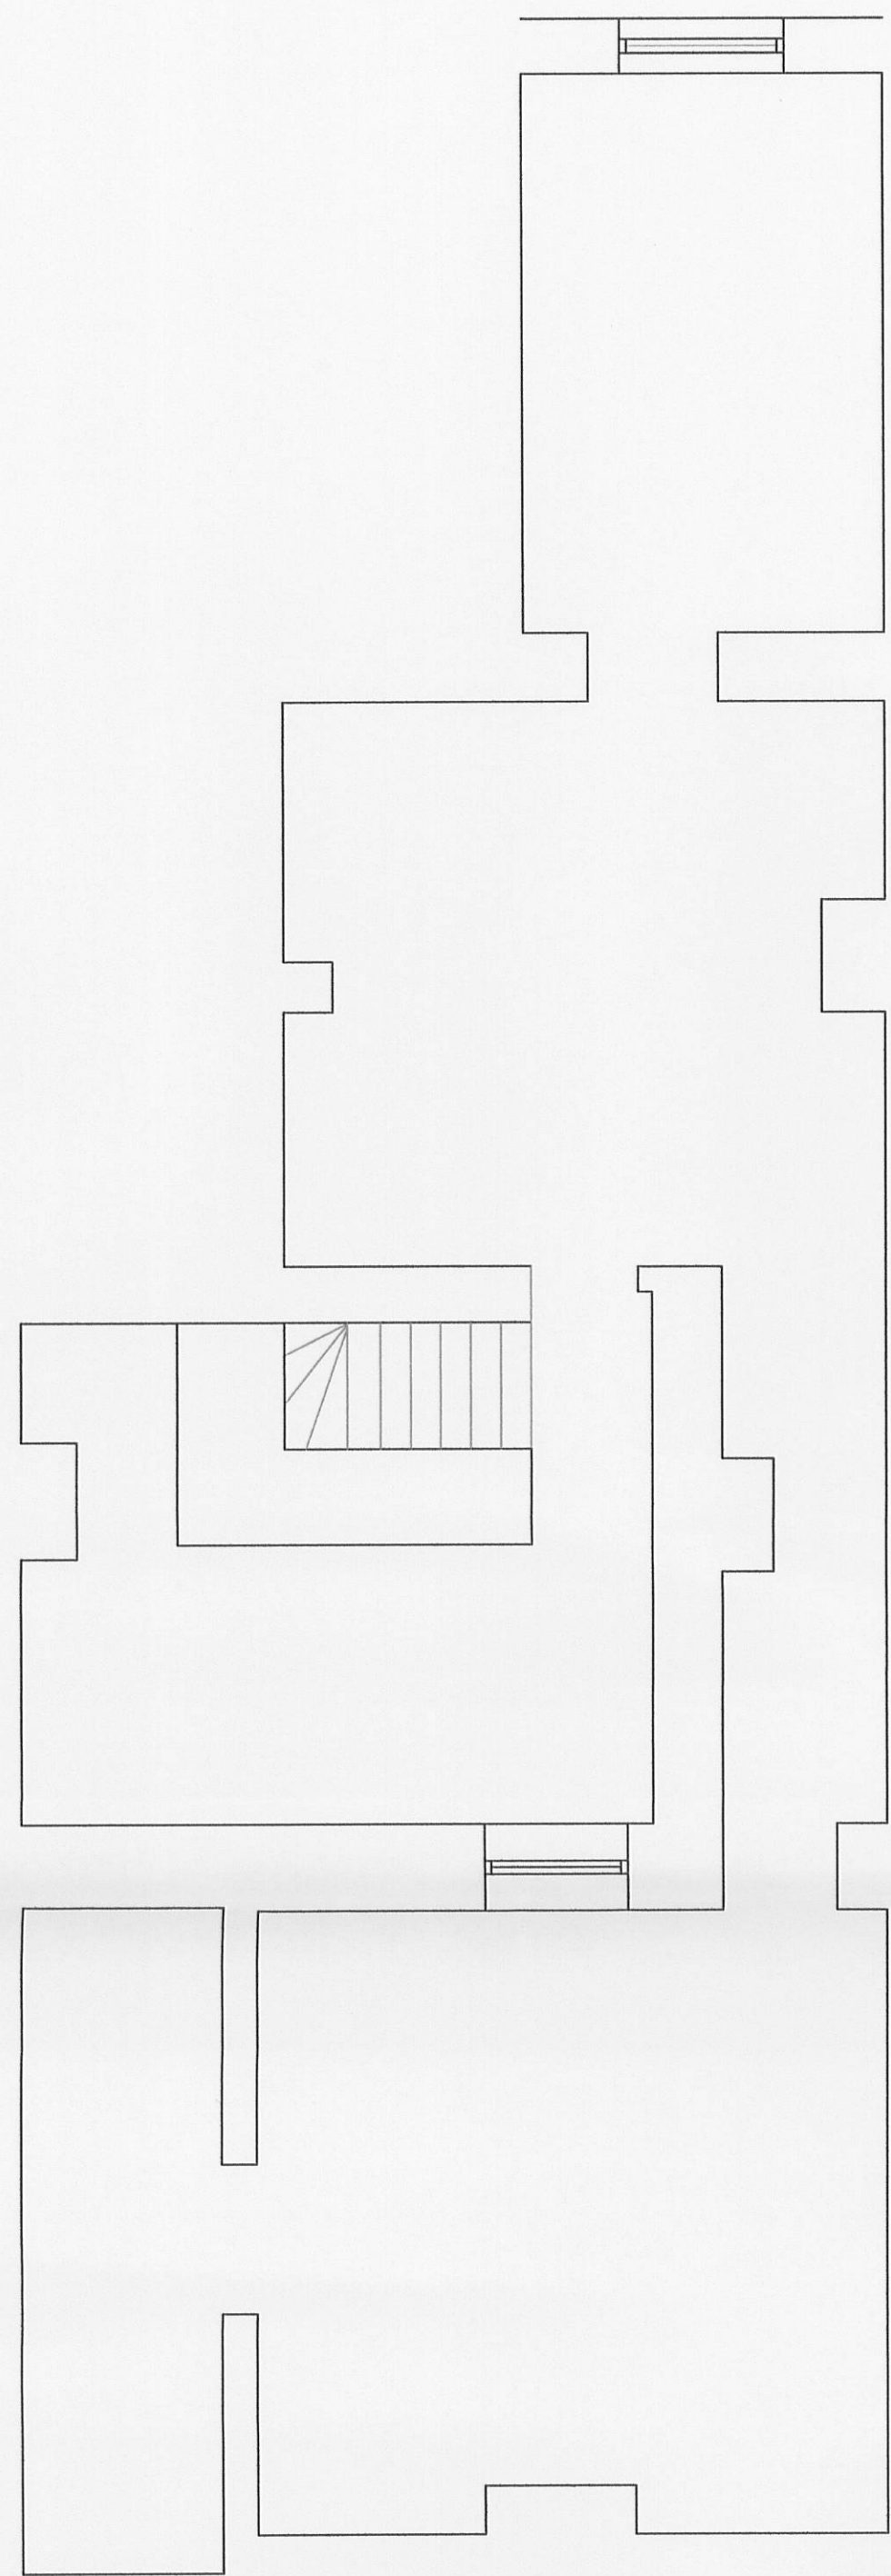


BASEMENT

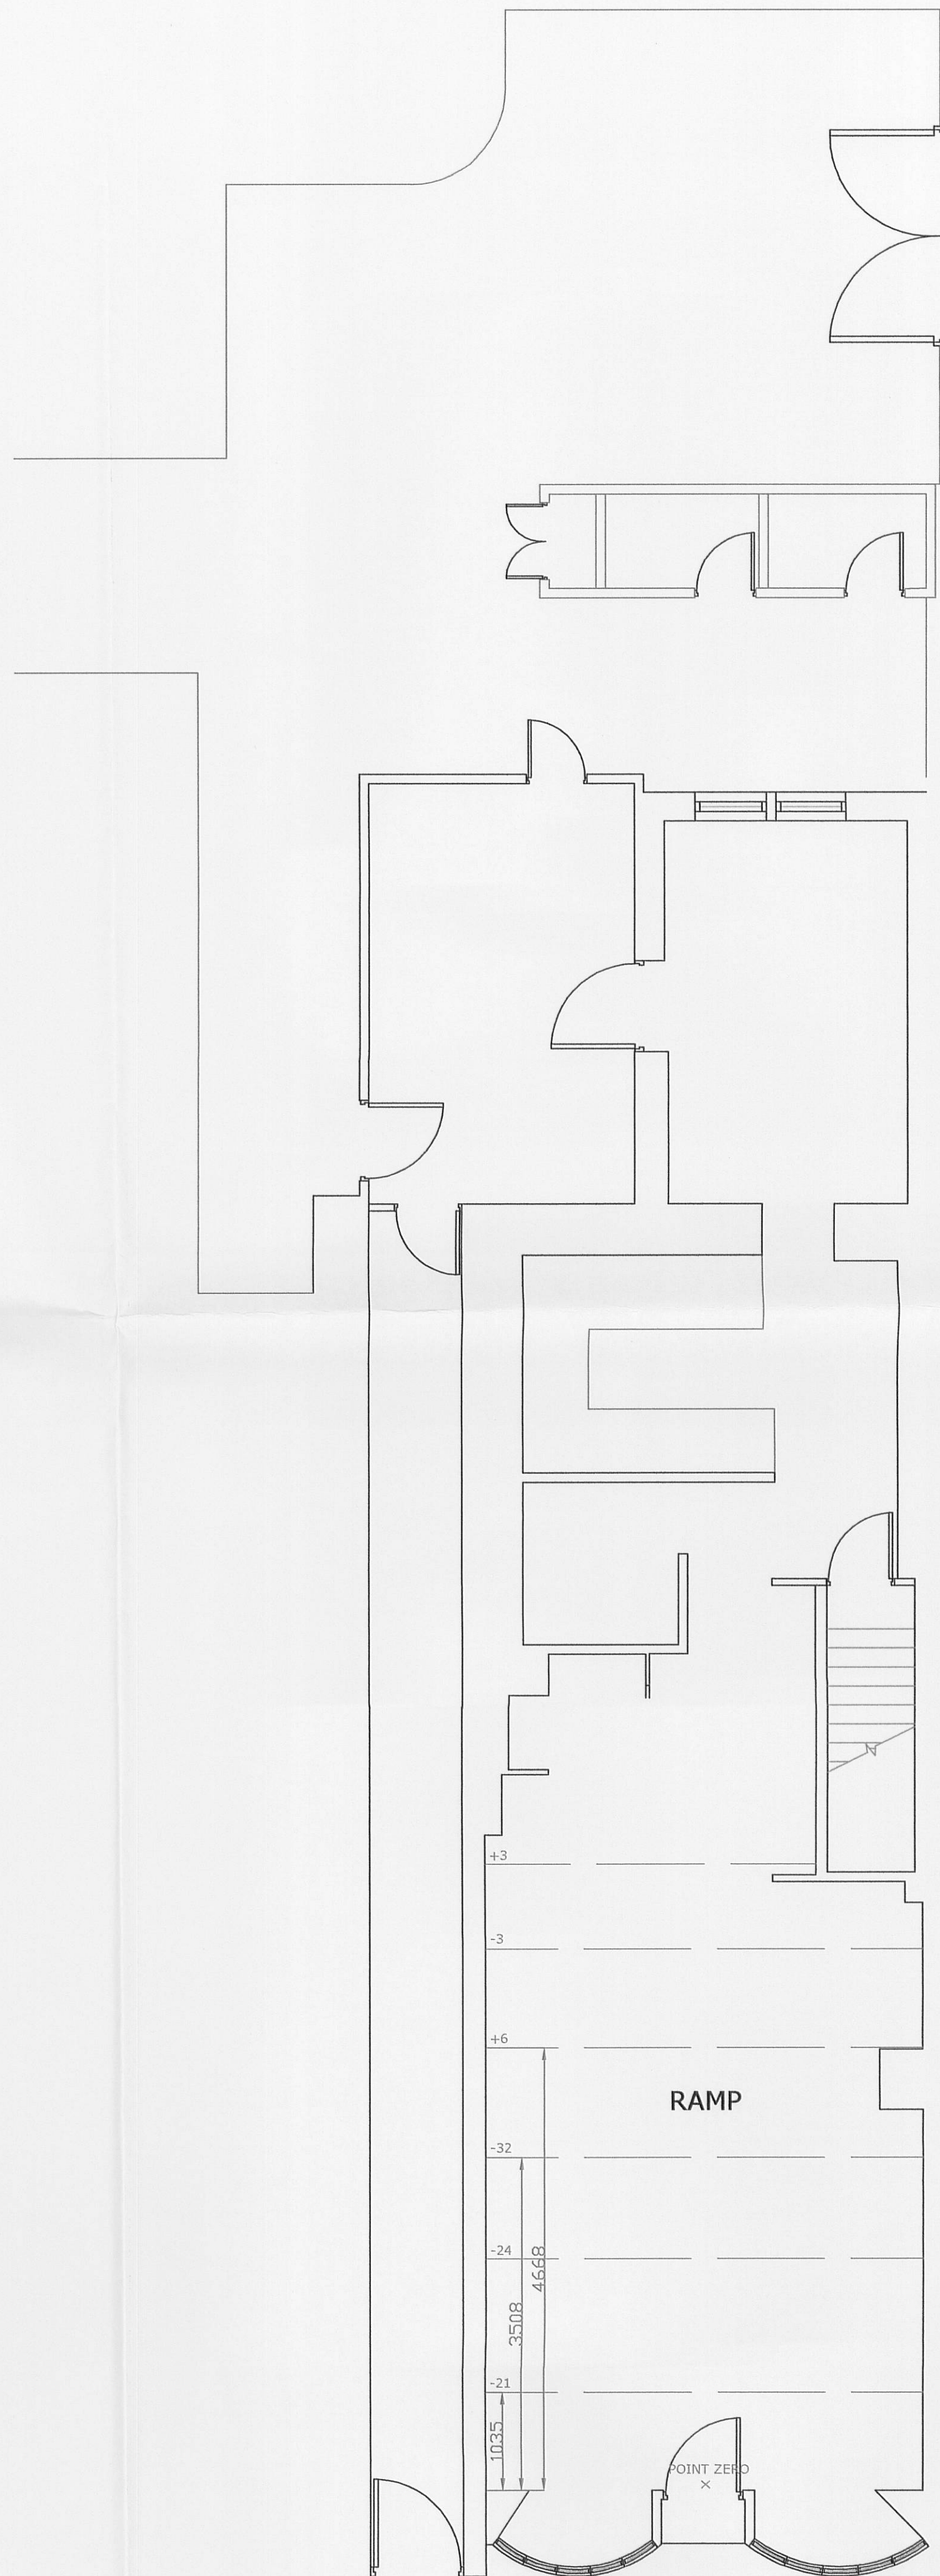


GROUND FLOOR

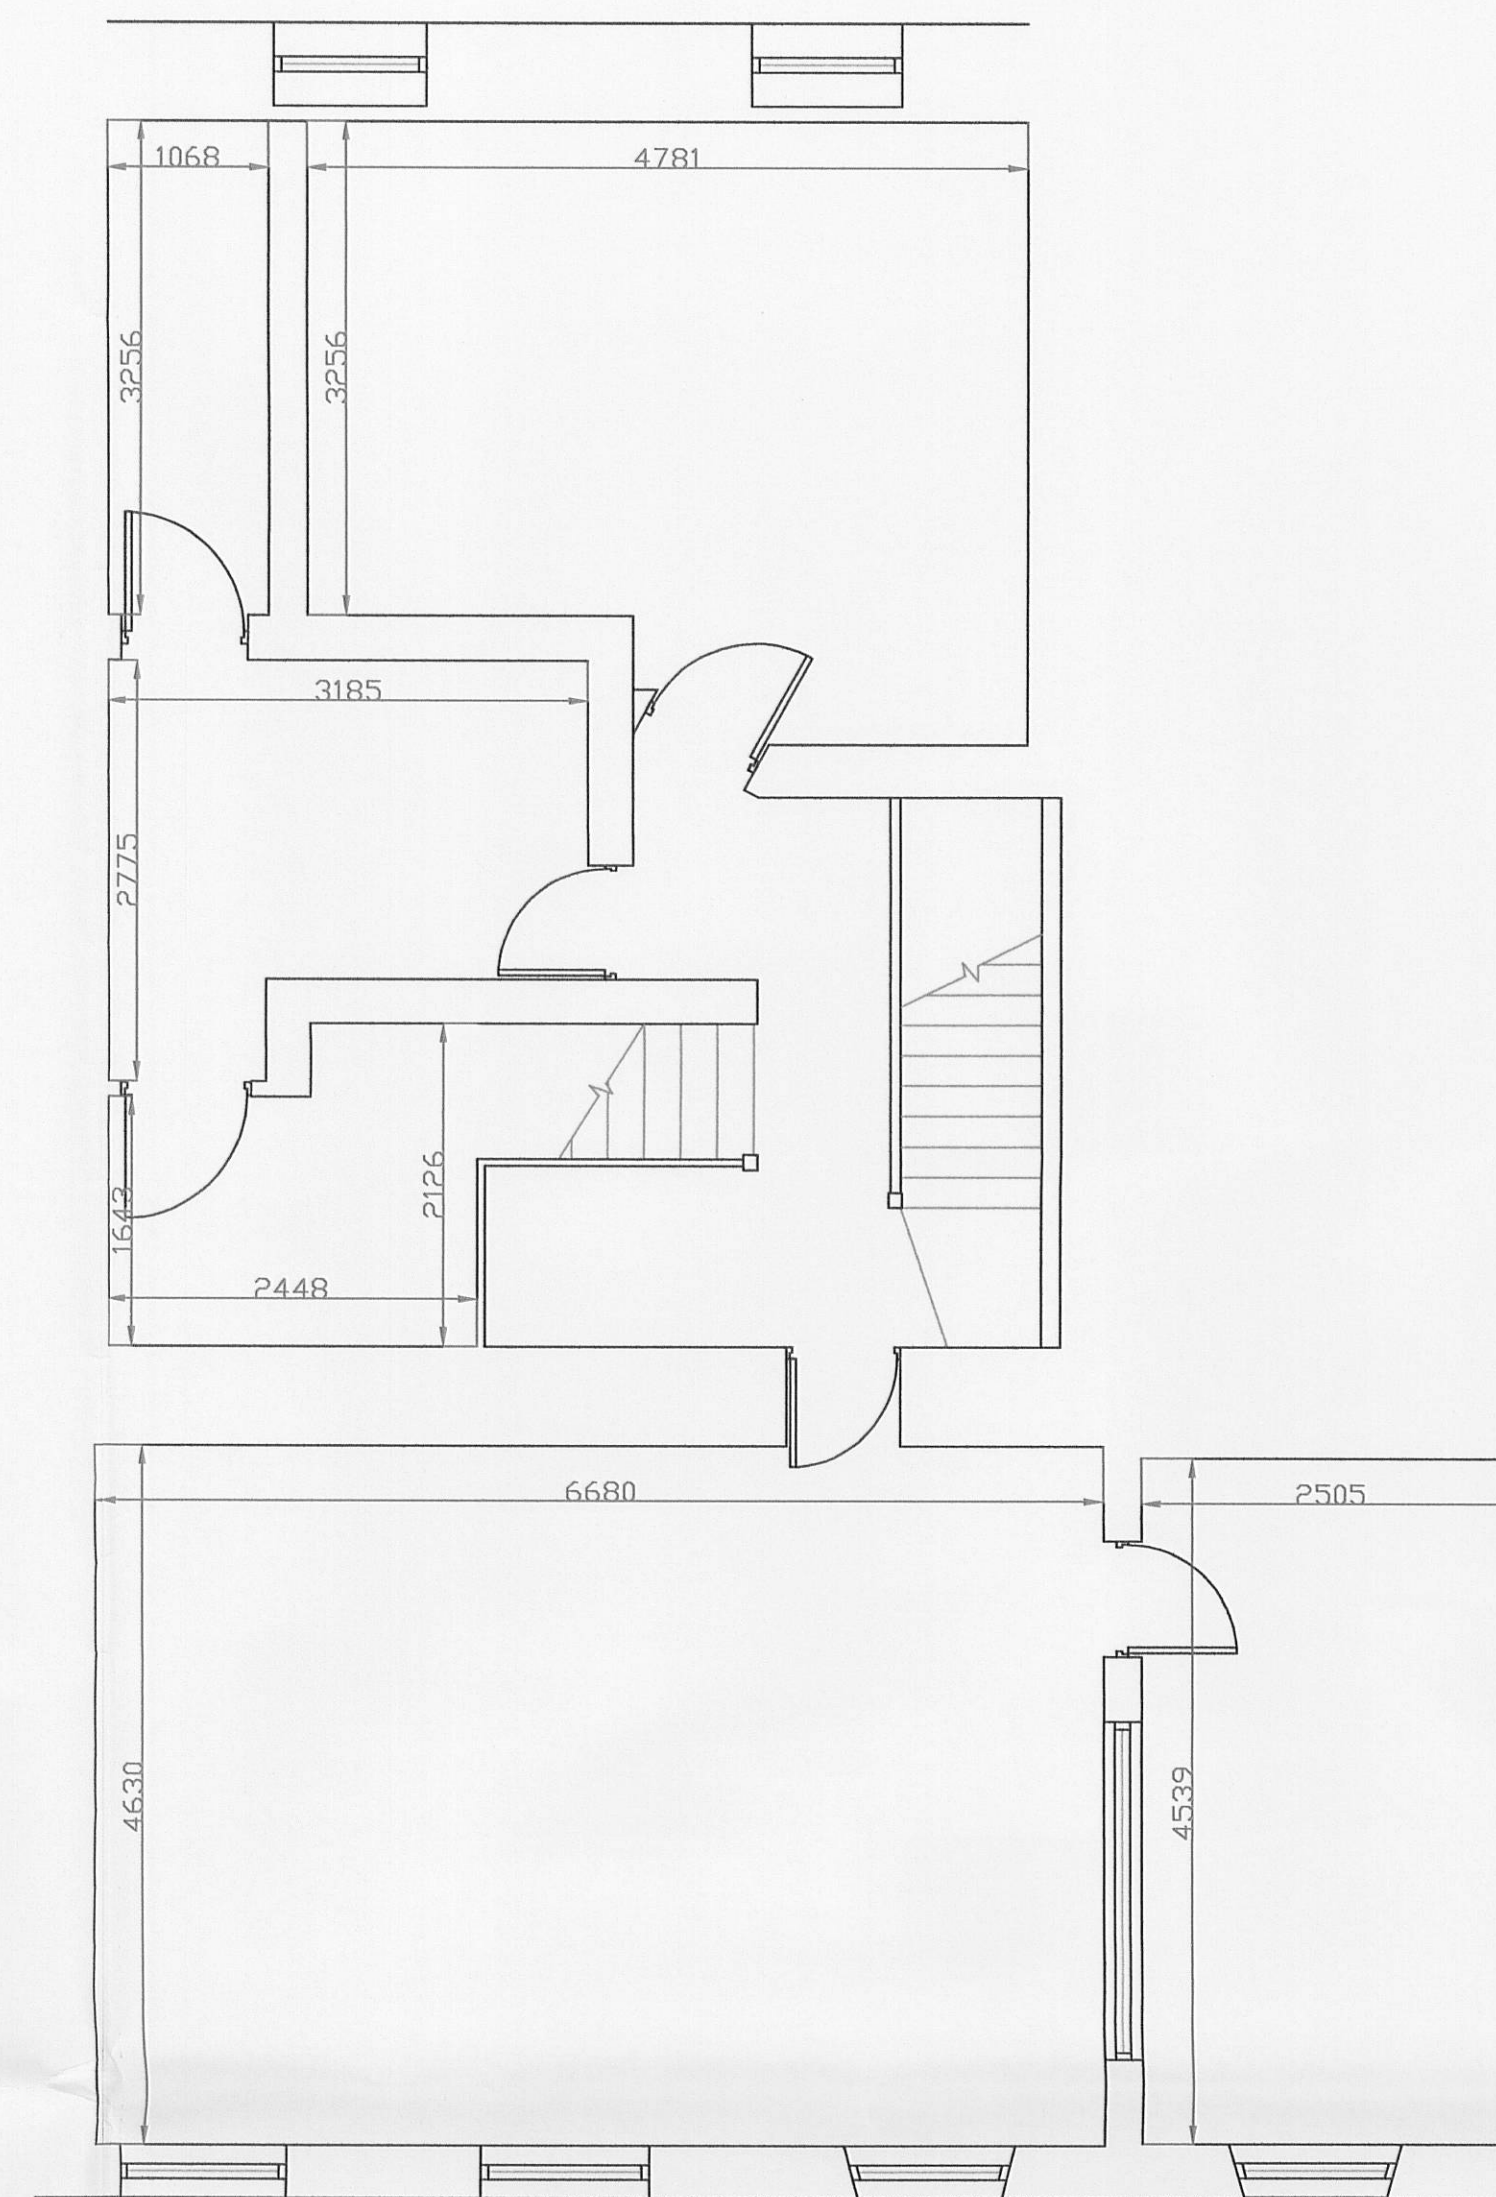

FIRST FLOOR

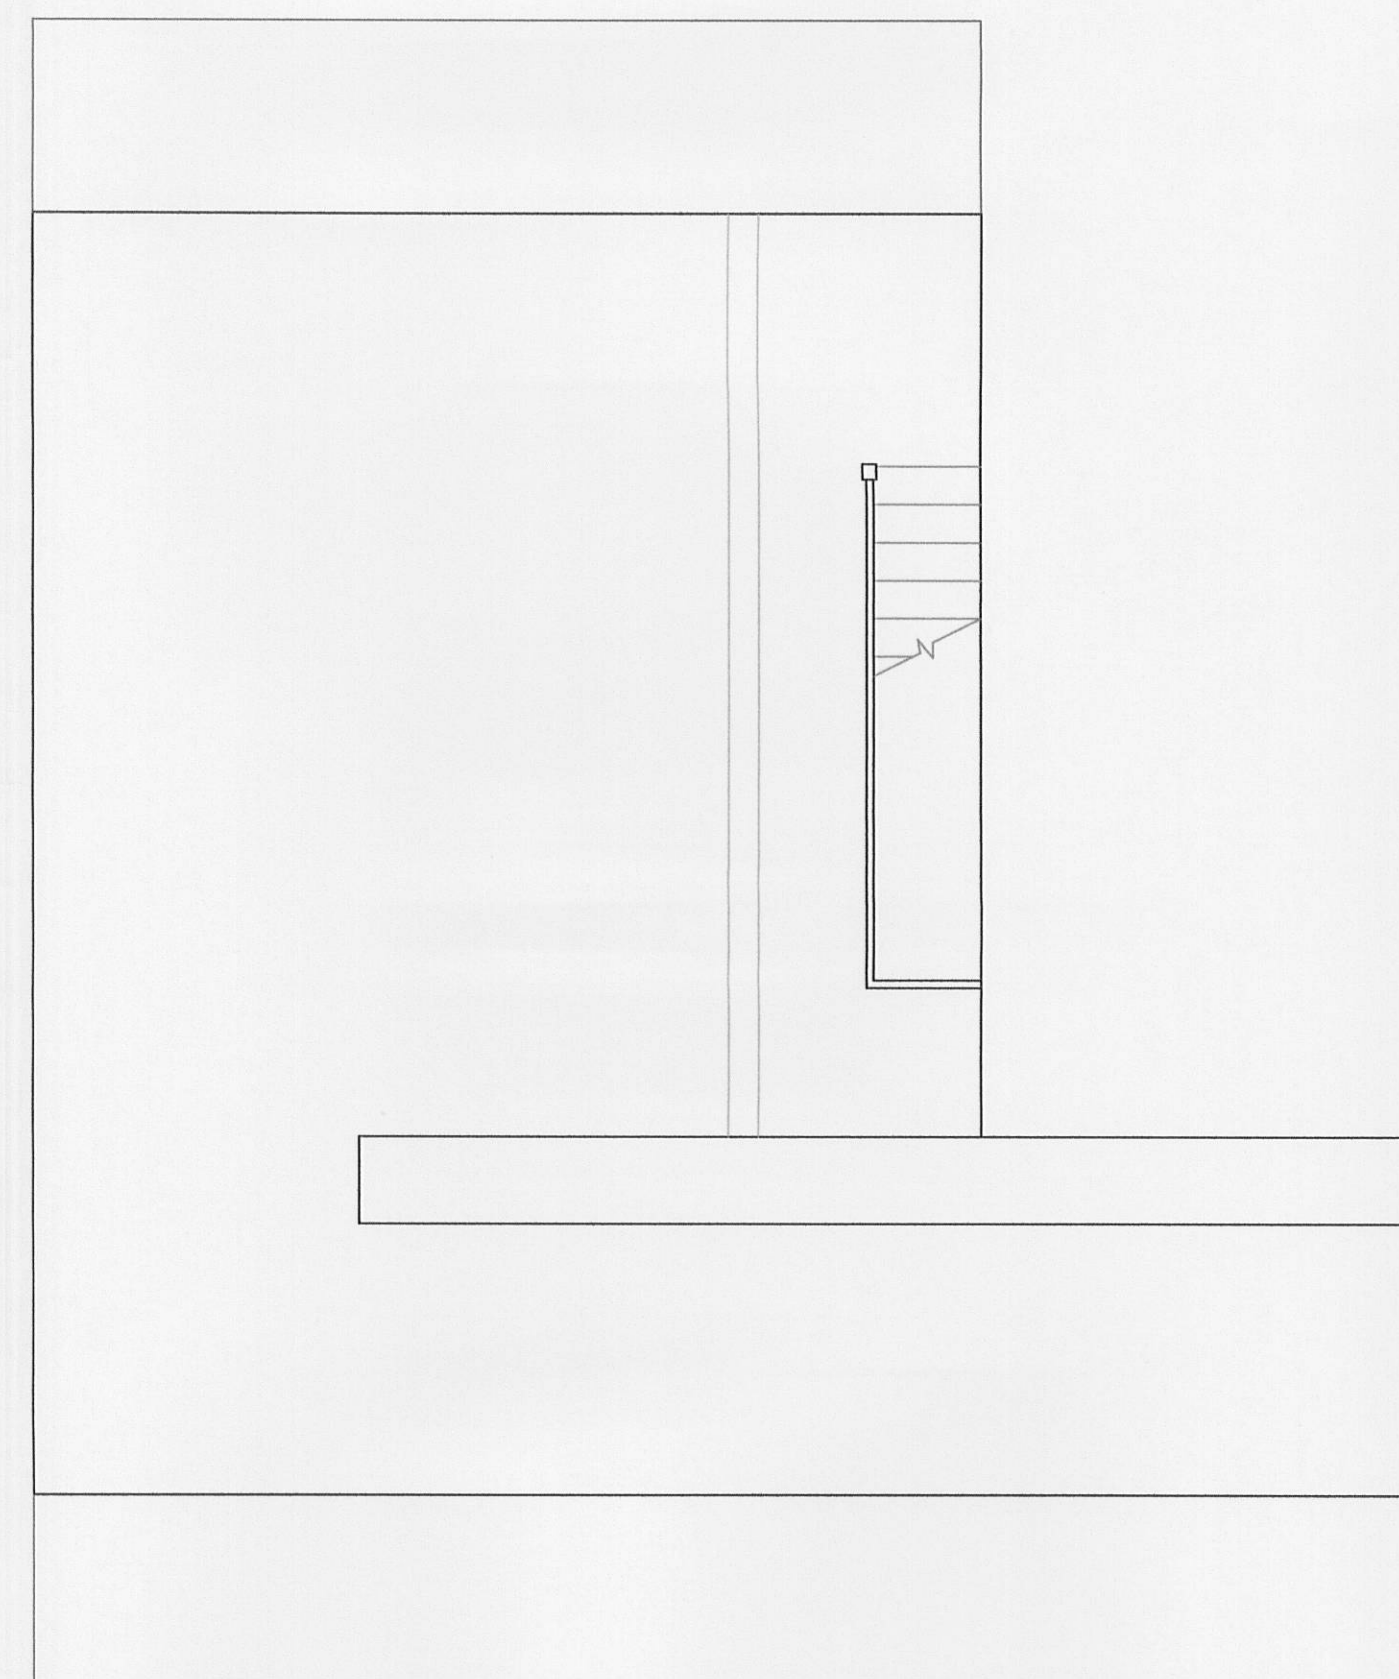

ATTIC

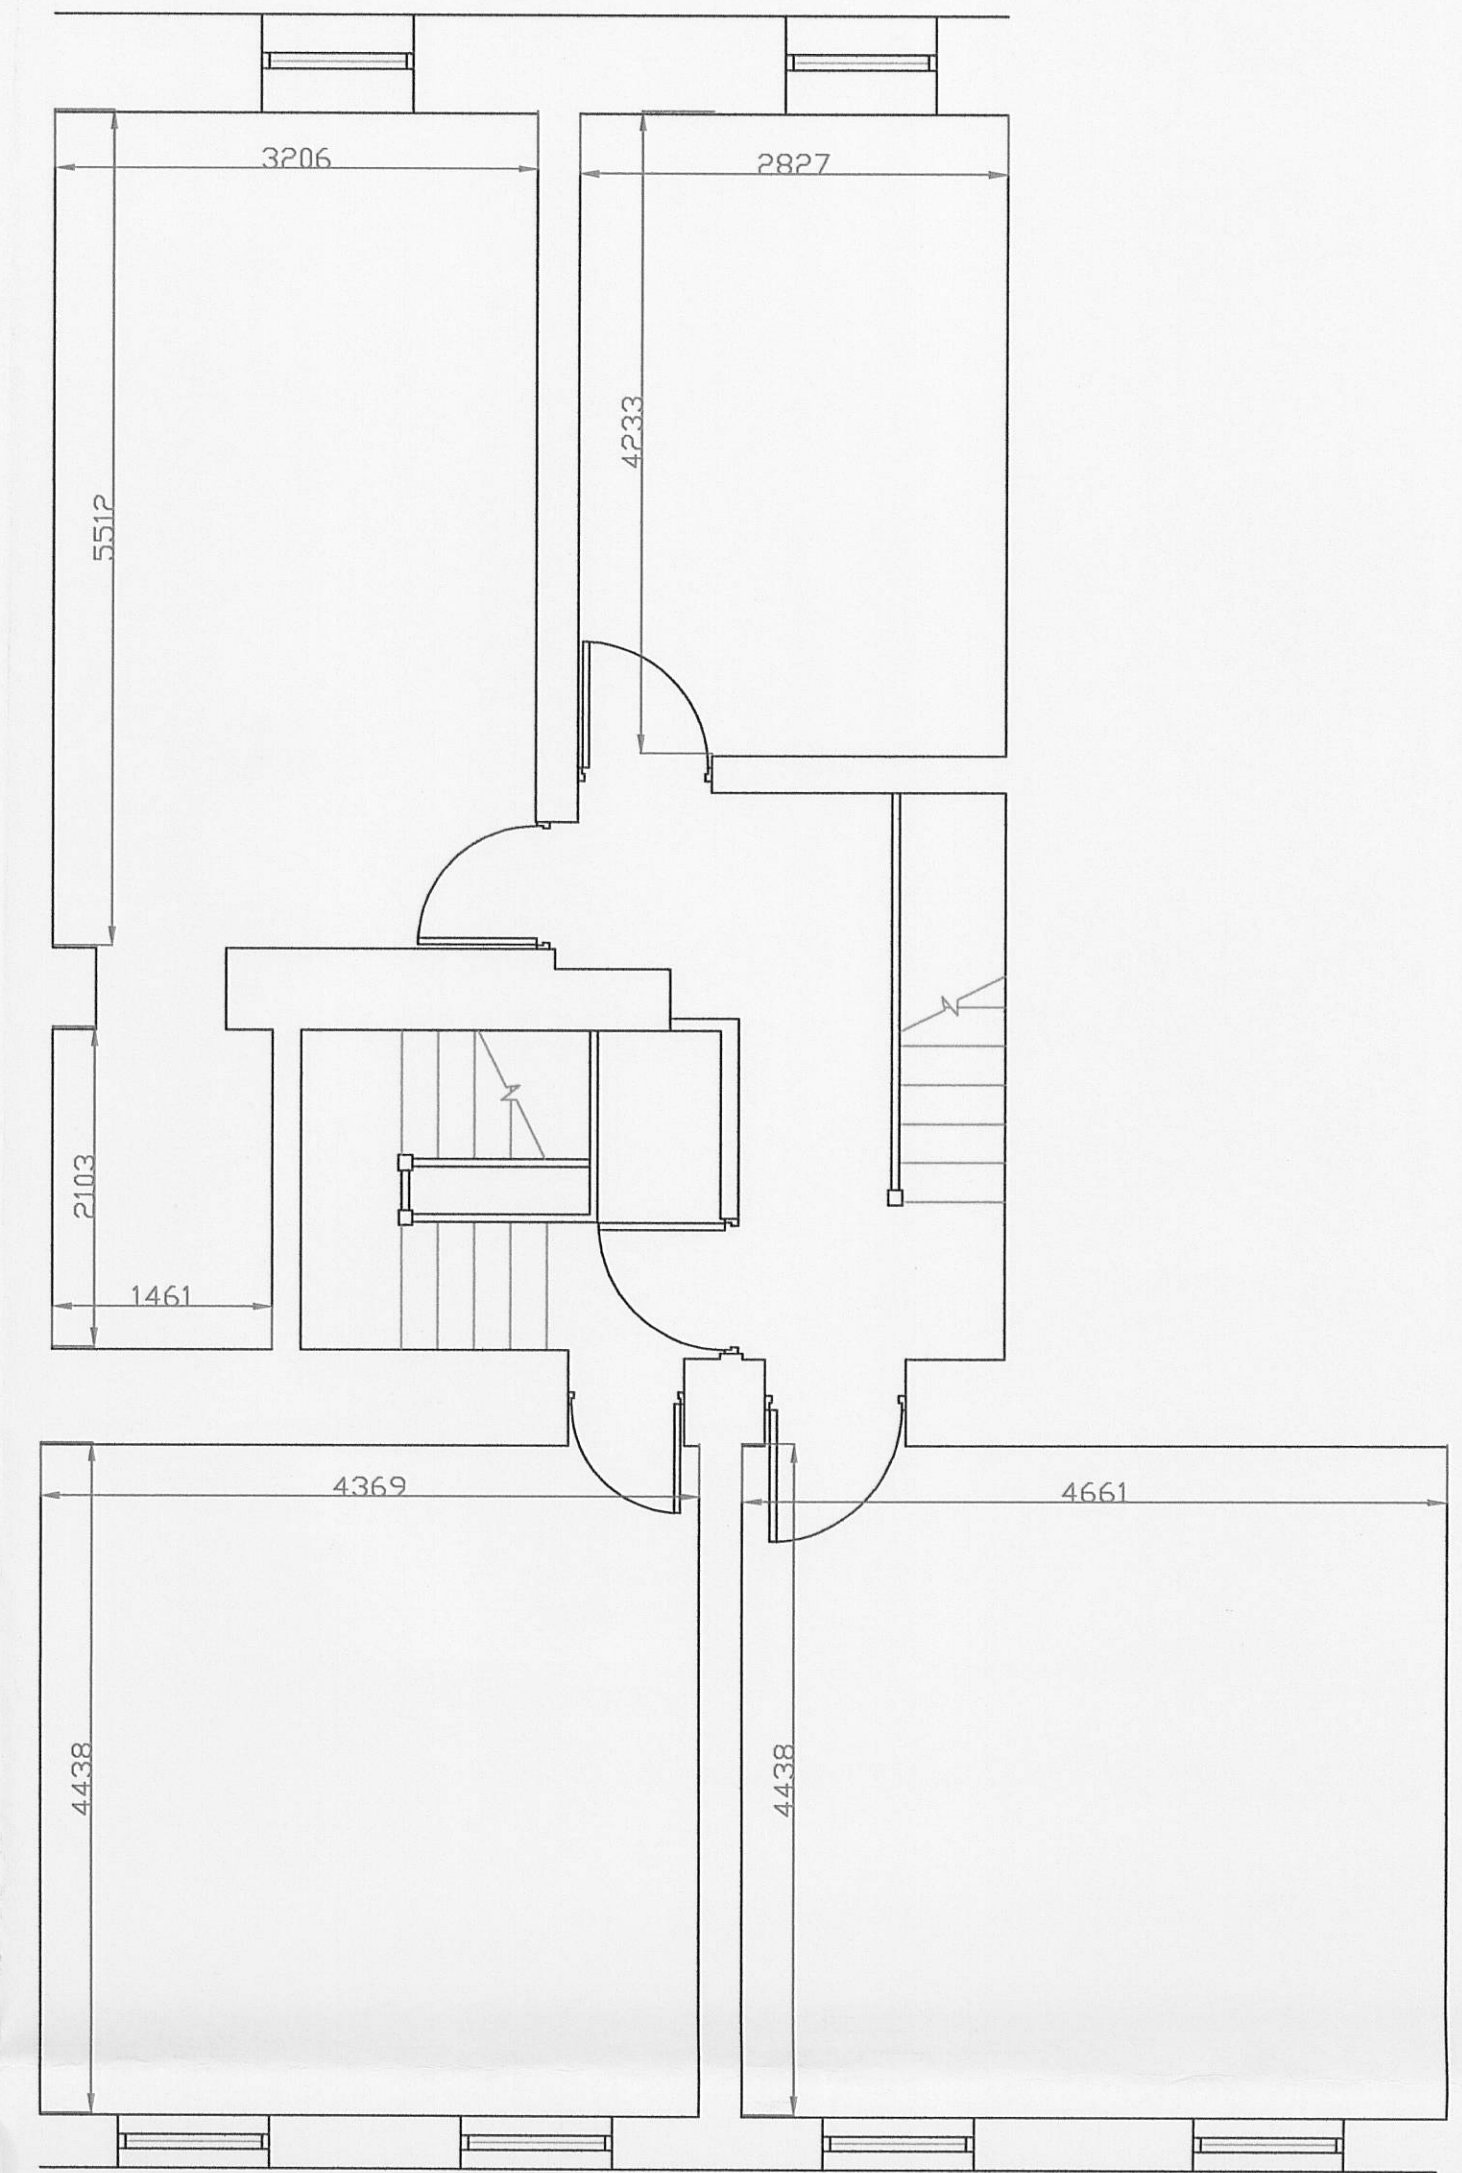

SECOND FLOOR

320120019P

Description	Rev	Date	By
AJH ASSOCIATES Chartered Building Surveyors 21 Deanfield Court Pimlico Link Road Clitheroe Lancs BB7 1QS Tel: 01200 429987 Fax: 01200 429988 e-mail: info@ajh-associates.co.uk www.ajh-associates.co.uk			
Client SMITHS GORE	Scale 1:50		
Project LLOYDS CHEMIST CLITHEROE	Date 05/12/2011		
Description EXISTING PLANS	By DW		
	Checked TH		
No. 2840/100			
DO NOT SCALE THIS DRAWING. CHECK ALL DIMENSIONS ON SITE			
THIS DRAWING IS PROTECTED BY COPYRIGHT. IT MAY NOT BE REPRODUCED IN ANY FORM OR BY ANY MEANS FOR ANY PURPOSE, WITHOUT GAINING PRIOR WRITTEN PERMISSION FROM AJH ASSOCIATES			