




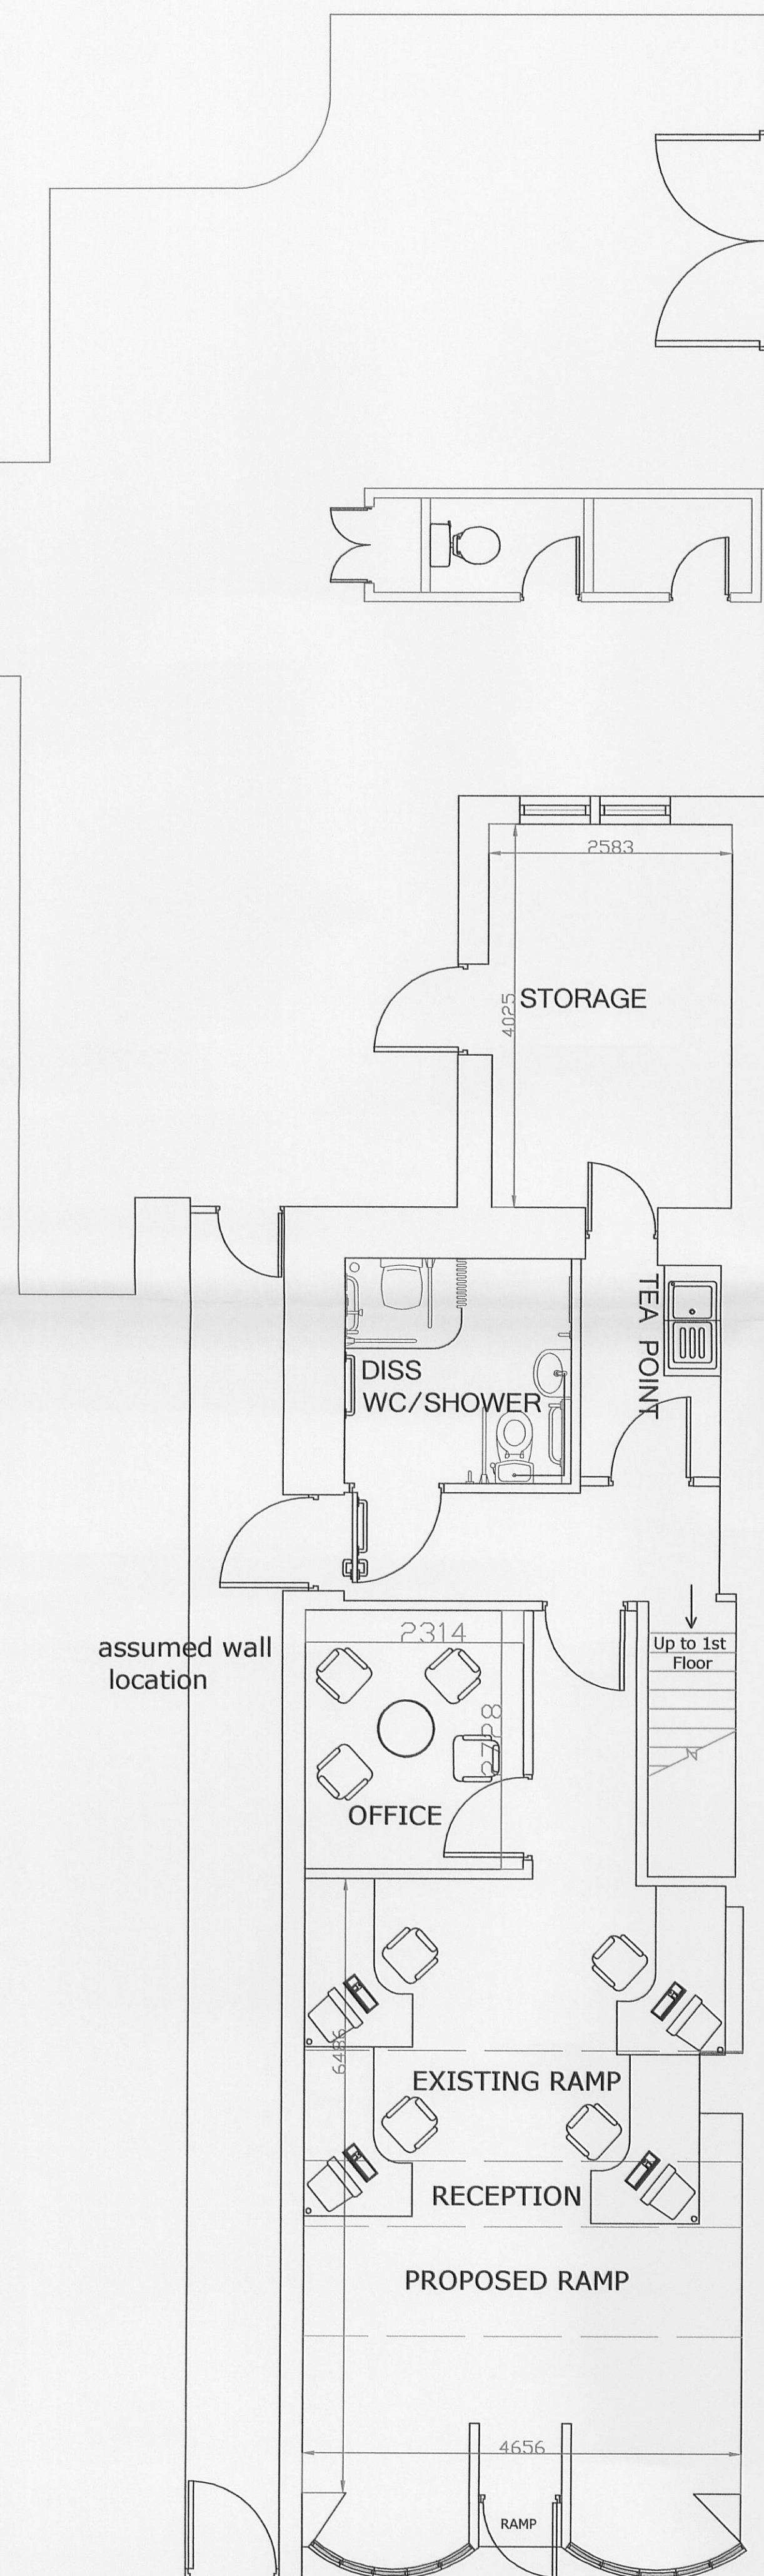

GROUND FLOOR

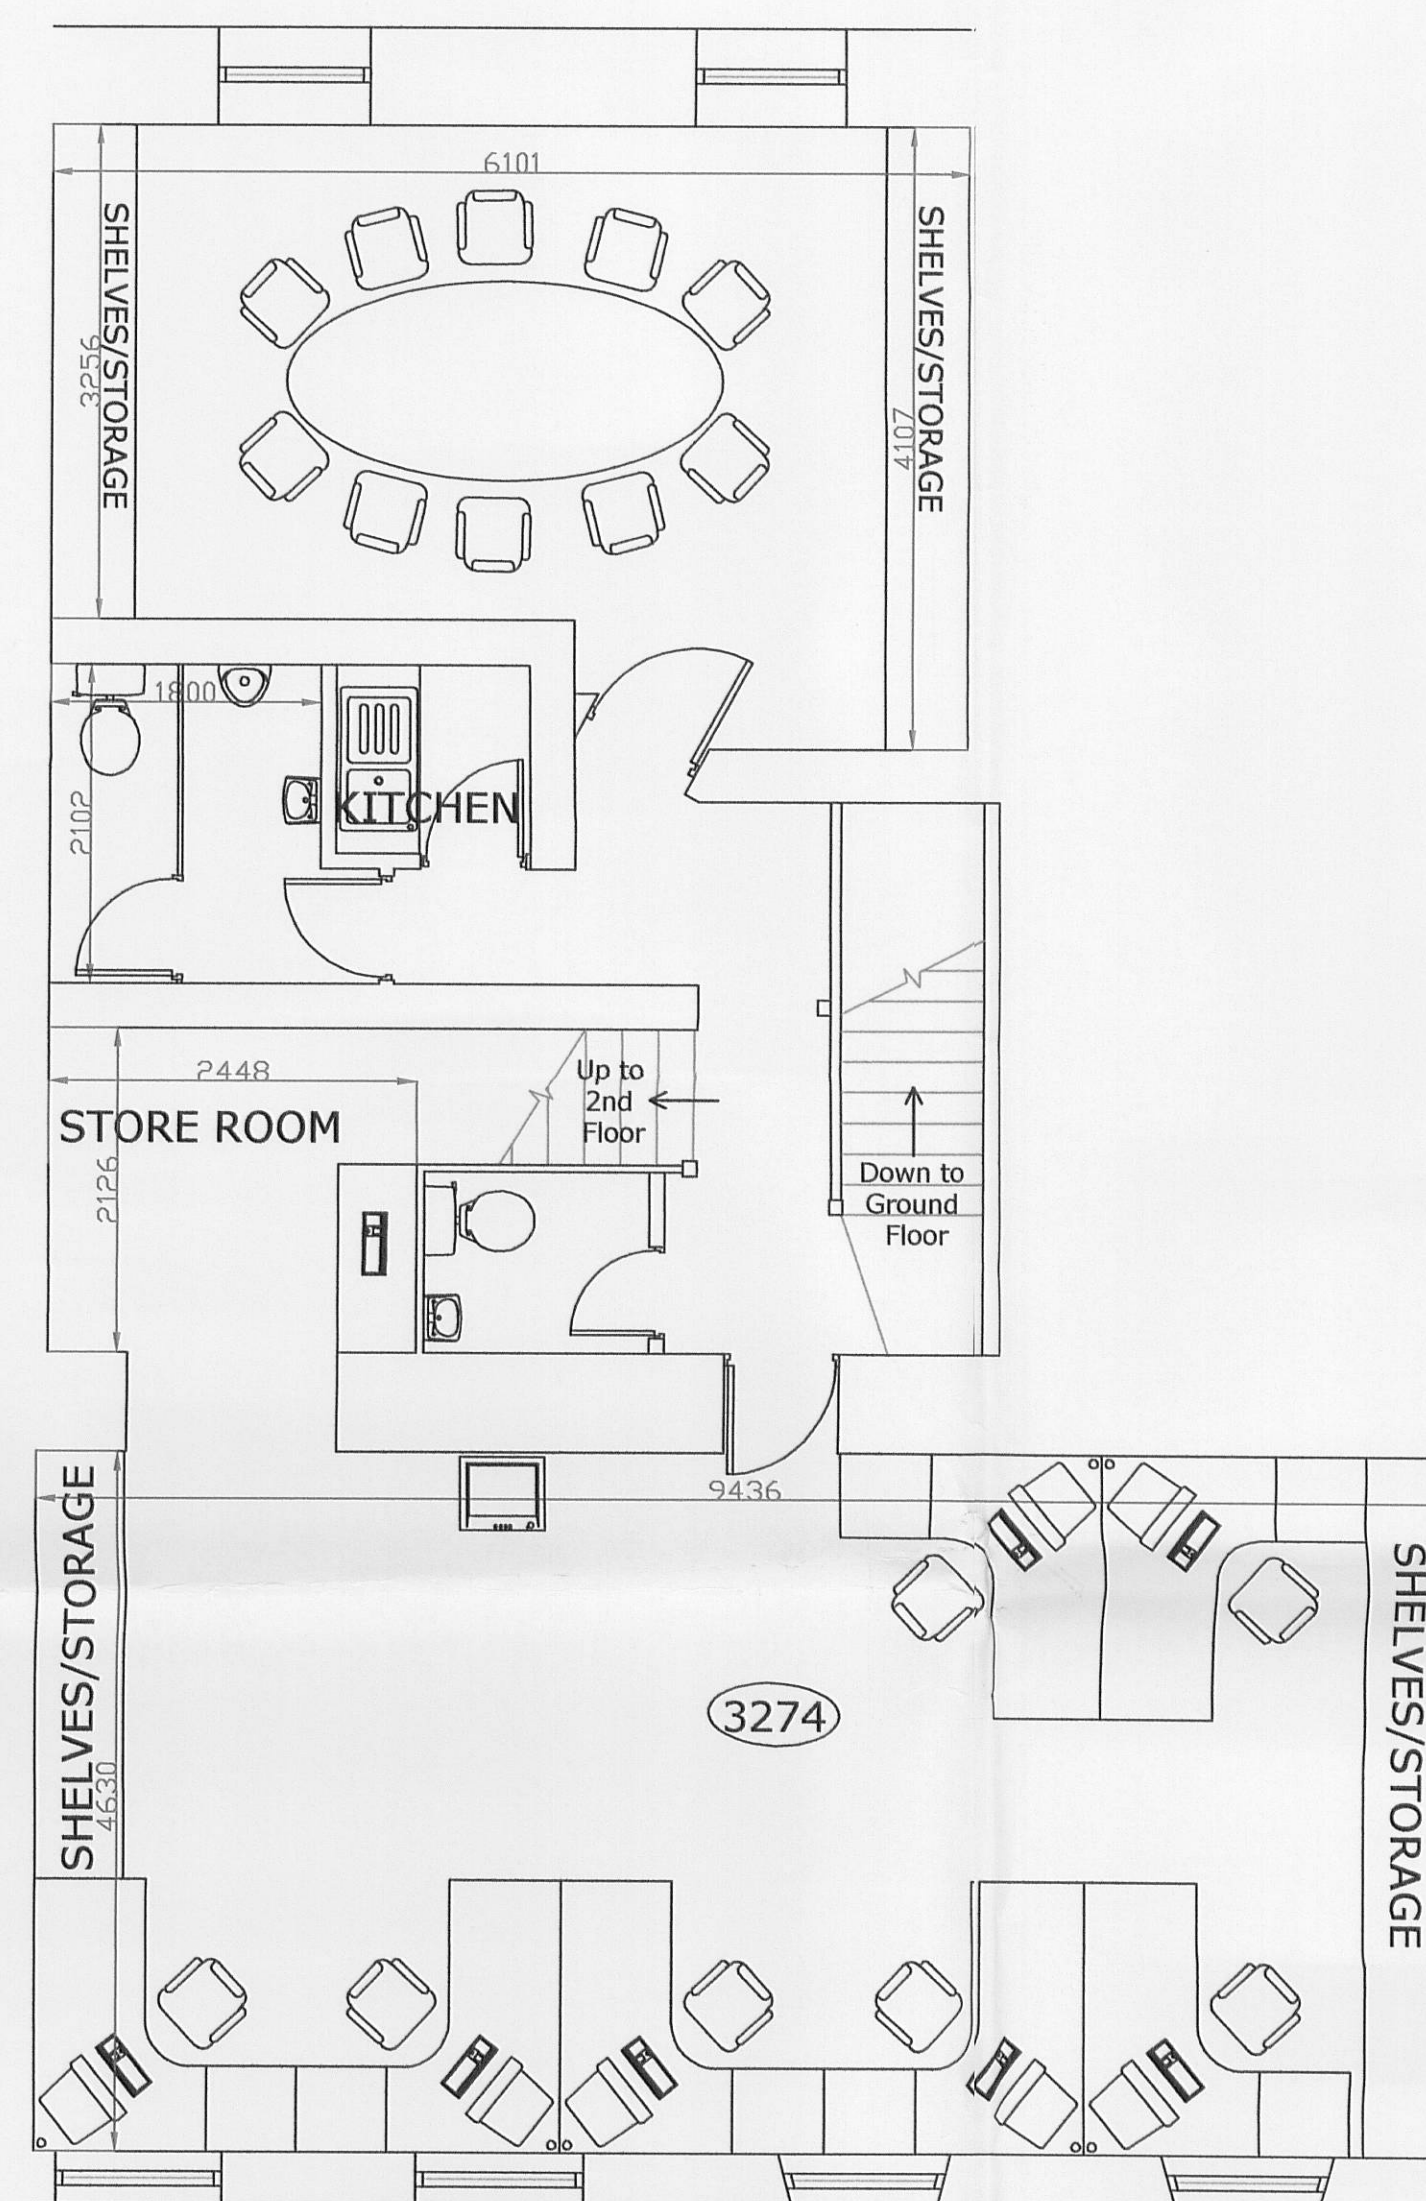

FIRST FLOOR

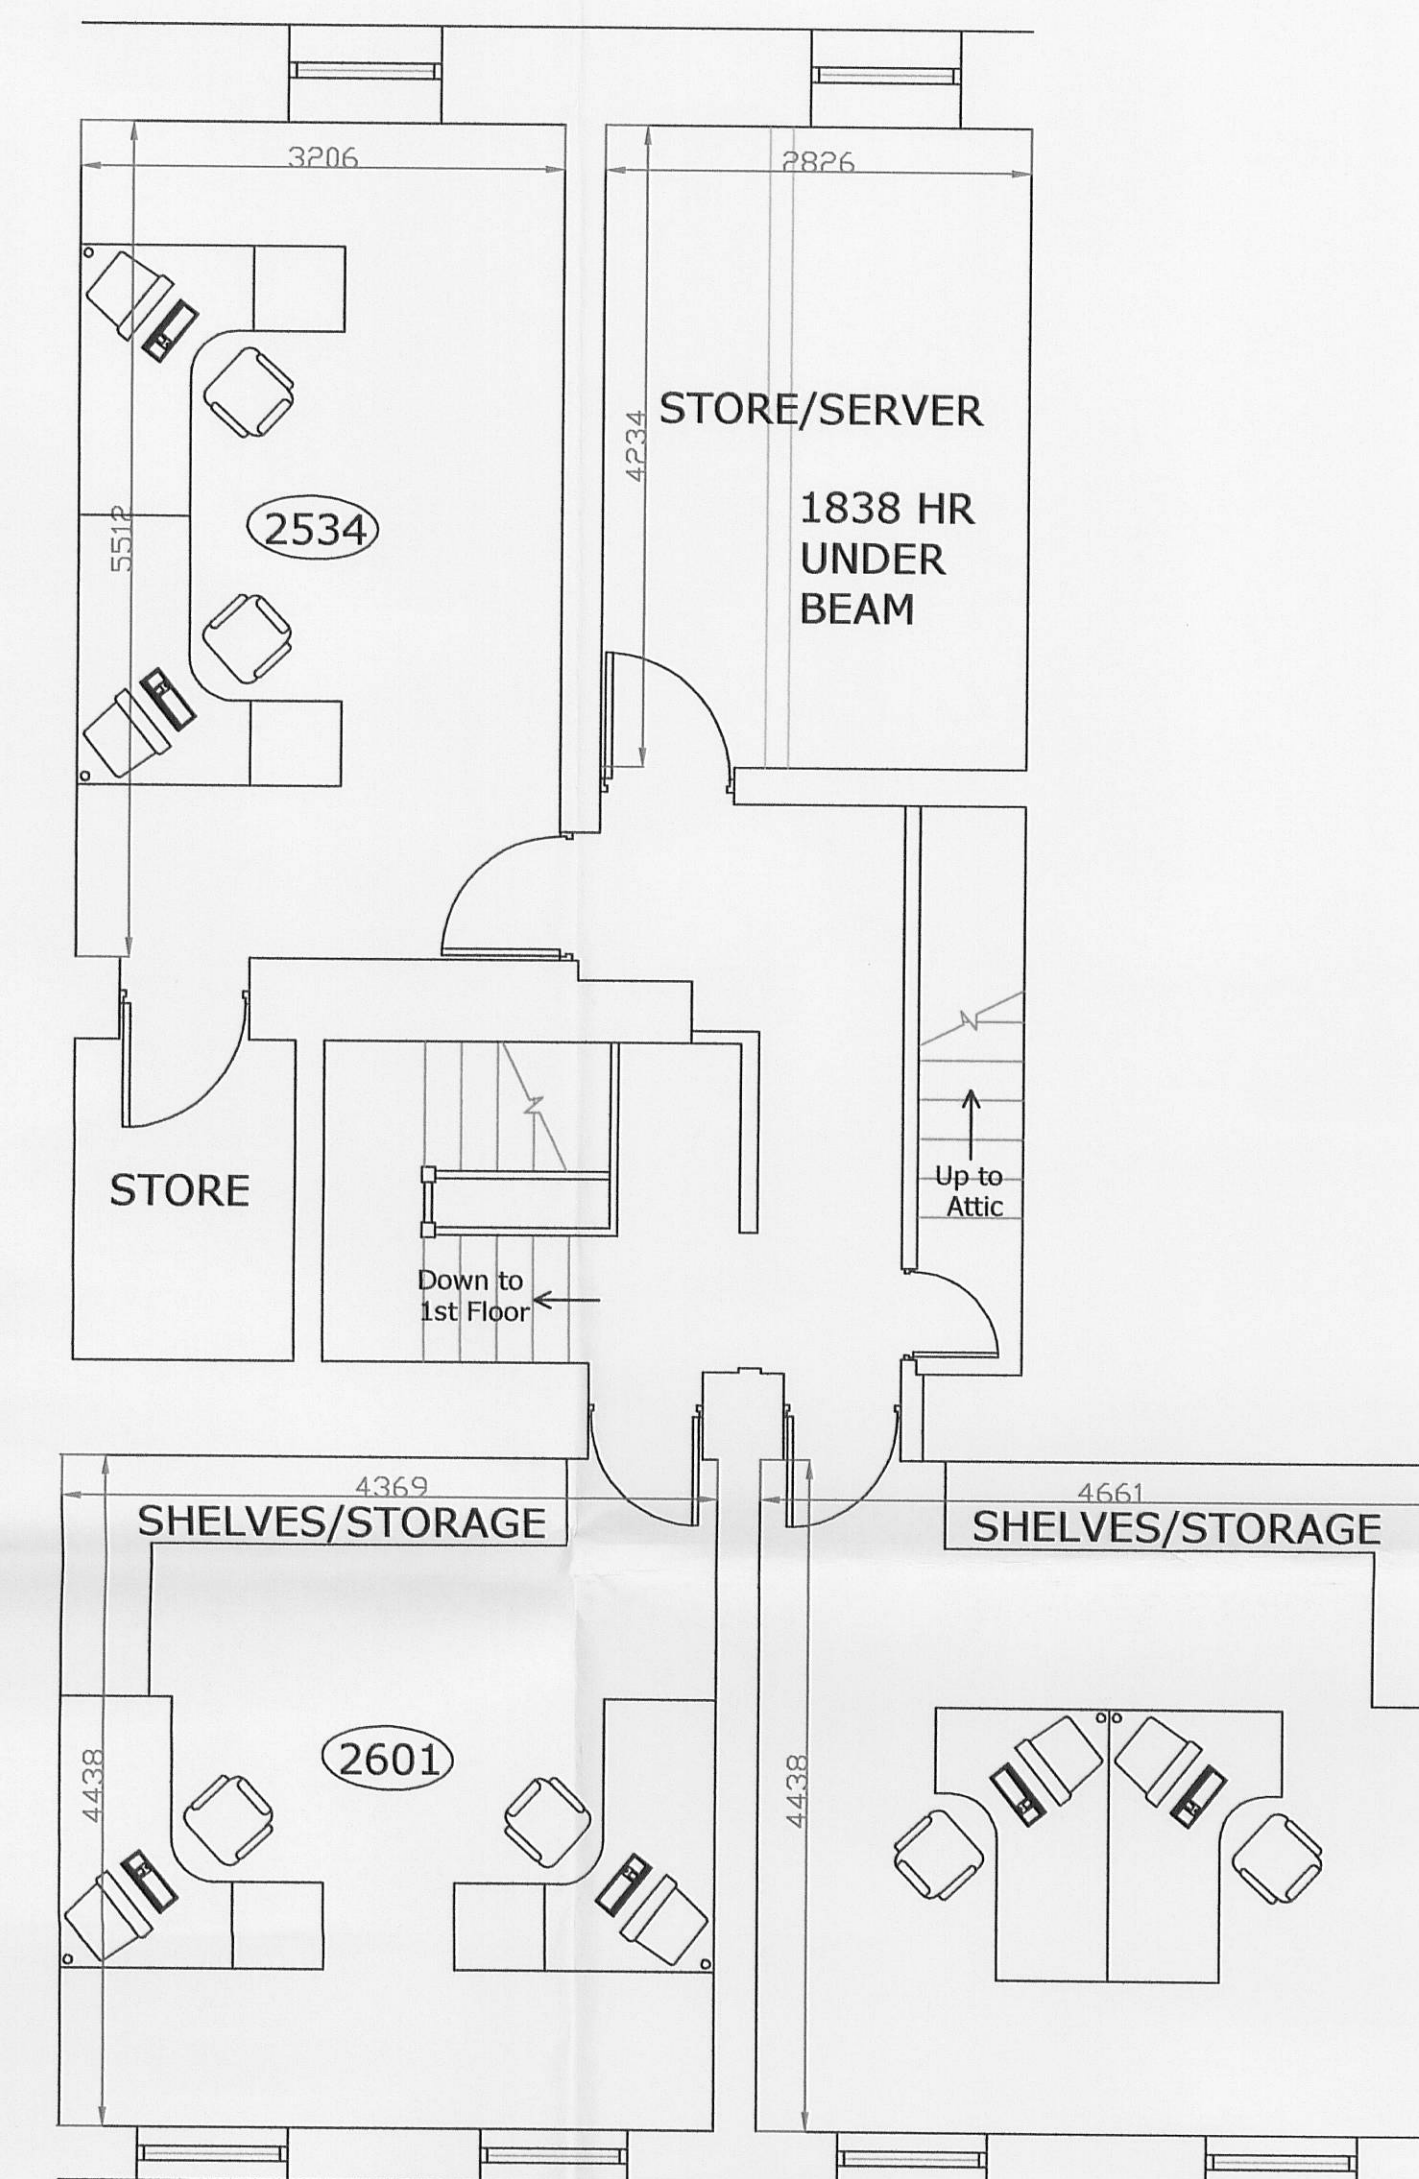

SECOND FLOOR

320120019P

Description	Rev	Date	By
AJH ASSOCIATES Chartered Building Surveyors 21 Deafield Court Pimlico Link Road Clitheroe Lancs BB7 1QS Tel: 01200 428967 Fax: 01200 428968 e-mail: info@ajh-associates.co.uk www.ajh-associates.co.uk			
Client	SMITHS GORE		Scale 1:50
Project	LLOYDS CHEMIST CLITHEROE		Date 06/12/2011
Description	PROPOSED PLANS GROUND, FIRST & SECOND FLOOR		By DW
Checked	TH		No. 2840/200
DO NOT SCALE THIS DRAWING. CHECK ALL DIMENSIONS ON SITE			
THIS DRAWING IS PROTECTED BY COPYRIGHT. IT MAY NOT BE REPRODUCED IN ANY FORM OR BY ANY MEANS FOR ANY PURPOSE, WITHOUT GAINING PRIOR WRITTEN PERMISSION FROM AJH ASSOCIATES			