



320120019P

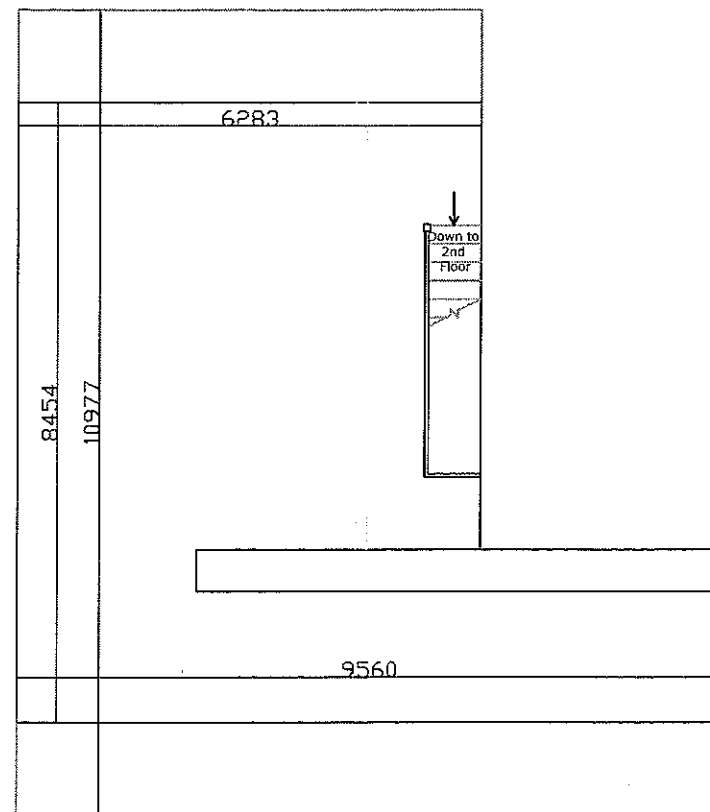

ATTIC

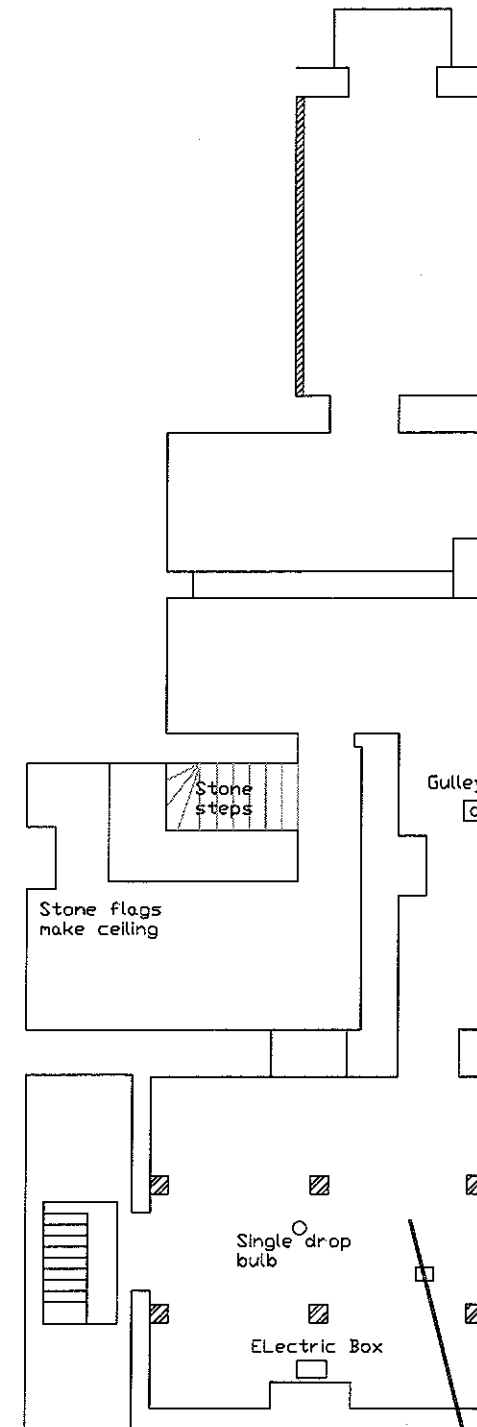

BASEMENT

AMENDED PLANS RECEIVED

DATE 13/02/12

REVISED FOR PLANNING F 16/01/12 JT

Description	Rev	Date	By

AJH ASSOCIATES
Chartered Building Surveyors

21 Deanfield Court
Pimlico 1st Road
Clitheroe
Lancs BB7 1QS
Tel: 01200 459087
Fax: 01200 459088
e-mail: info@ajh-associates.co.uk
www.ajh-associates.co.uk

Client	SMITHS GORE	Scale	1:100
--------	-------------	-------	-------

Project	LLOYDS CHEMIST CLITHEROE	Date	06/12/2011
---------	-----------------------------	------	------------

Description	PROPOSED PLANS ATTIC AND BASEMENT LIGHTING	By	DW
-------------	--	----	----

Checked	TH
---------	----


No.	2840/200
-----	----------

DO NOT SCALE THIS DRAWING. CHECK ALL DIMENSIONS ON SITE.


THIS DRAWING IS PROTECTED BY COPYRIGHT. IT MAY NOT BE REPRODUCED IN ANY FORM OR BY ANY MEANS FOR ANY PURPOSE, WITHOUT GAINING PRIOR WRITTEN PERMISSION FROM AJH ASSOCIATES

3201200197


AMENDED PLANS RECEIVED
DATE 13/02/12

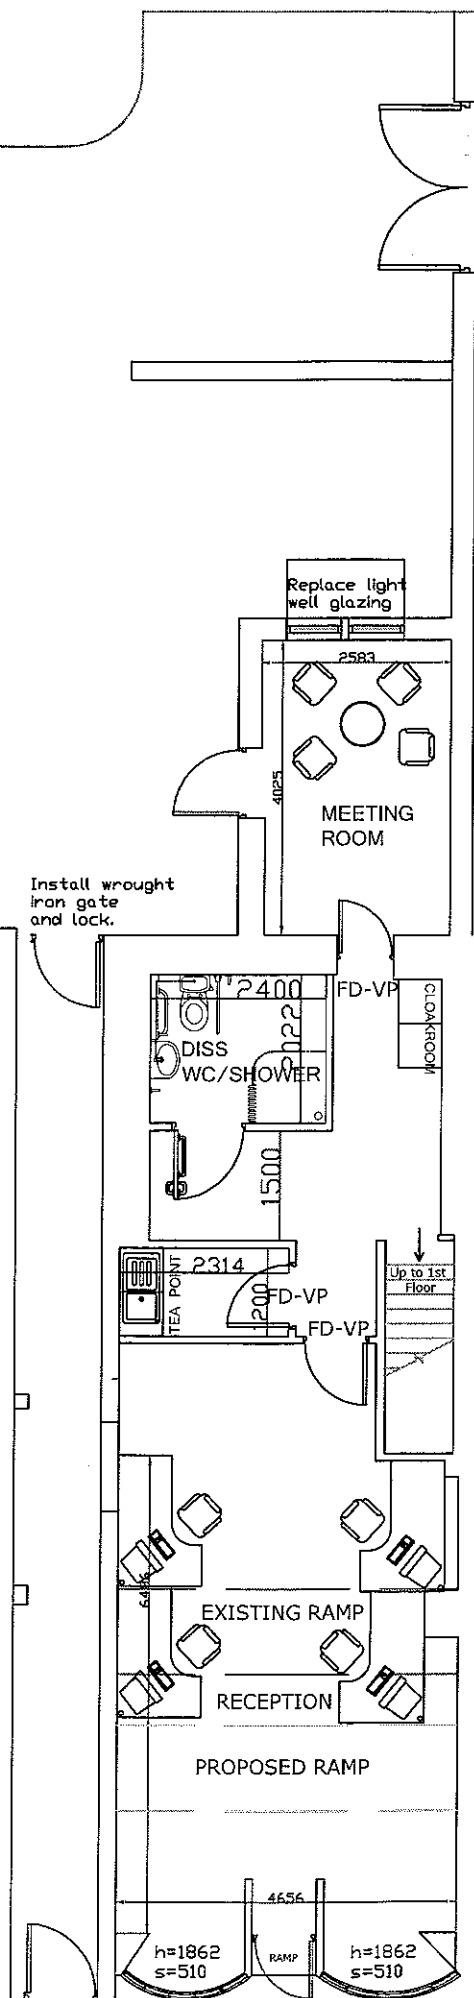

GROUND FLOOR

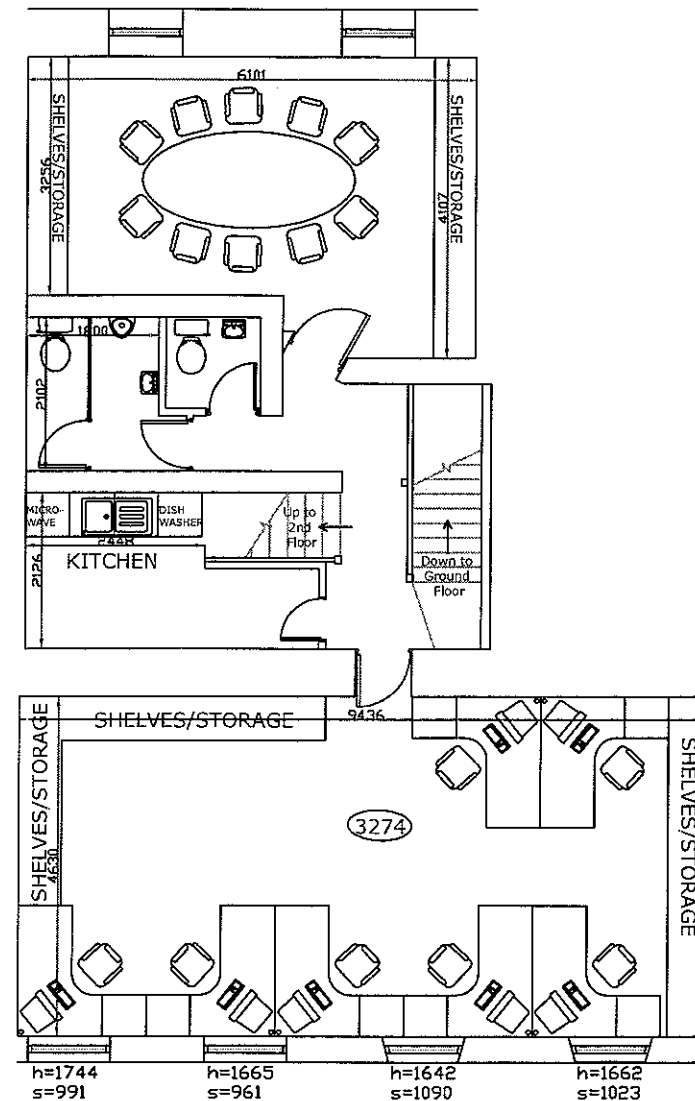

FIRST FLOOR

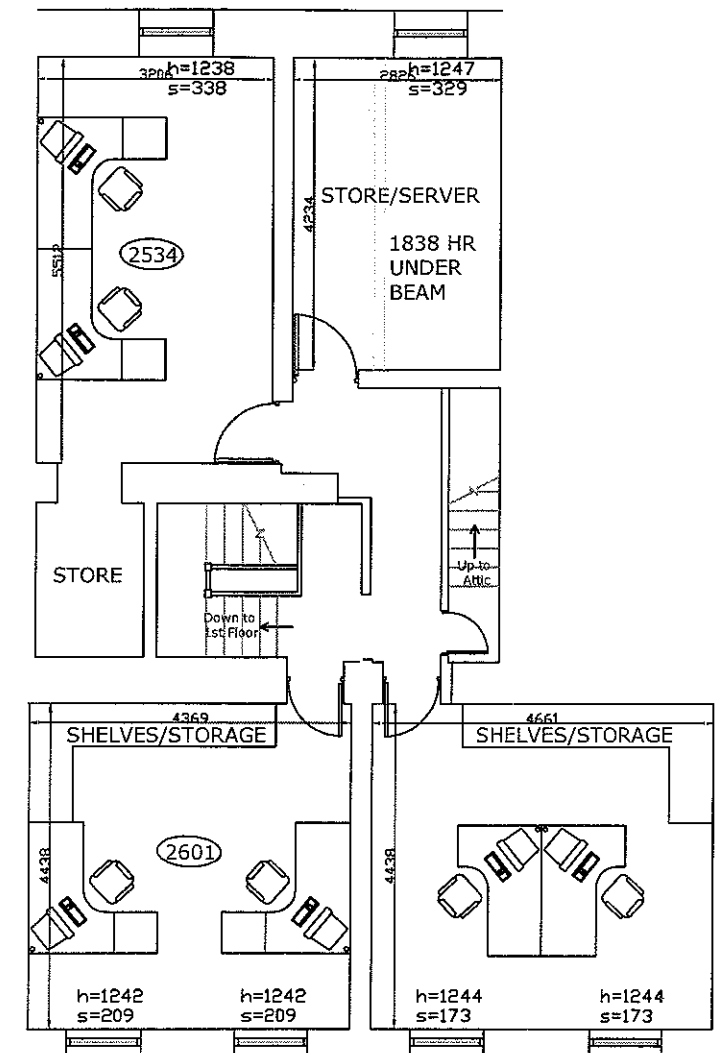

SECOND FLOOR

REVISED FOR PLANNING F 16/01/12 JT

AJH ASSOCIATES
Chartered Building Surveyors

21 Dendford Court
Purton Unit Road
Oxford
OX9 7JG
Tel: 01865 428967
Fax: 01865 428968
e-mail: info@ajh-associates.co.uk
www.ajh-associates.co.uk

Client	SMITHS GORE	Scale	1:100
Project	LLOYDS CHEMIST CLUTHERGE	Date	05/12/2011
By	DW	Checked	TH
Description	PROPOSED PLANS GROUND, FIRST & SECOND FLOOR LIGHTING	No.	2840/200

DO NOT SCALE THIS DRAWING. CHECK ALL DIMENSIONS ON SITE.
THIS DRAWING IS PROTECTED BY COPYRIGHT. IT MAY NOT BE REPRODUCED IN ANY FORM OR BY ANY MEANS FOR ANY PURPOSE, WITHOUT GAINING PRIOR WRITTEN PERMISSION FROM AJH ASSOCIATES