



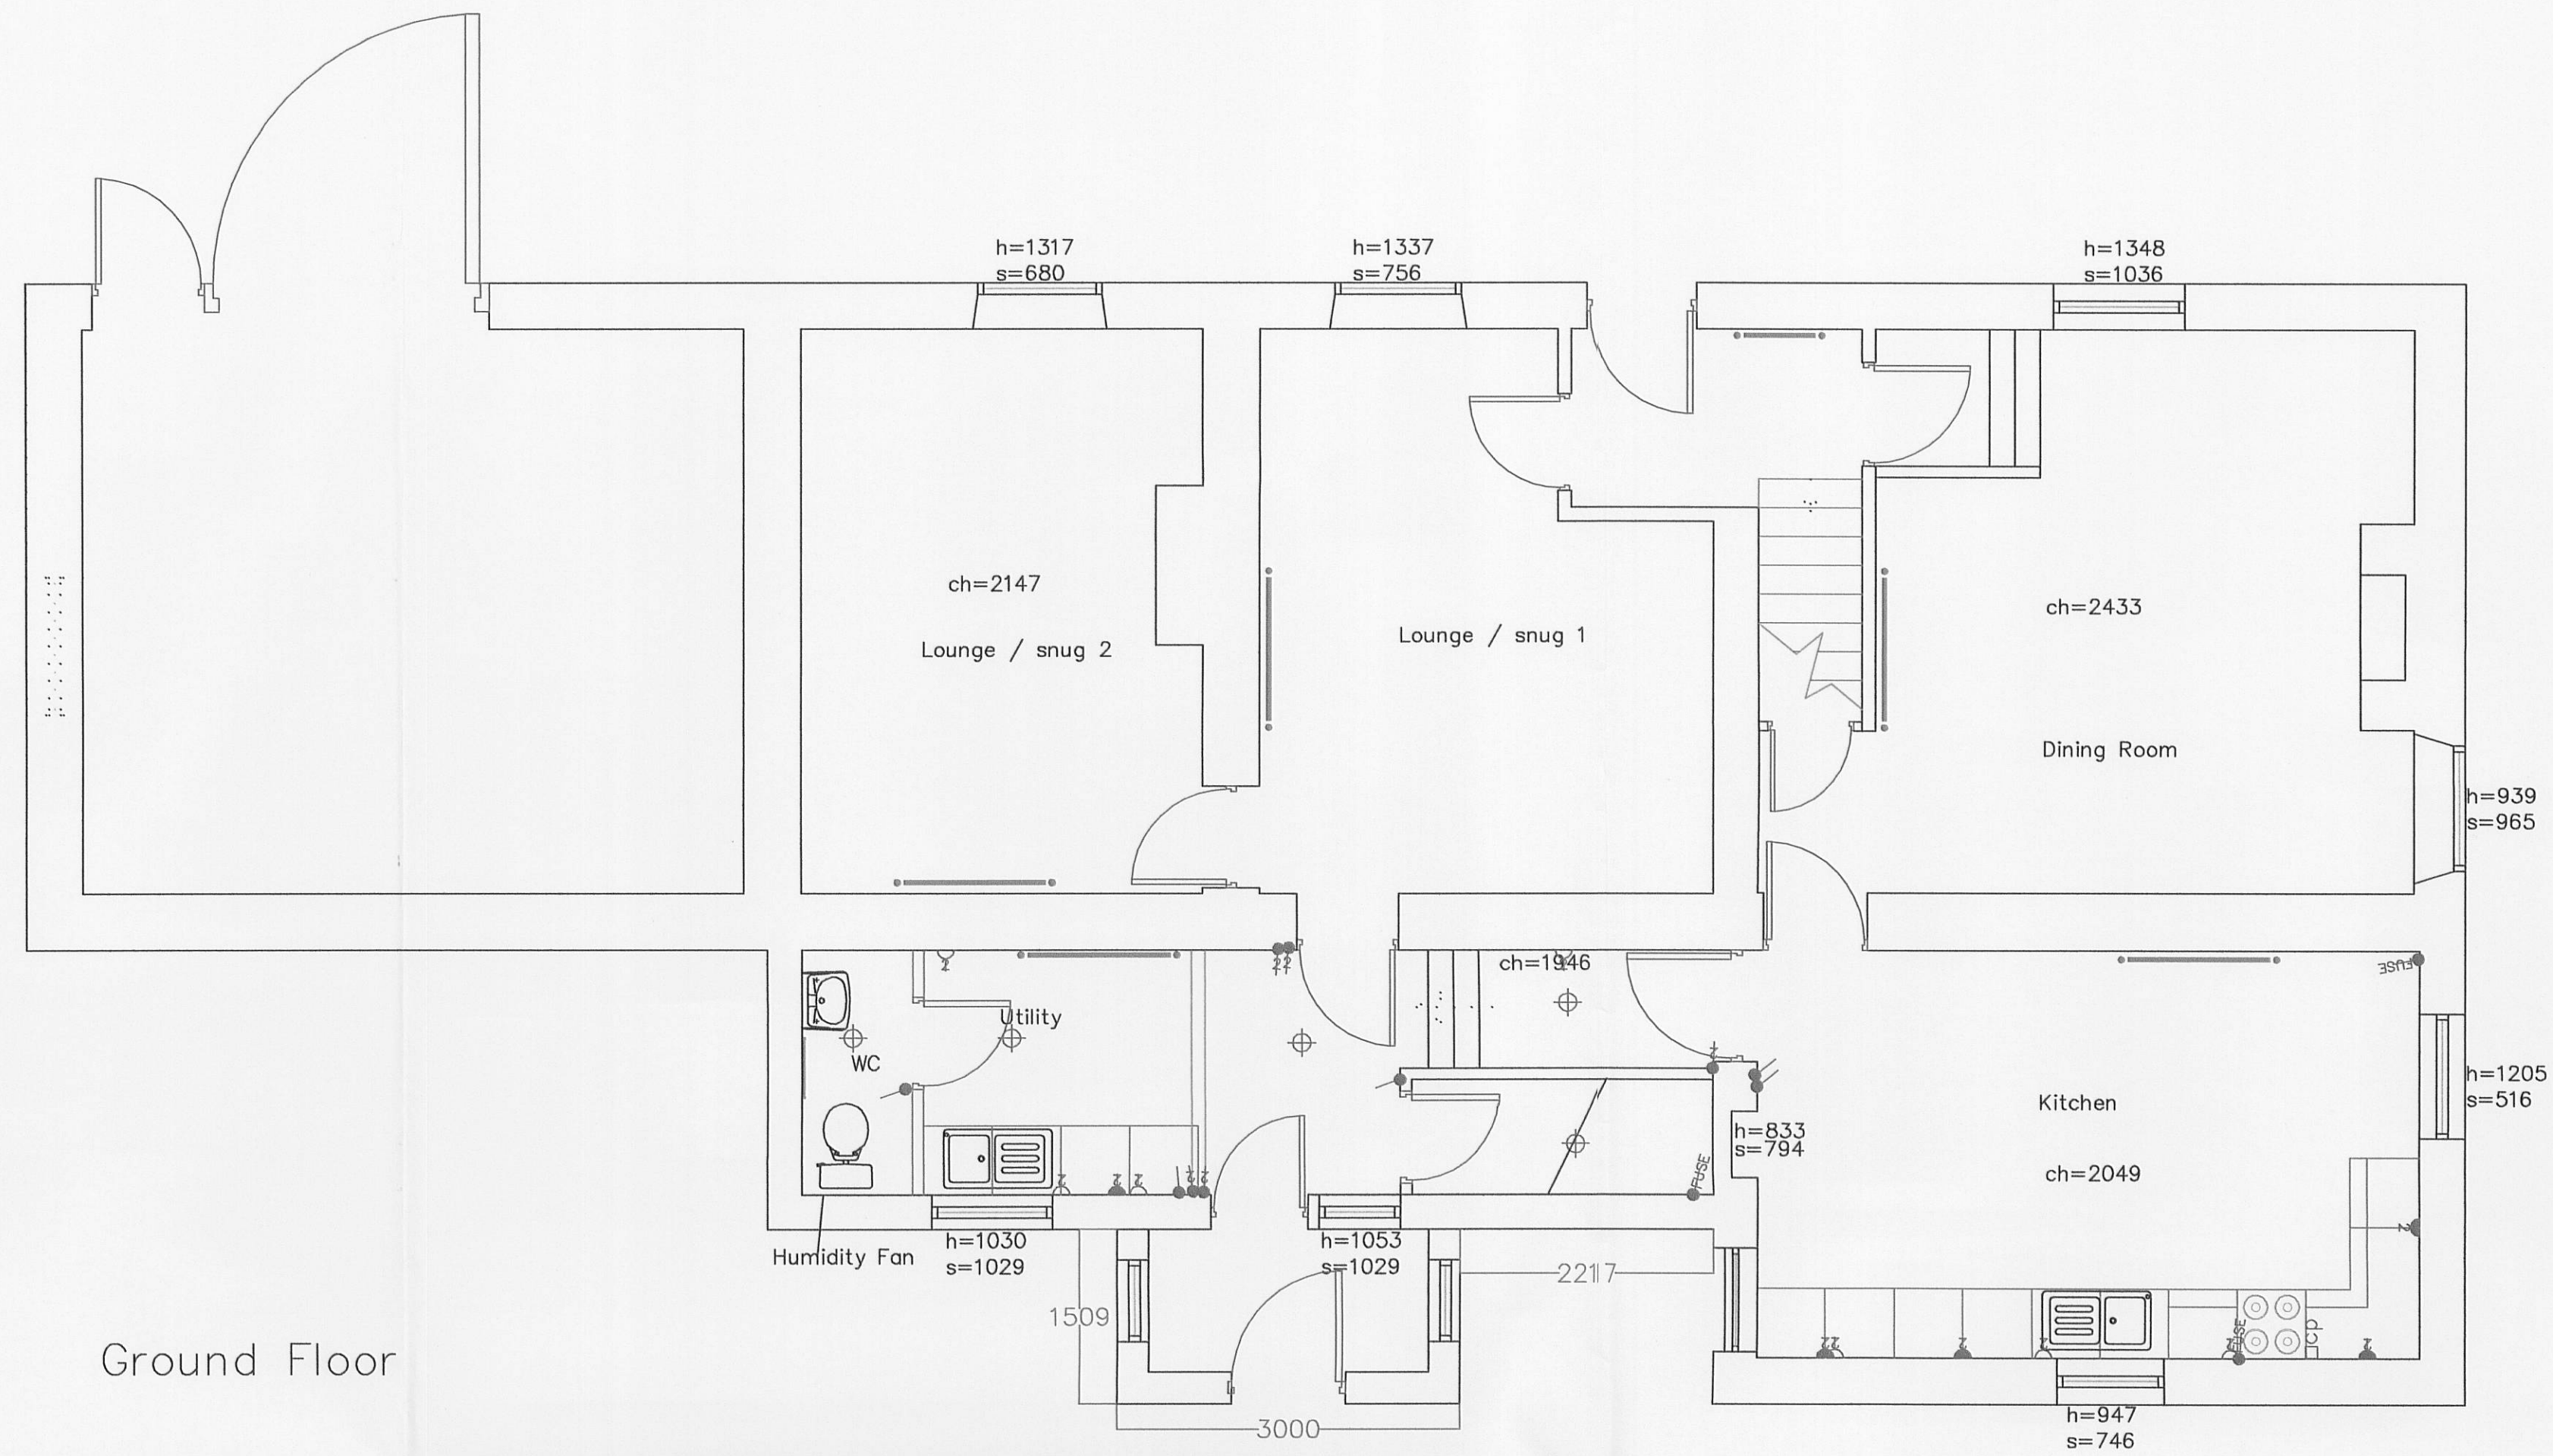

Ground Floor

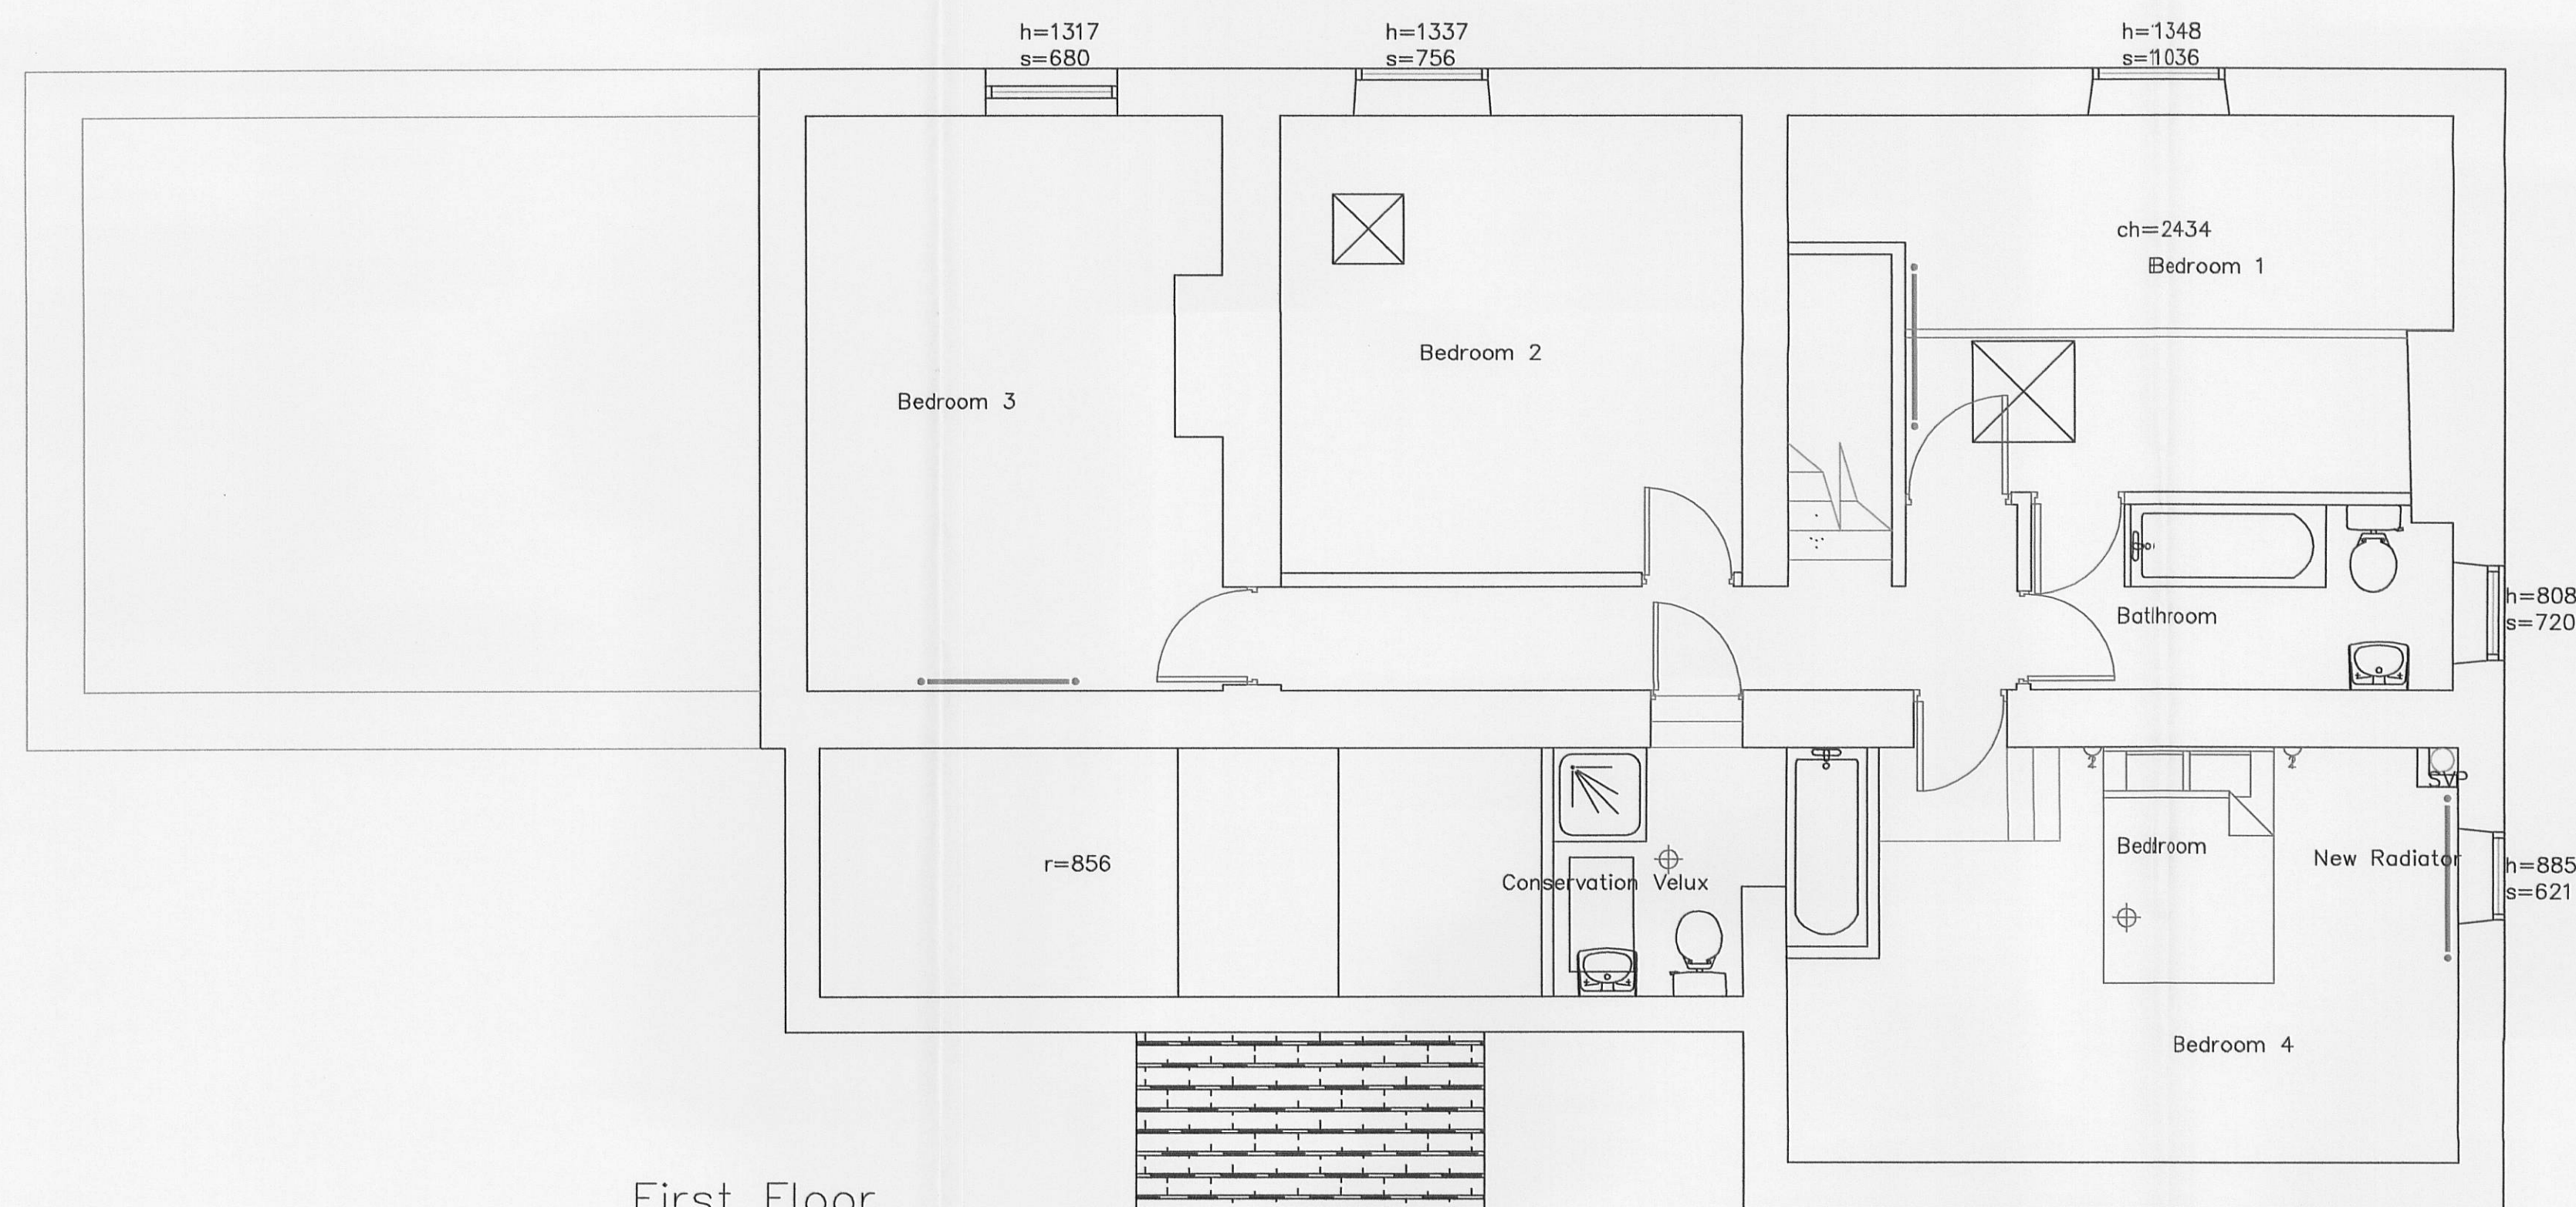

First Floor

320120020P

Proposed Porch		23/12/11 JT	
Description	Rev	Date	By
AJH ASSOCIATES Chartered Building Surveyors			
21 Beaufield Court Preston Park Road Oxford OX4 1JF		Tel: 01200 430077 Fax: 01200 430099 e-mail: info@ajh-associates.co.uk www.ajh-associates.co.uk	
Client	DUCHY OF LANCASTER		Scale 1:50
Project	DINKLING GREEN		Date 02/10/2009
Description	PROPOSED PLANS		By SEW
		Checked TH	No. 2844/202
DO NOT SCALE THIS DRAWING. CHECK ALL DIMENSIONS ON SITE.			
THIS DRAWING IS PROTECTED BY COPYRIGHT. IT MAY NOT BE REPRODUCED IN ANY FORM OR BY ANY MEANS FOR ANY PURPOSE, WITHOUT GAINING PRIOR WRITTEN PERMISSION FROM AJH ASSOCIATES			