

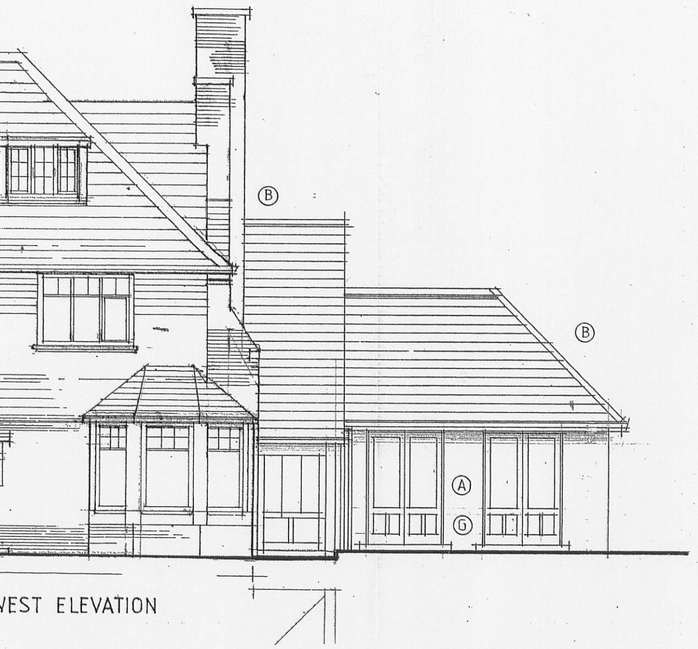



WEST ELEVATION

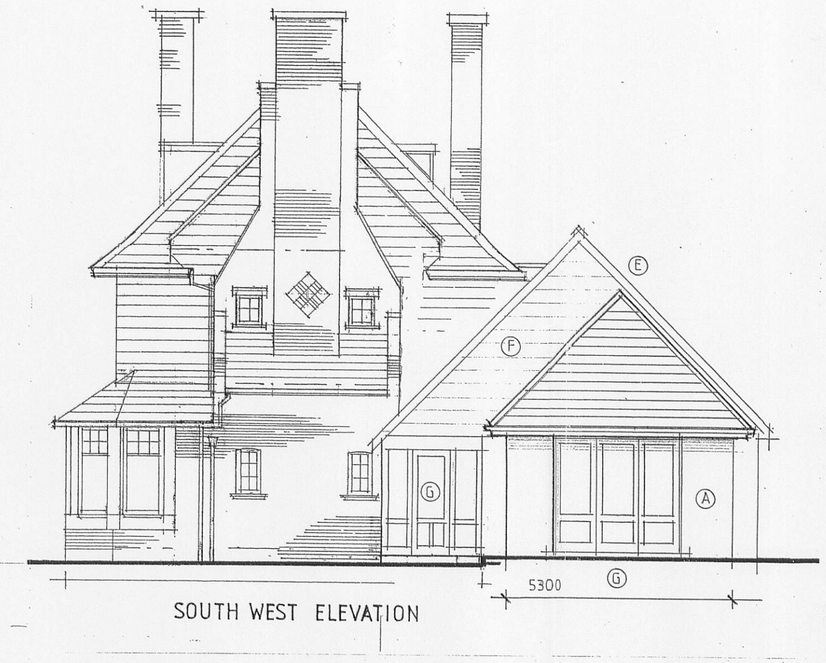

SOUTH WEST ELEVATION

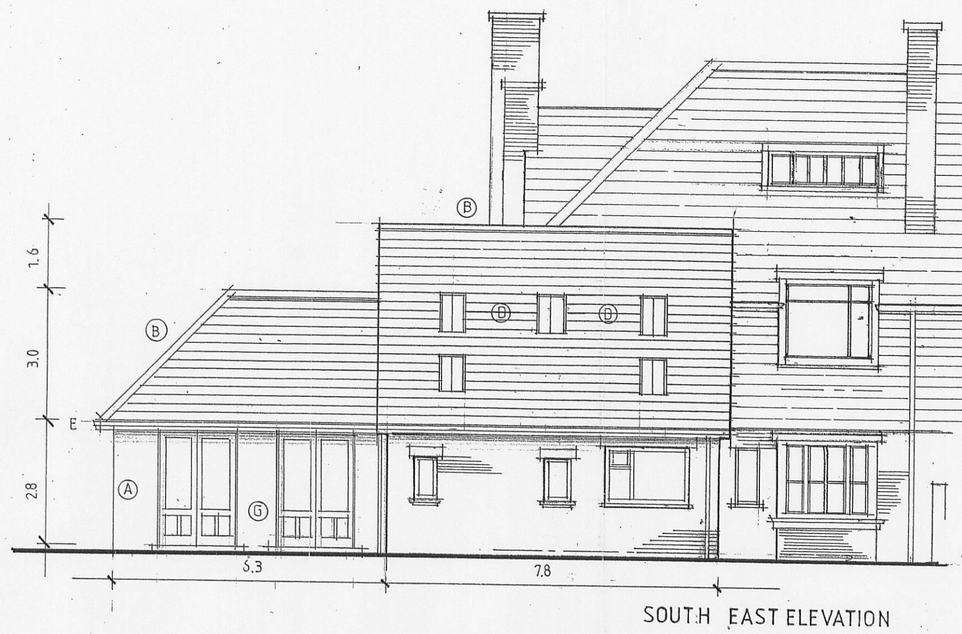

SOUTH EAST ELEVATION

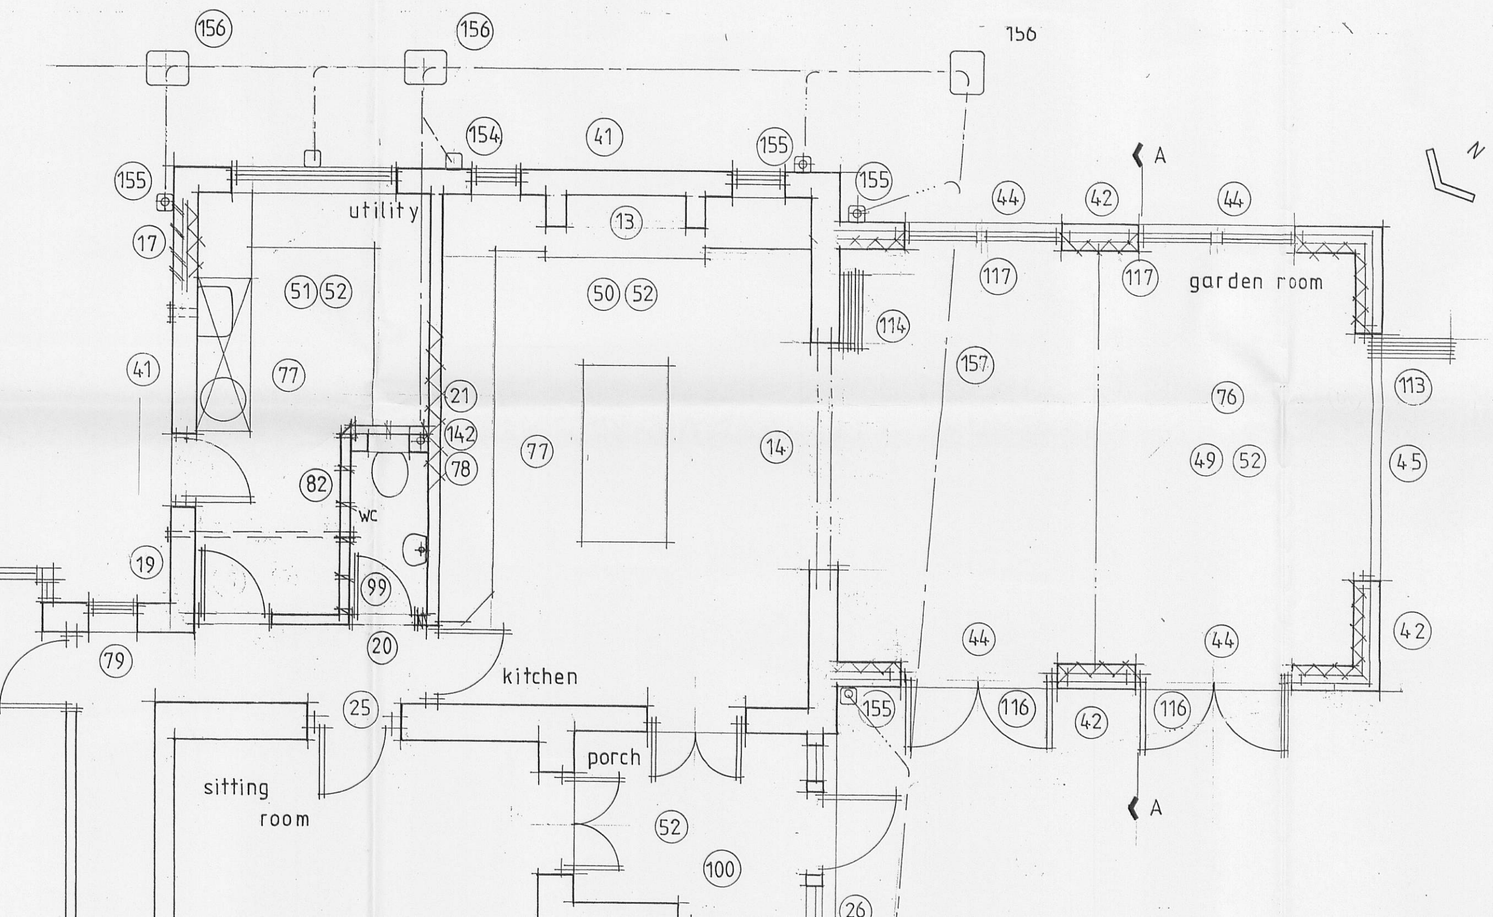

A Facing brick walls to match existing.

B Roof tiles to garden room to match existing.

C

D Velux conservation rooflights.

E Timber fascia boards and eaves to match existing.

F Vertical tile hanging to match existing.

G Timber windows and doors.

