

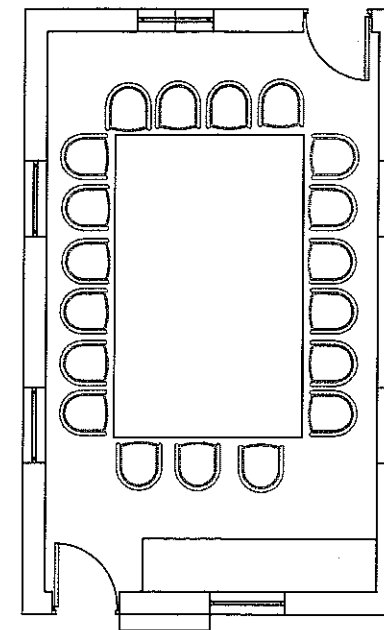


AMENDED PLANS RECEIVED
DATE 22/01/12

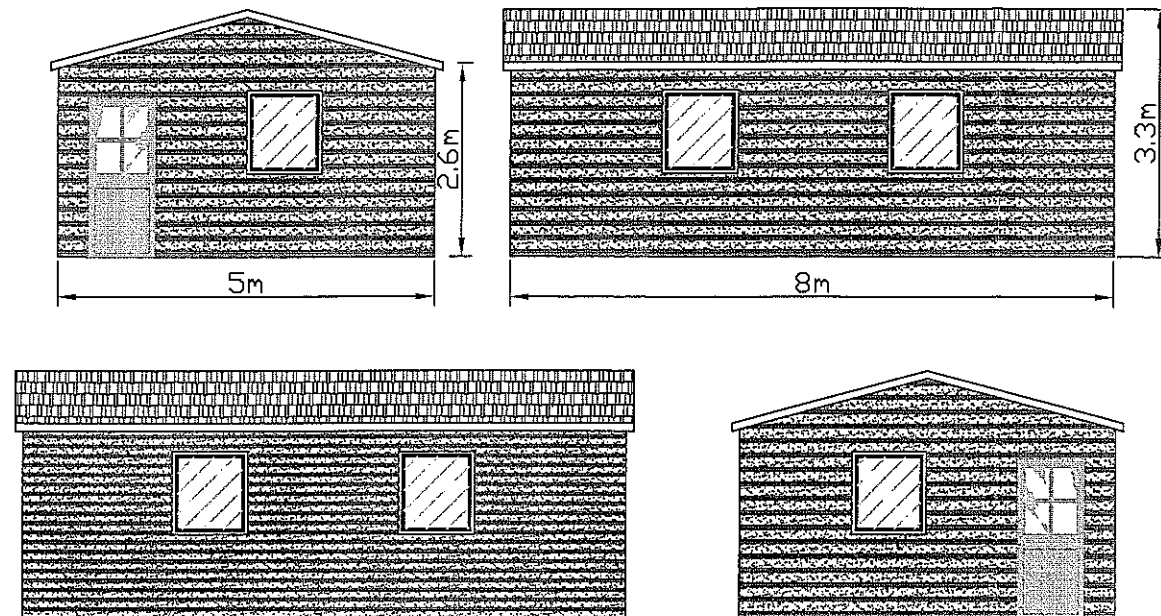

320120026P

320120026P

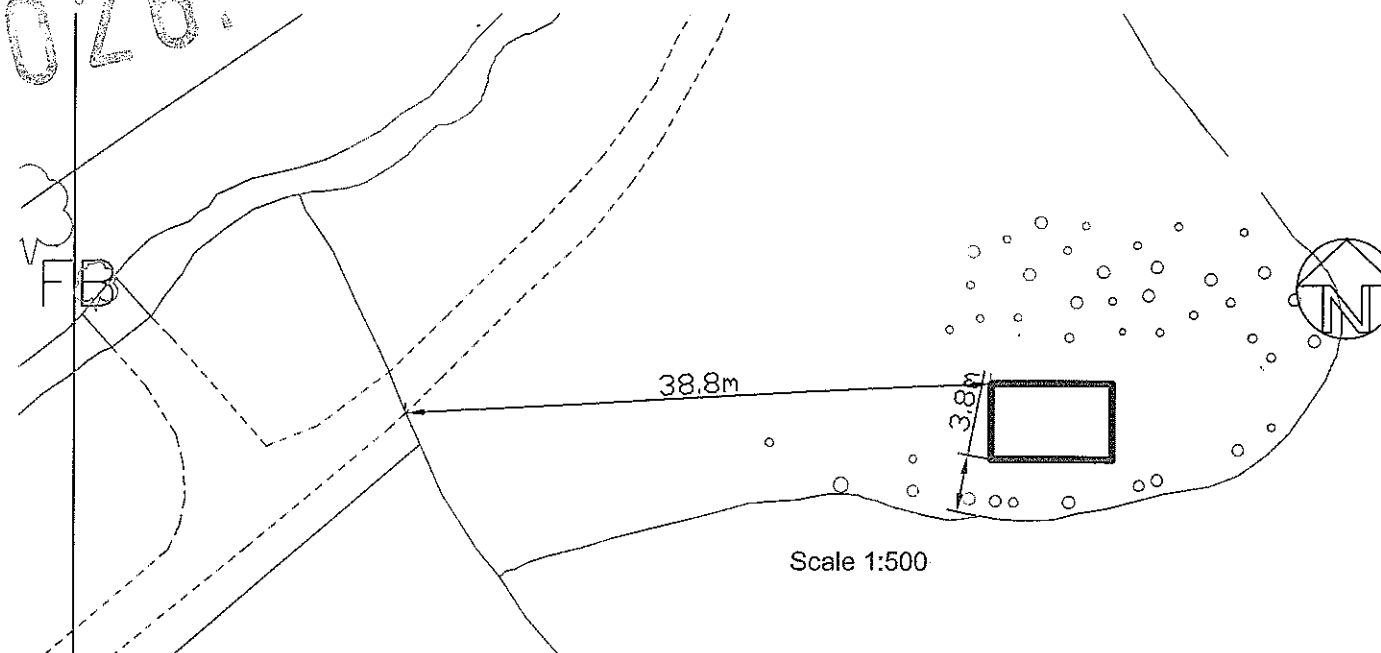

Scale 1:500

Julia Pye

Hill Crest Farm, Sterilants Lane, Chipping PR3 2NP
Tel 01955 61878 / 0771 205 6436
email: julia.pye1@hotmail.com

Clients Details,

Mr Brett Morgan

Project Details

New Building ancillary to Stonyhurst Shoot

Project Address

Foxfields Farm Stonyhurst Clitheroe BB7 9PN

Drawing No

JPBM/3419/a

Date

Dec 2011

Scale

1:100

Drawn By

Julia Pye

DO NOT SCALE THIS DRAWING. CHECK ALL DIMENSIONS ON SITE

THIS DRAWING IS PROVIDED BY CONTRACT. IT MAY NOT BE REPRODUCED IN ANY FORM OR BY ANY MEANS FOR ANY PURPOSE, WITHOUT OBTAINING PRIOR WRITTEN PERMISSION FROM JULIA PYE

AMENDED PLANS RECEIVED
DATE 22/01/12

AMENDED PLANS RECEIVED

DATE 22/01/12

370071m

701

702

703

370371m

438417m

320120026P

320120026P

370071m

701


702

703

370371m

438117m

N

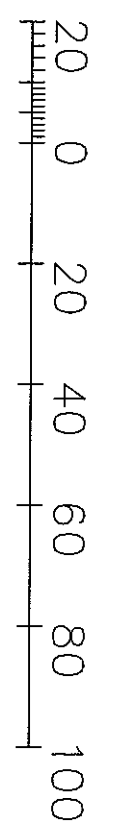

Metres

Scale 1:1250

AMENDED PLANS RECEIVED

DATE 22/01/12