
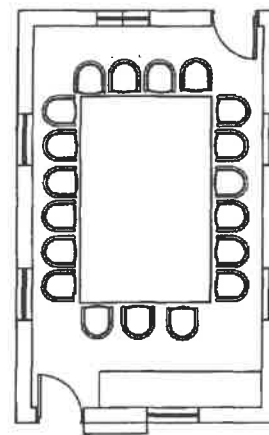
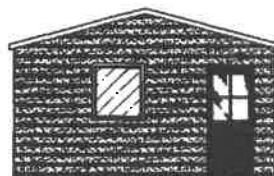
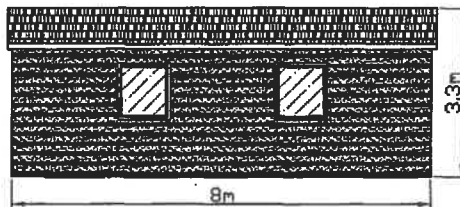


AMENDED PLANS RECEIVED


DATE 22/01/12

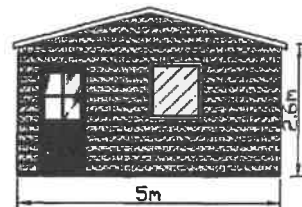

320120026P

320120026P

6 MAR 2012 -
Granted with Conditions
Ribble Valley Borough Council
Town and Country Planning Act 1990

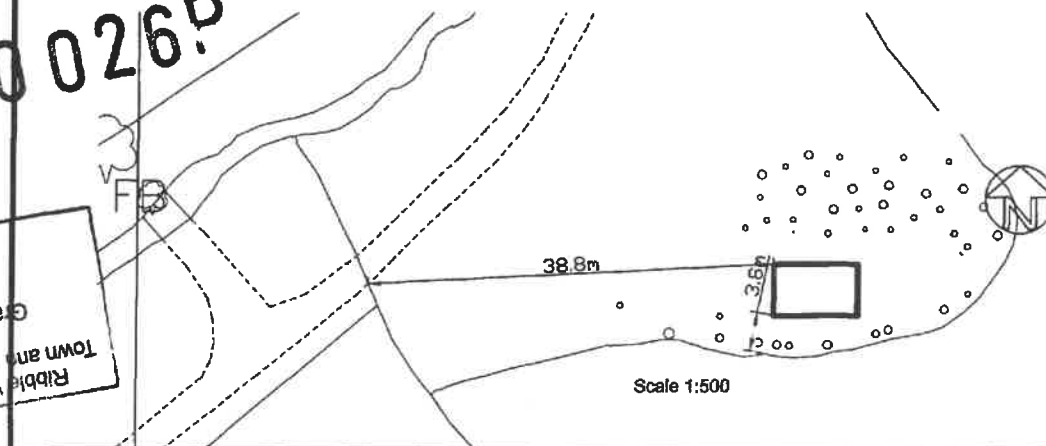

Julia Pye			
118 Crest Farm, Burncliffe Lane, Clipping PR3 2NP Tel 01685 81478 / 0774 225 9426 email: julia.pye1@btinternet.com			
Client: Details, Mr Brett Morgan Project: Details, New Building ancillary to Stonyhurst Shoot			
Project Address, Foxholde Farm, Stonyhurst, Clitheroe, BB7 6PN			
Drawing No JH00000104	Date Dec 2011	Scale 1:100	Drawn By Julia Pye
DO NOT SCALE THIS DRAWING. CHECK ALL DIMENSIONS ON SITE			

AMENDED PLANS RECEIVED

DATE 22/01/12