

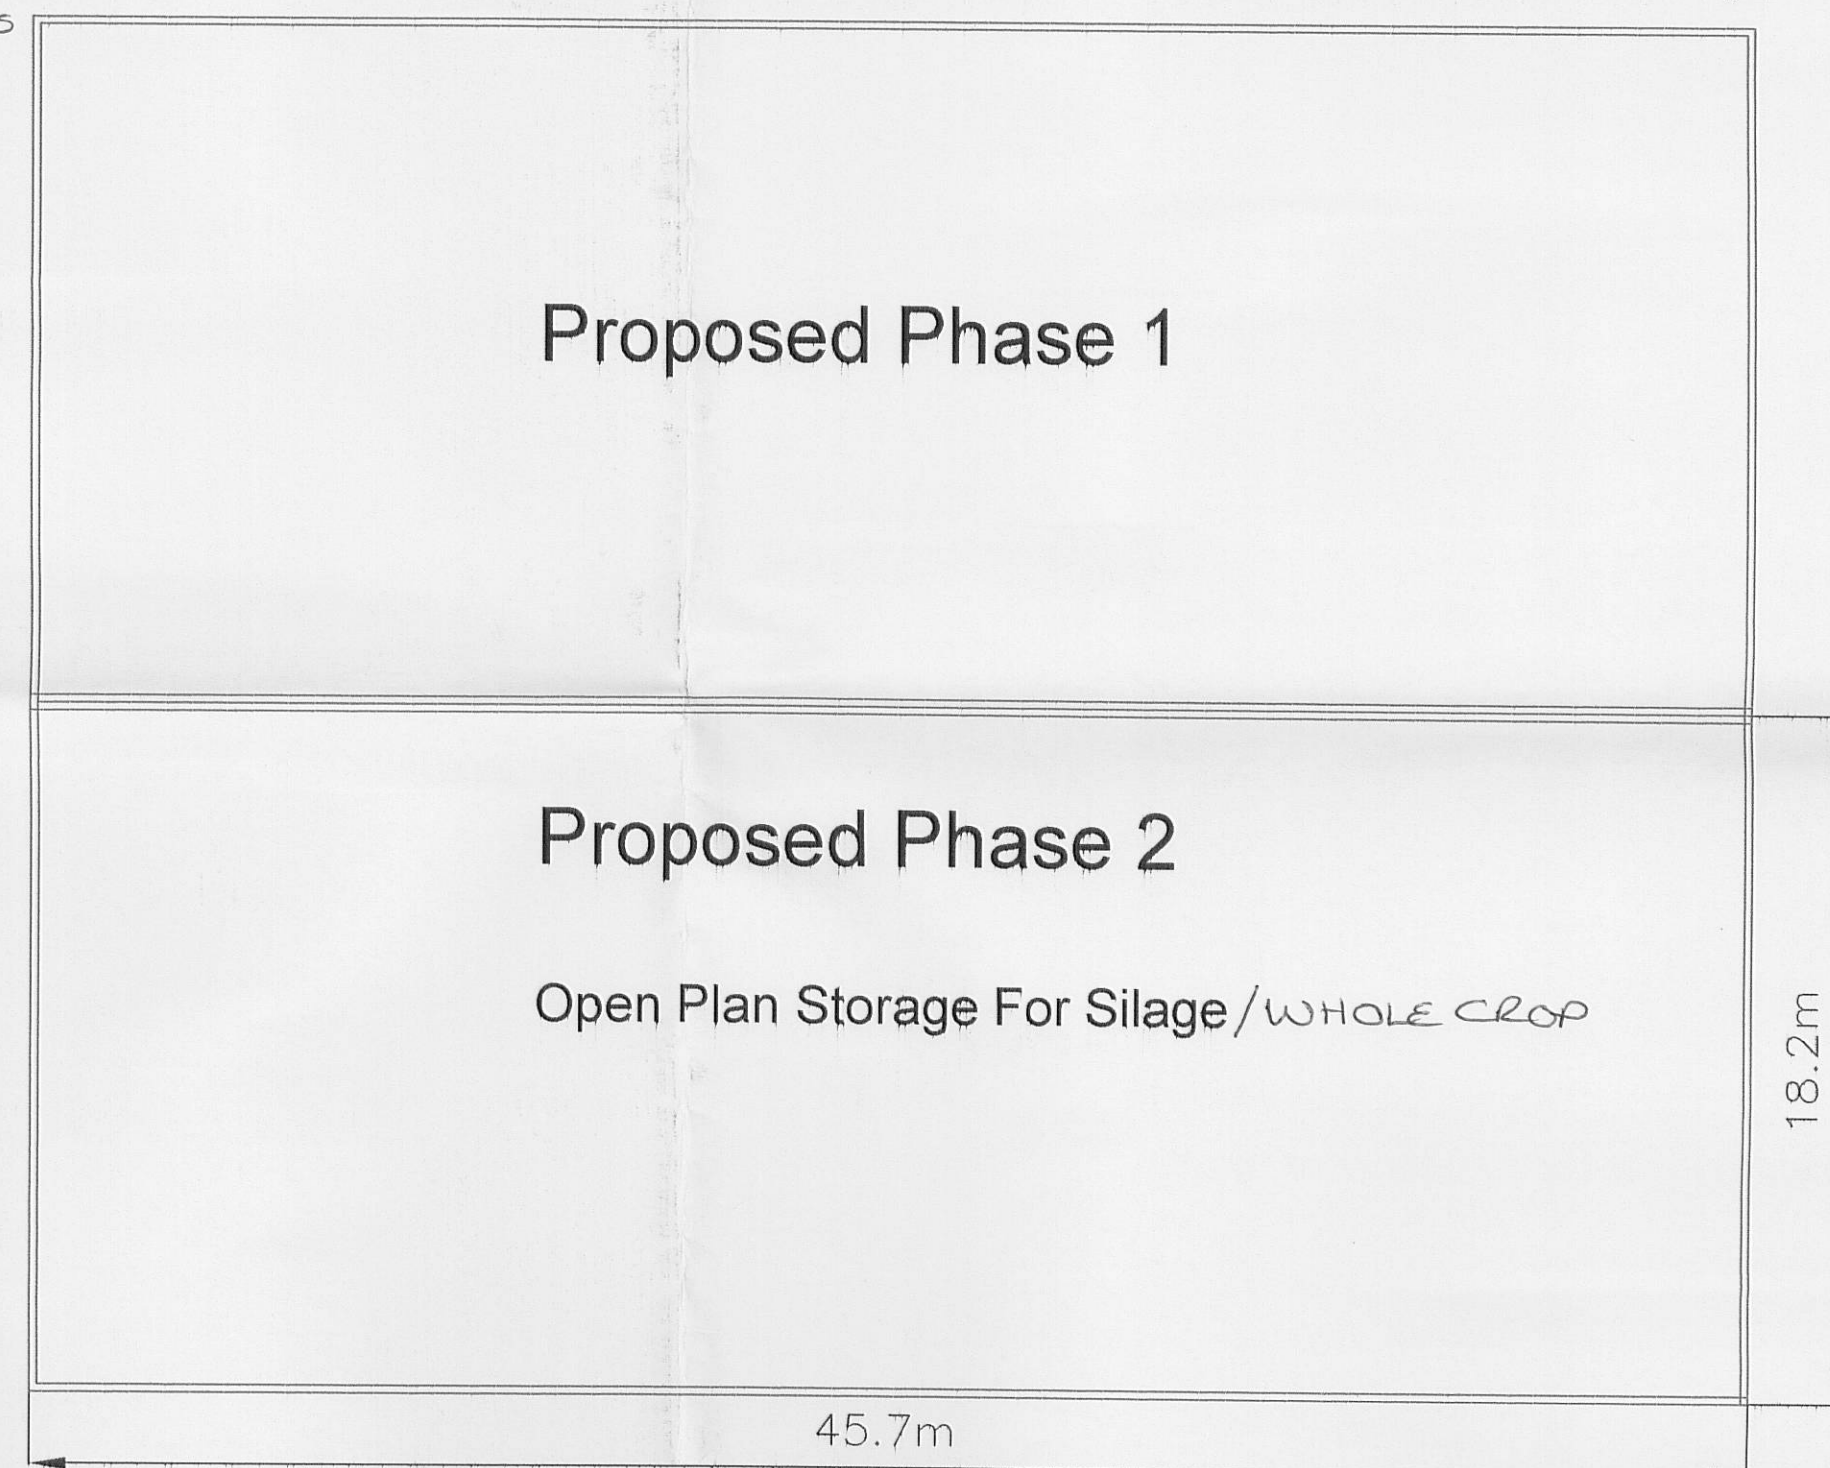
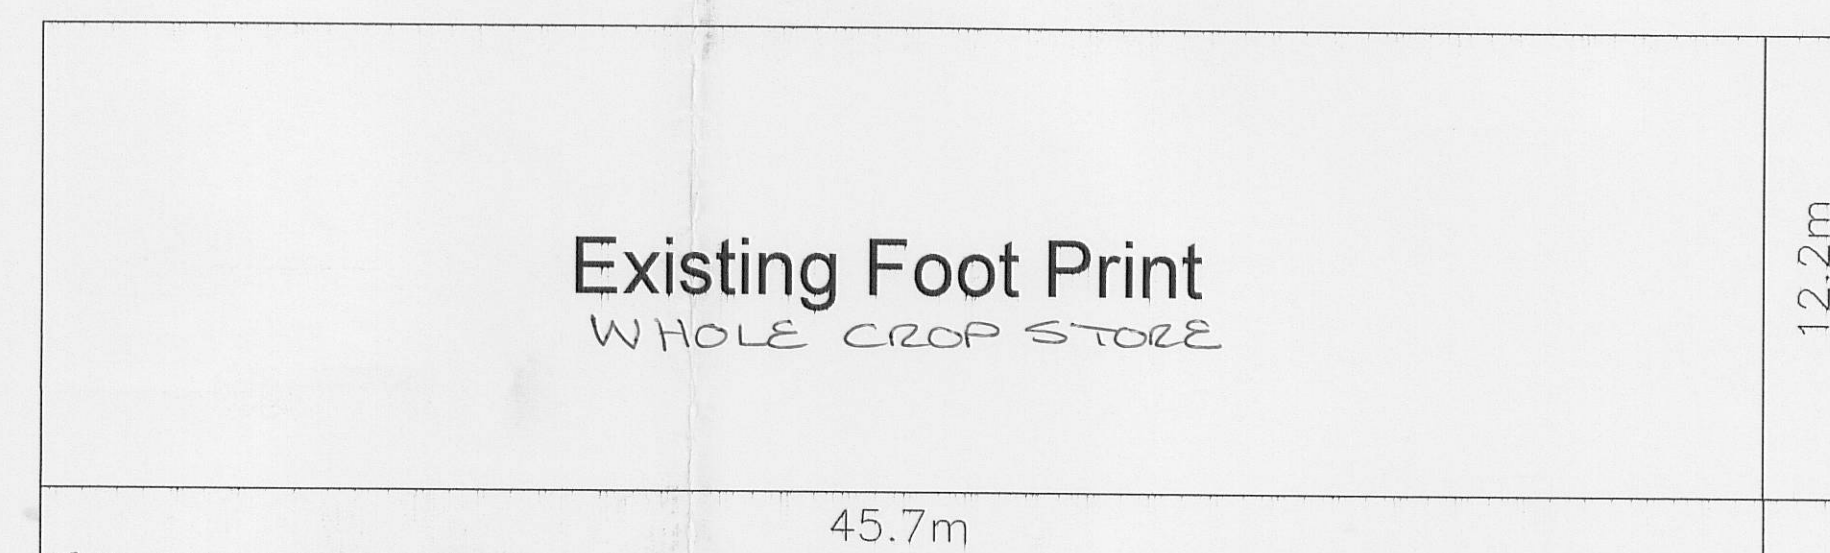
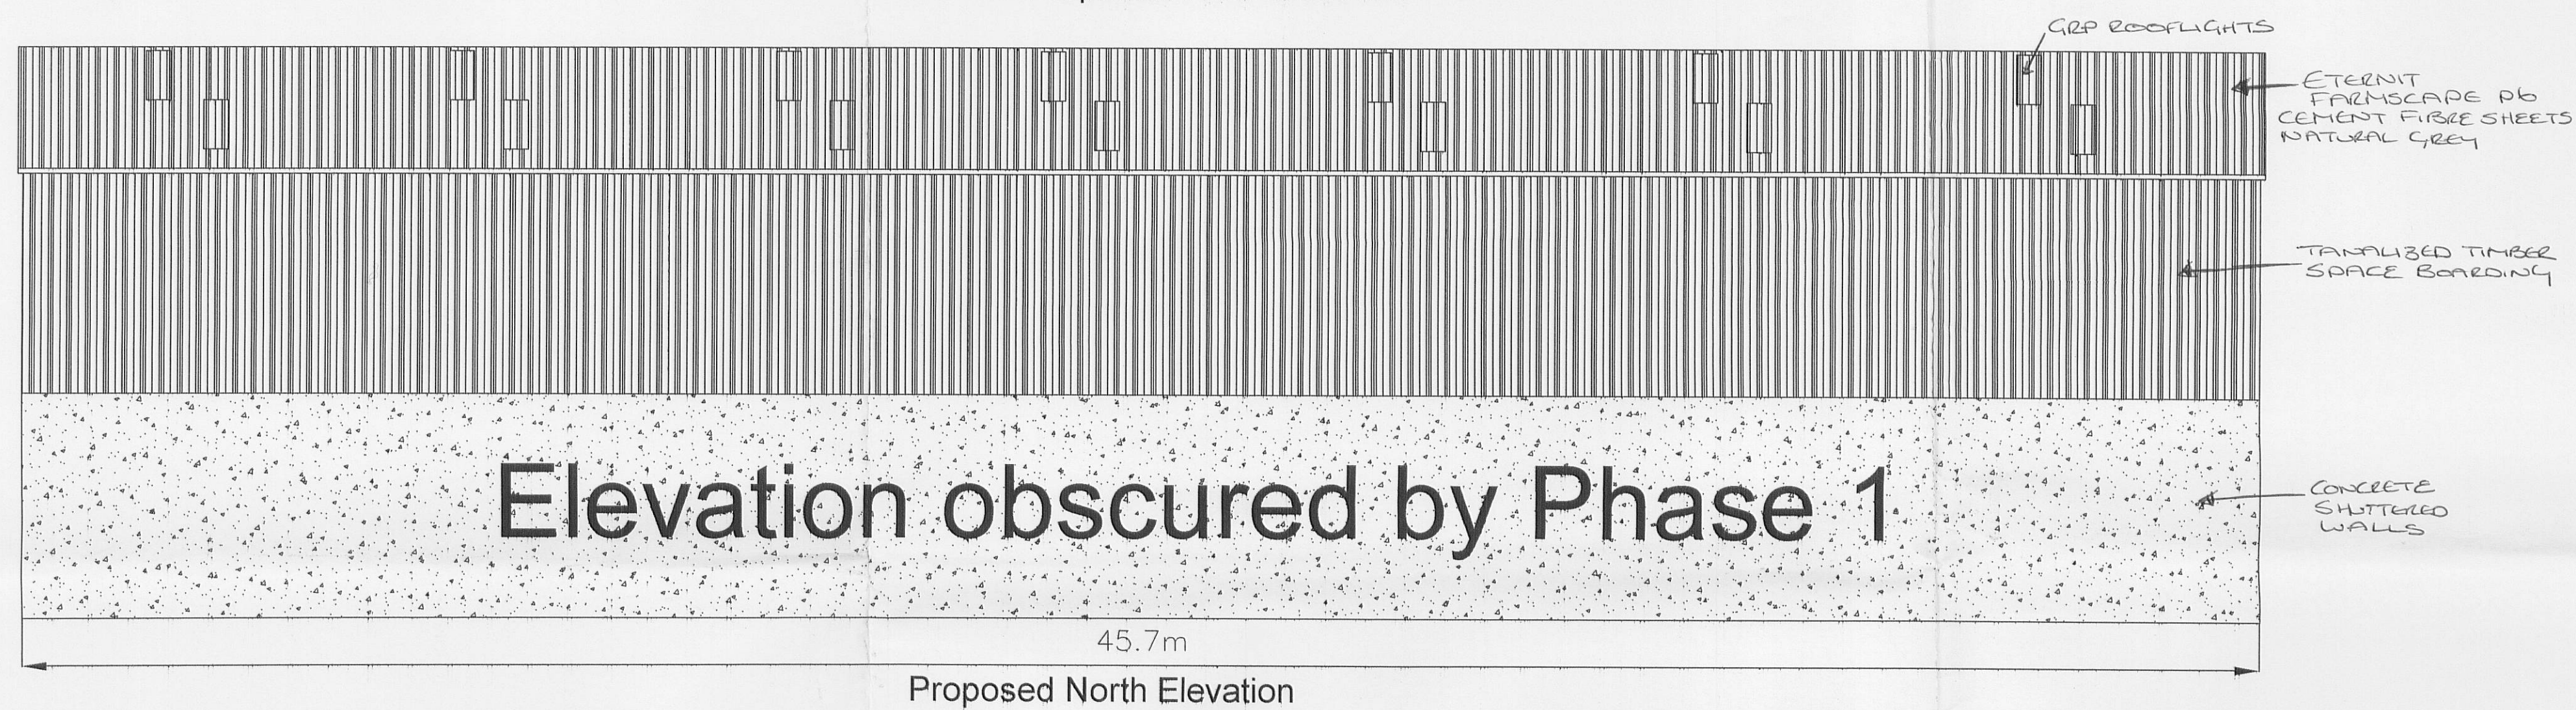
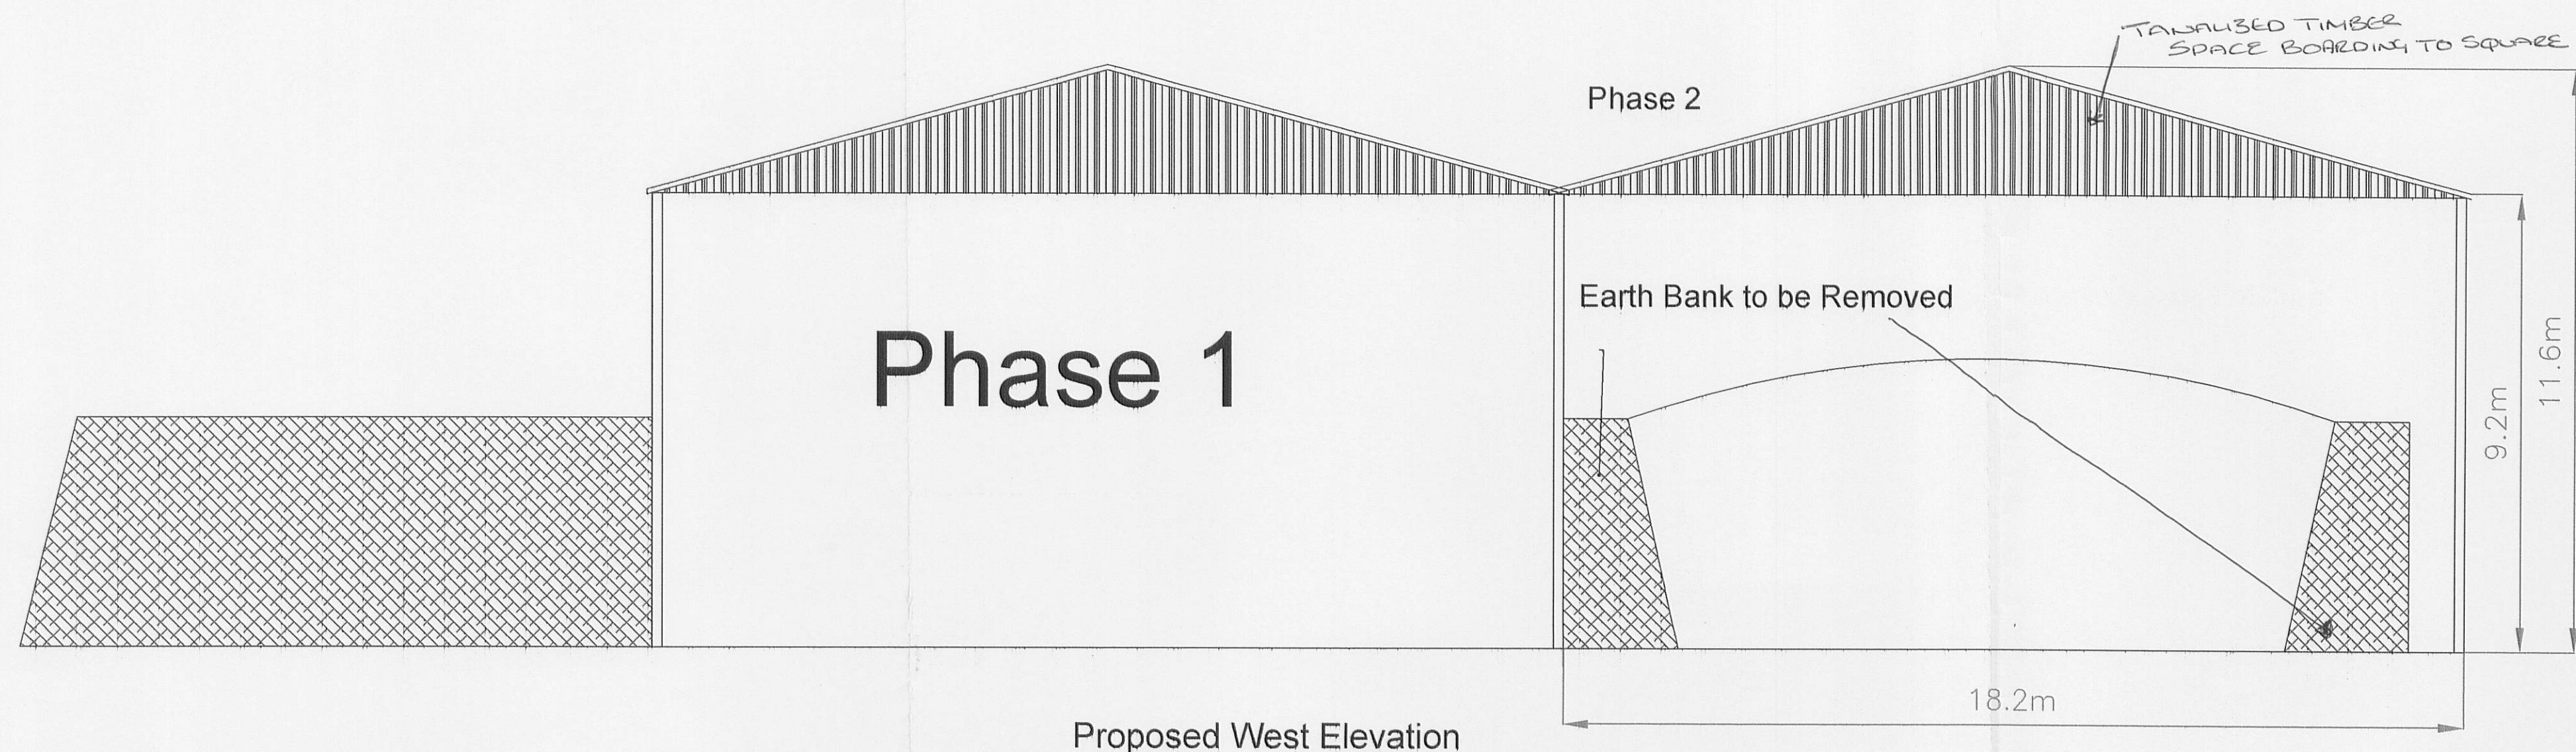
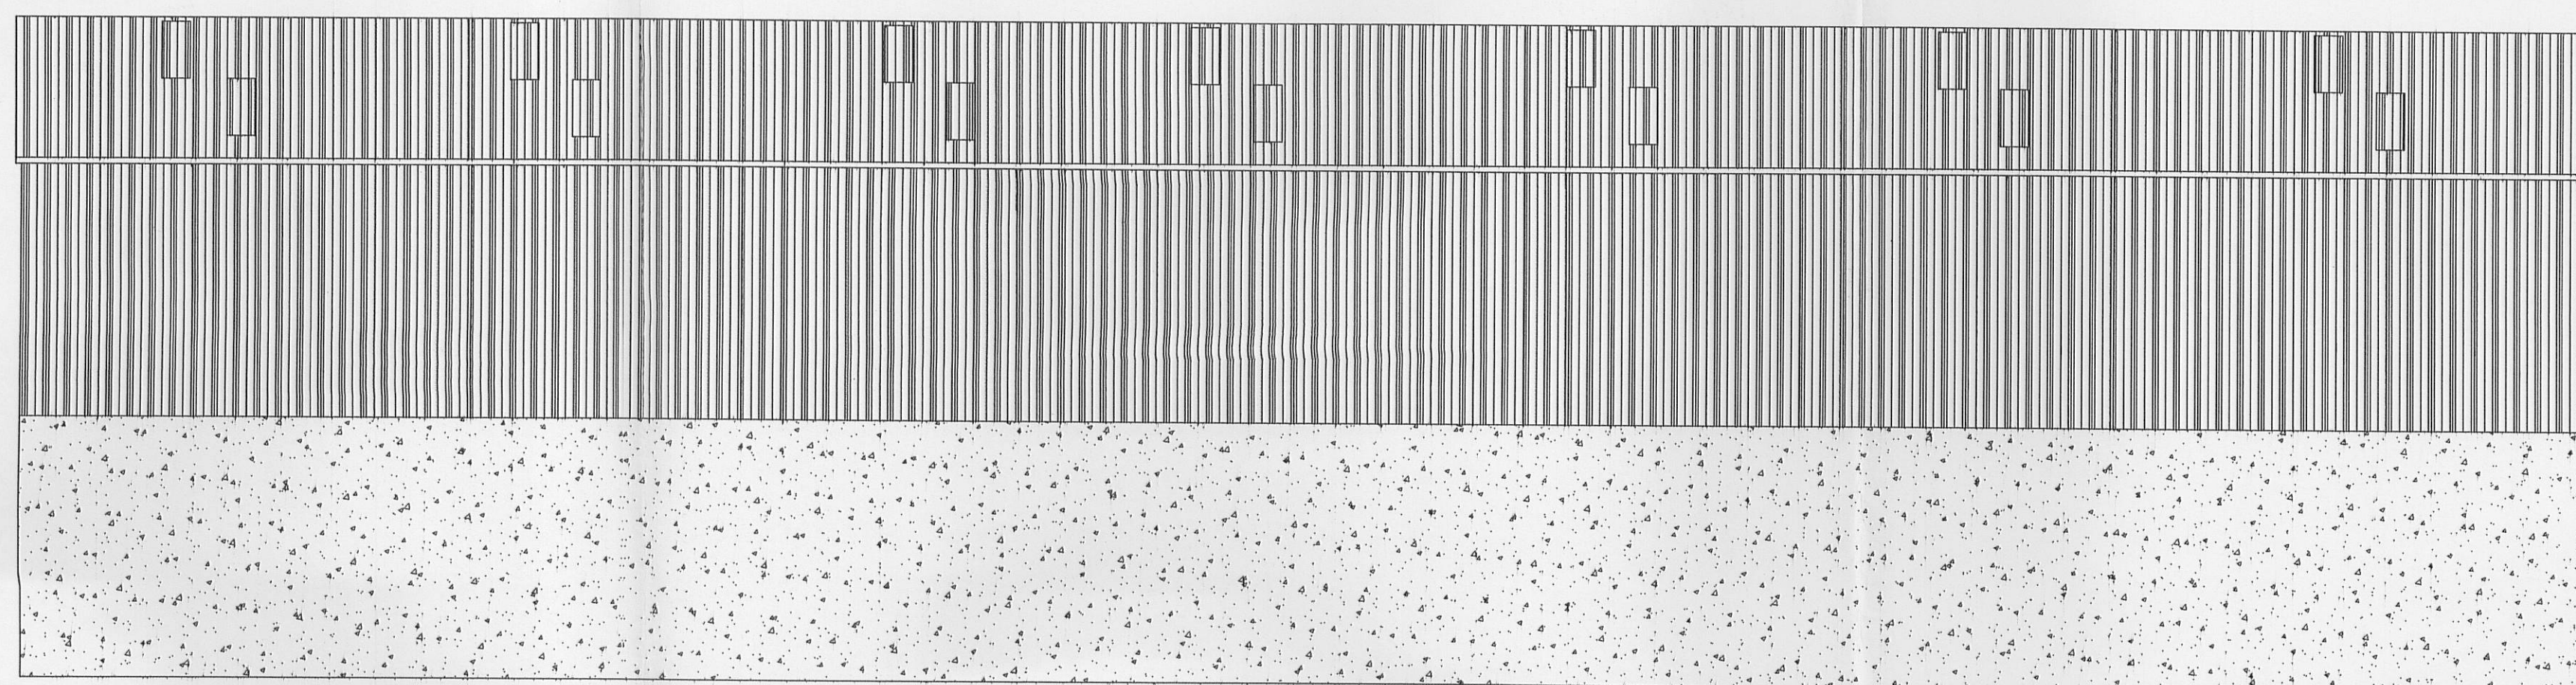


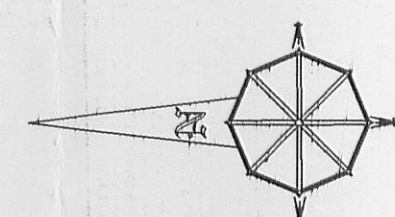

Scale 1:200

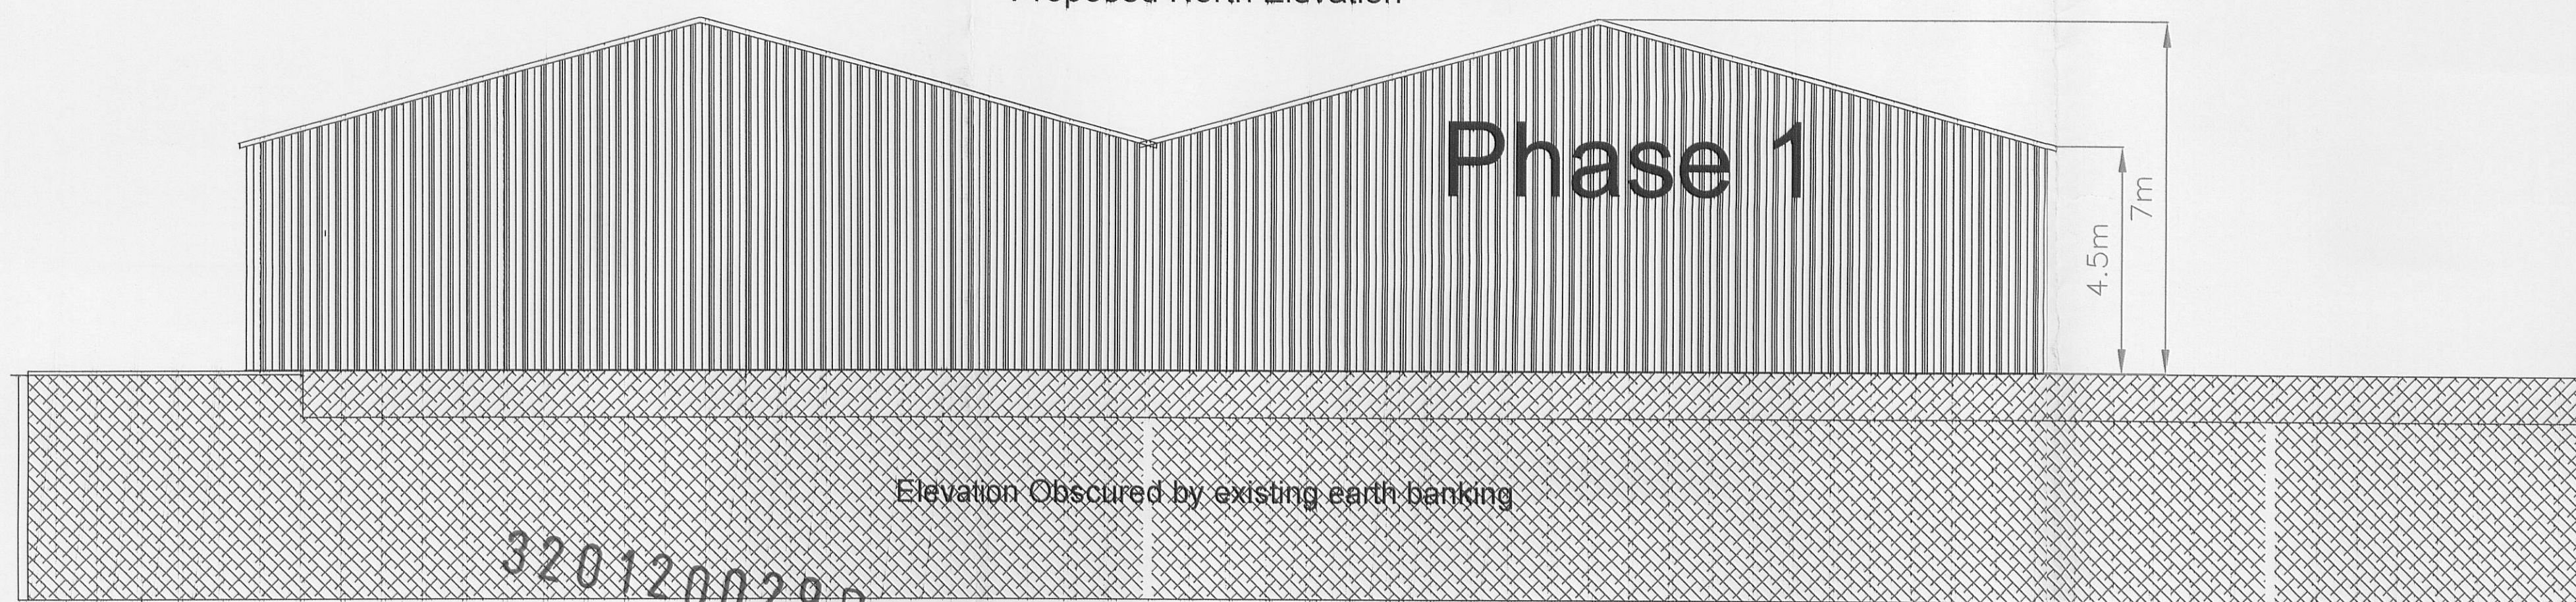

Julia Pye			
Hill Crest Farm, Startfants Lane, Chipping PR3 2NP Tel 01995 61878 / 0771 265 8436 email: julia.pye1@hotmail.com			
Clients Details, Mr J Peel			
Project Details, Phase 2 of a 2 Phase application for a roof over an existing silage clamp			
Project Address, Gregsons Farm, Settle Road, Newsholme, BB7 4JF			
Drawing No.	Date	Scale	Drawn By
jp/JP/3405b	Dec 2011	1:100	Julia Pye
DO NOT SCALE THIS DRAWING. CHECK ALL DIMENSIONS ON SITE			

320120029p