
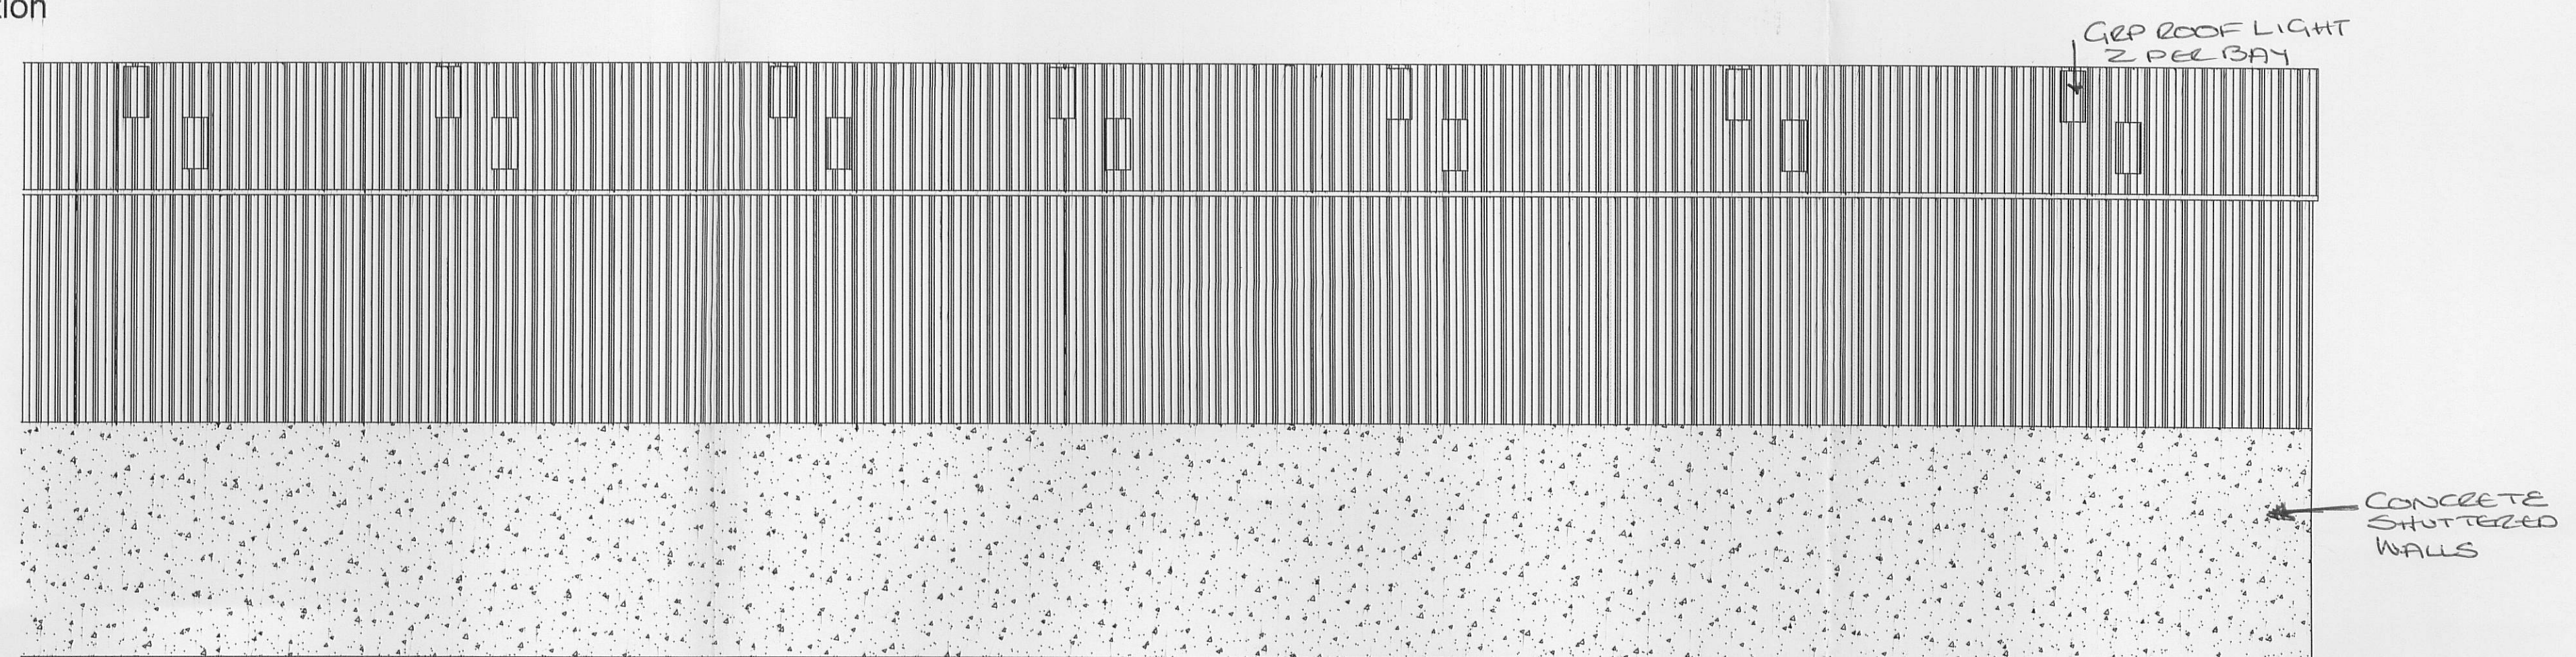
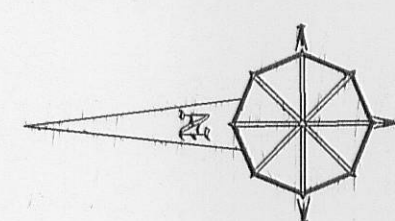
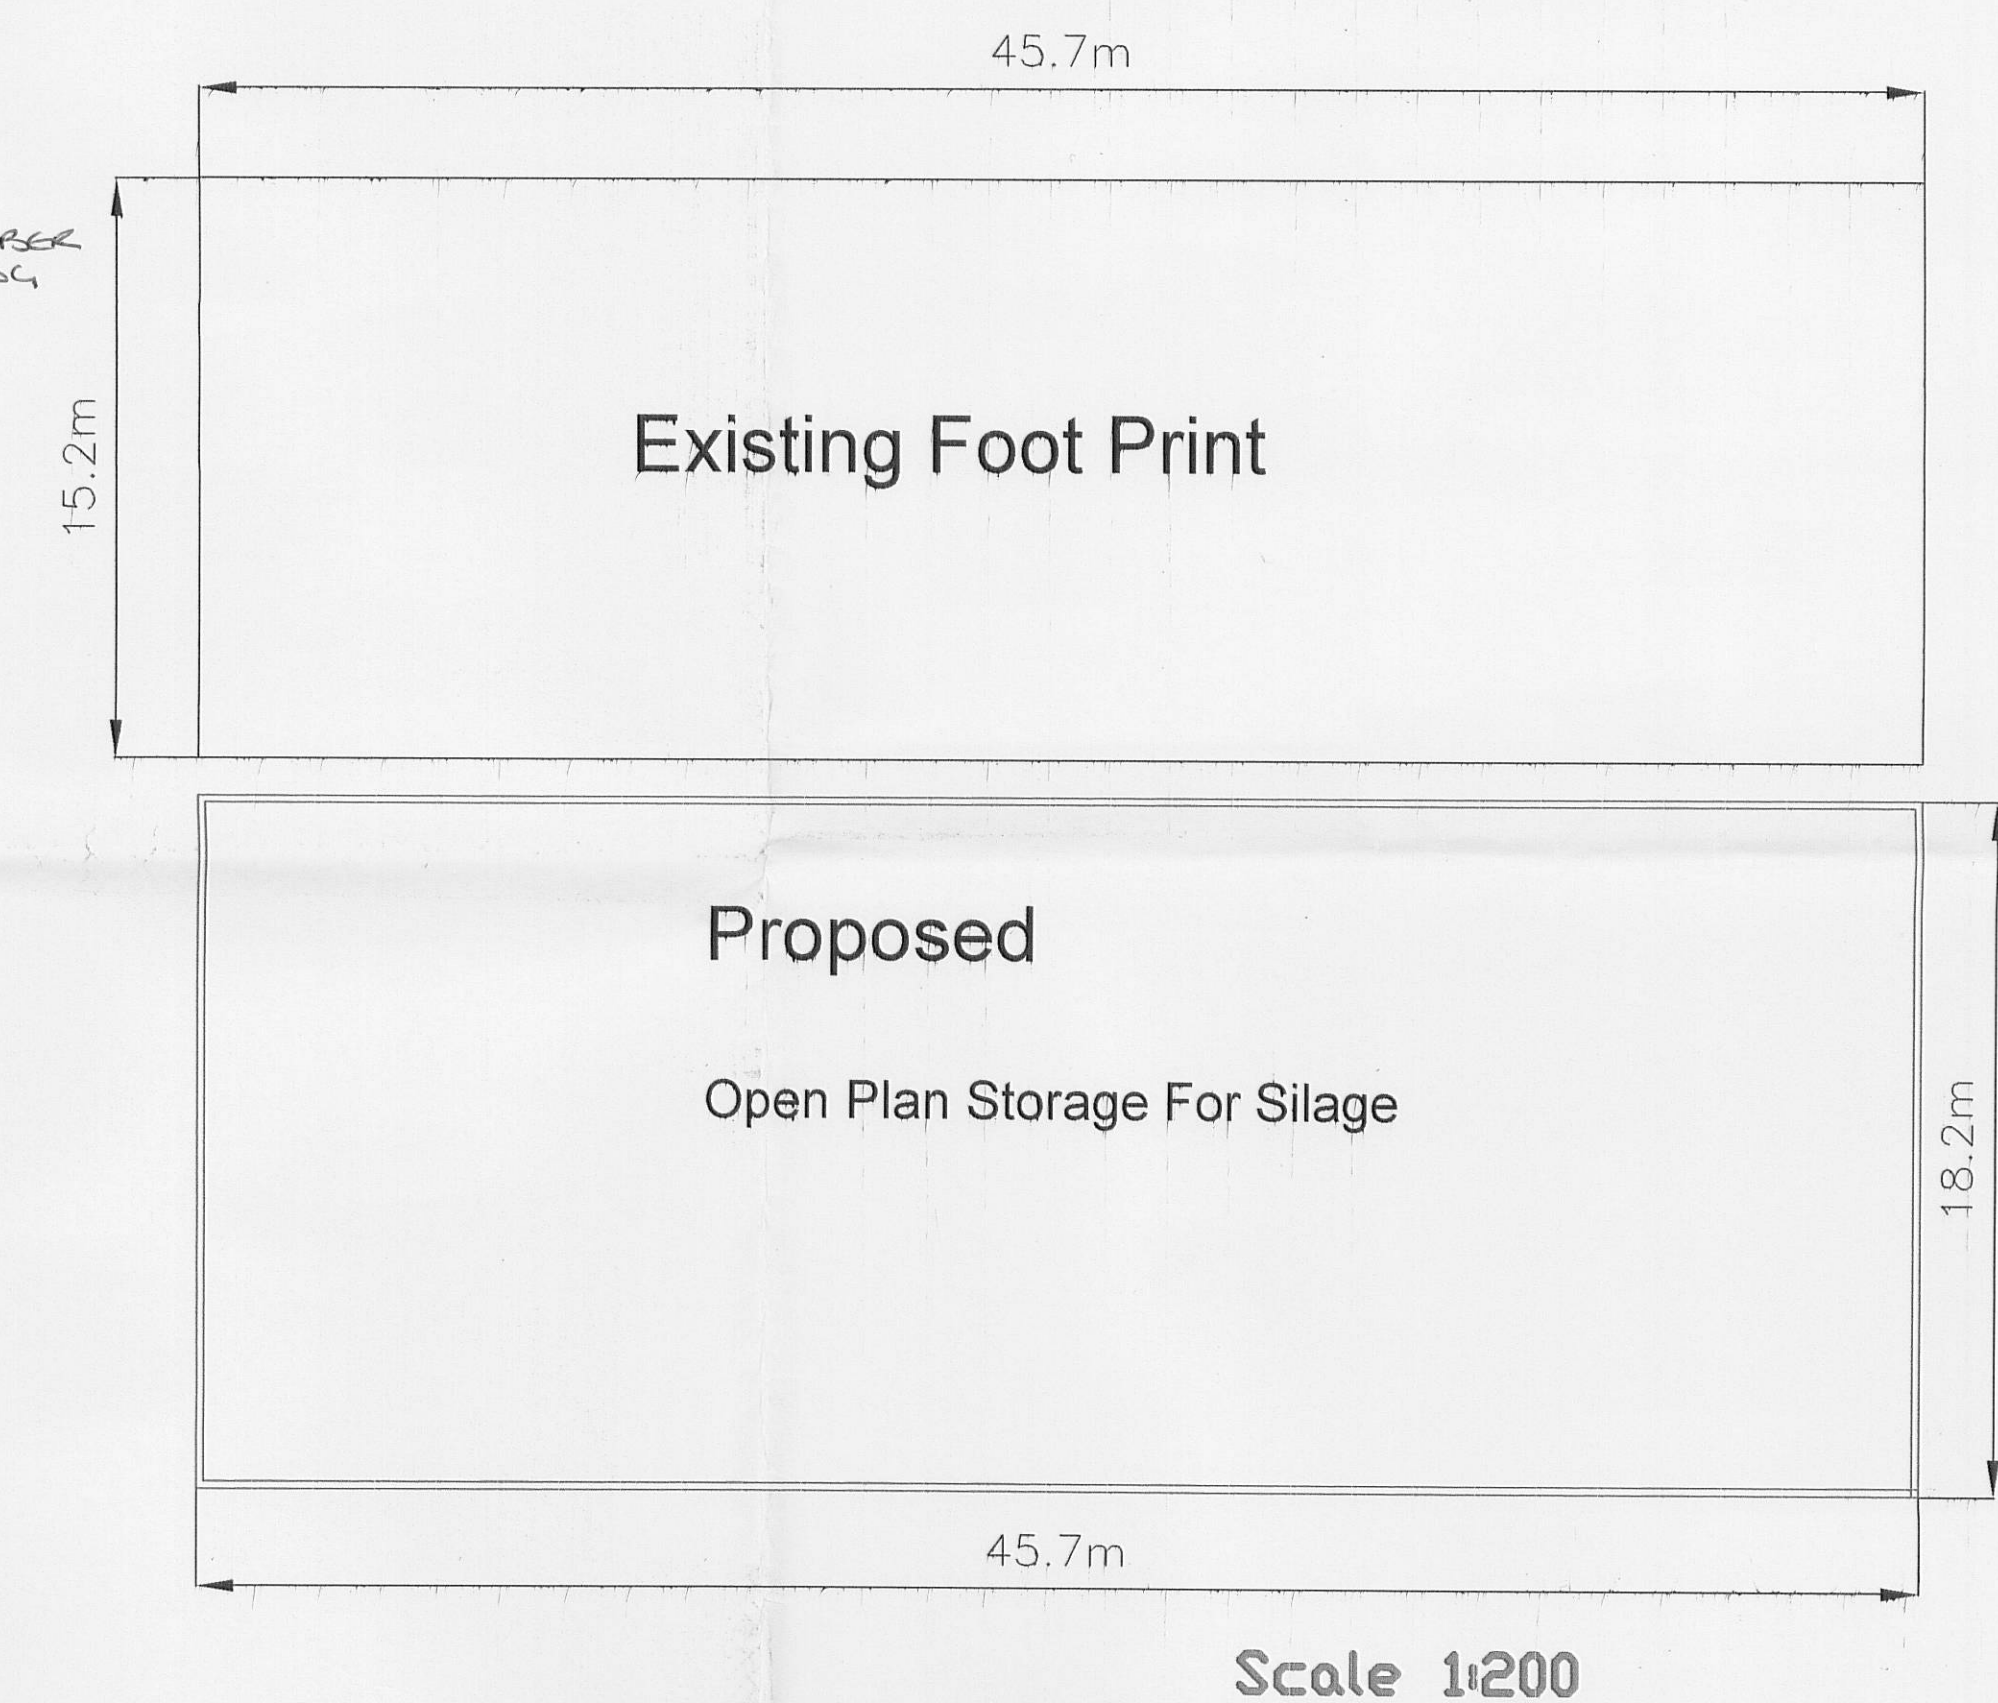
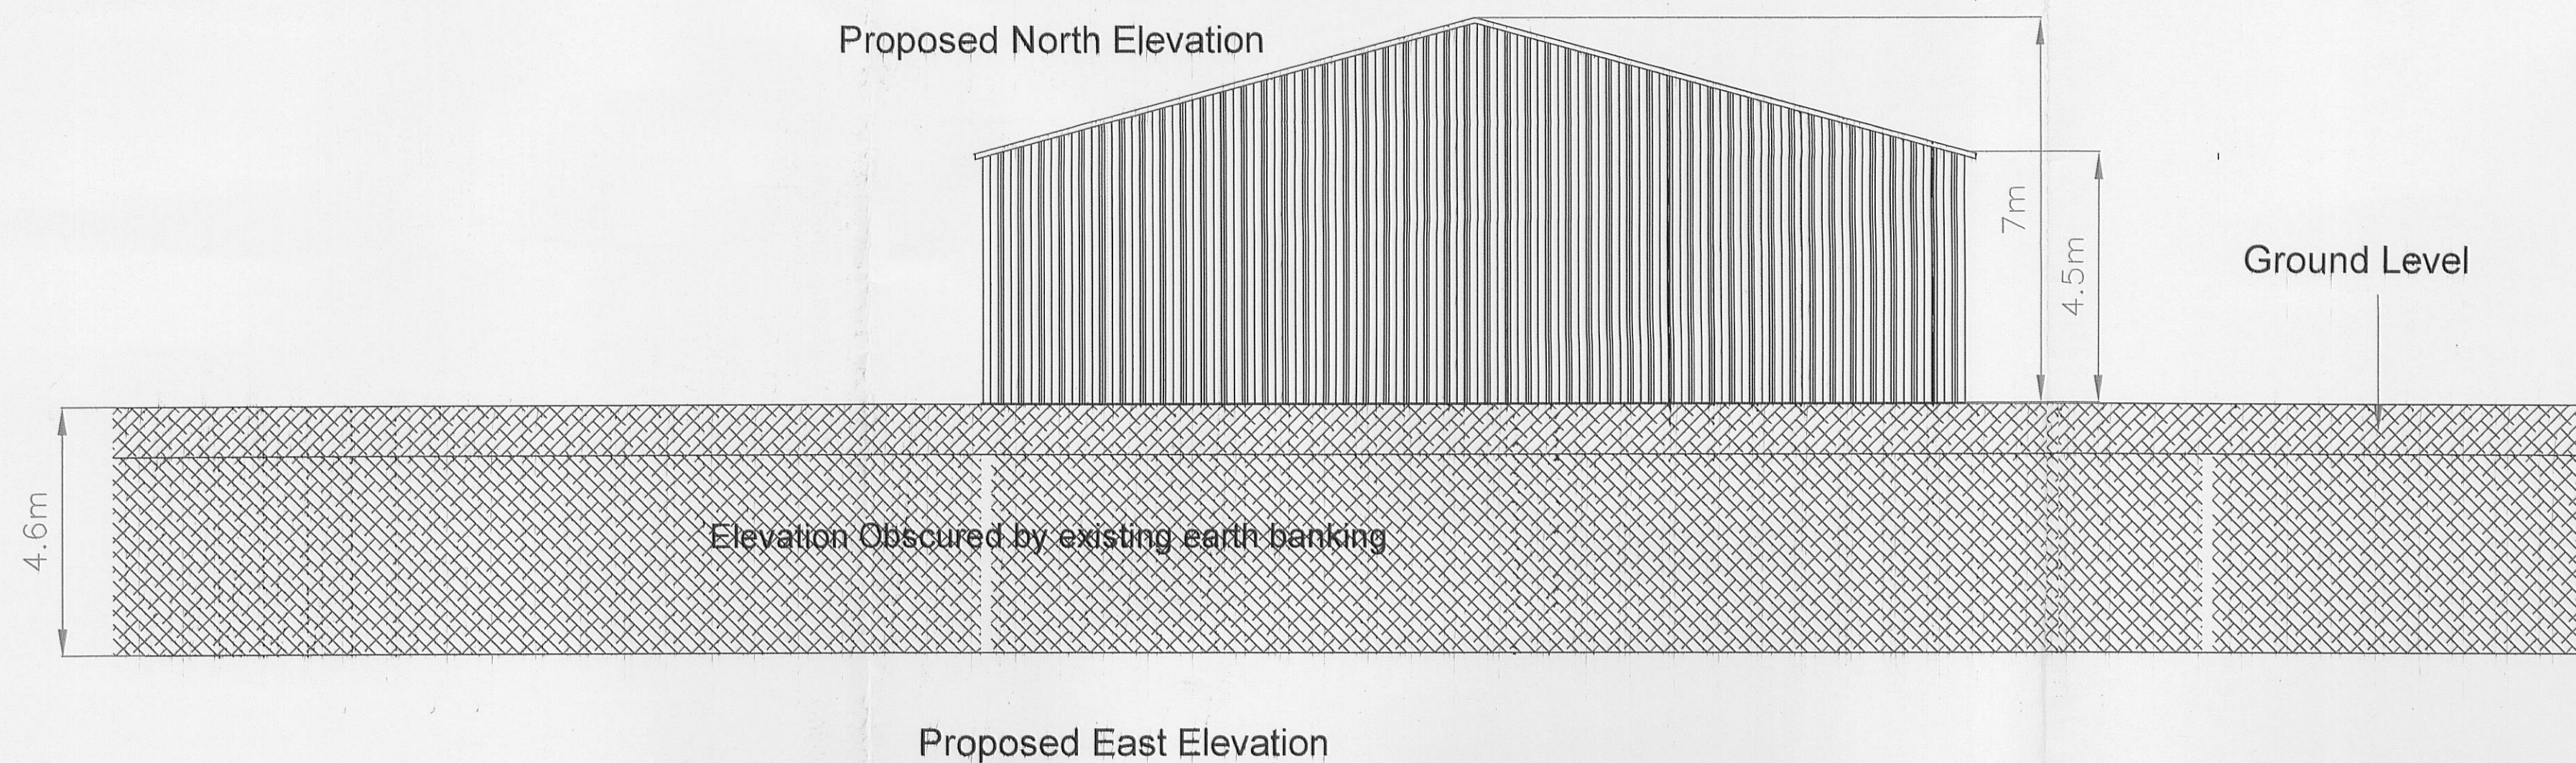
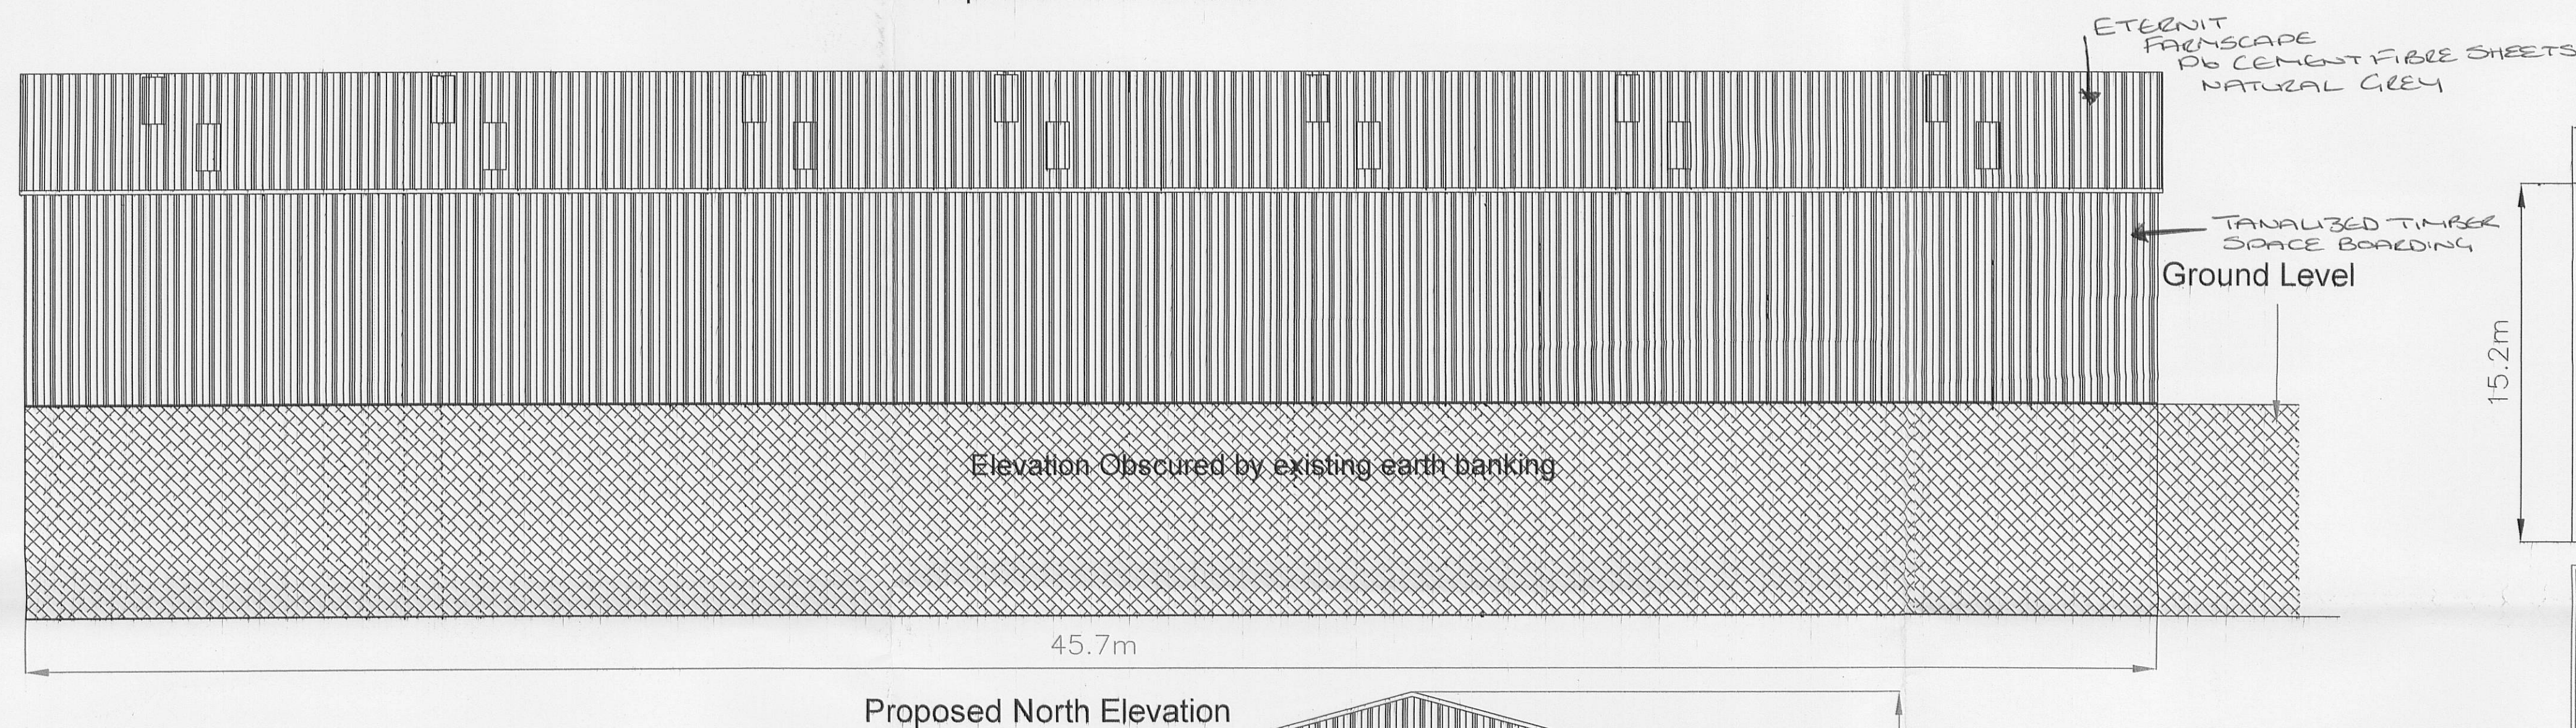


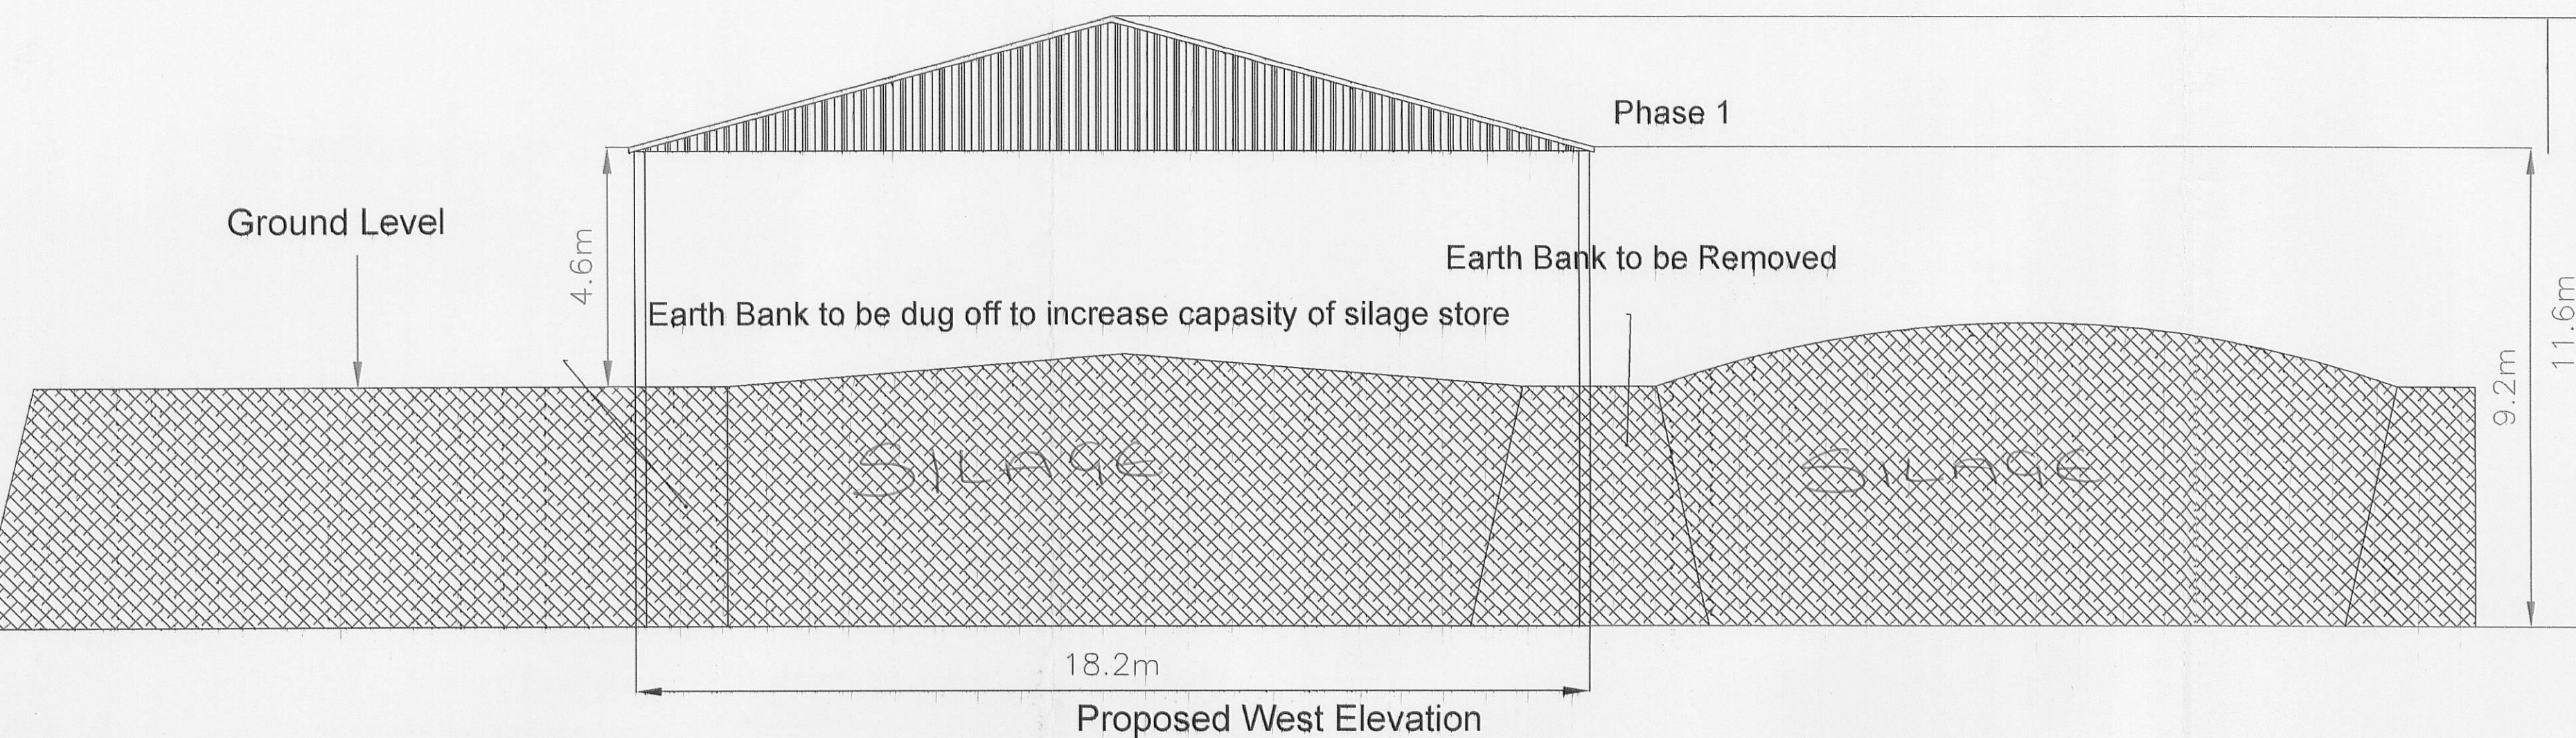

Julia Pye			
Hill Crest Farm, Startants Lane, Chipping PR3 2NP Tel 01995 61878 / 0771 265 8436 email: julia.pye1@hotmail.com			
Clients Details, Mr J Peel			
Project Details, Phase 1 of a 2 Phase application for a roof over an existing silage clamp			
Project Address, Gregsons Farm, Settle Road, Newsholme, BB7 4JF			
Drawing No.	Date	Scale	Drawn By
jp/JP/3405a	Dec 2011	1:100	Julia Pye
DO NOT SCALE THIS DRAWING. CHECK ALL DIMENSIONS ON SITE			
THIS DRAWING IS PROTECTED BY COPYRIGHT. IT MAY NOT BE REPRODUCED IN ANY FORM OR BY ANY MEANS FOR ANY PURPOSE, WITHOUT GAINING PRIOR WRITTEN PERMISSION FROM JULIA PYE			

320120030P