



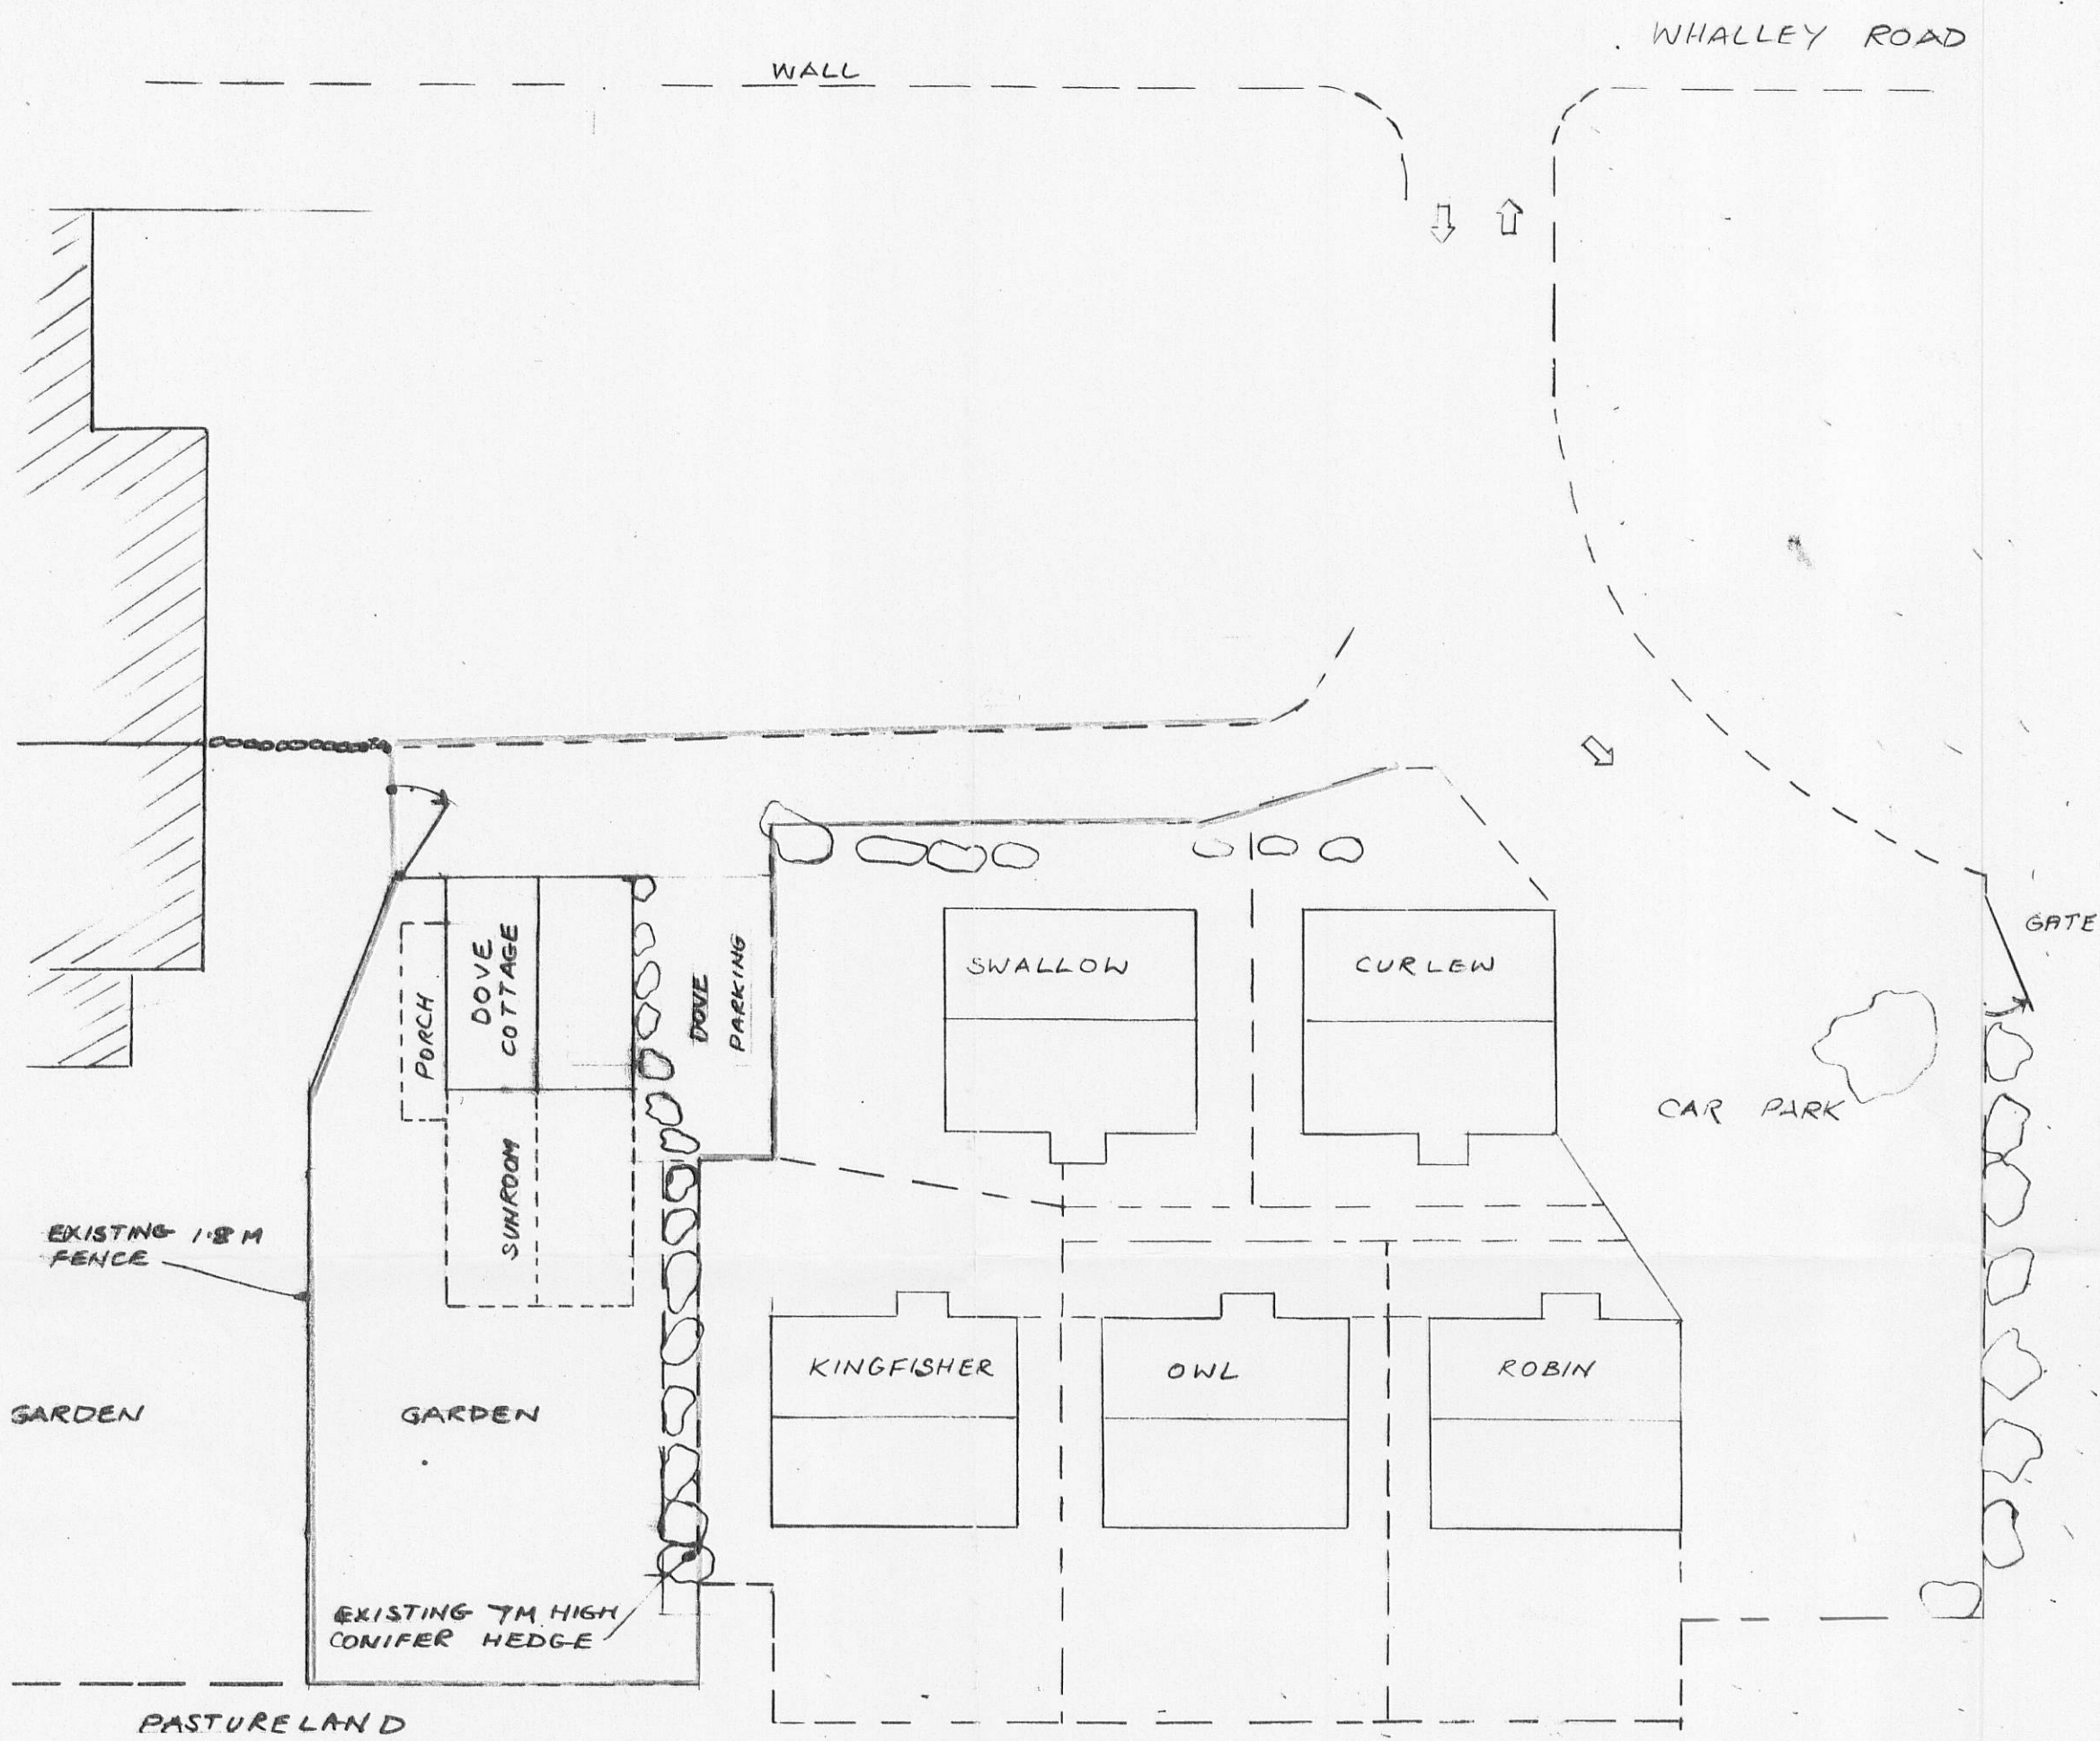

SCALE 1:250

PROPOSED NEW SUNROOM AND PORCH
DOVE COTTAGE - WHALLEY ROAD - SABDEN

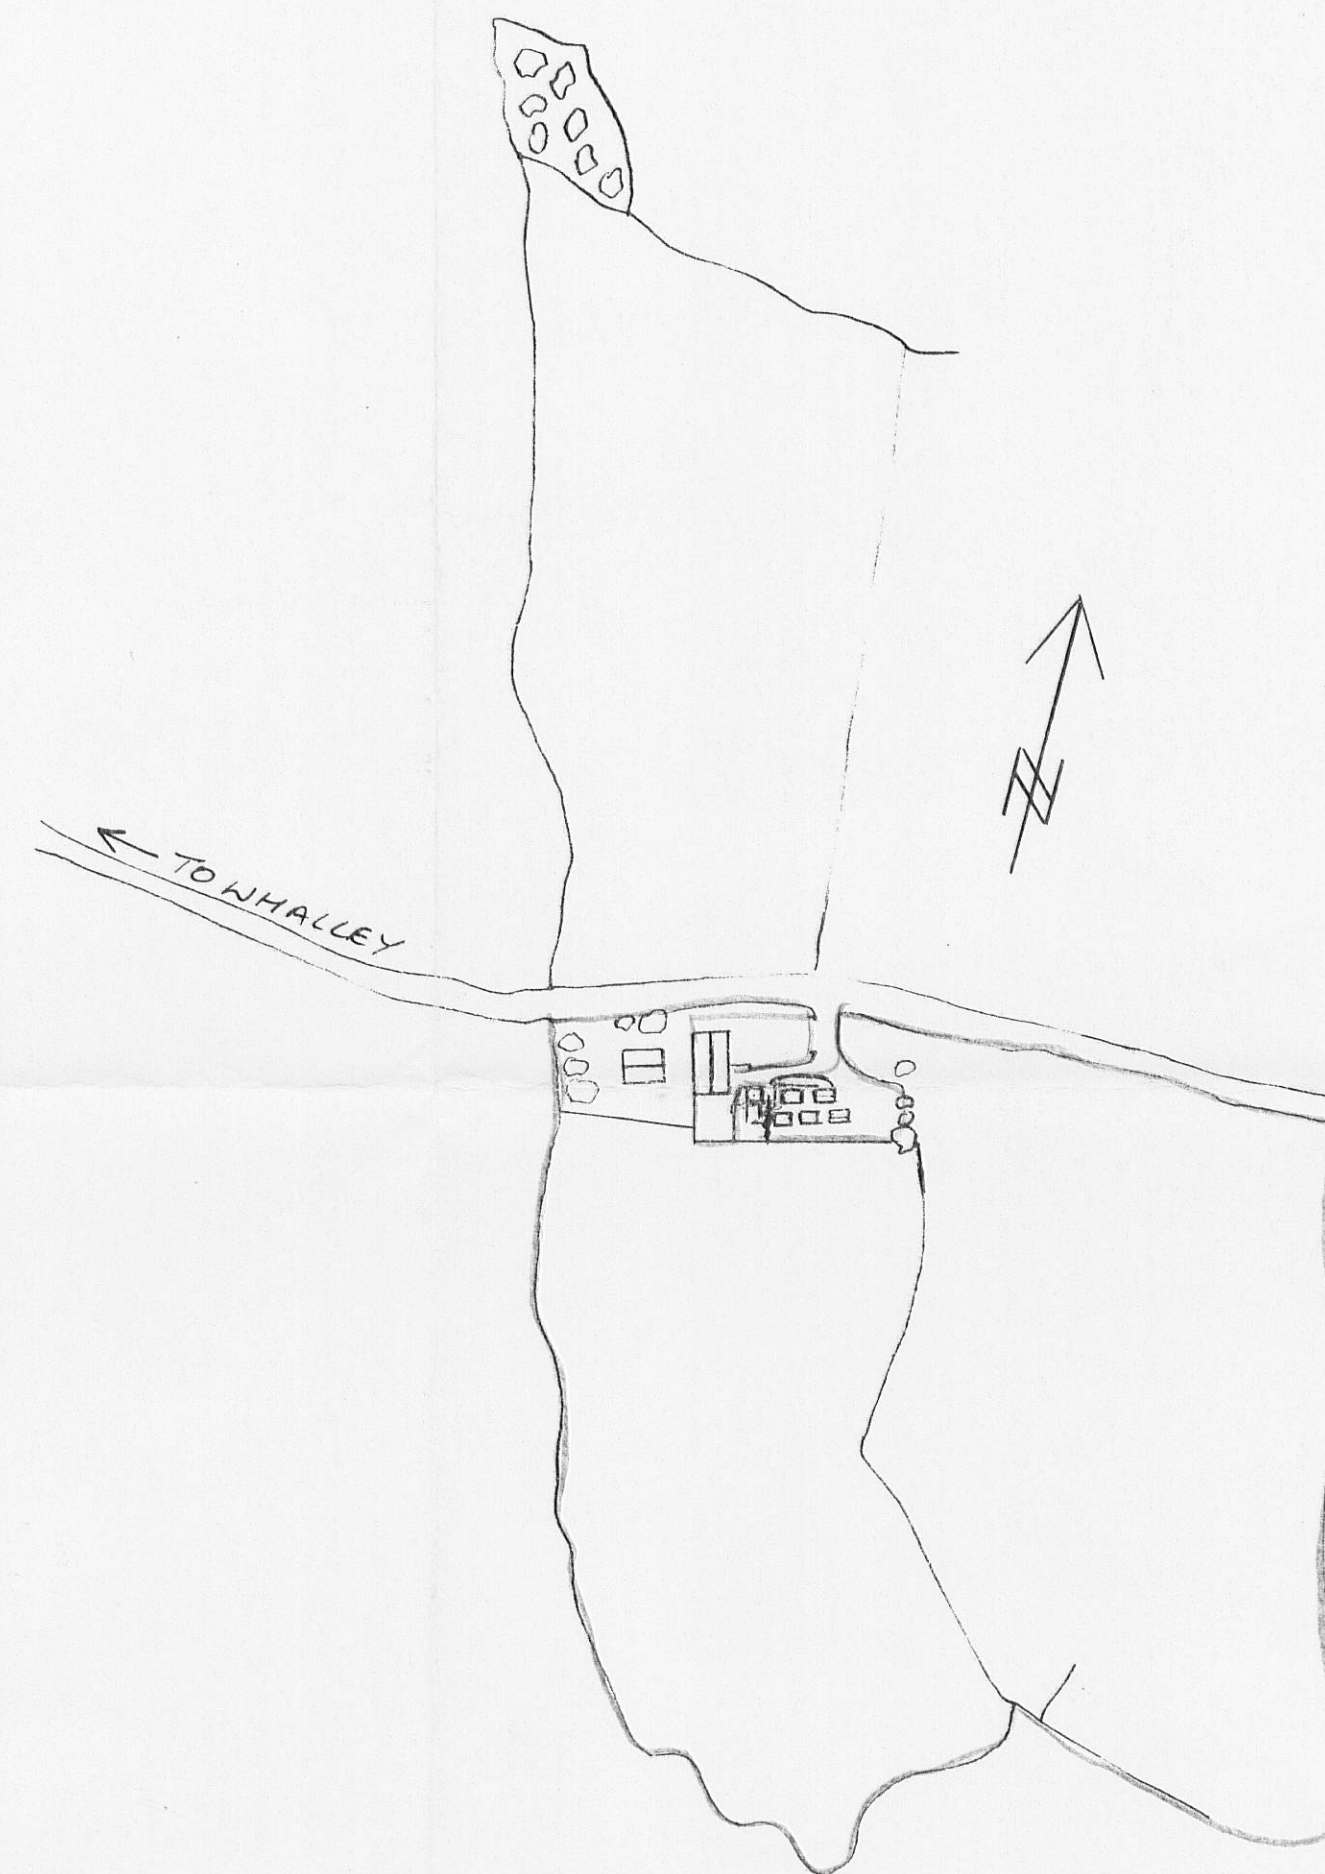

320120031P