



320120032P

AMENDED PLANS RECEIVED


DATE 13/02/12

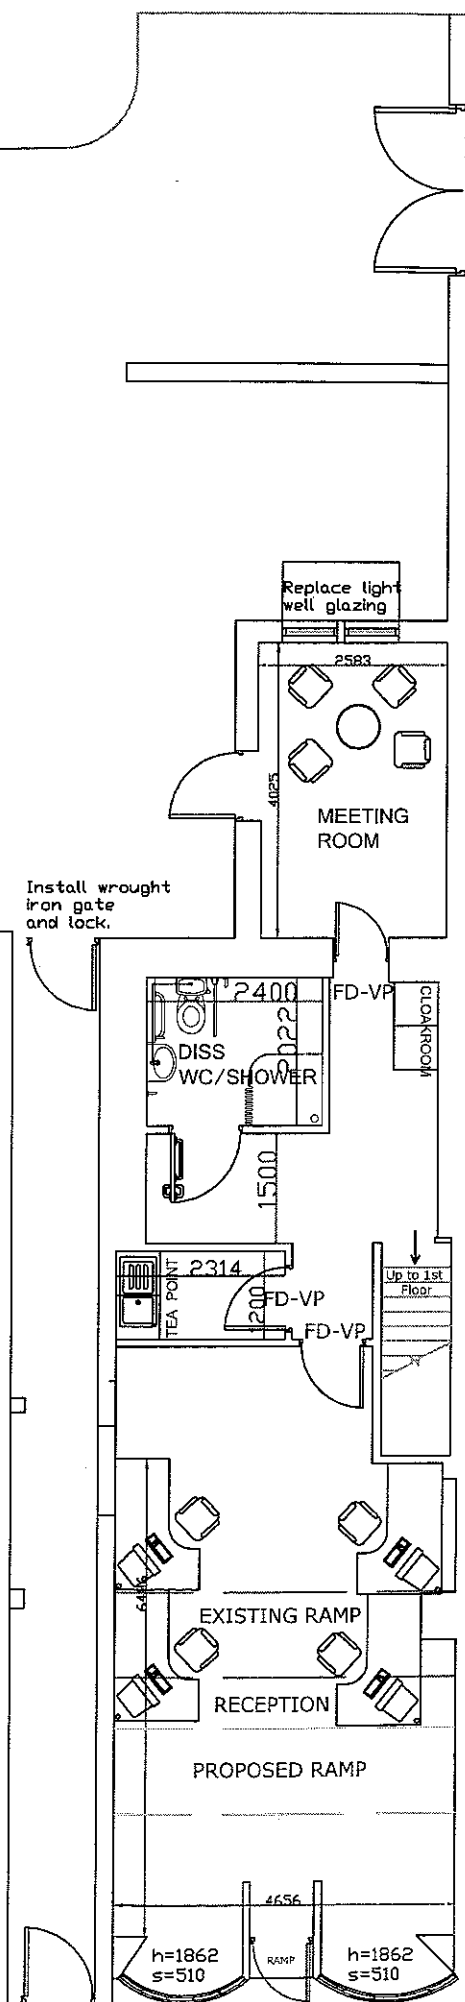

GROUND FLOOR

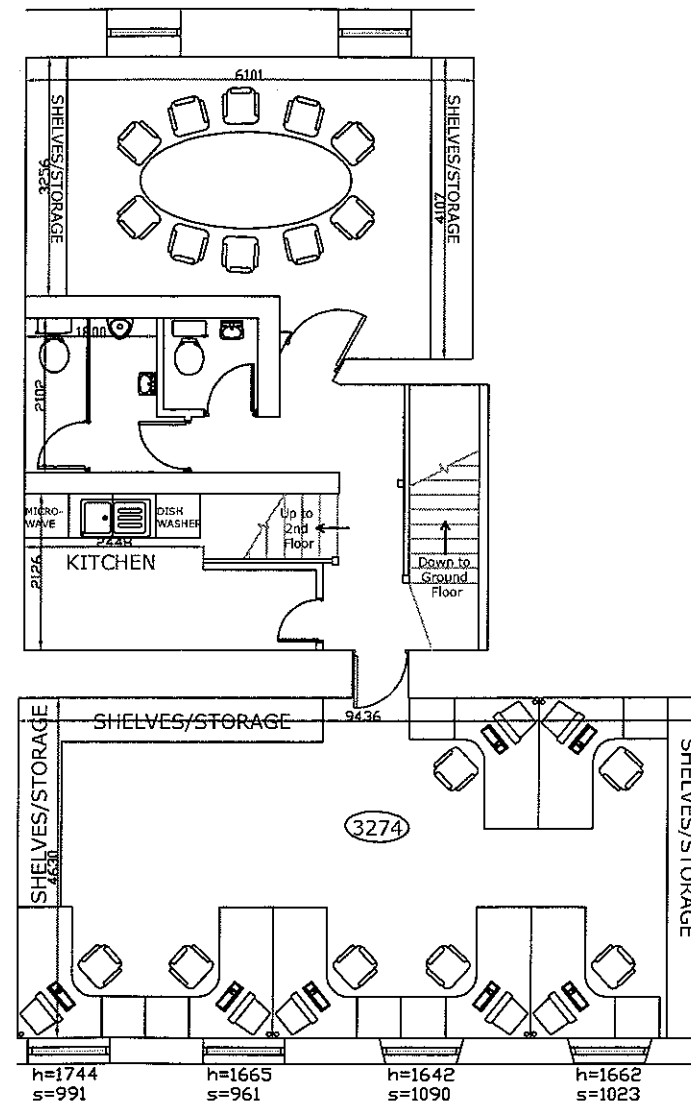

FIRST FLOOR

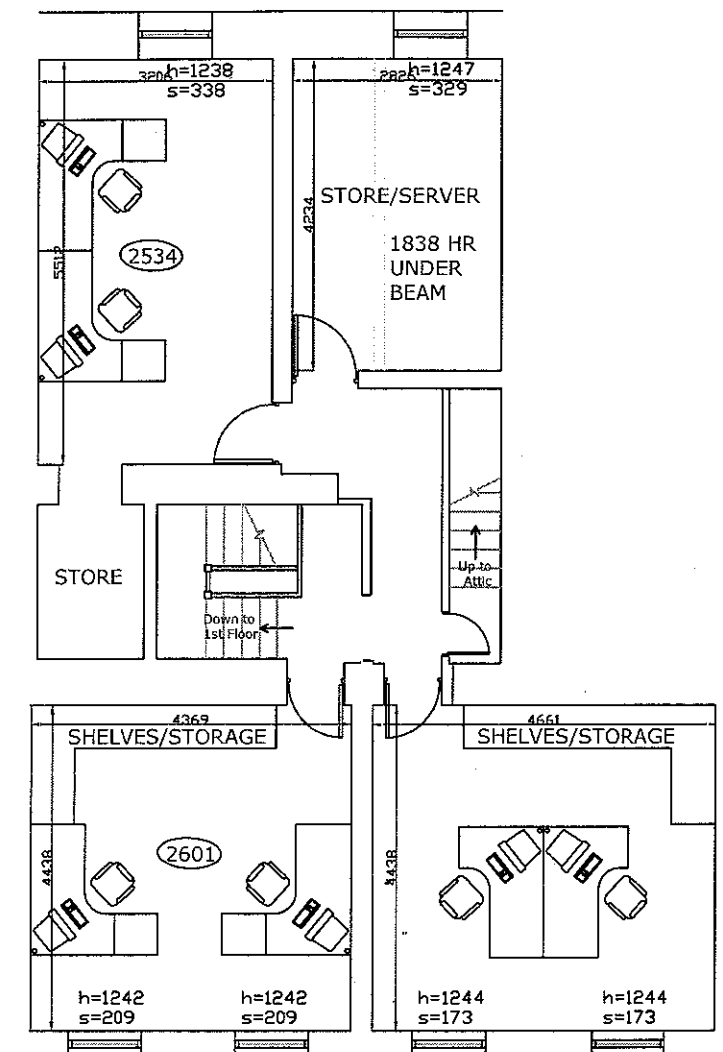

SECOND FLOOR

REVISED FOR PLANNING F 16/01/12 JT

Description Rev Date By

AJH ASSOCIATES
Chartered Building Surveyors

St. Dunstons Court
Finsbury Park Road
London N3 1QB
Tel: 0200 420007
Fax: 0200 420008
e-mail: info@ajh-associates.co.uk
www.ajh-associates.co.uk

Client: SMITHS GORE Scale: 1:100

Project: LLOYDS CHEMIST CUTHERGE Date: 05/12/2011
By: DW


Description: PROPOSED PLANS GROUND, FIRST & SECOND FLOOR LIGHTING
Checked: TH

No: 2840/200


DO NOT SCALE THIS DRAWING. CHECK ALL DIMENSIONS ON SITE.
THIS DRAWING IS PROVIDED BY COPYRIGHT. IT MAY NOT BE REPRODUCED IN ANY FORM OR BY ANY MEANS FOR ANY PURPOSE, WITHOUT GAINING PRIOR WRITTEN PERMISSION FROM AJH ASSOCIATES

AMENDED PLANS RECEIVED
DATE 13/02/12

320120032

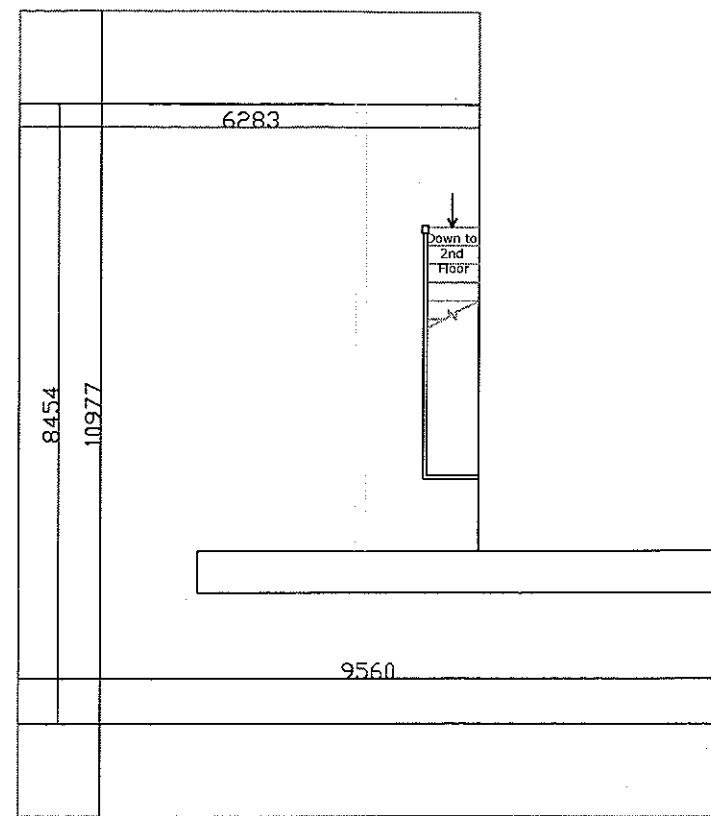

ATTIC

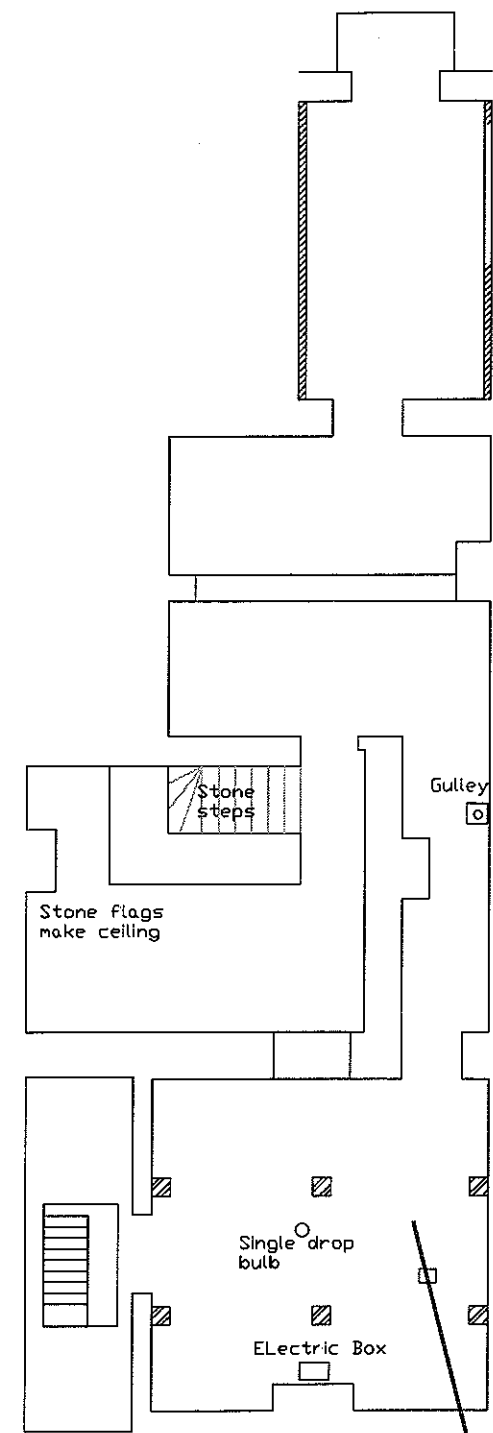

BASEMENT

REVISED FOR PLANNING		F 16/01/12 JT	
Description	Rev	Date	By
AJH ASSOCIATES Chartered Building Surveyors			
21 Deanfield Court Fisher Lane Road Clitheroe Lancs B57 1QS		Tel: 01200 429967 Fax: 01200 429968 e-mail: info@ajh-associates.co.uk www.ajh-associates.co.uk	
Client	SMITHS GORE	Scale	1:100
Project	LLOYDS CHEMIST CLITHEROE	Date	06/12/2011
Description	PROPOSED PLANS ATTIC AND BASEMENT LIGHTING	By	DW
DO NOT SCALE THIS DRAWING. CHECK ALL DIMENSIONS ON SITE		Checked	TH
		No.	2840/200
THIS DRAWING IS PROTECTED BY COPYRIGHT. IT MAY NOT BE REPRODUCED IN ANY FORM OR BY ANY MEANS FOR ANY PURPOSE, WITHOUT GAINING PRIOR WRITTEN PERMISSION FROM AJH ASSOCIATES			