


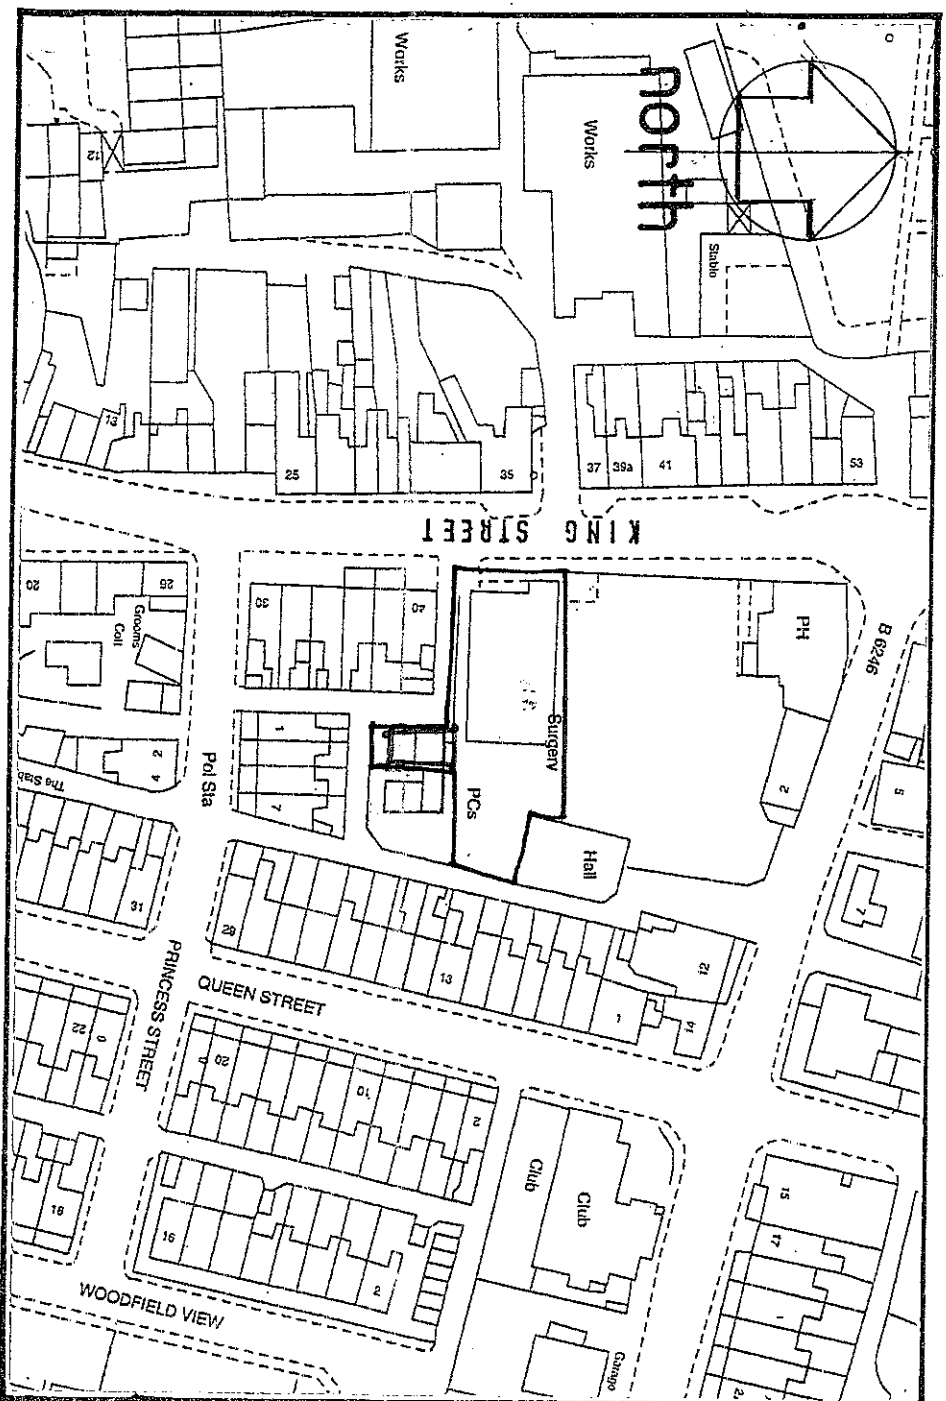

location plan
scale 1:1250

320120045P

drawn by - Henry Blake

PROPOSED ALTERATIONS to PARKING AREA
WHALLEY MEDICAL GROUP
42 KING STREET · WHALLEY

Beardwood Design Ltd

14 Wycolfar Road Blackburn Lancs BB2 7AZ
Telephone 01254 676778

date	december 2011
scale	1:200
ref. no.	11/2017/1