


POSITION OF EXISTING REDUNDANT TOILET BLOCK
 SHOWN DOTTED -- APPROVED FOR DEMOLITION
 9.5.2011. (APPLICATION REF NO. 3/2011/C106).
 ALL DEMOLITION SPOIL REMOVED FROM SITE,
 AREA LEVELLED & PREPARED FOR TARMAC FINISH
 TO SAME SPECIFICATION AS EXISTING CAR PARK.

KING STREET

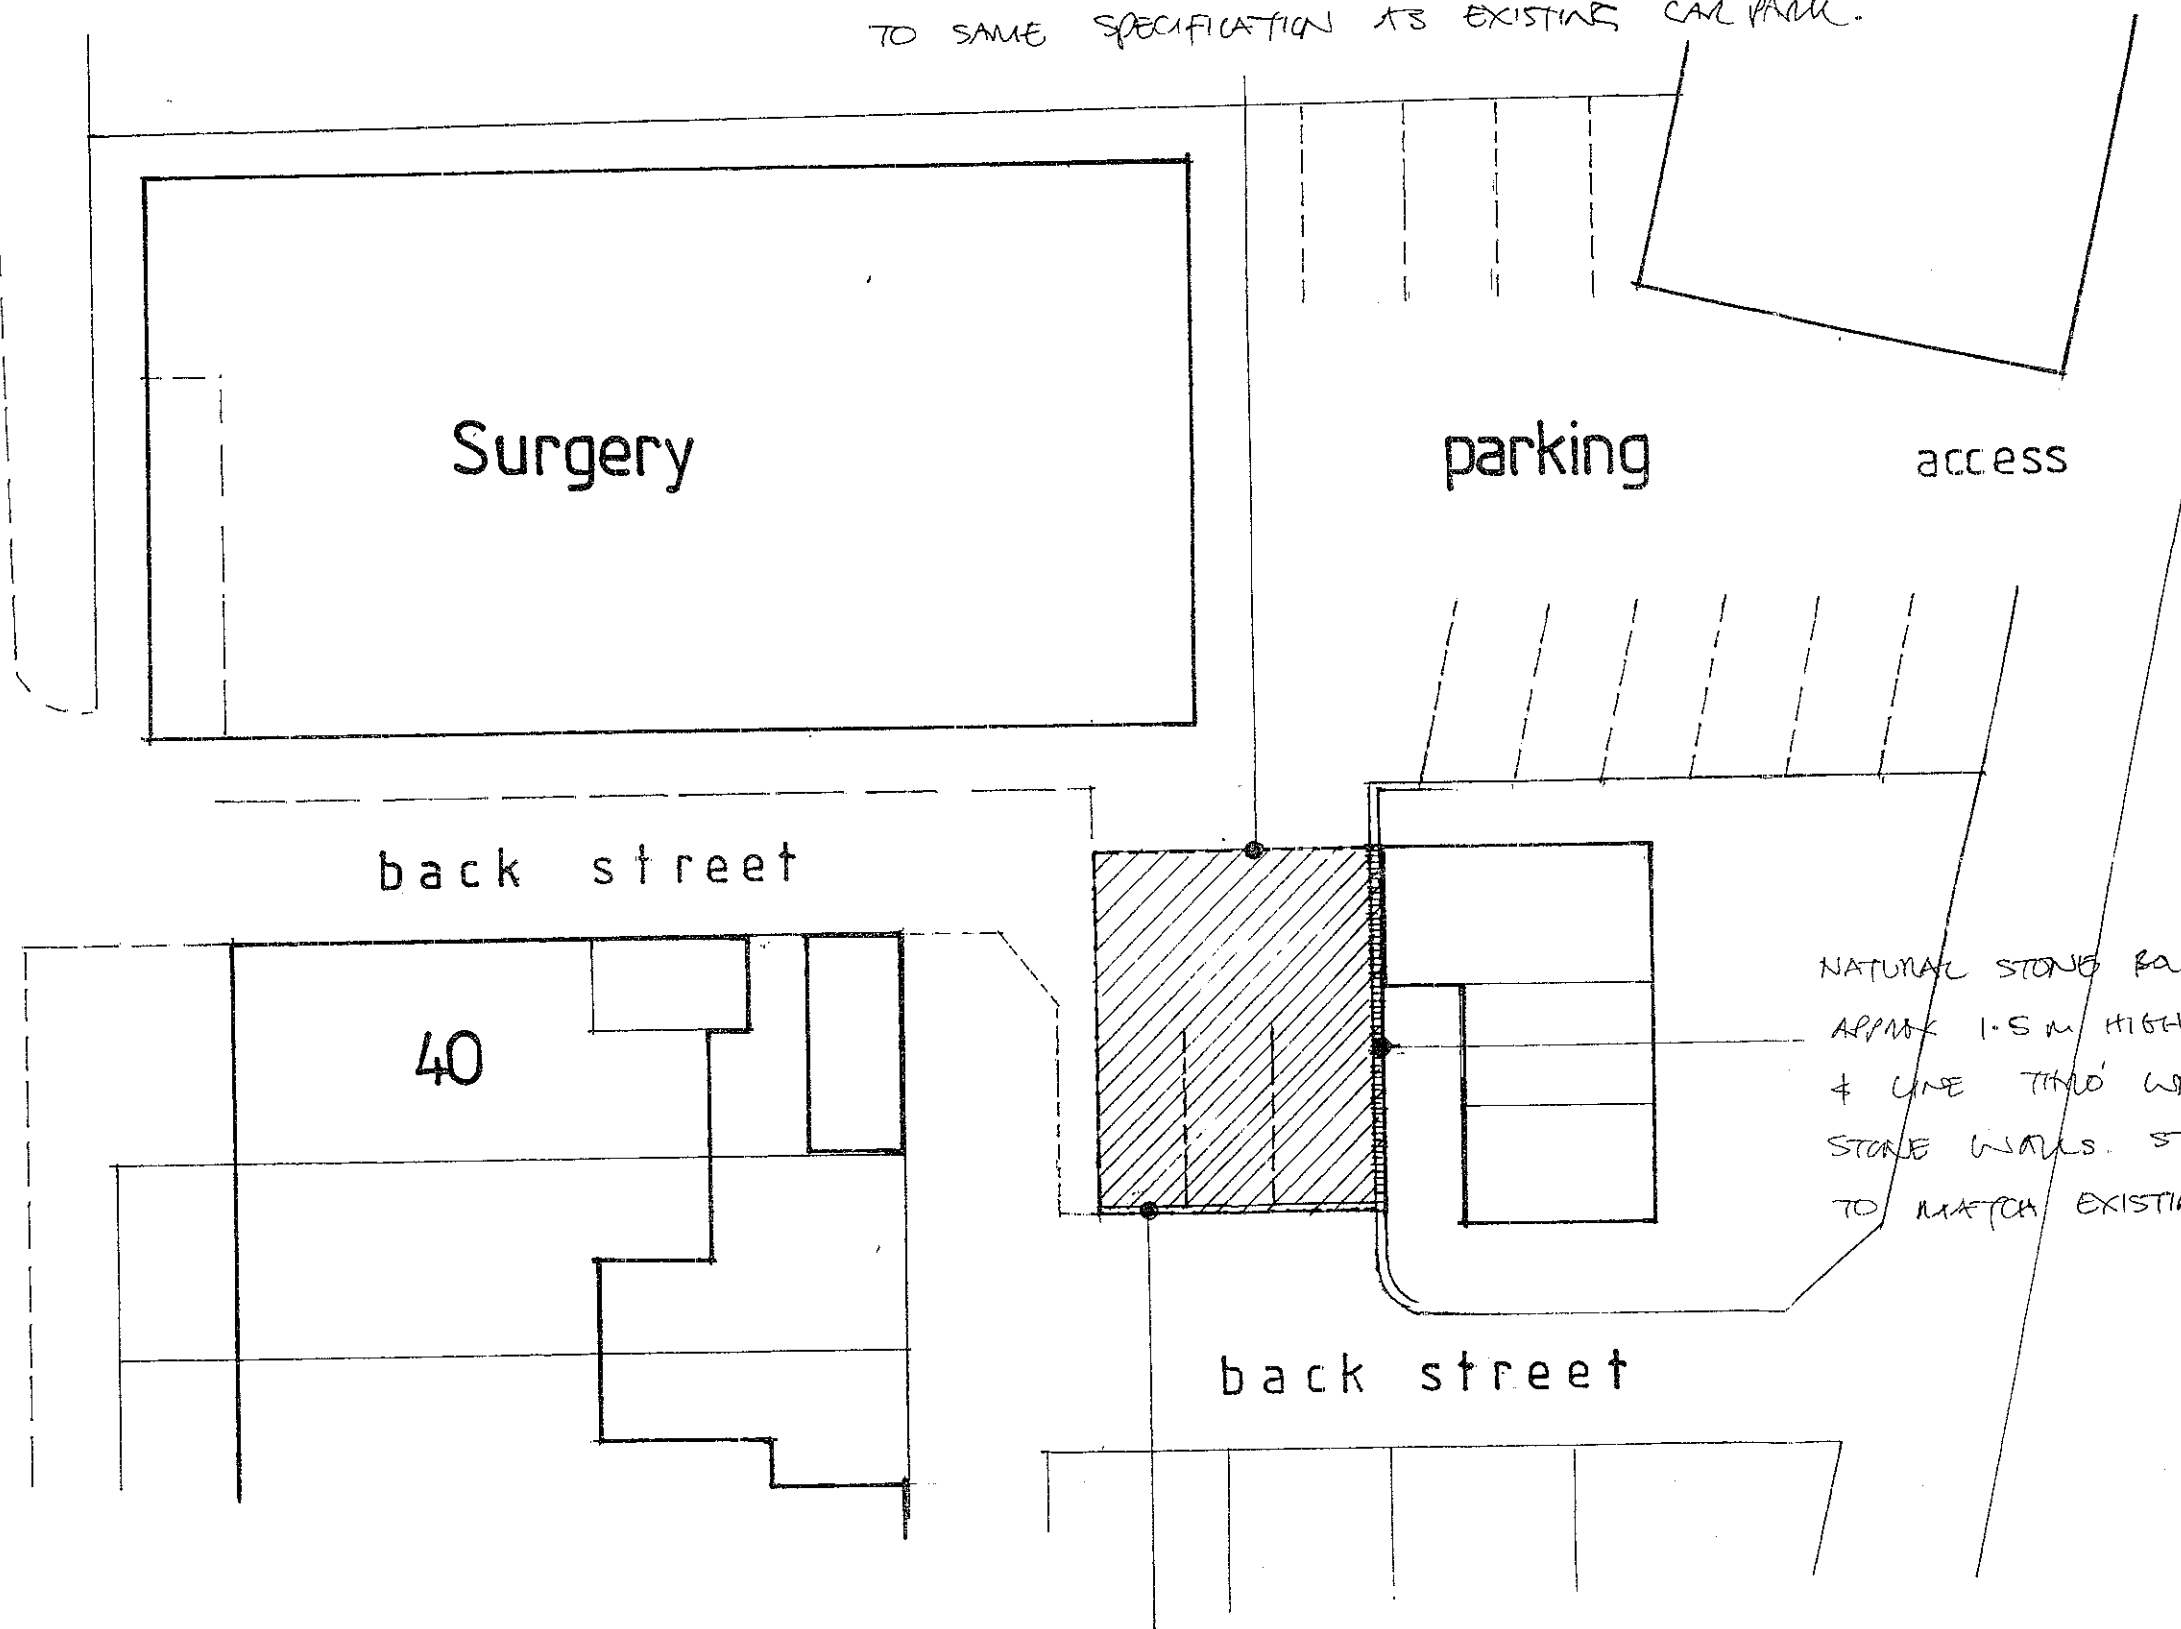

NATURAL STONE BOUNDARY WALL
 APPROX 1.5M HIGH TO MATCH
 & LINE THRO' WITH EXISTING
 STONE WALLS. STONE COPINGS
 TO MATCH EXISTING.

back street

DWAF WALL 450 HIGH IN ALL STONE
 WITH MATCHING COPINGS (TO MATCH MATERIALS
 TO EXISTING SURGERY BUILDING)

SITE PLAN