


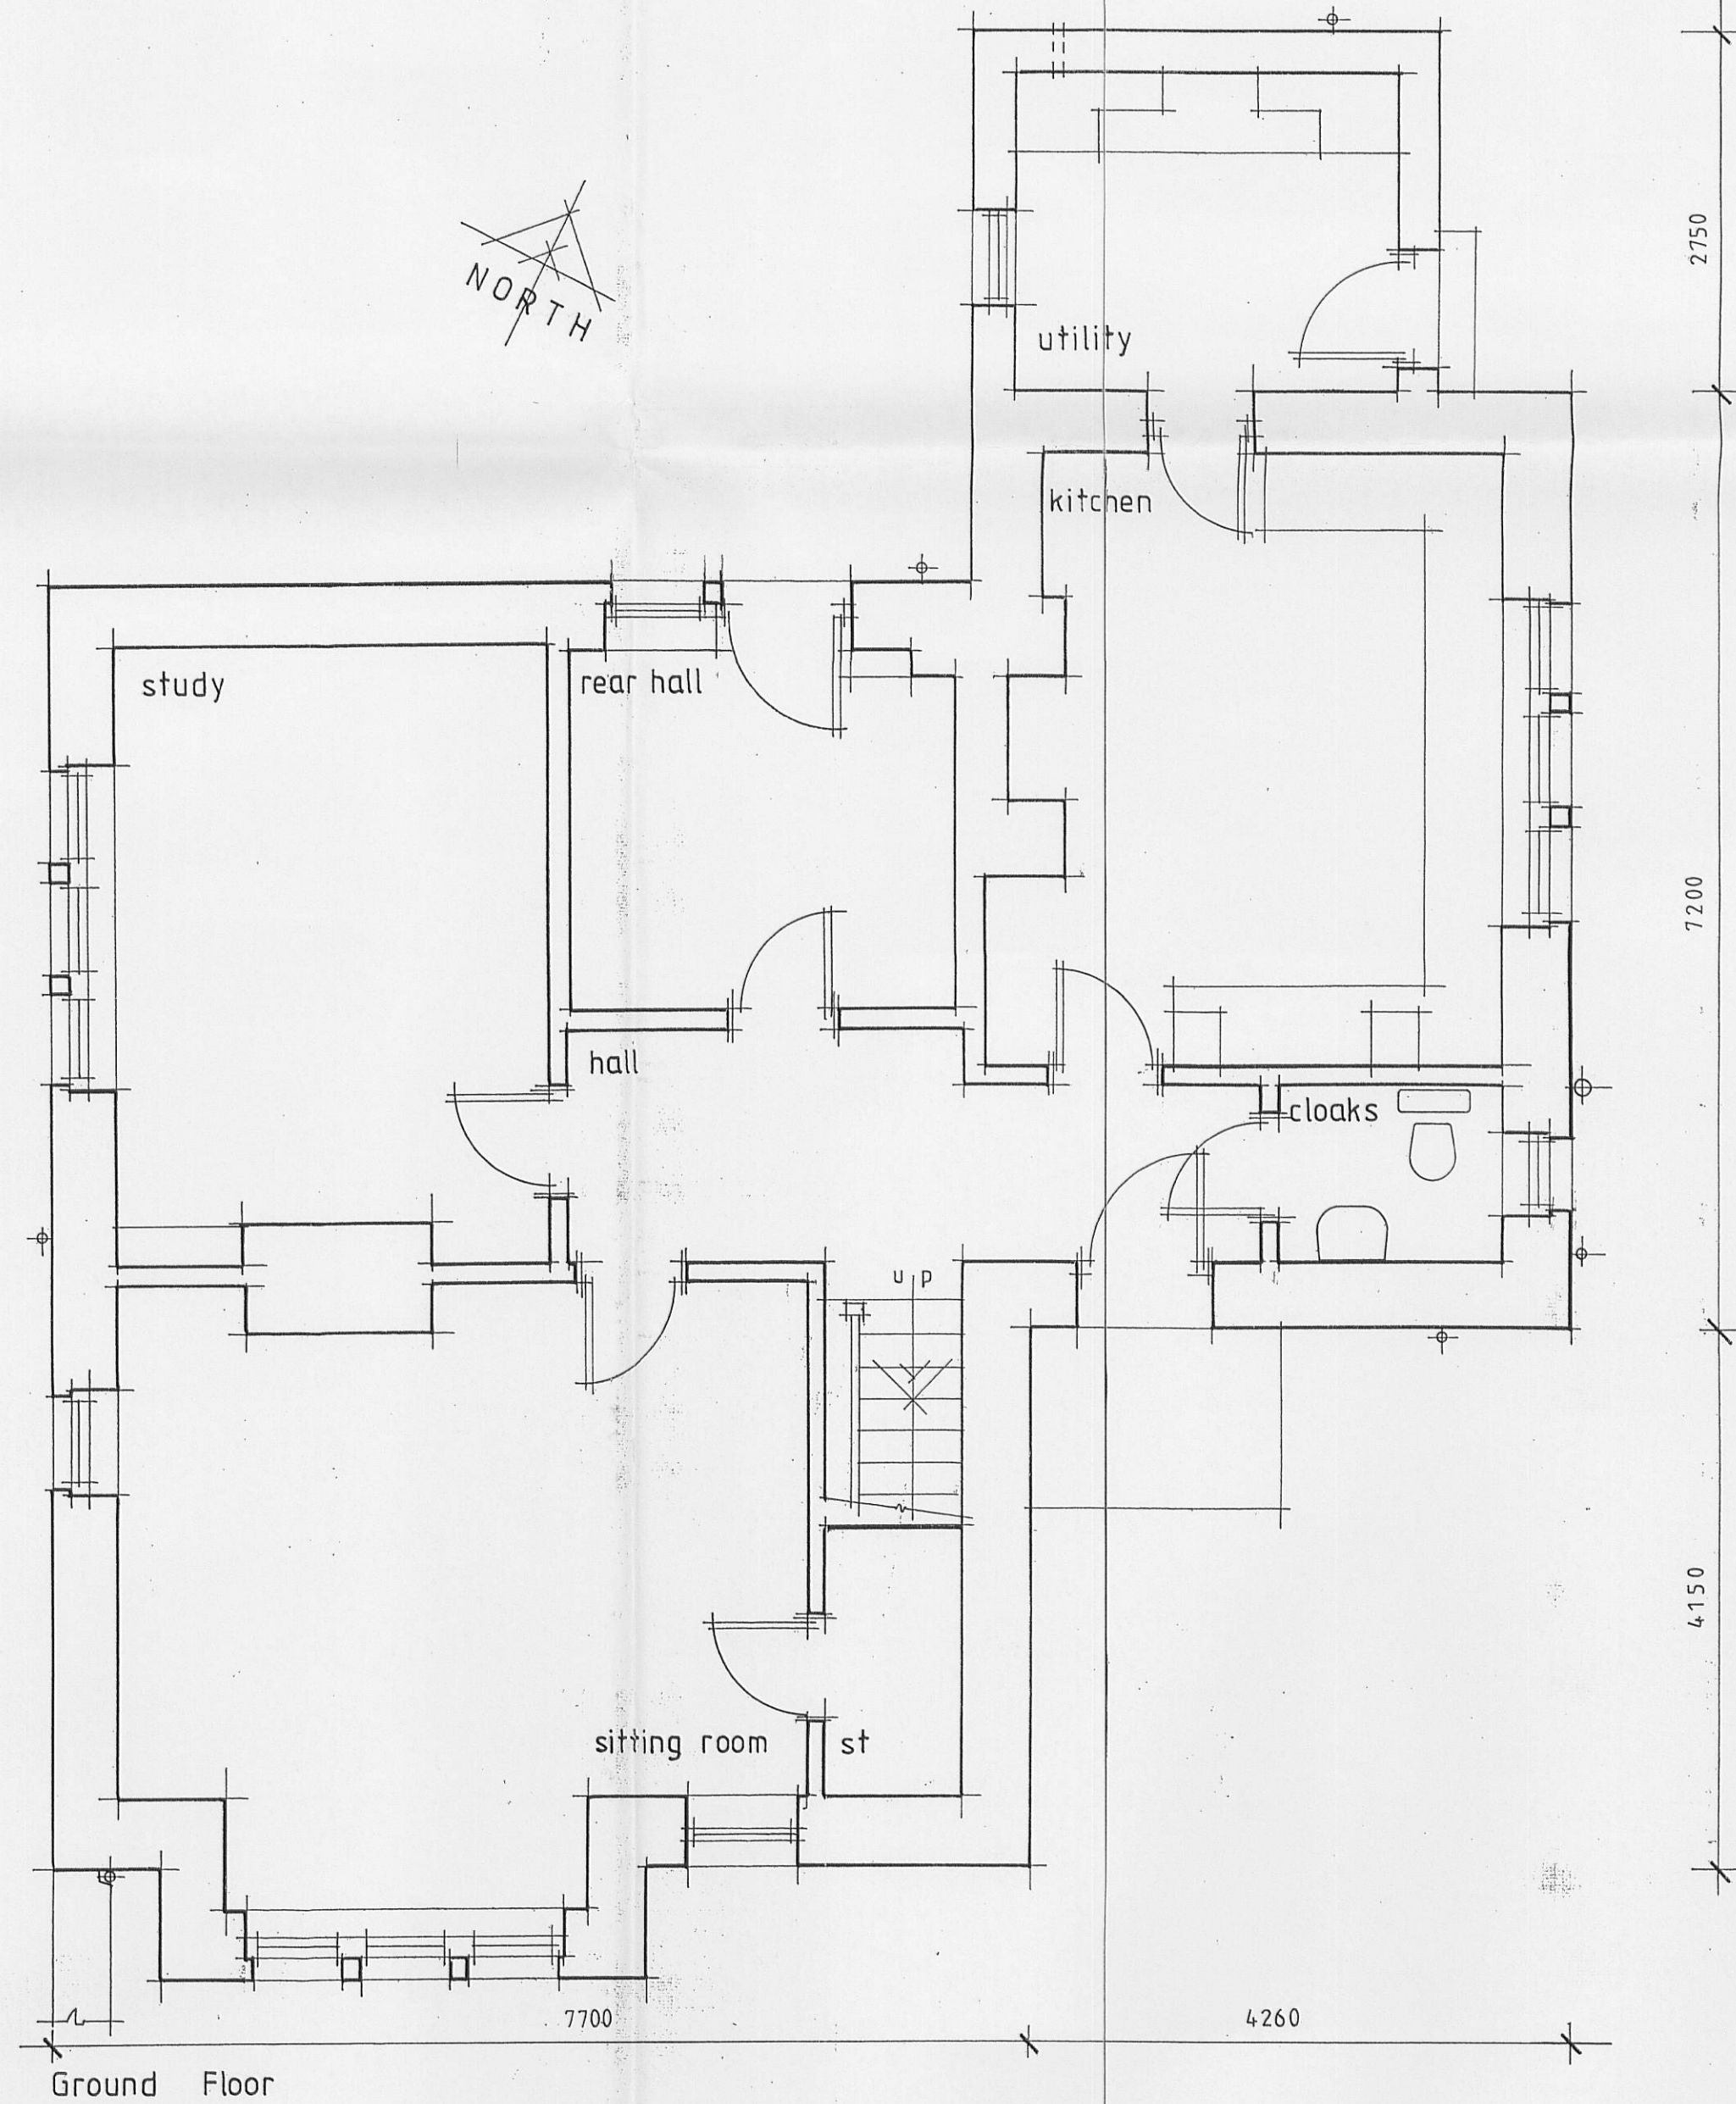
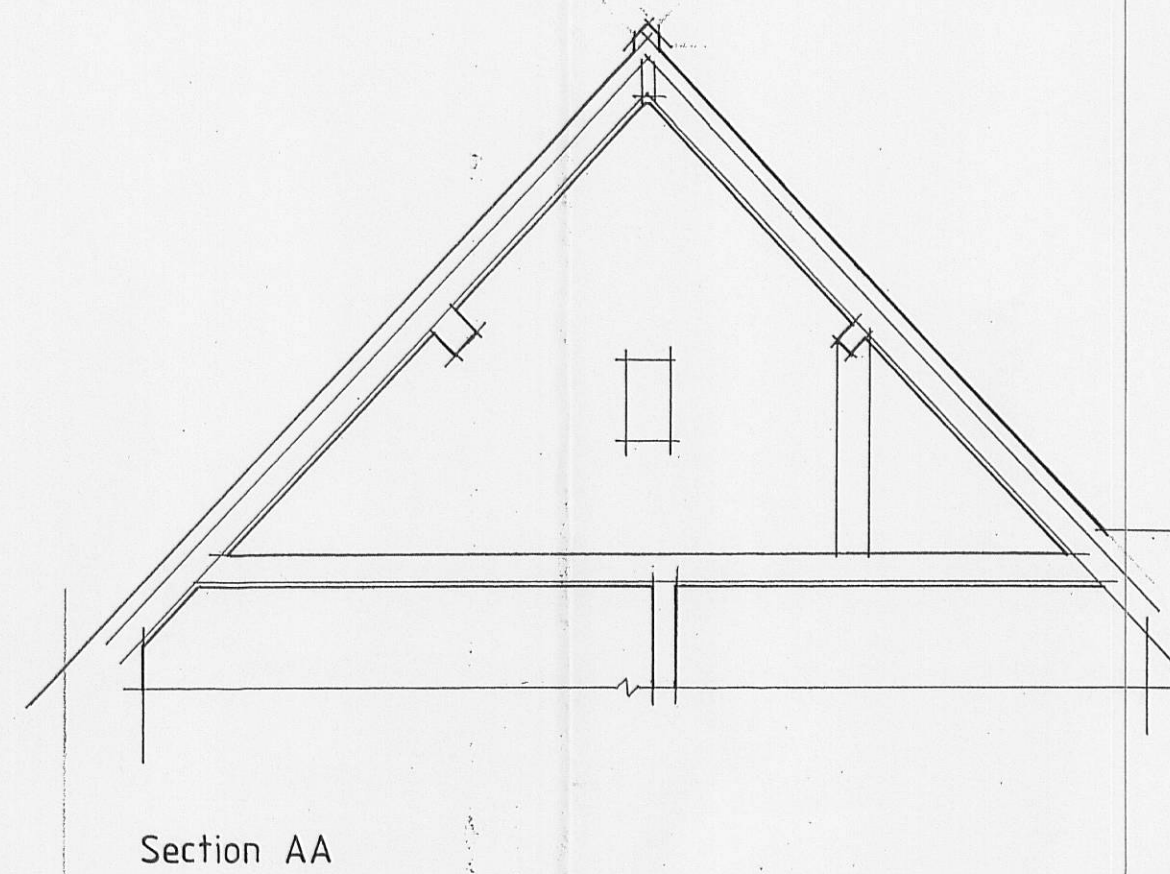
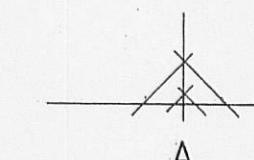


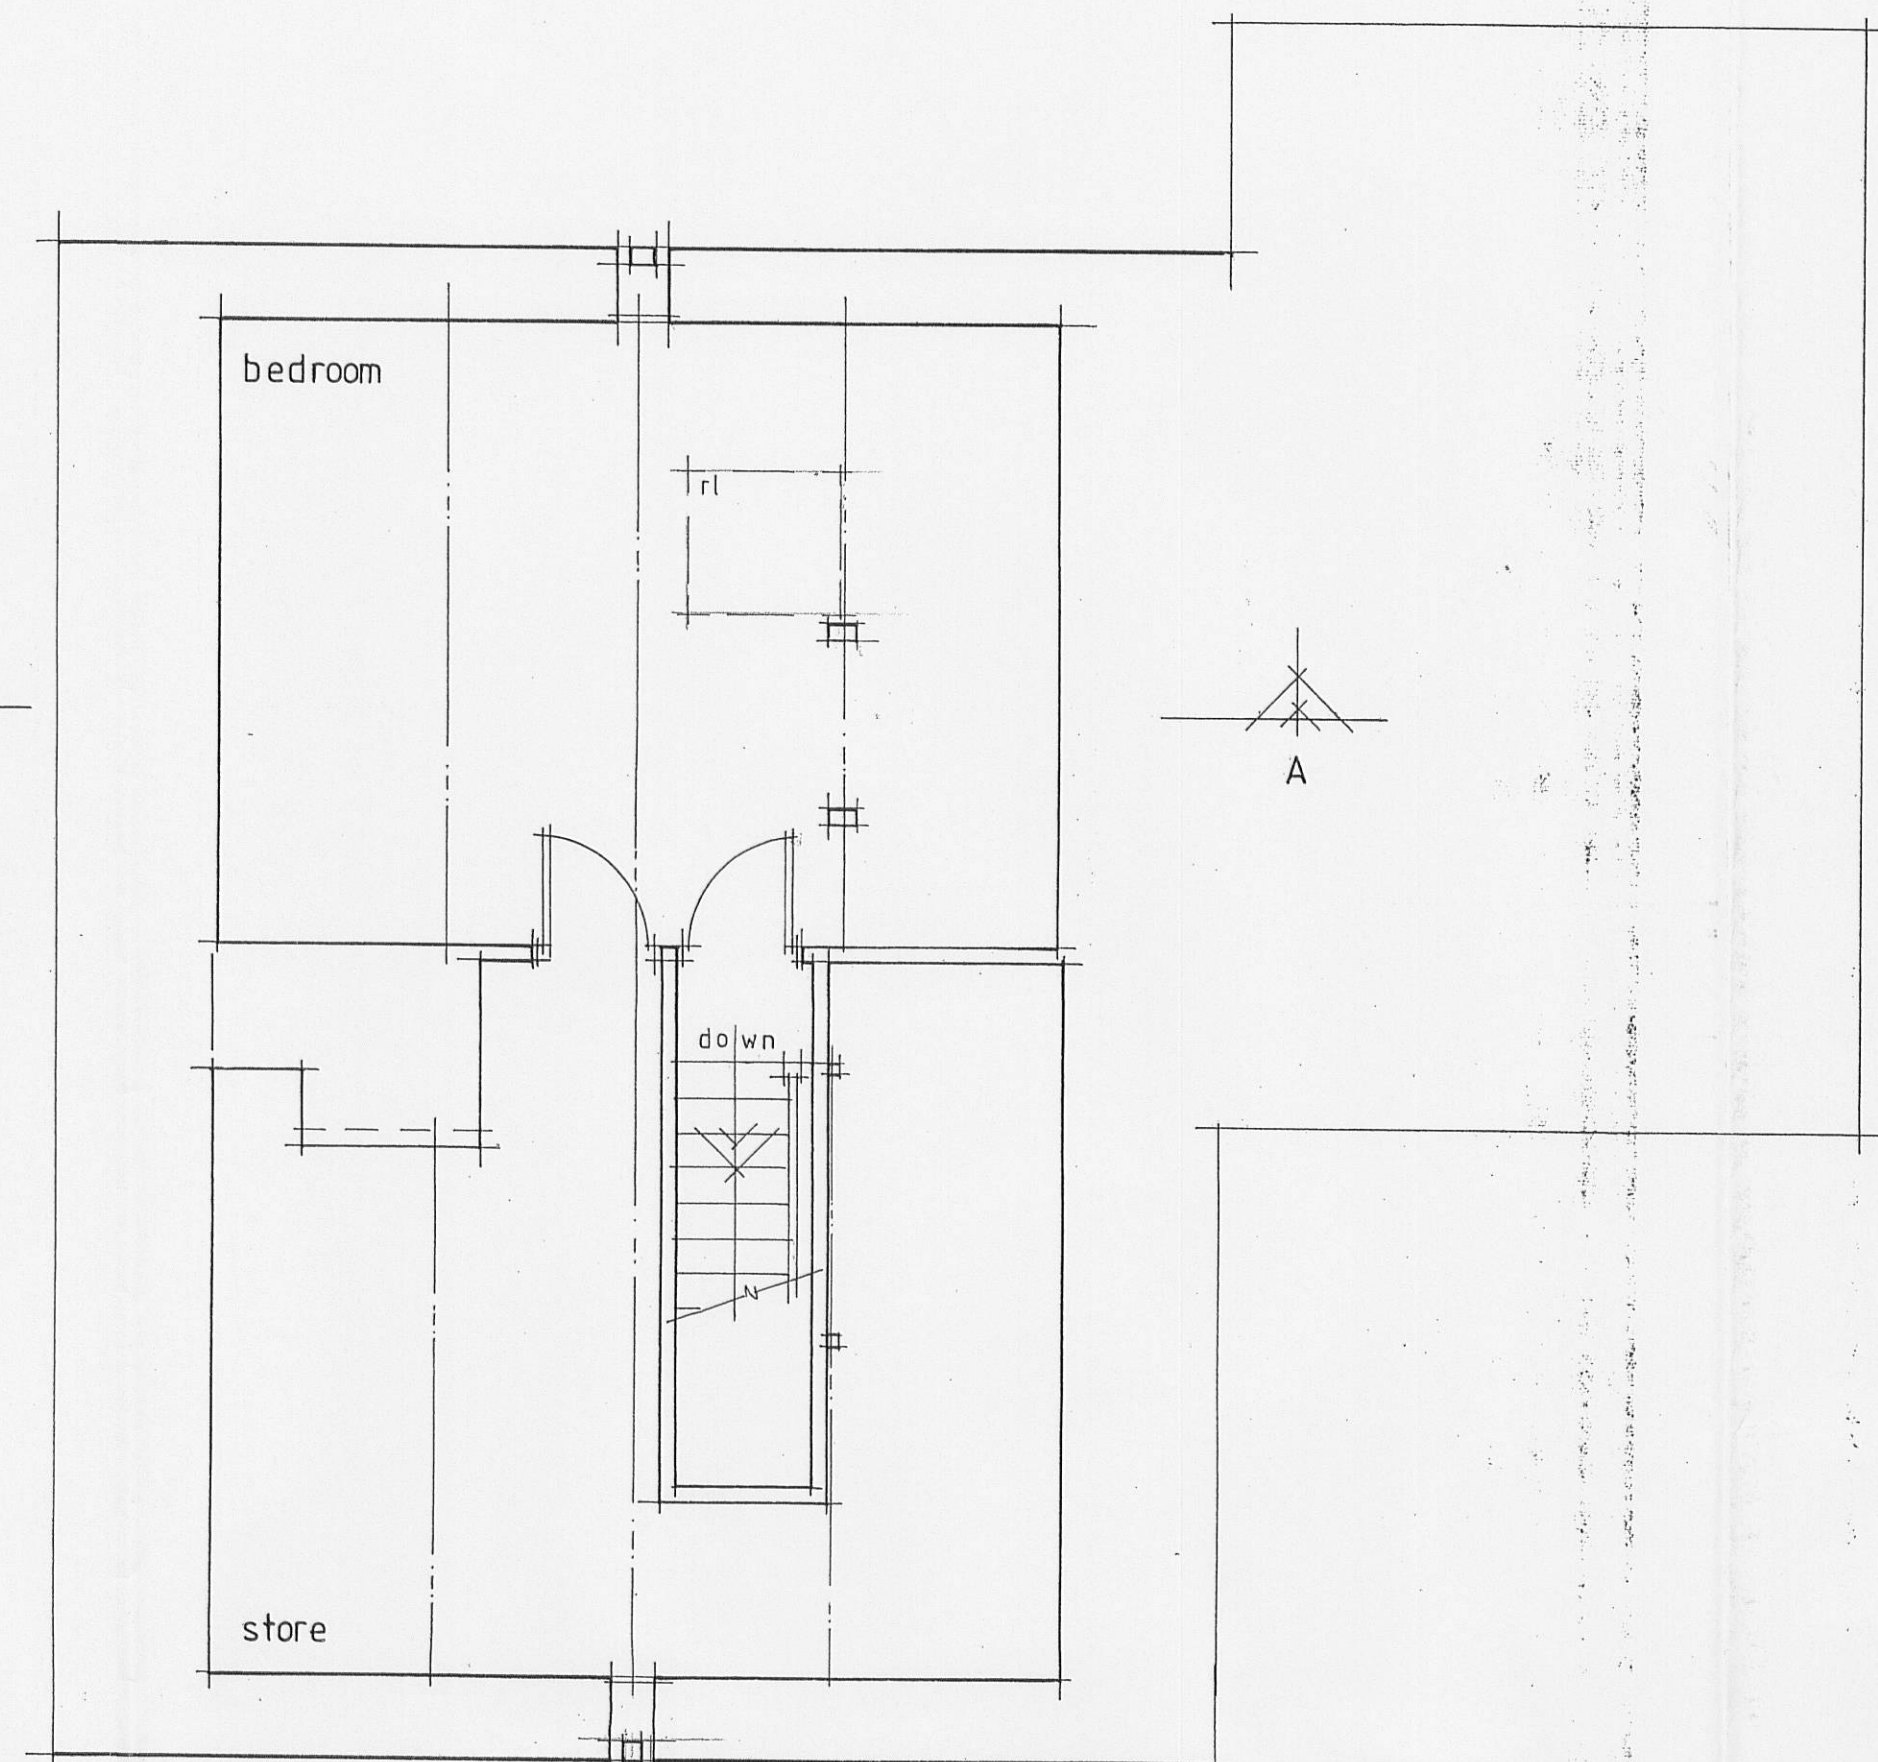

2750
7200
4150

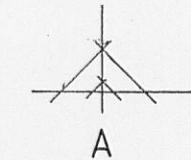

Second Floor

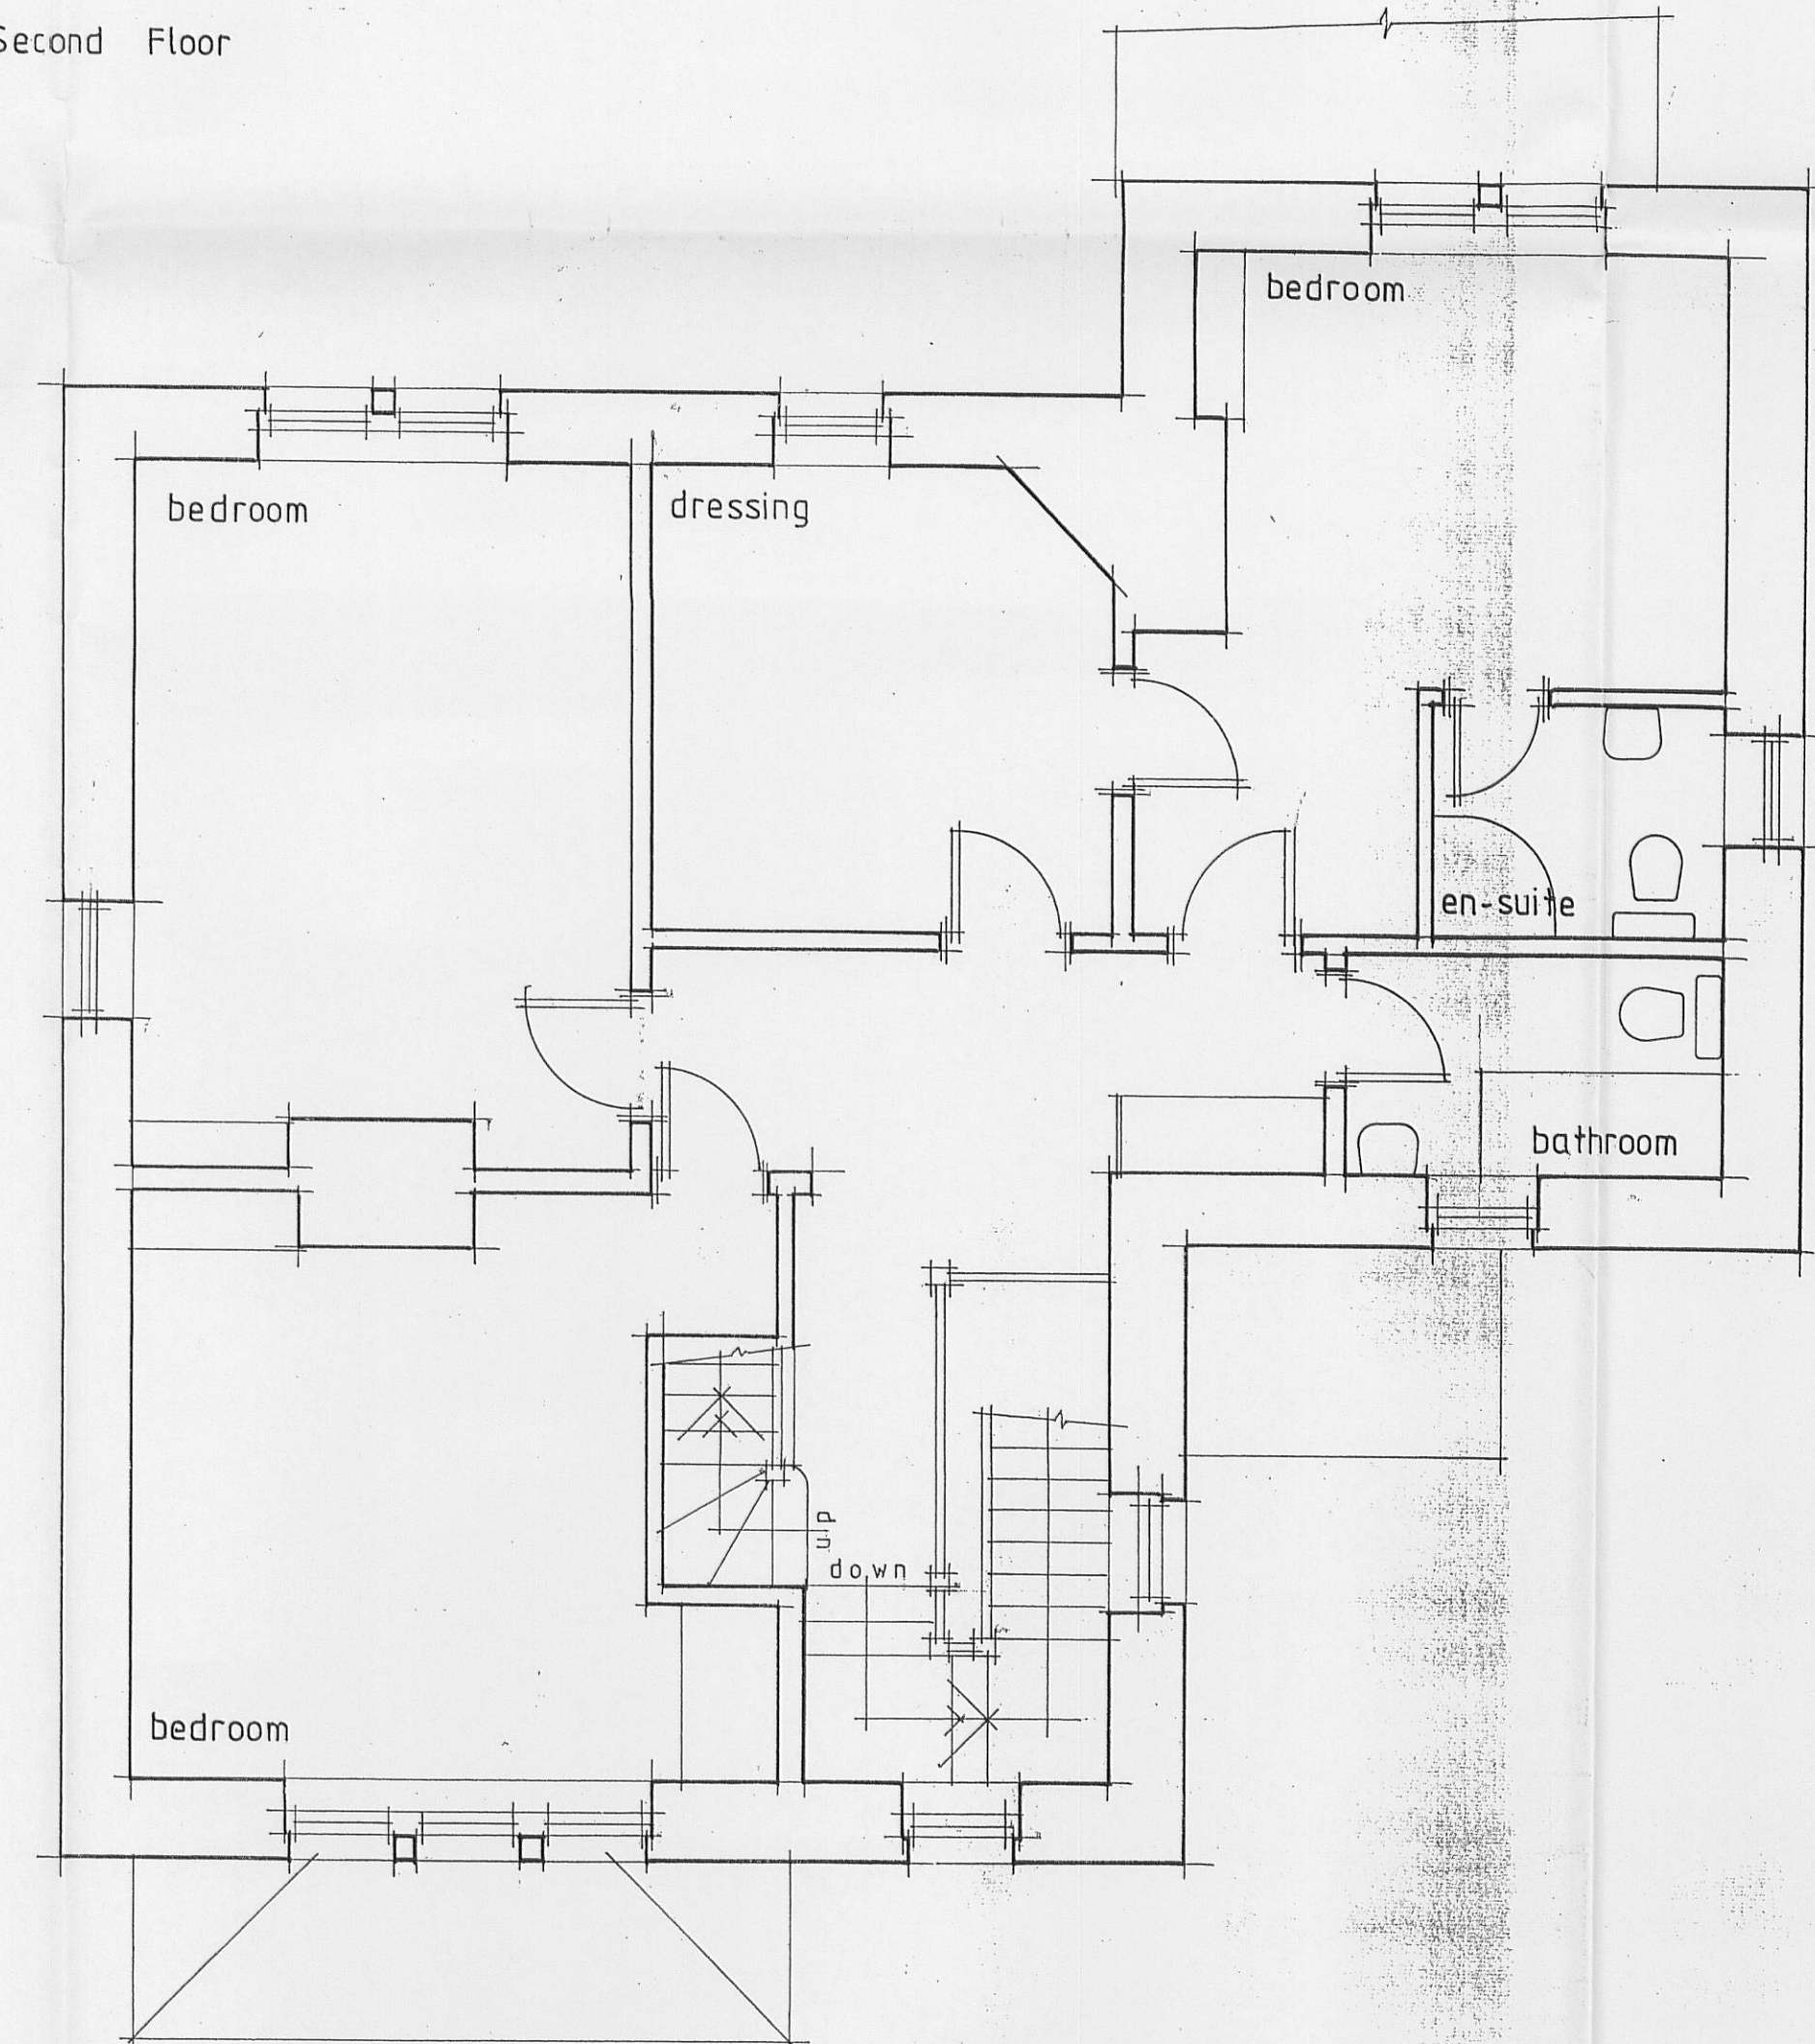

Client Mr and Mrs Bond		
Job Title Pendle Cottage Whins Avenue Sabden		
Drawing Title Existing Plans & Roof Section		
Scale 1:50 at A1	Date DEC 2011	Drawn DL

spa
SUNDERLAND PEACOCK & ASSOCIATES LTD.
HAZELMEIRE, PIMLICO ROAD, CLITHEROE,
LANCASHIRE, BB7 2AG
T 01200 42176 F 01200 42175
E info@sunderlandpeacock.com
www.sunderlandpeacock.com