




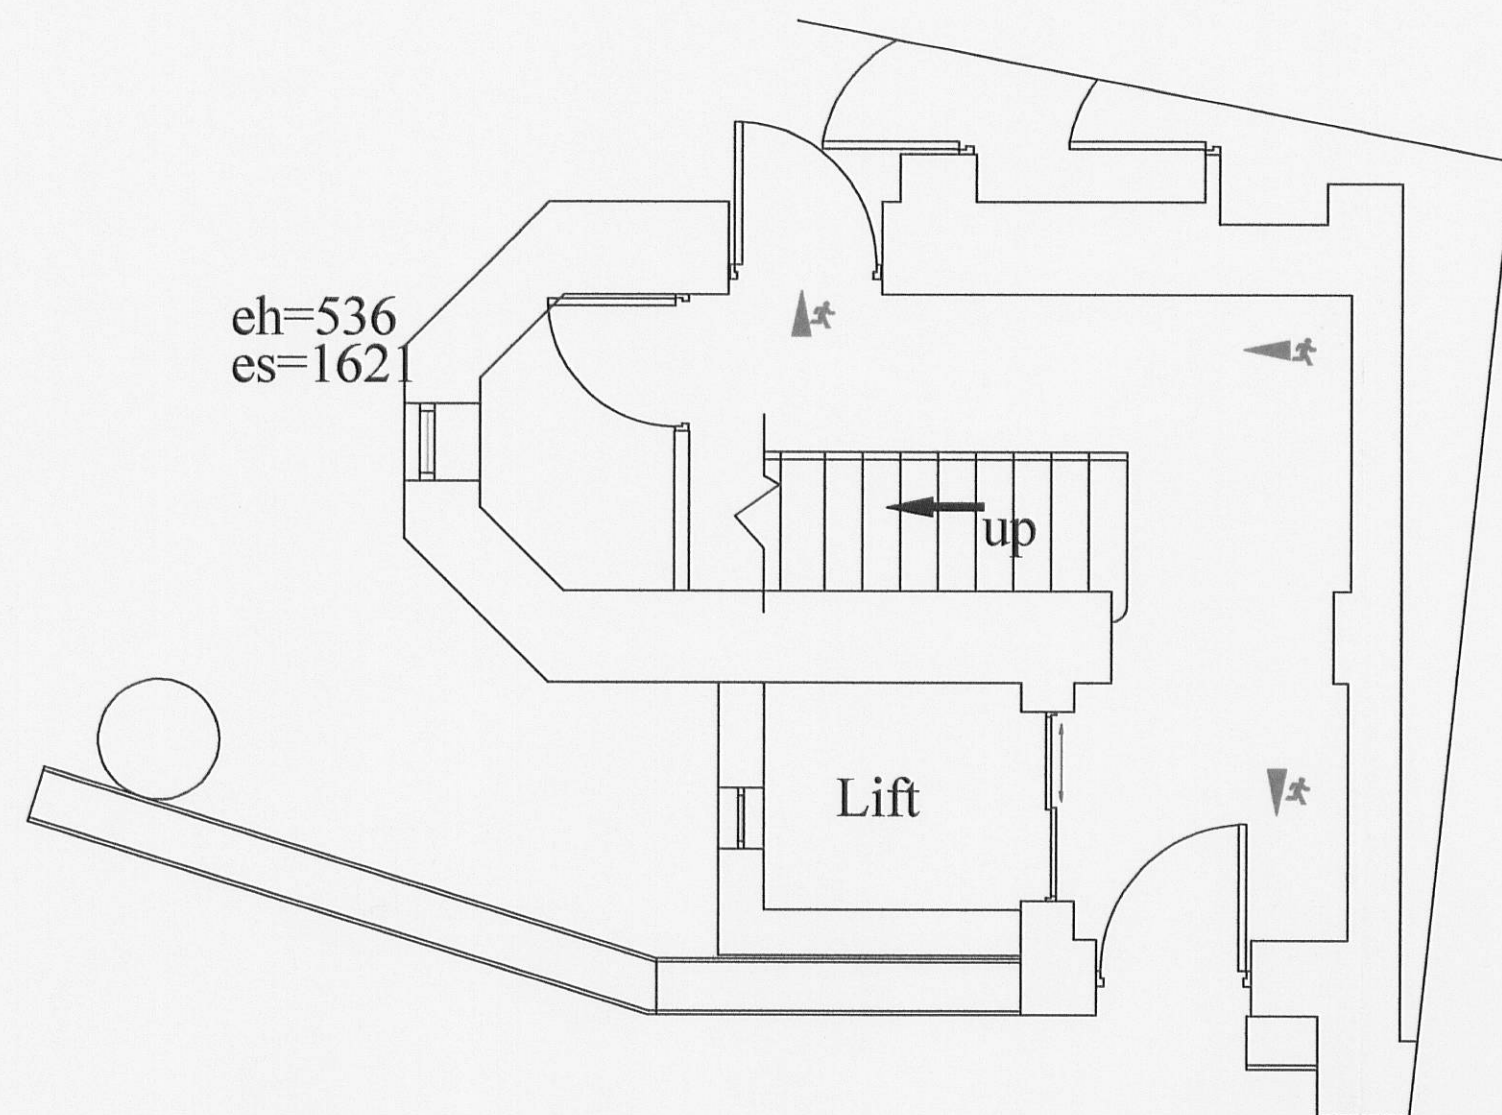

Existing Ground floor

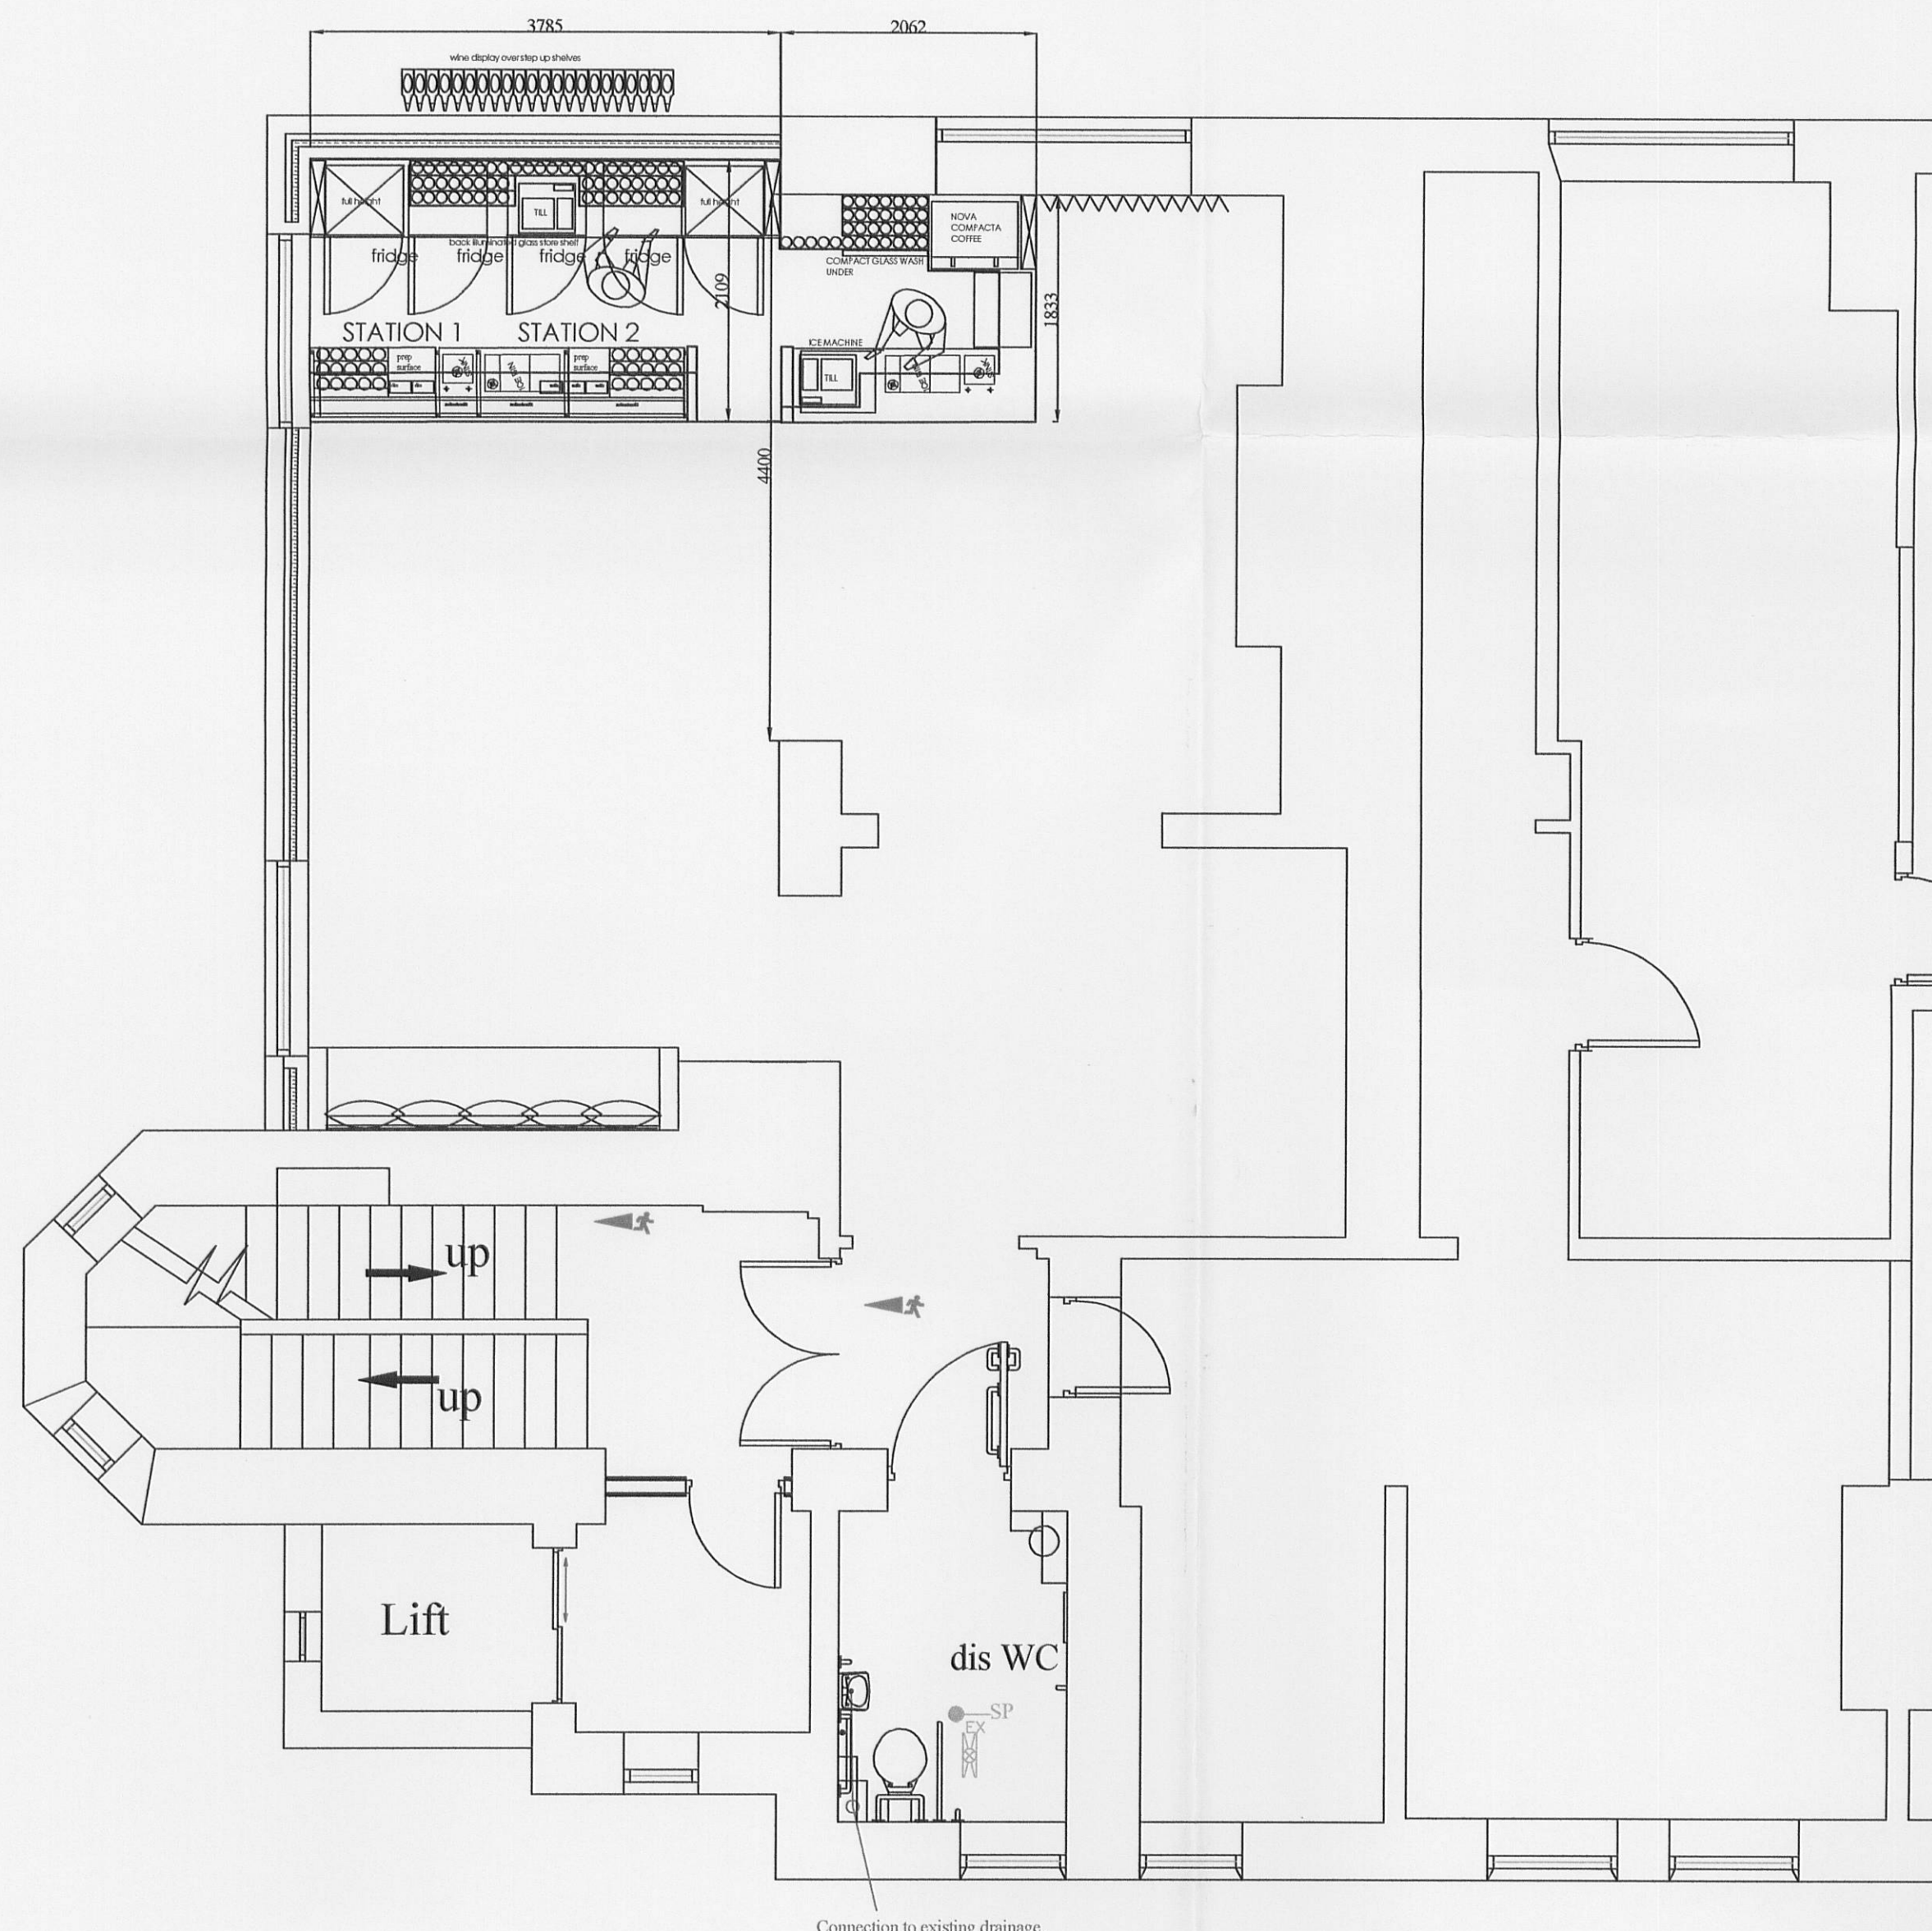

Existing First Floor

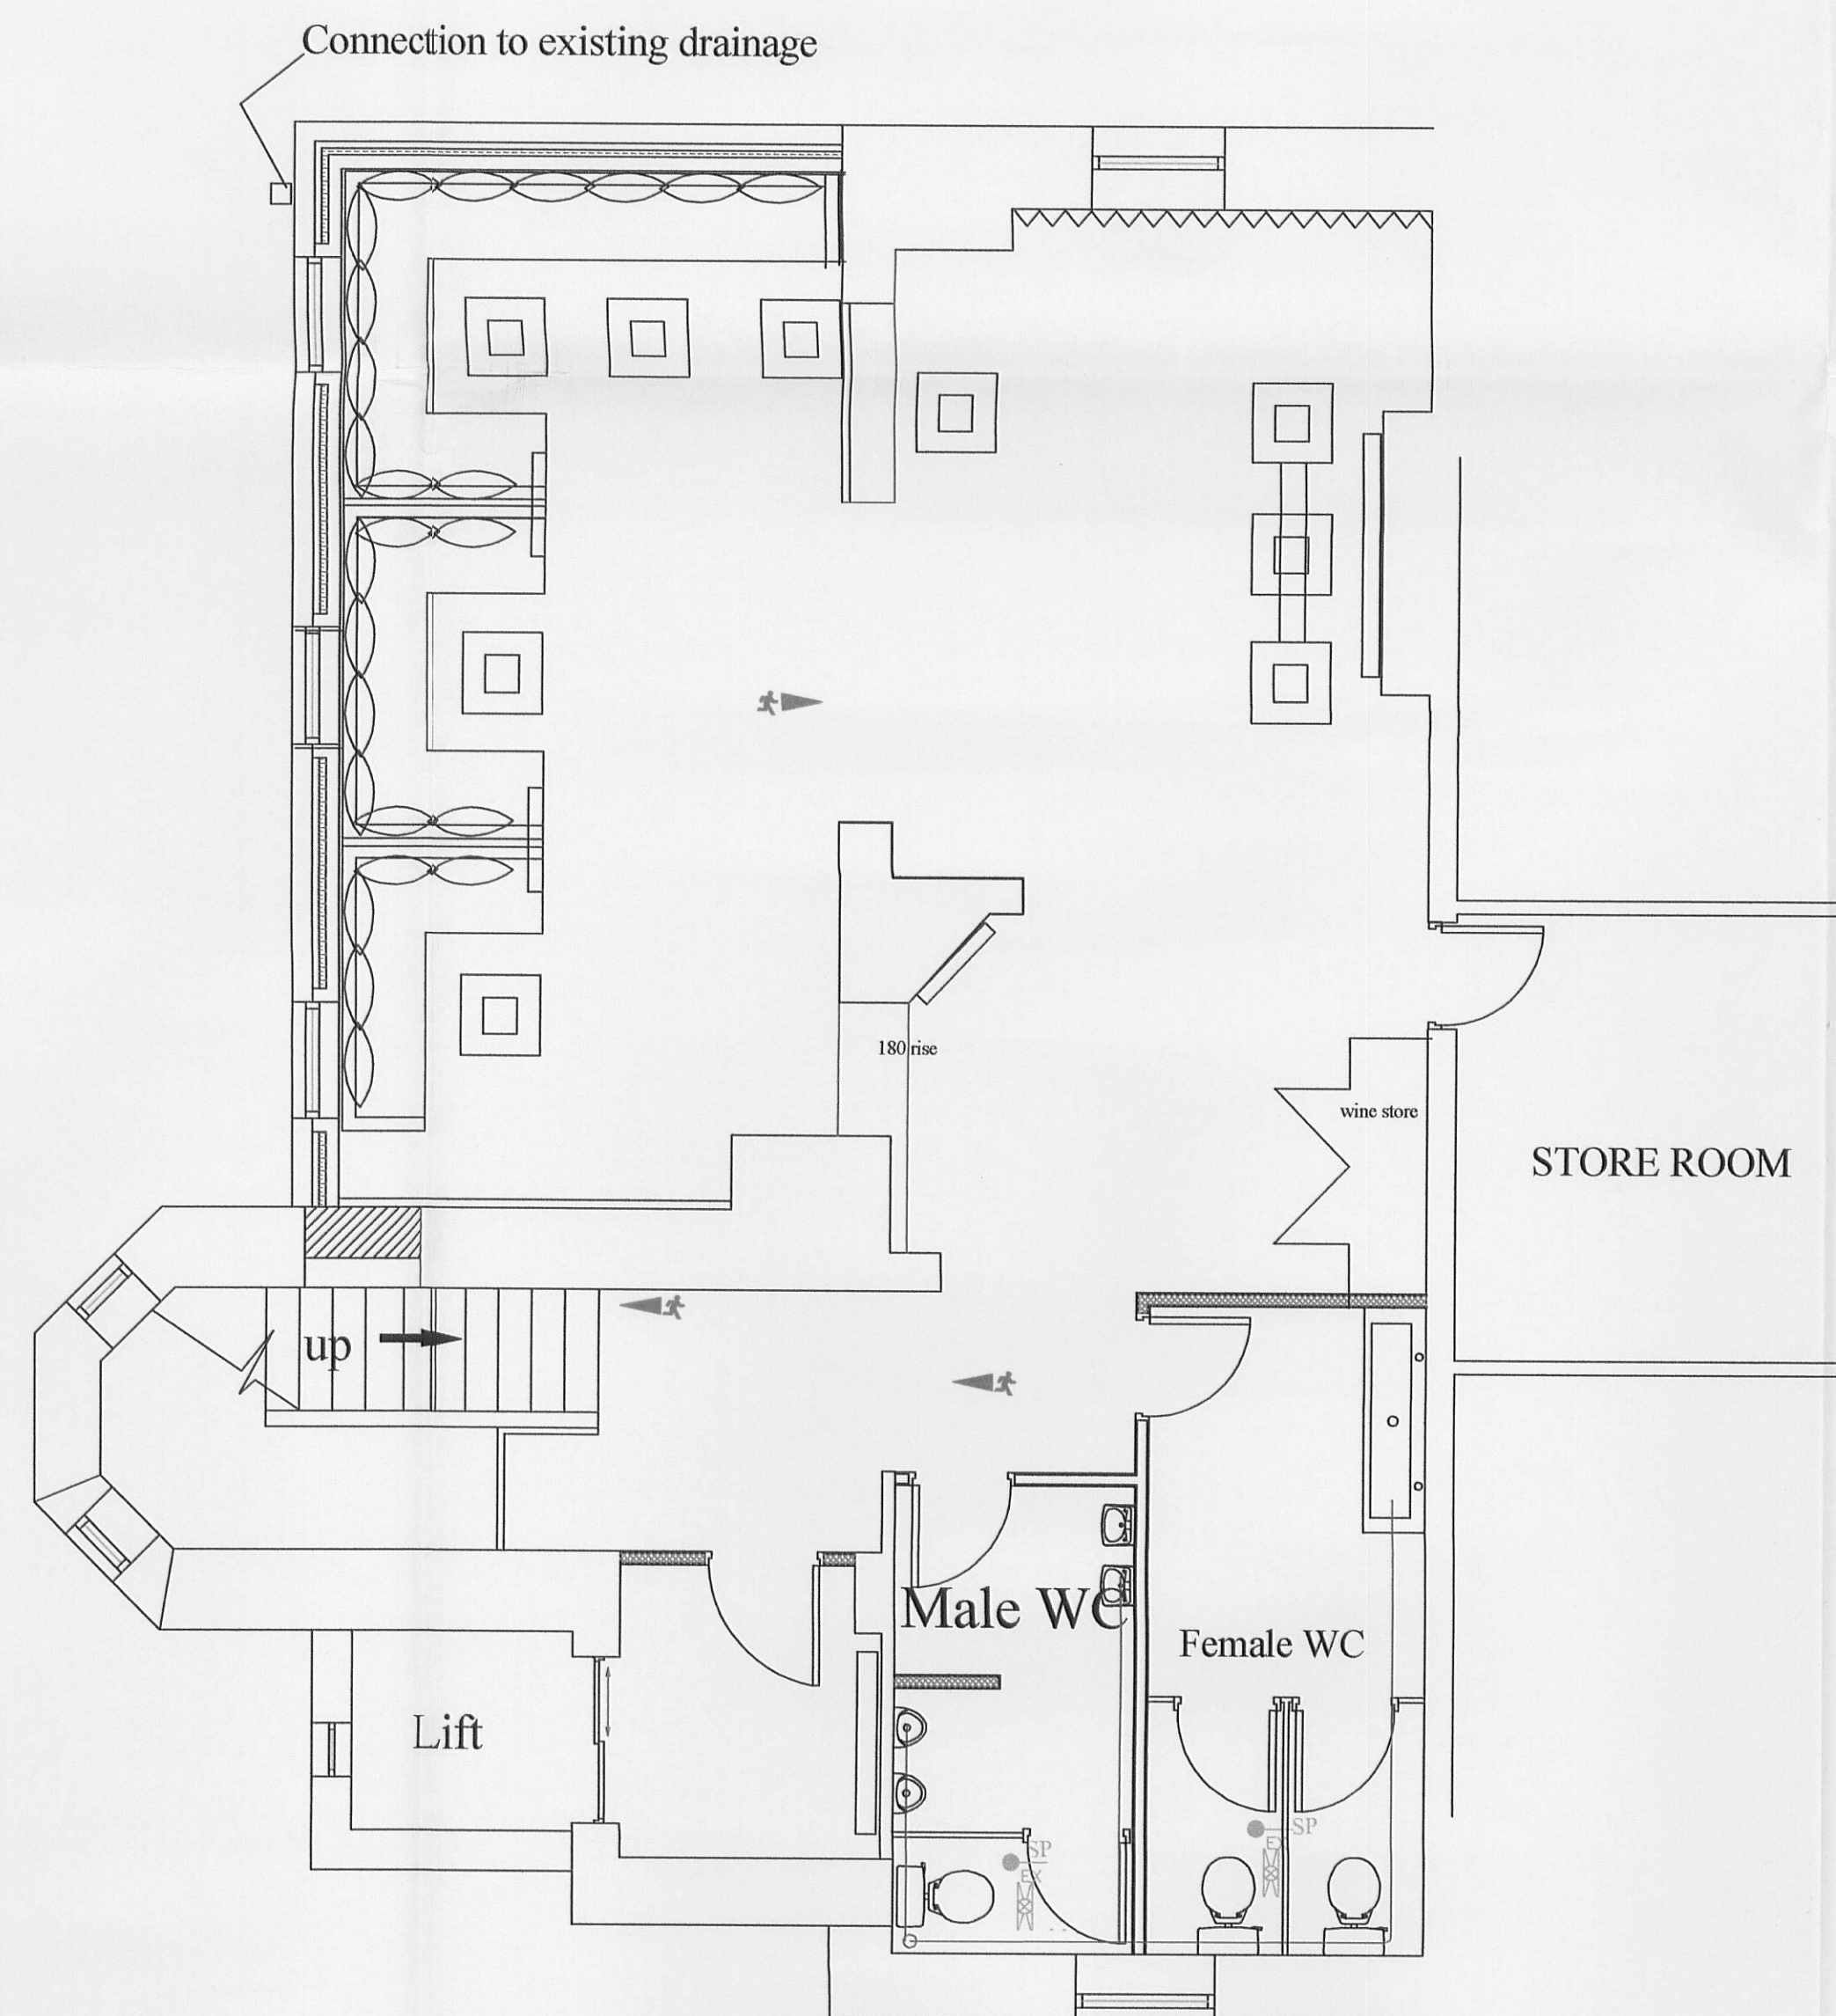

Existing Second Floor

320120079P

Description	Rev	Date	By
-------------	-----	------	----

AJH ASSOCIATES
Chartered Building Surveyors

21 Deanfield Court
Pimlico Link Road
Clitheroe
Lancs BB5 1QS

Tel: 01200 429987
Fax: 01200 429988
e-mail: info@ajh-associates.co.uk
www.ajh-associates.co.uk

Client	Scale
RICHARD WILSON	1: 50

Project	Date
WINE BAR, YORK STREET, CLITHEROE.	17/01/2012

By
JT

Description	Checked
EXISTING FLOOR PLANS	

DO NOT SCALE THIS DRAWING. CHECK ALL DIMENSIONS ON SITE	No.
	2849/101

THIS DRAWING IS PROTECTED BY COPYRIGHT. IT MAY NOT BE REPRODUCED IN ANY FORM OR BY ANY MEANS FOR ANY PURPOSE, WITHOUT GAINING PRIOR WRITTEN PERMISSION FROM AJH ASSOCIATES