



3201 200831

THIS DRAWING TOGETHER WITH THE DESIGN IS
COPYRIGHT OF THE ARCHITECT.
FIGURED DIMENSIONS SHOULD BE FOLLOWED
AND SCALED DIMENSIONS SHOULD BE CHECKED
WITH THE ARCHITECT
ANY DISCREPANCY MUST BE REPORTED TO THE
ARCHITECT IMMEDIATELY AND PRIOR TO
PROCEEDING

REVISIONS
A' 25 01 12- EAVES & RIDGE HEIGHT
INDICATED
B' 02 03 12- CLIENT
AMENDS

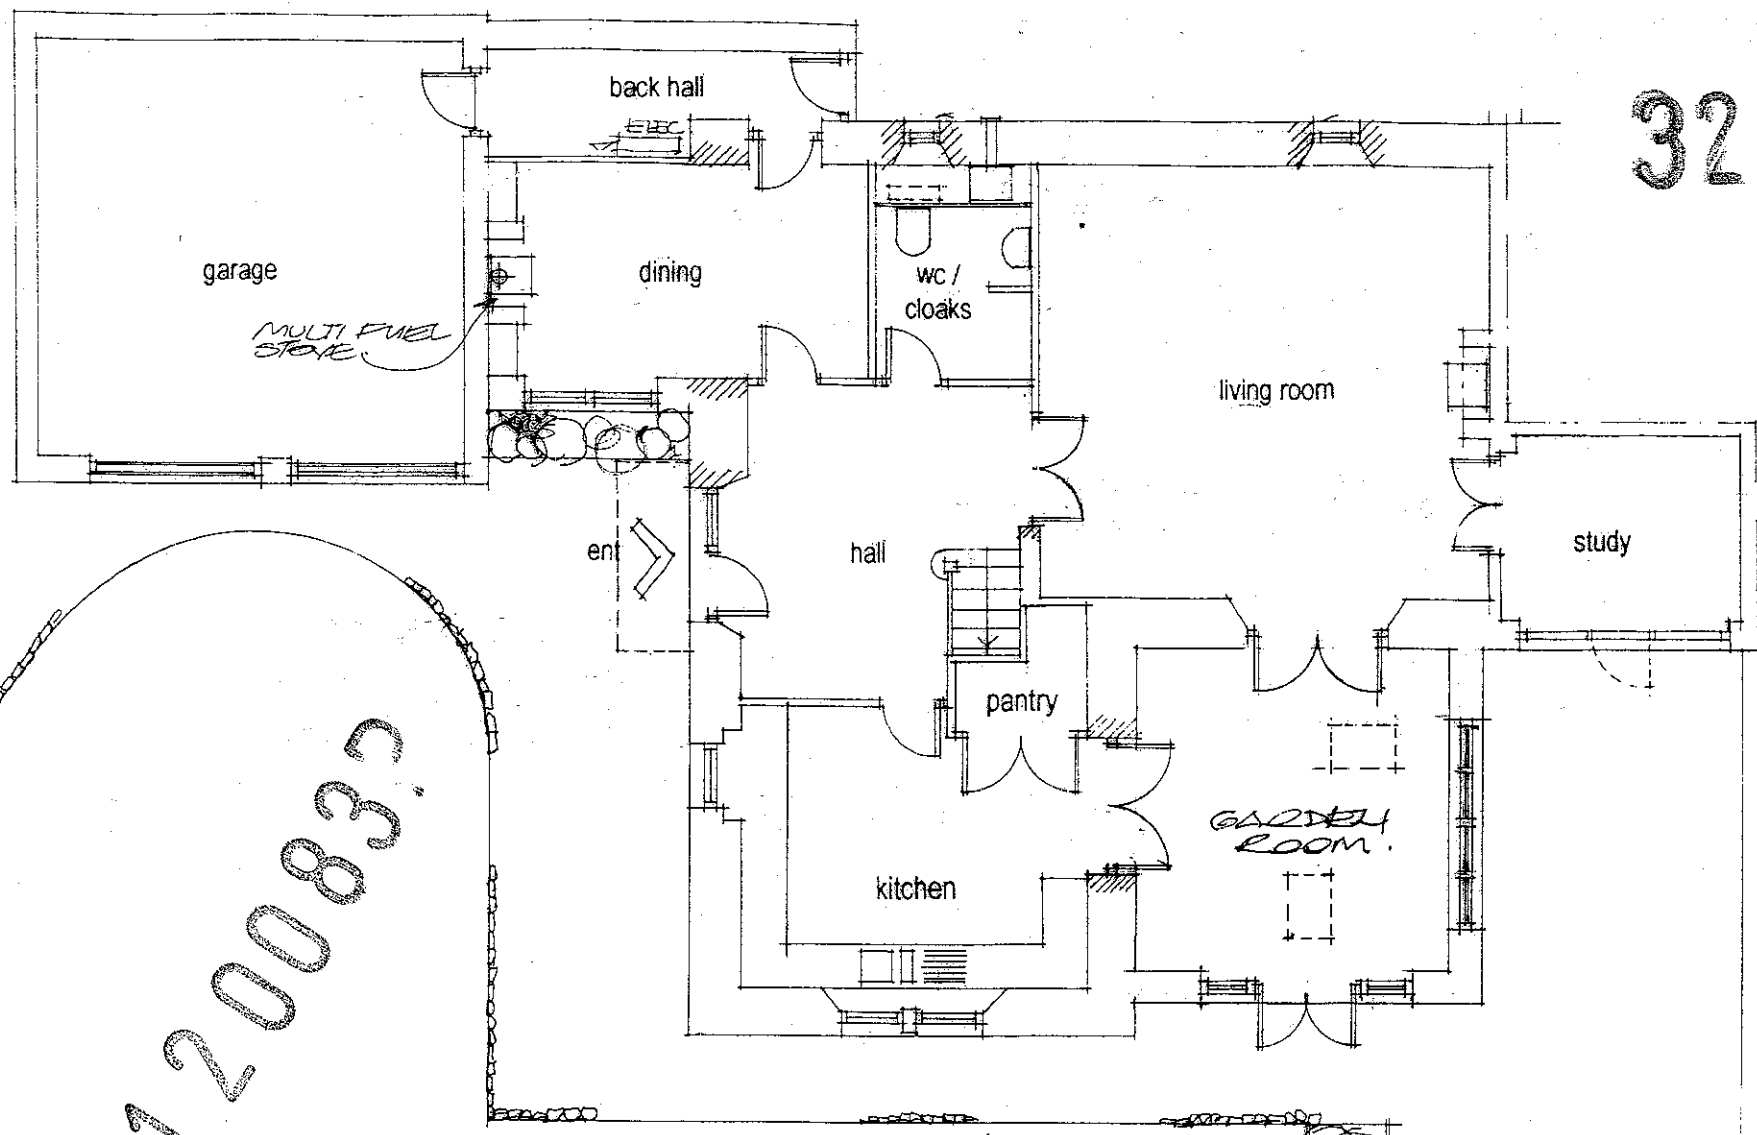


DARK STAINED TIMBER WINDOW
FRAMES
NATURAL BLUE SLATE ROOF
FINISH TO MATCH EXISTING

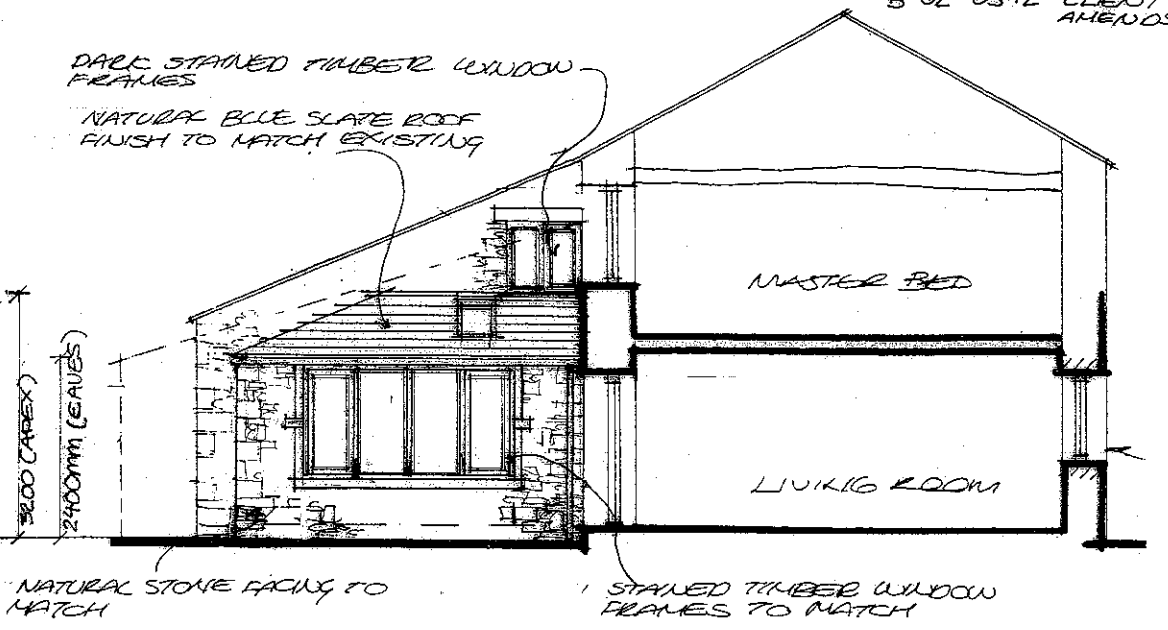

3201 200831


AMENDED PLANS RECEIVED
DATE 02/03/12

VELUX ROOFLIGHT OVER
NATURAL BLUE SLATE ROOF
FINISH
NATURAL BLUE SLATE ROOF
FINISH TO MATCH EXISTING

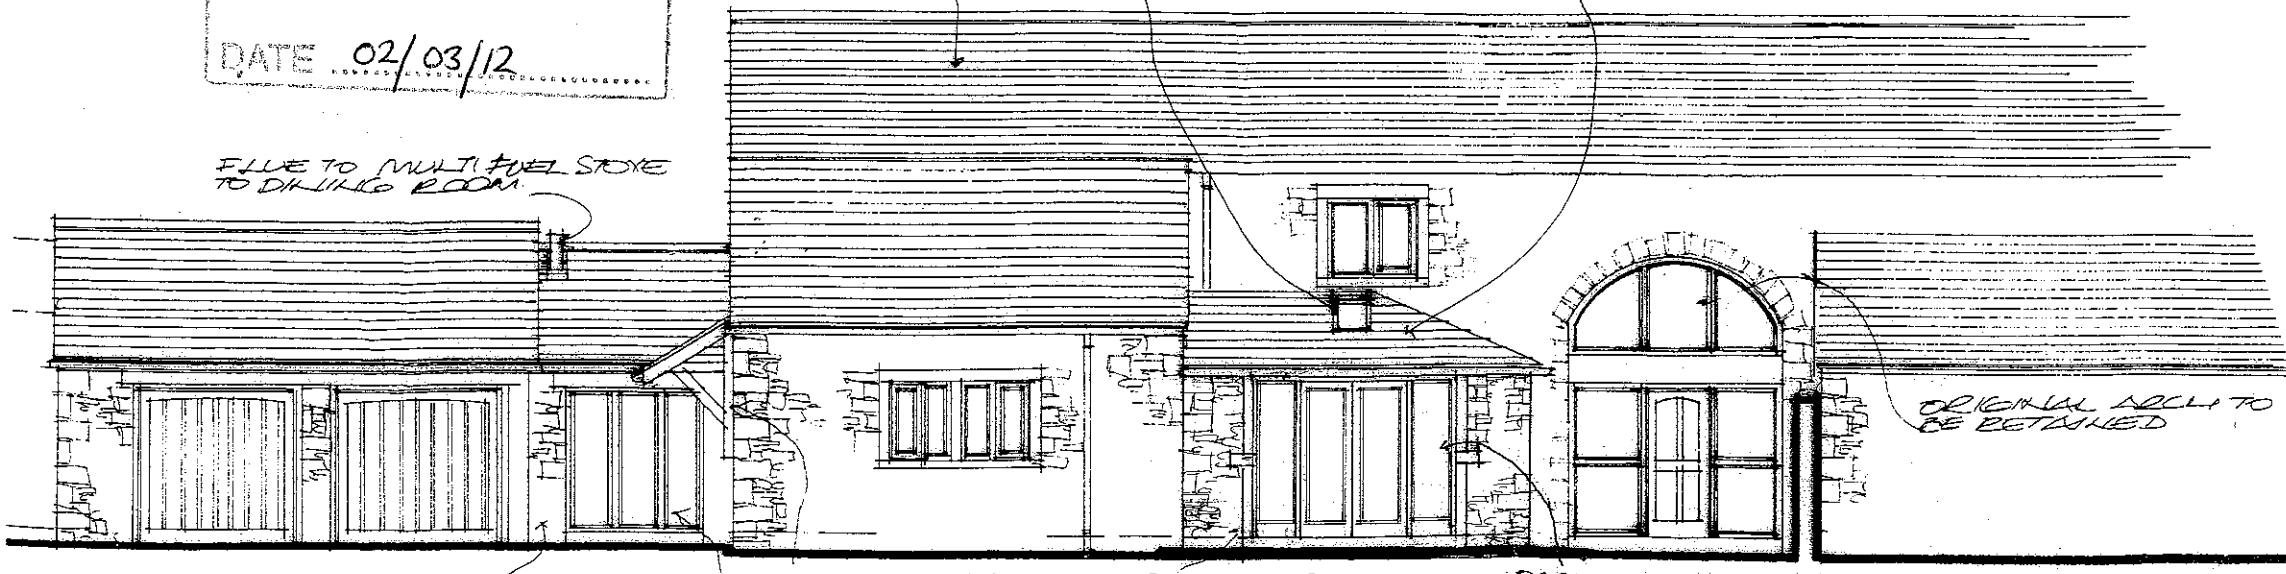

STONE FACING
STAINED TIMBER WINDOWS
NATURAL STONE FACING
TO MATCH
DARK STAINED TIMBER
WINDOW FRAMES TO MATCH

Original Drawn By
EW
Date
DEC 2011

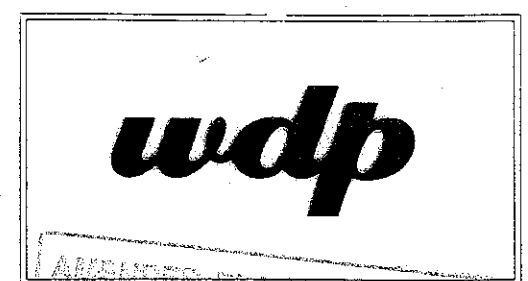

wright design partnership
15 main street kirkby lonsdale, cumbria LA6 2AQ
tel / 015242 71697 fax / 015242 73769
email / mail@wdparchitects.co.uk

DATE 02/03/12
MR NRS/PAUL

Contract
FOXFIELD
ALSTON

Drawing Title
PROPOSED
GARDEN ROOM

Scale 1:100 Job No. LL2470 Dig No. 06 B