


Proposed plans, section and elevations.




front elevation

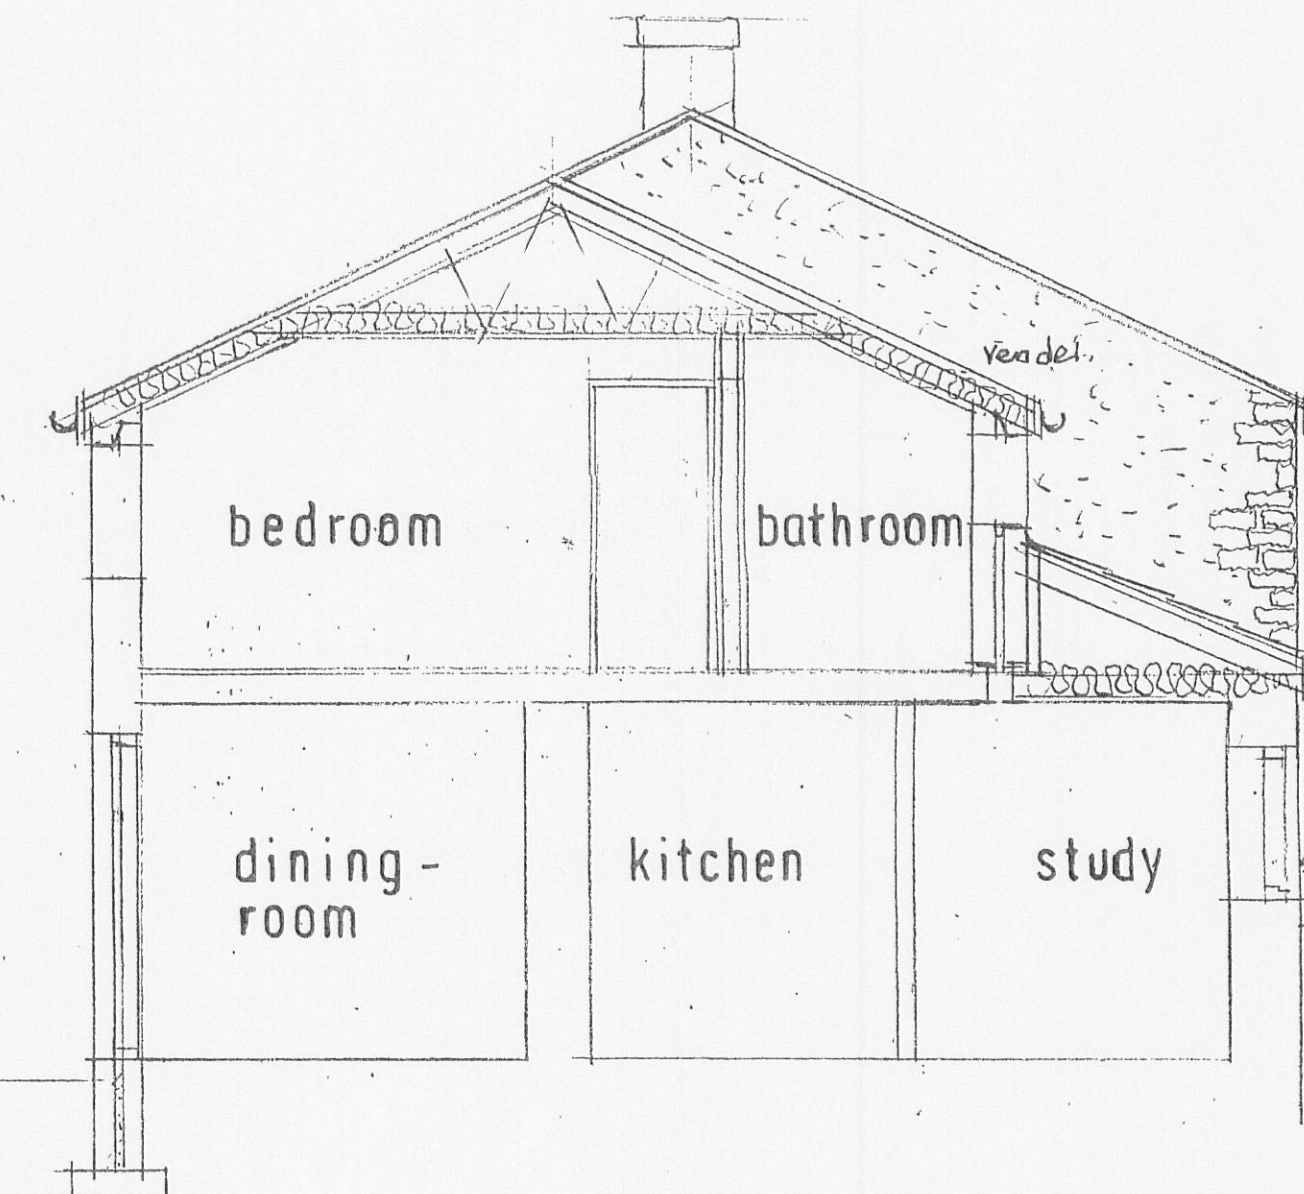

section B-B




rear elevation

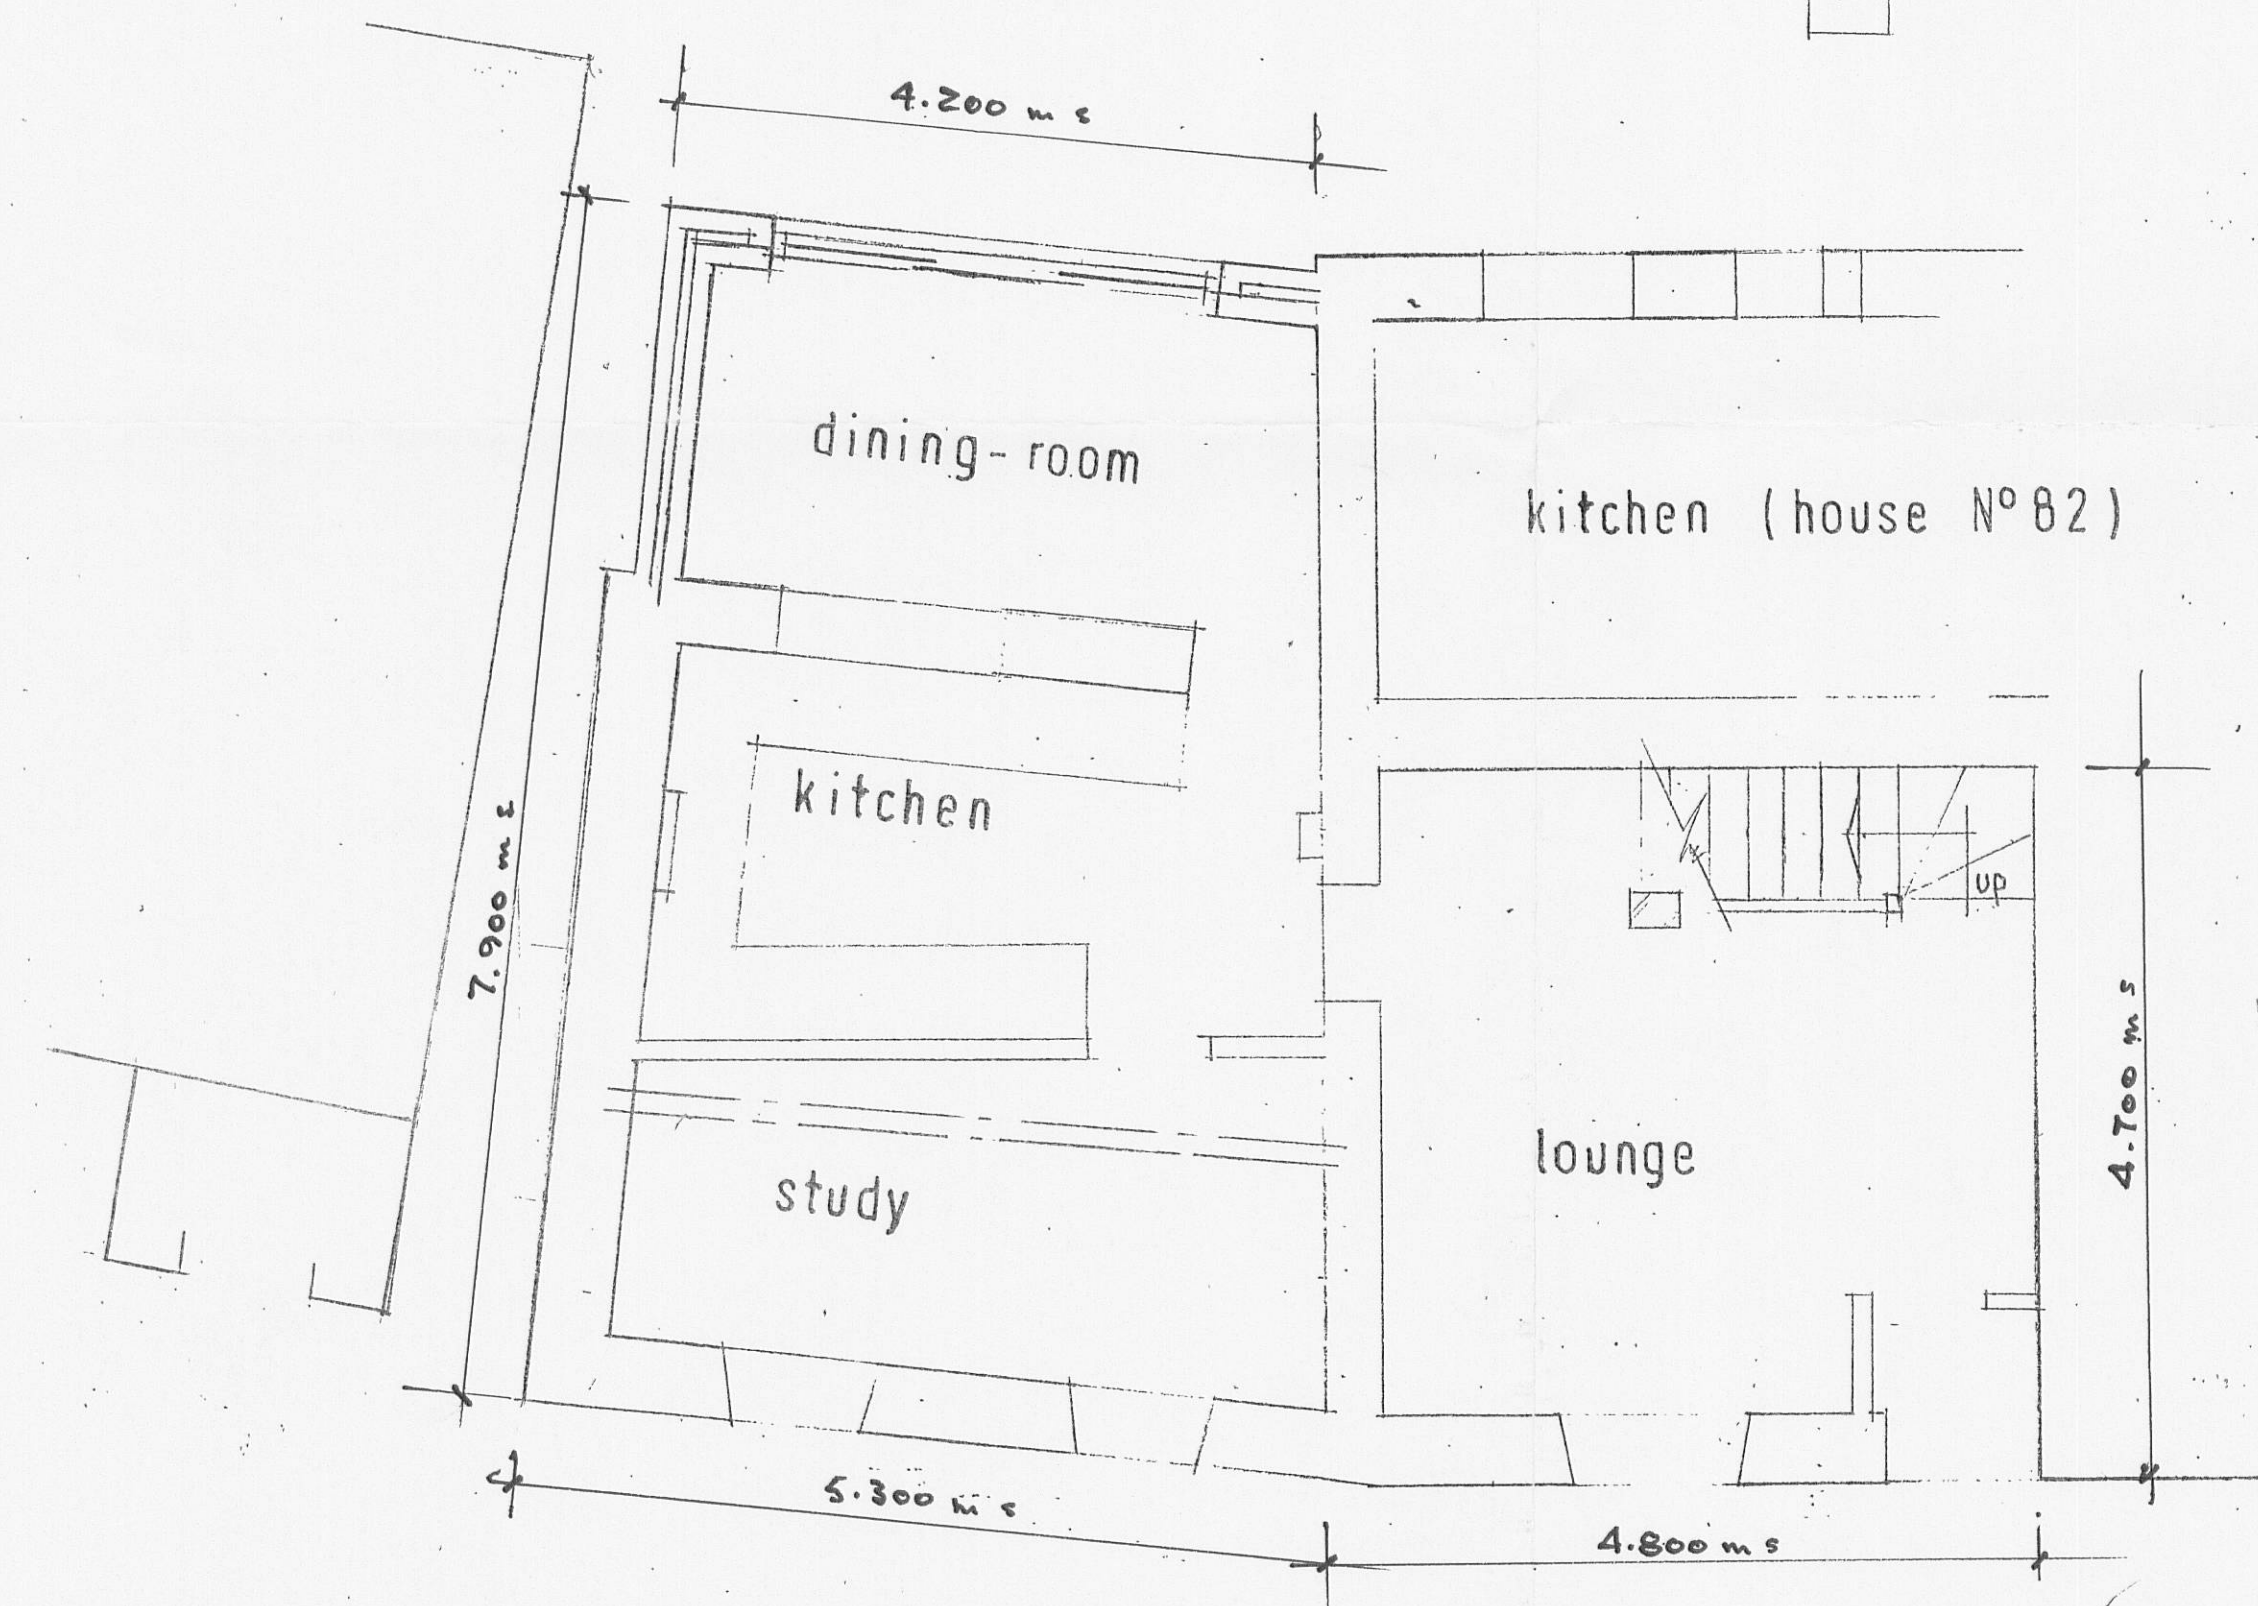


ground floor plan
specification

walls :- inner skin - 125mm insulation block, Celcon block or similar.
cavity
outer skin - concrete block or brick, with render finish, to match existing.

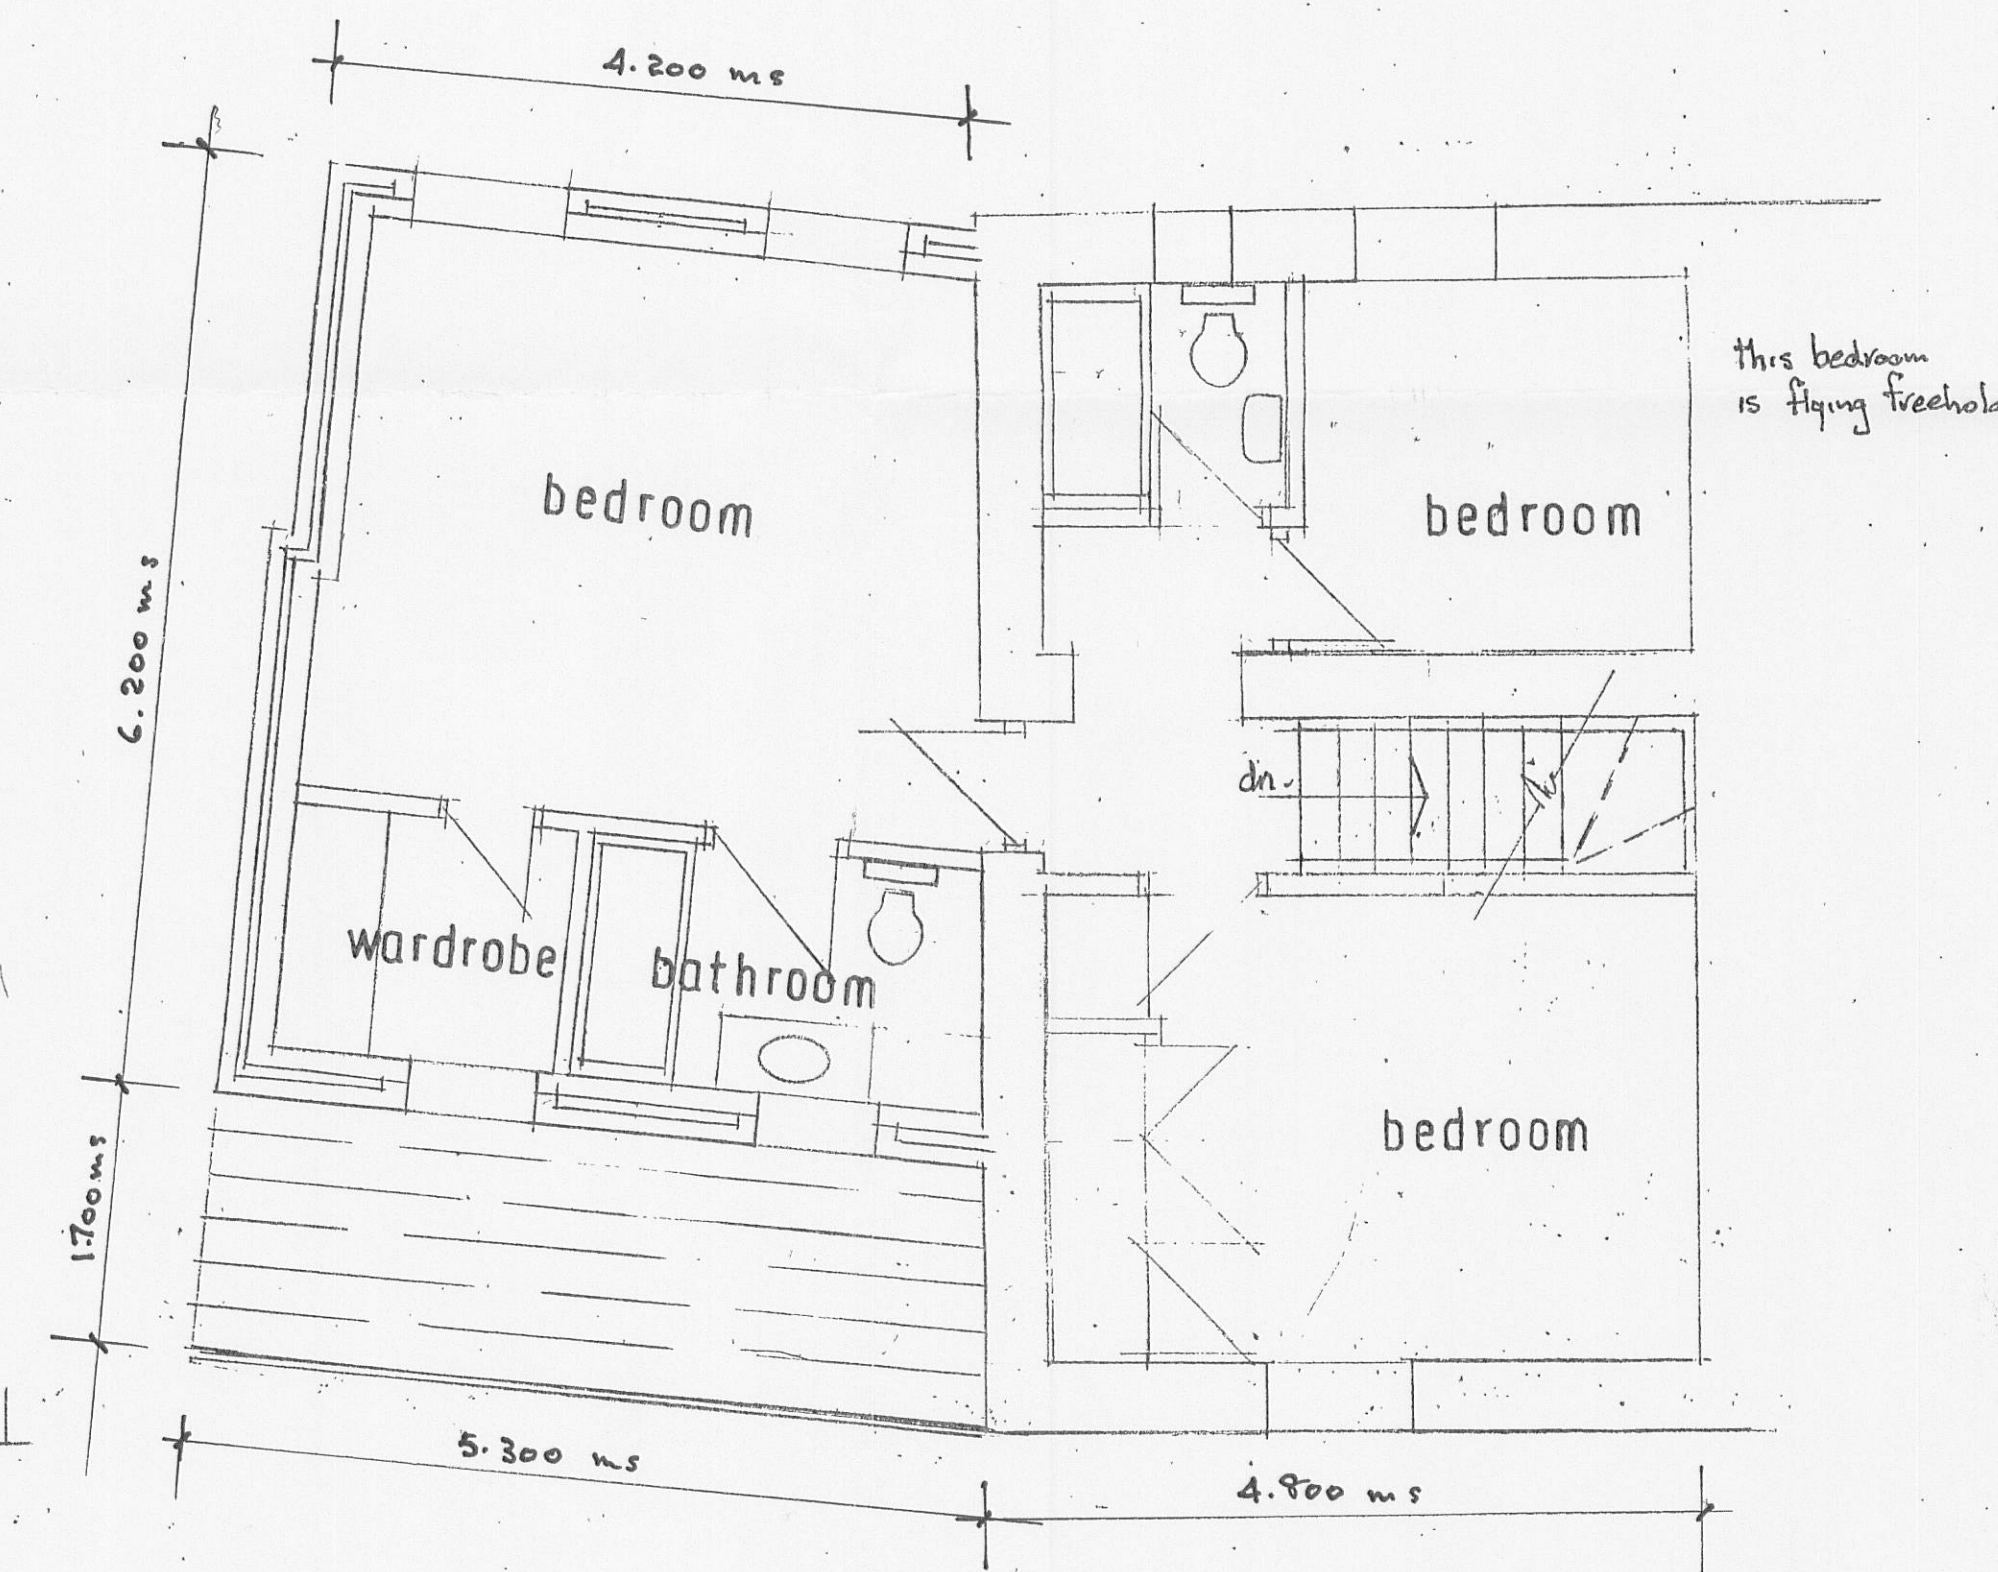

first floor plan

roof :- blue slates on 50 x 25mm soft wood battens, on felt, on trusses to regulations.

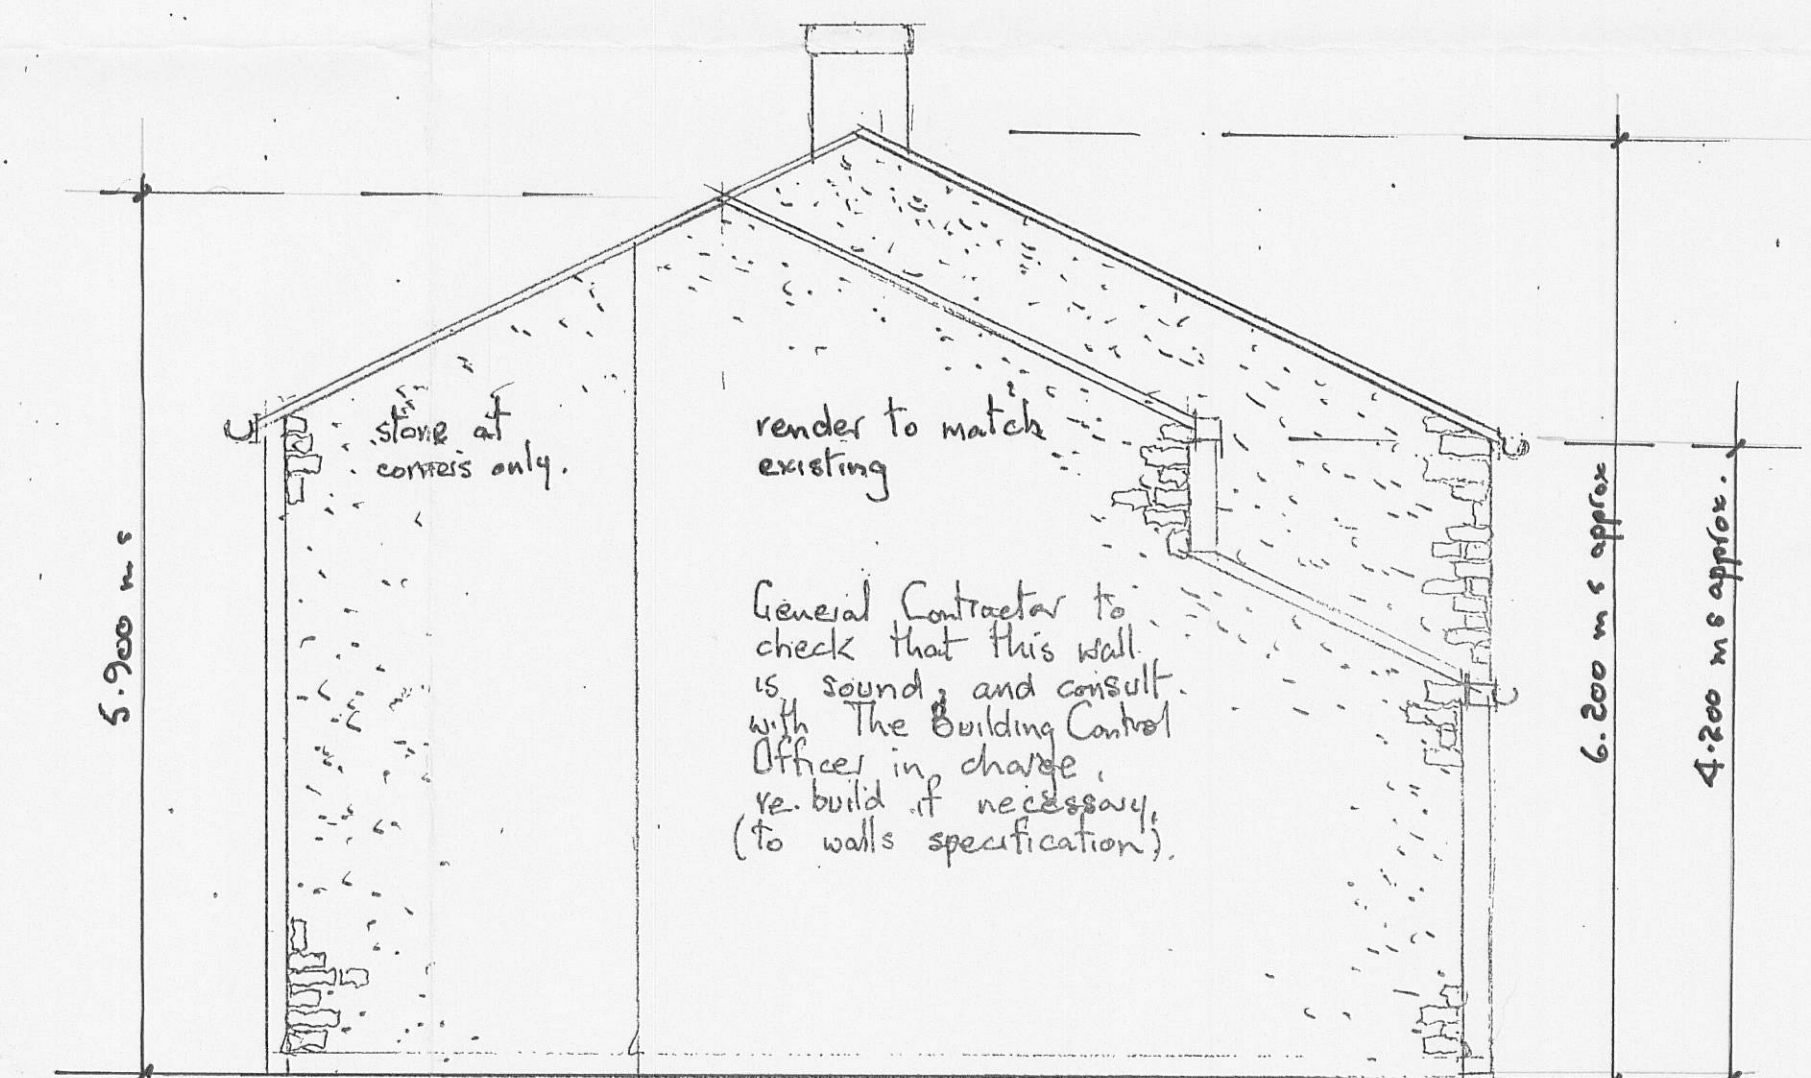

side elevation

320120101P

Proposed extension to provide dining room at ground floor and bedroom with walk-in wardrobe and bathroom at first floor at N° 84, Ribchester Road.

Drawing N° 2.
scale: - 1-50 25-1-12