




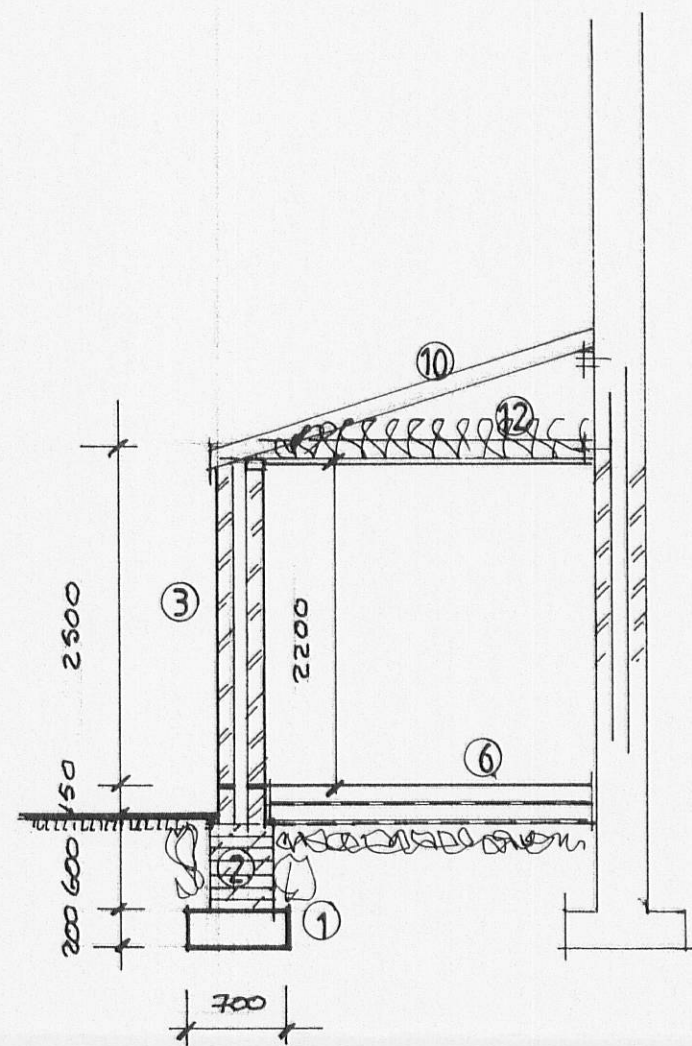

Section A-A

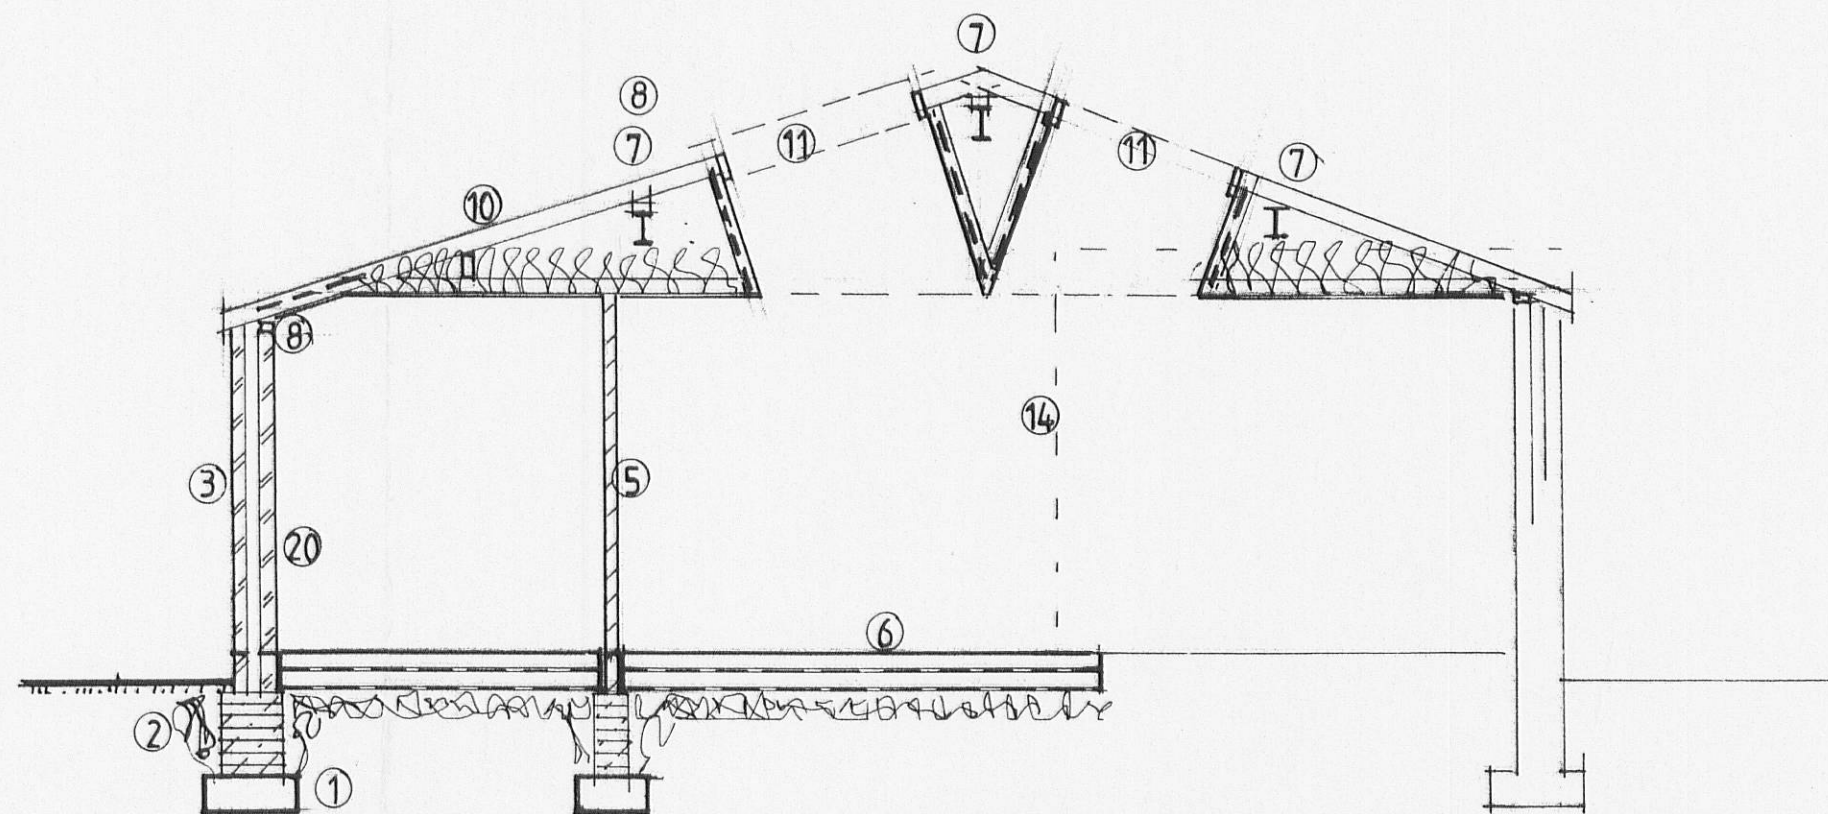

Section B-B

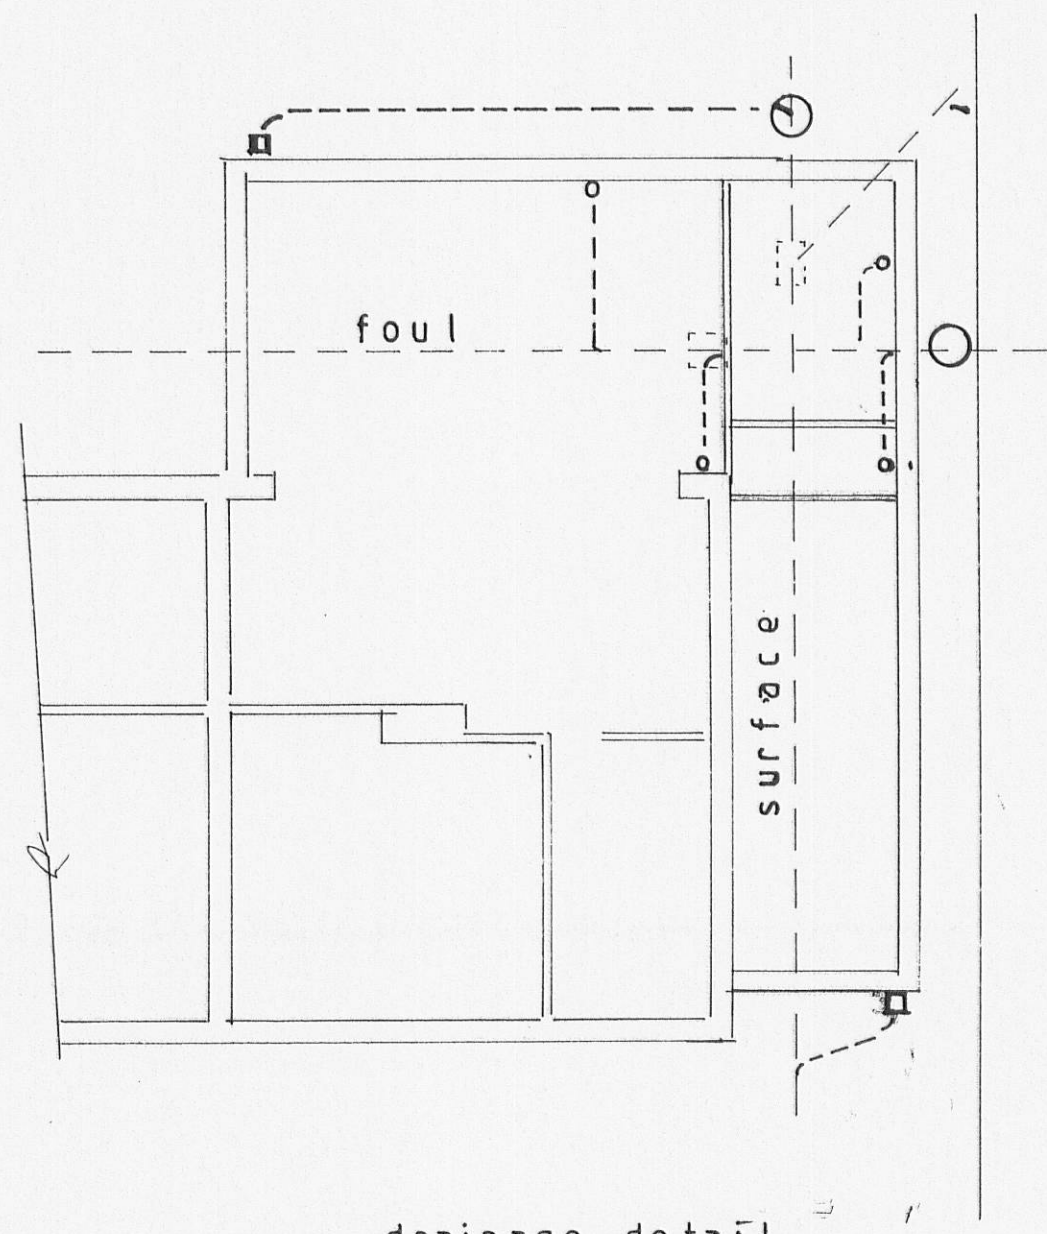

drainage detail

320120106P

S.J. Bialocki Limited
Building Surveyors

Drawing no 7007

Scale 1:50

Proposed
Single Storey Extension
At
15 Green Park
Whalley