


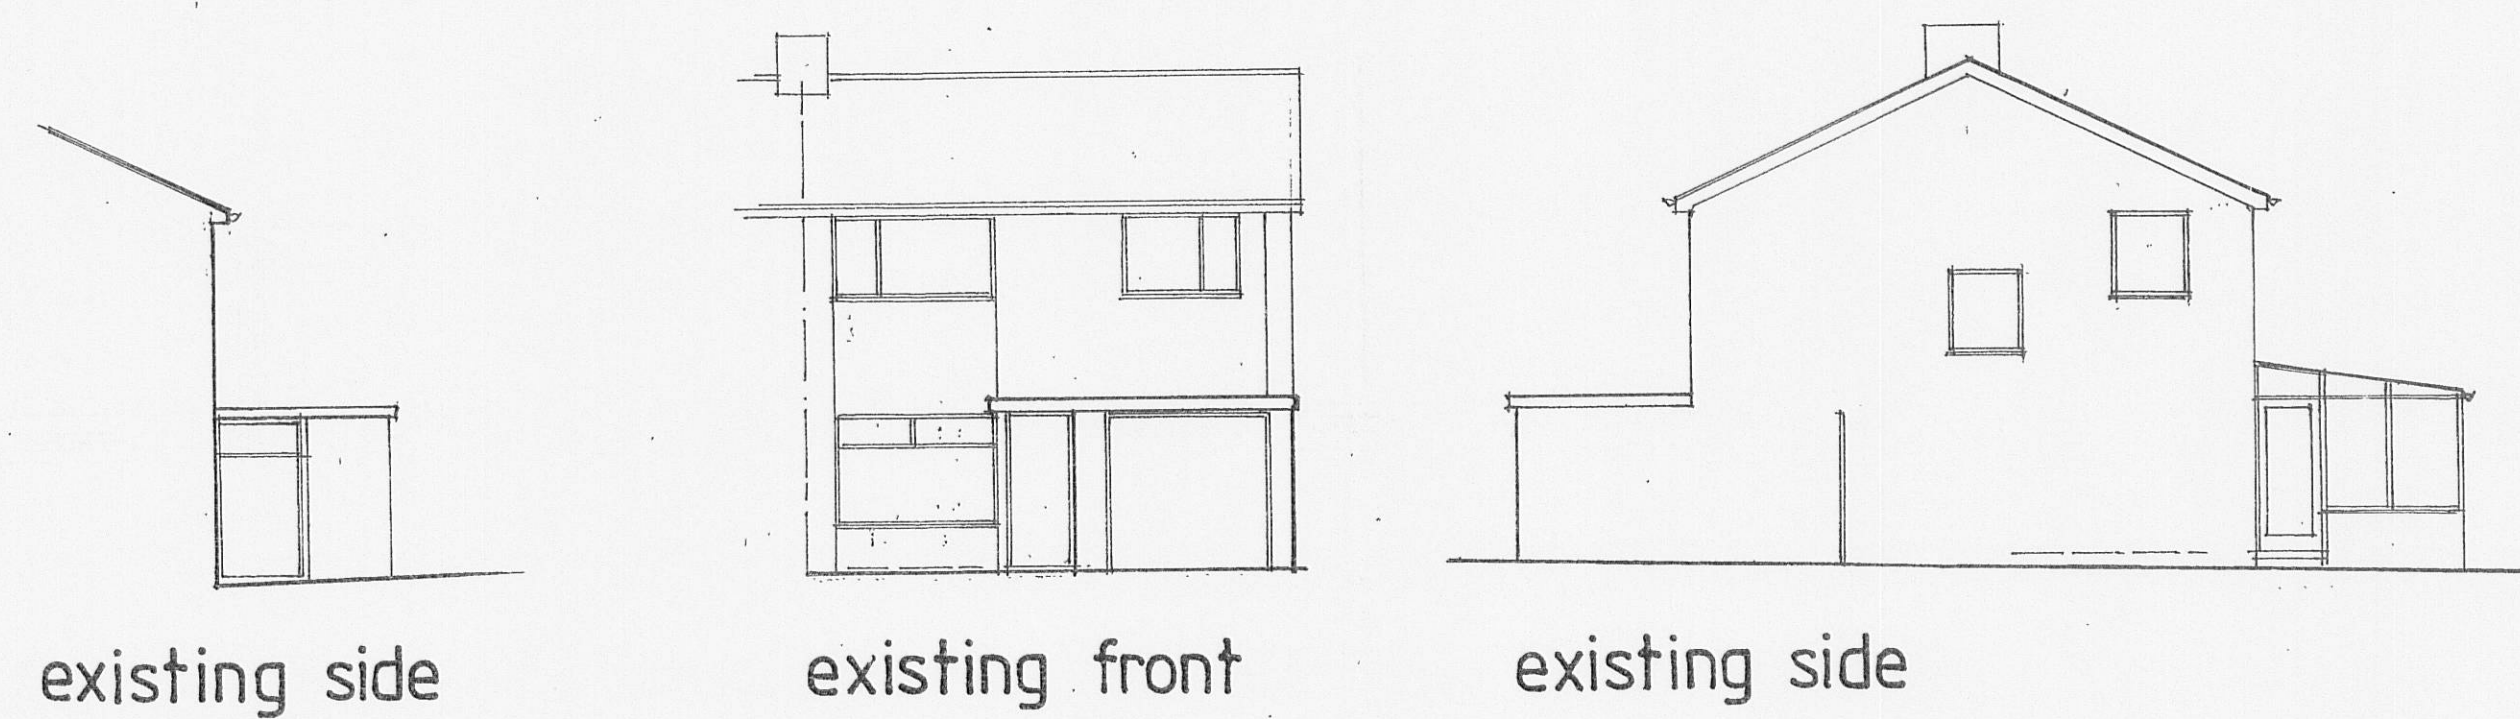
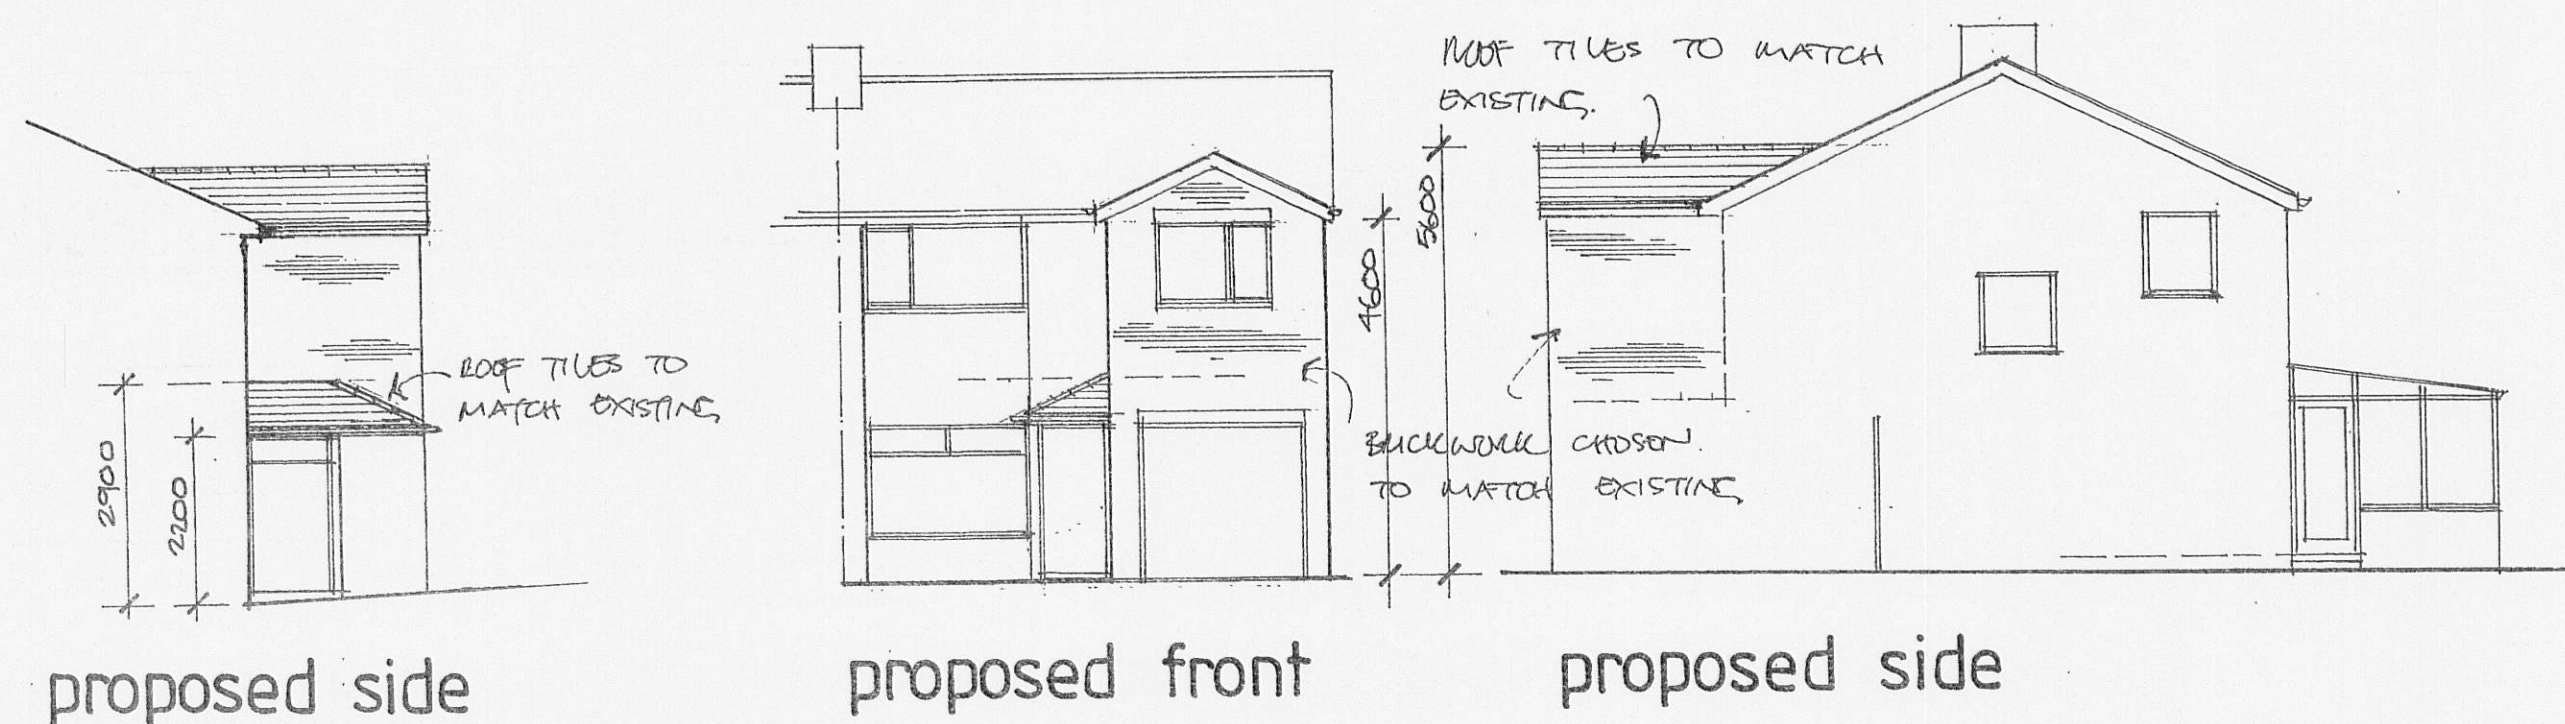


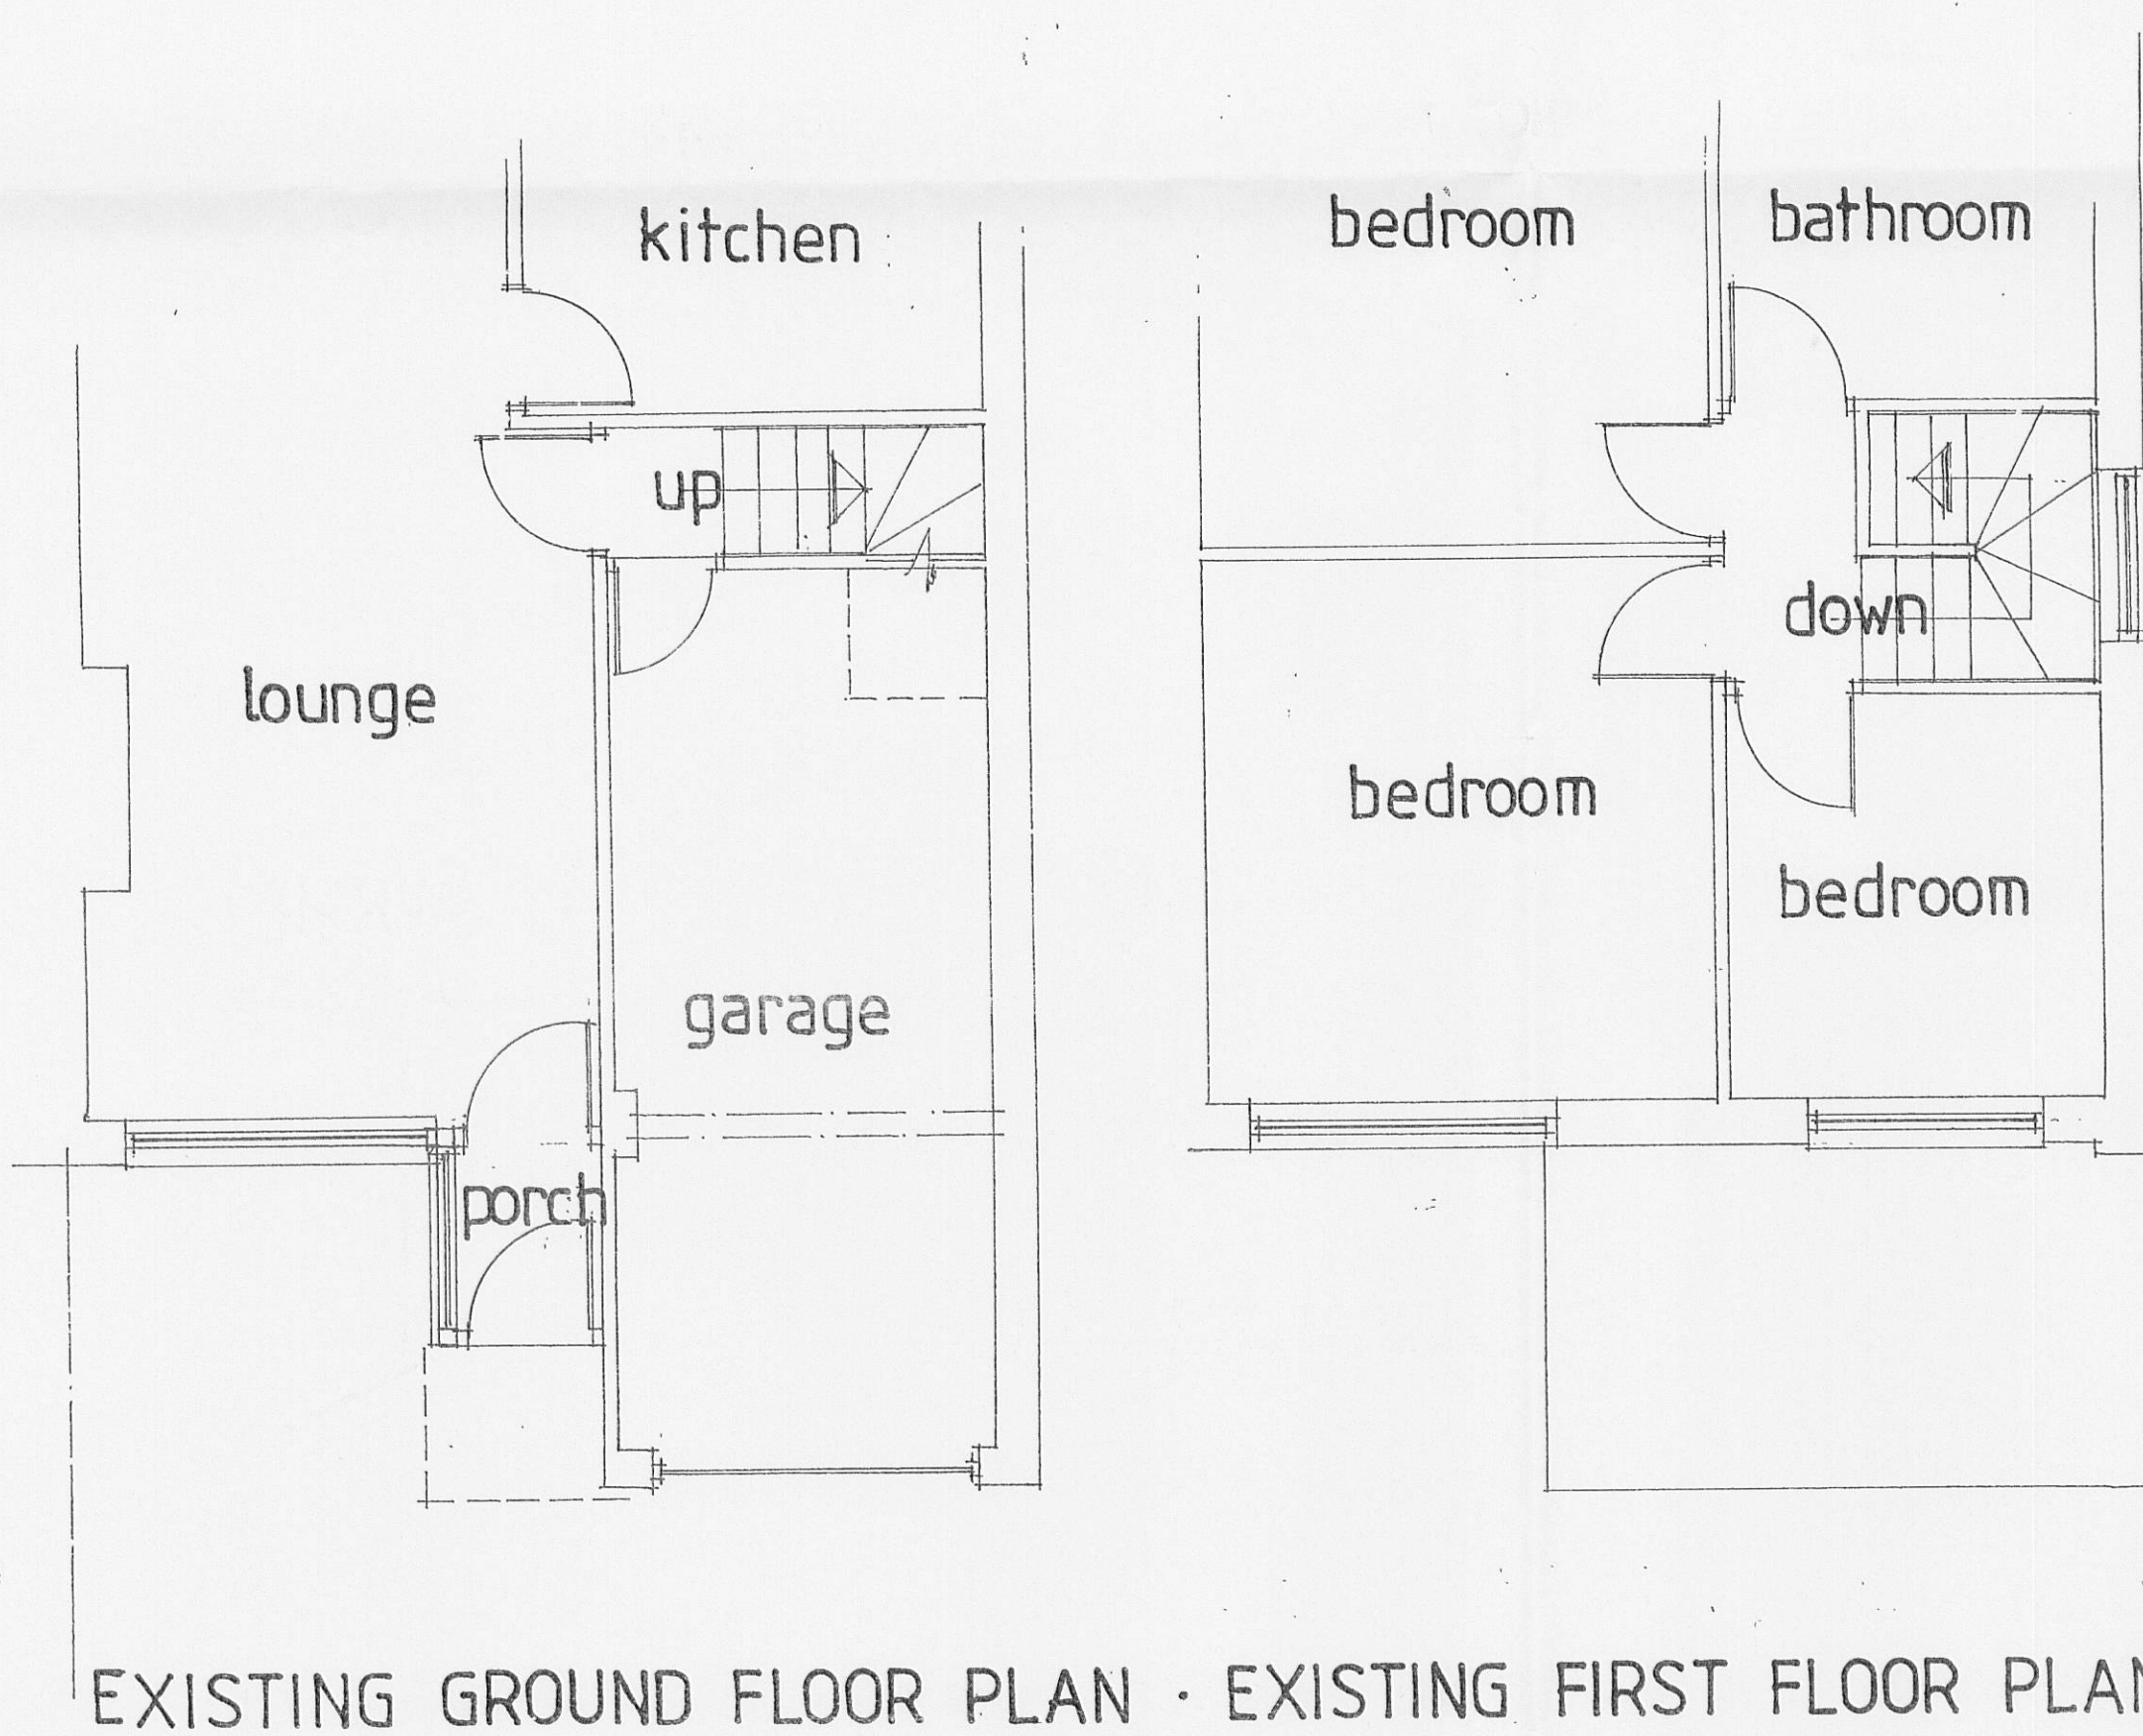

0 1 2 3 4 5 6 7 8
SCALE IN METRES @ 1:100

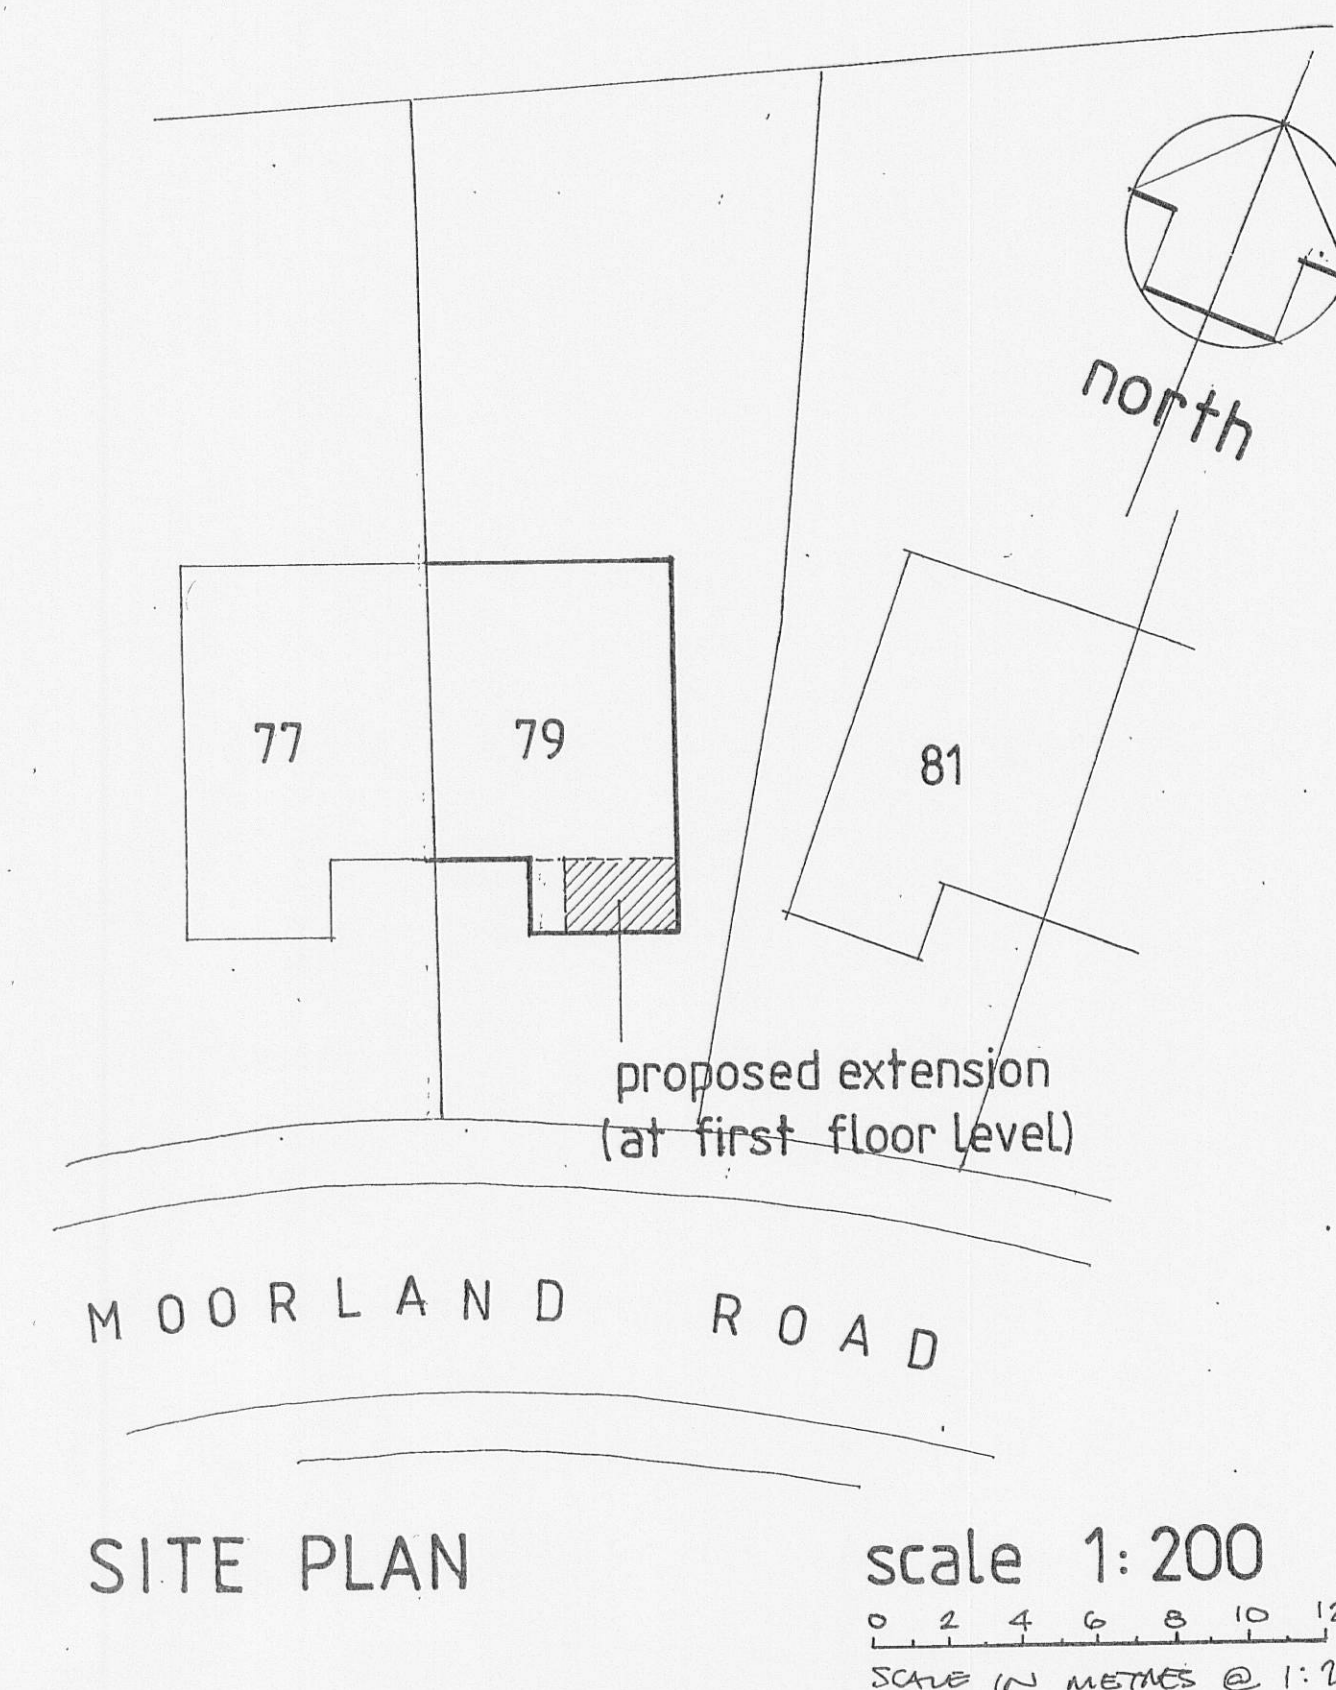

0 1 2 3 4 5 6
SCALE IN METRES @ 1:50

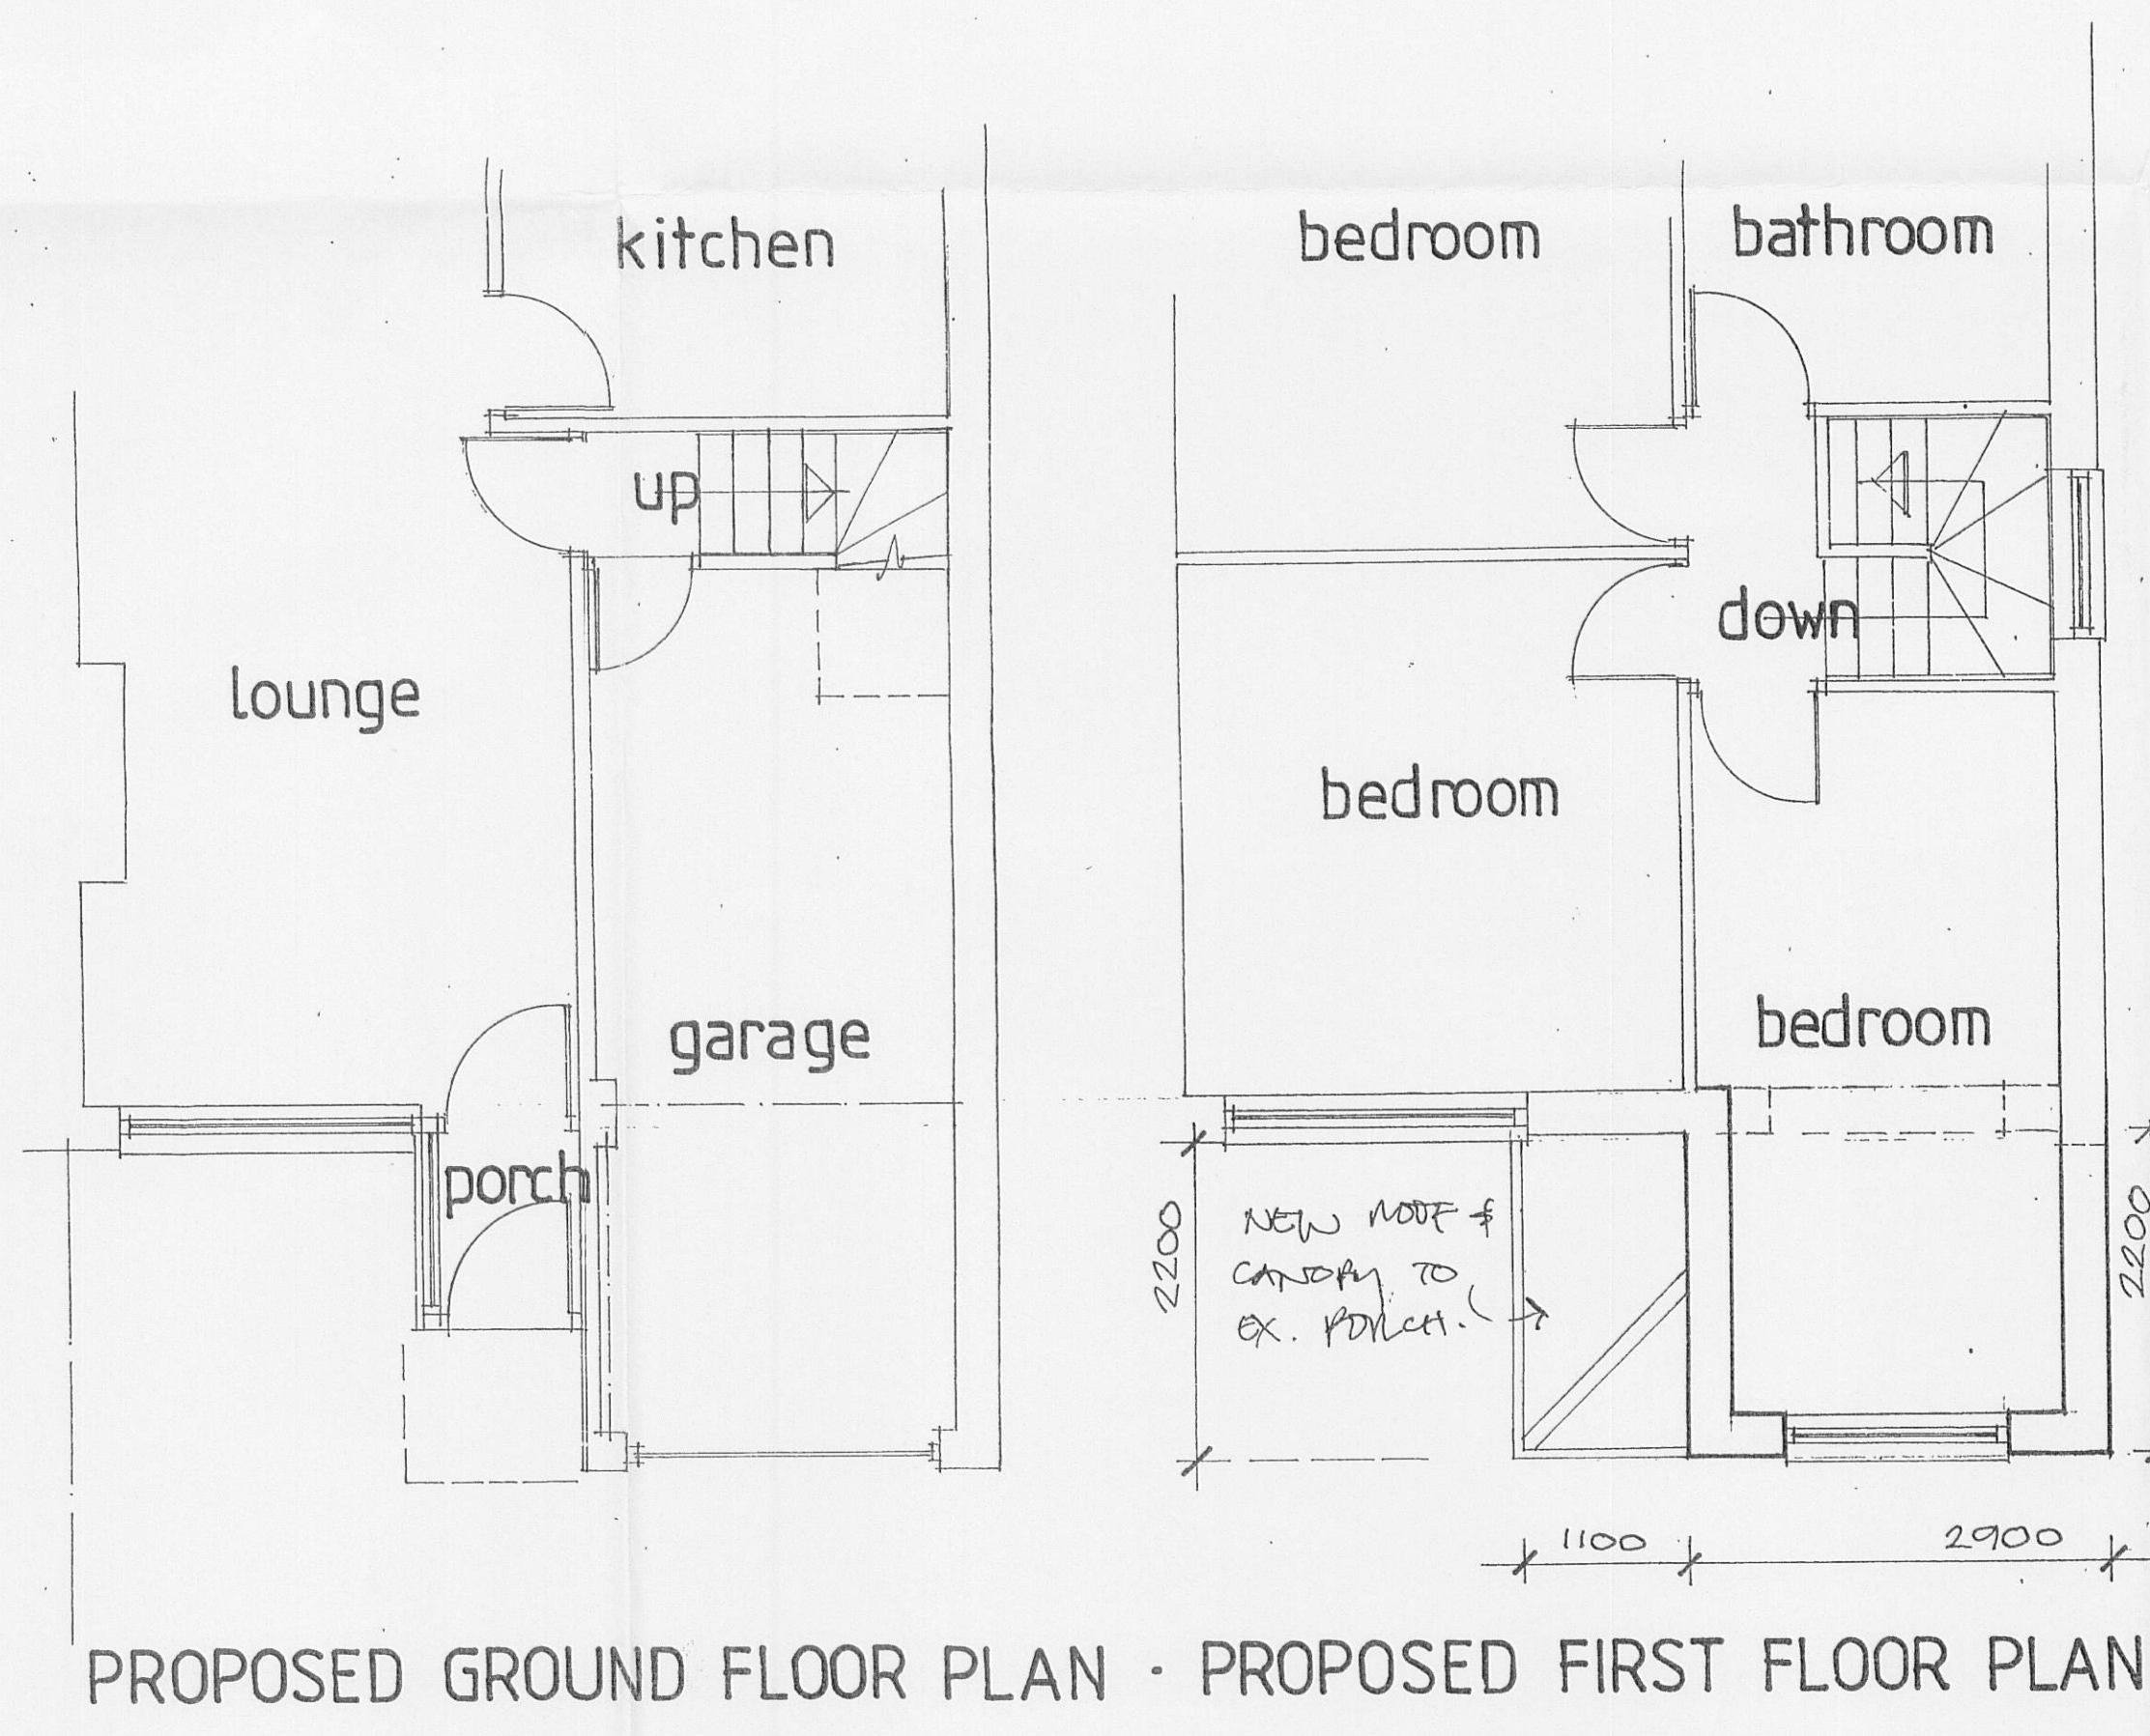

320120123P