
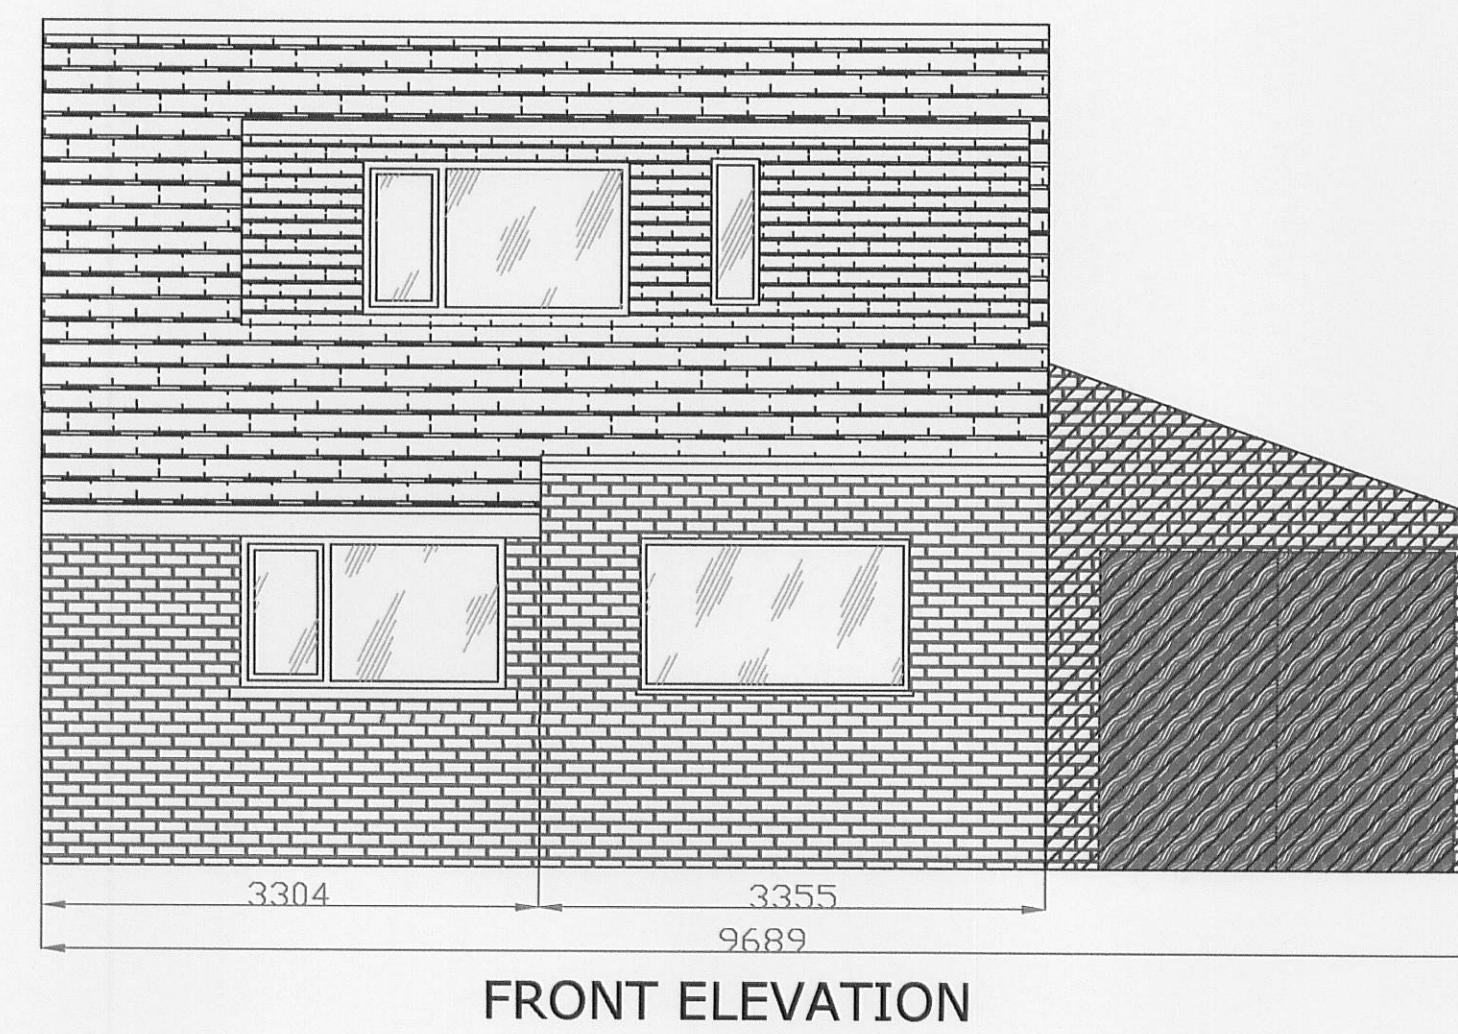
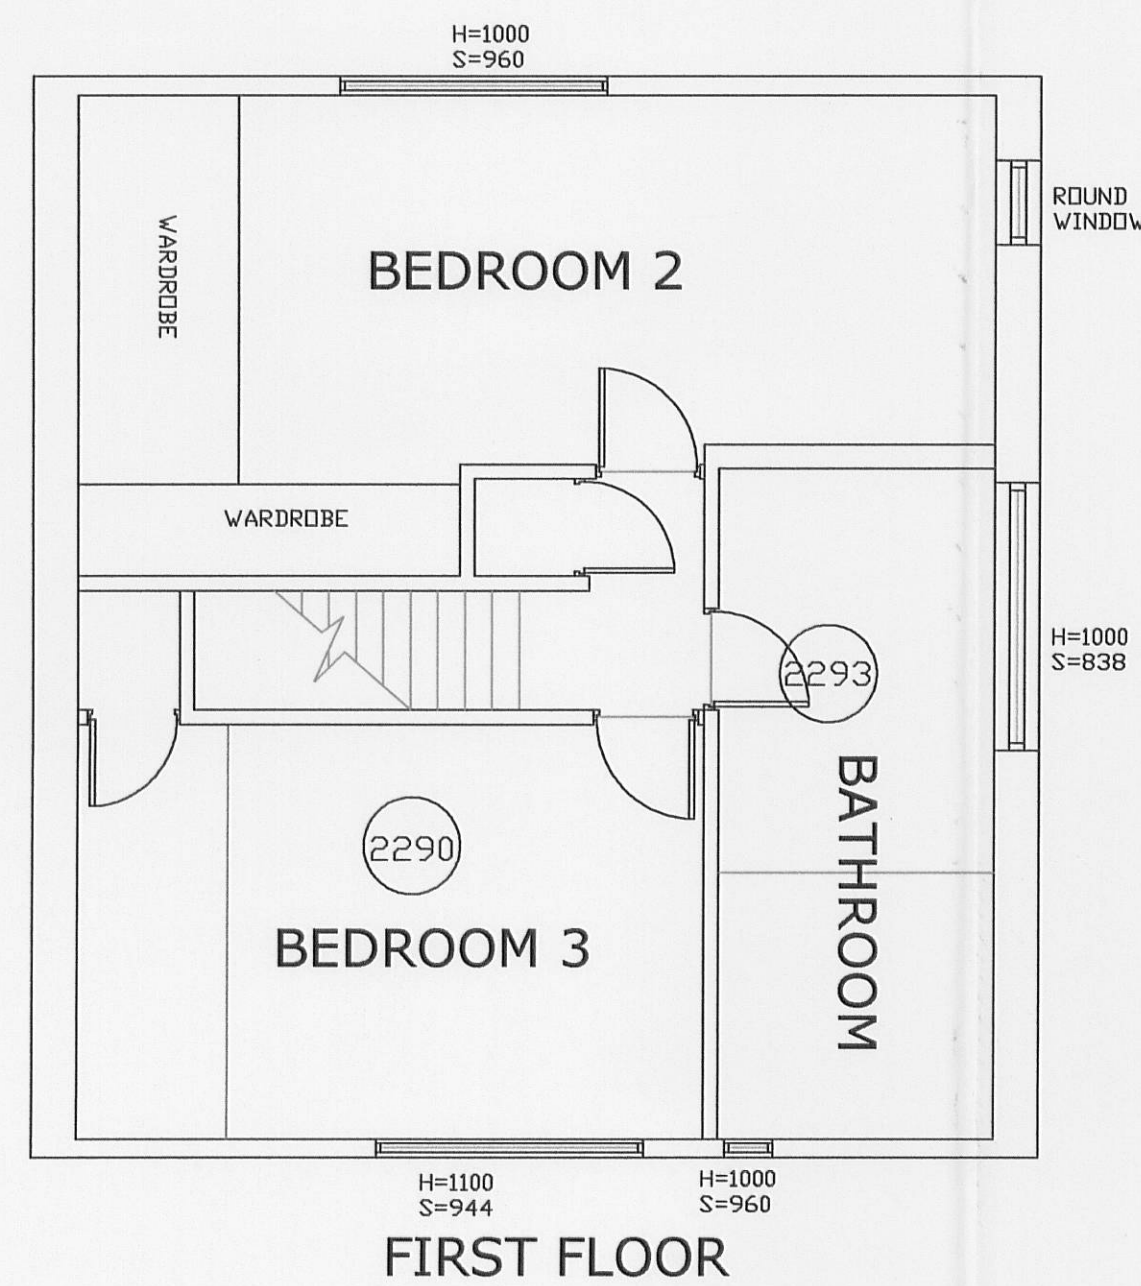


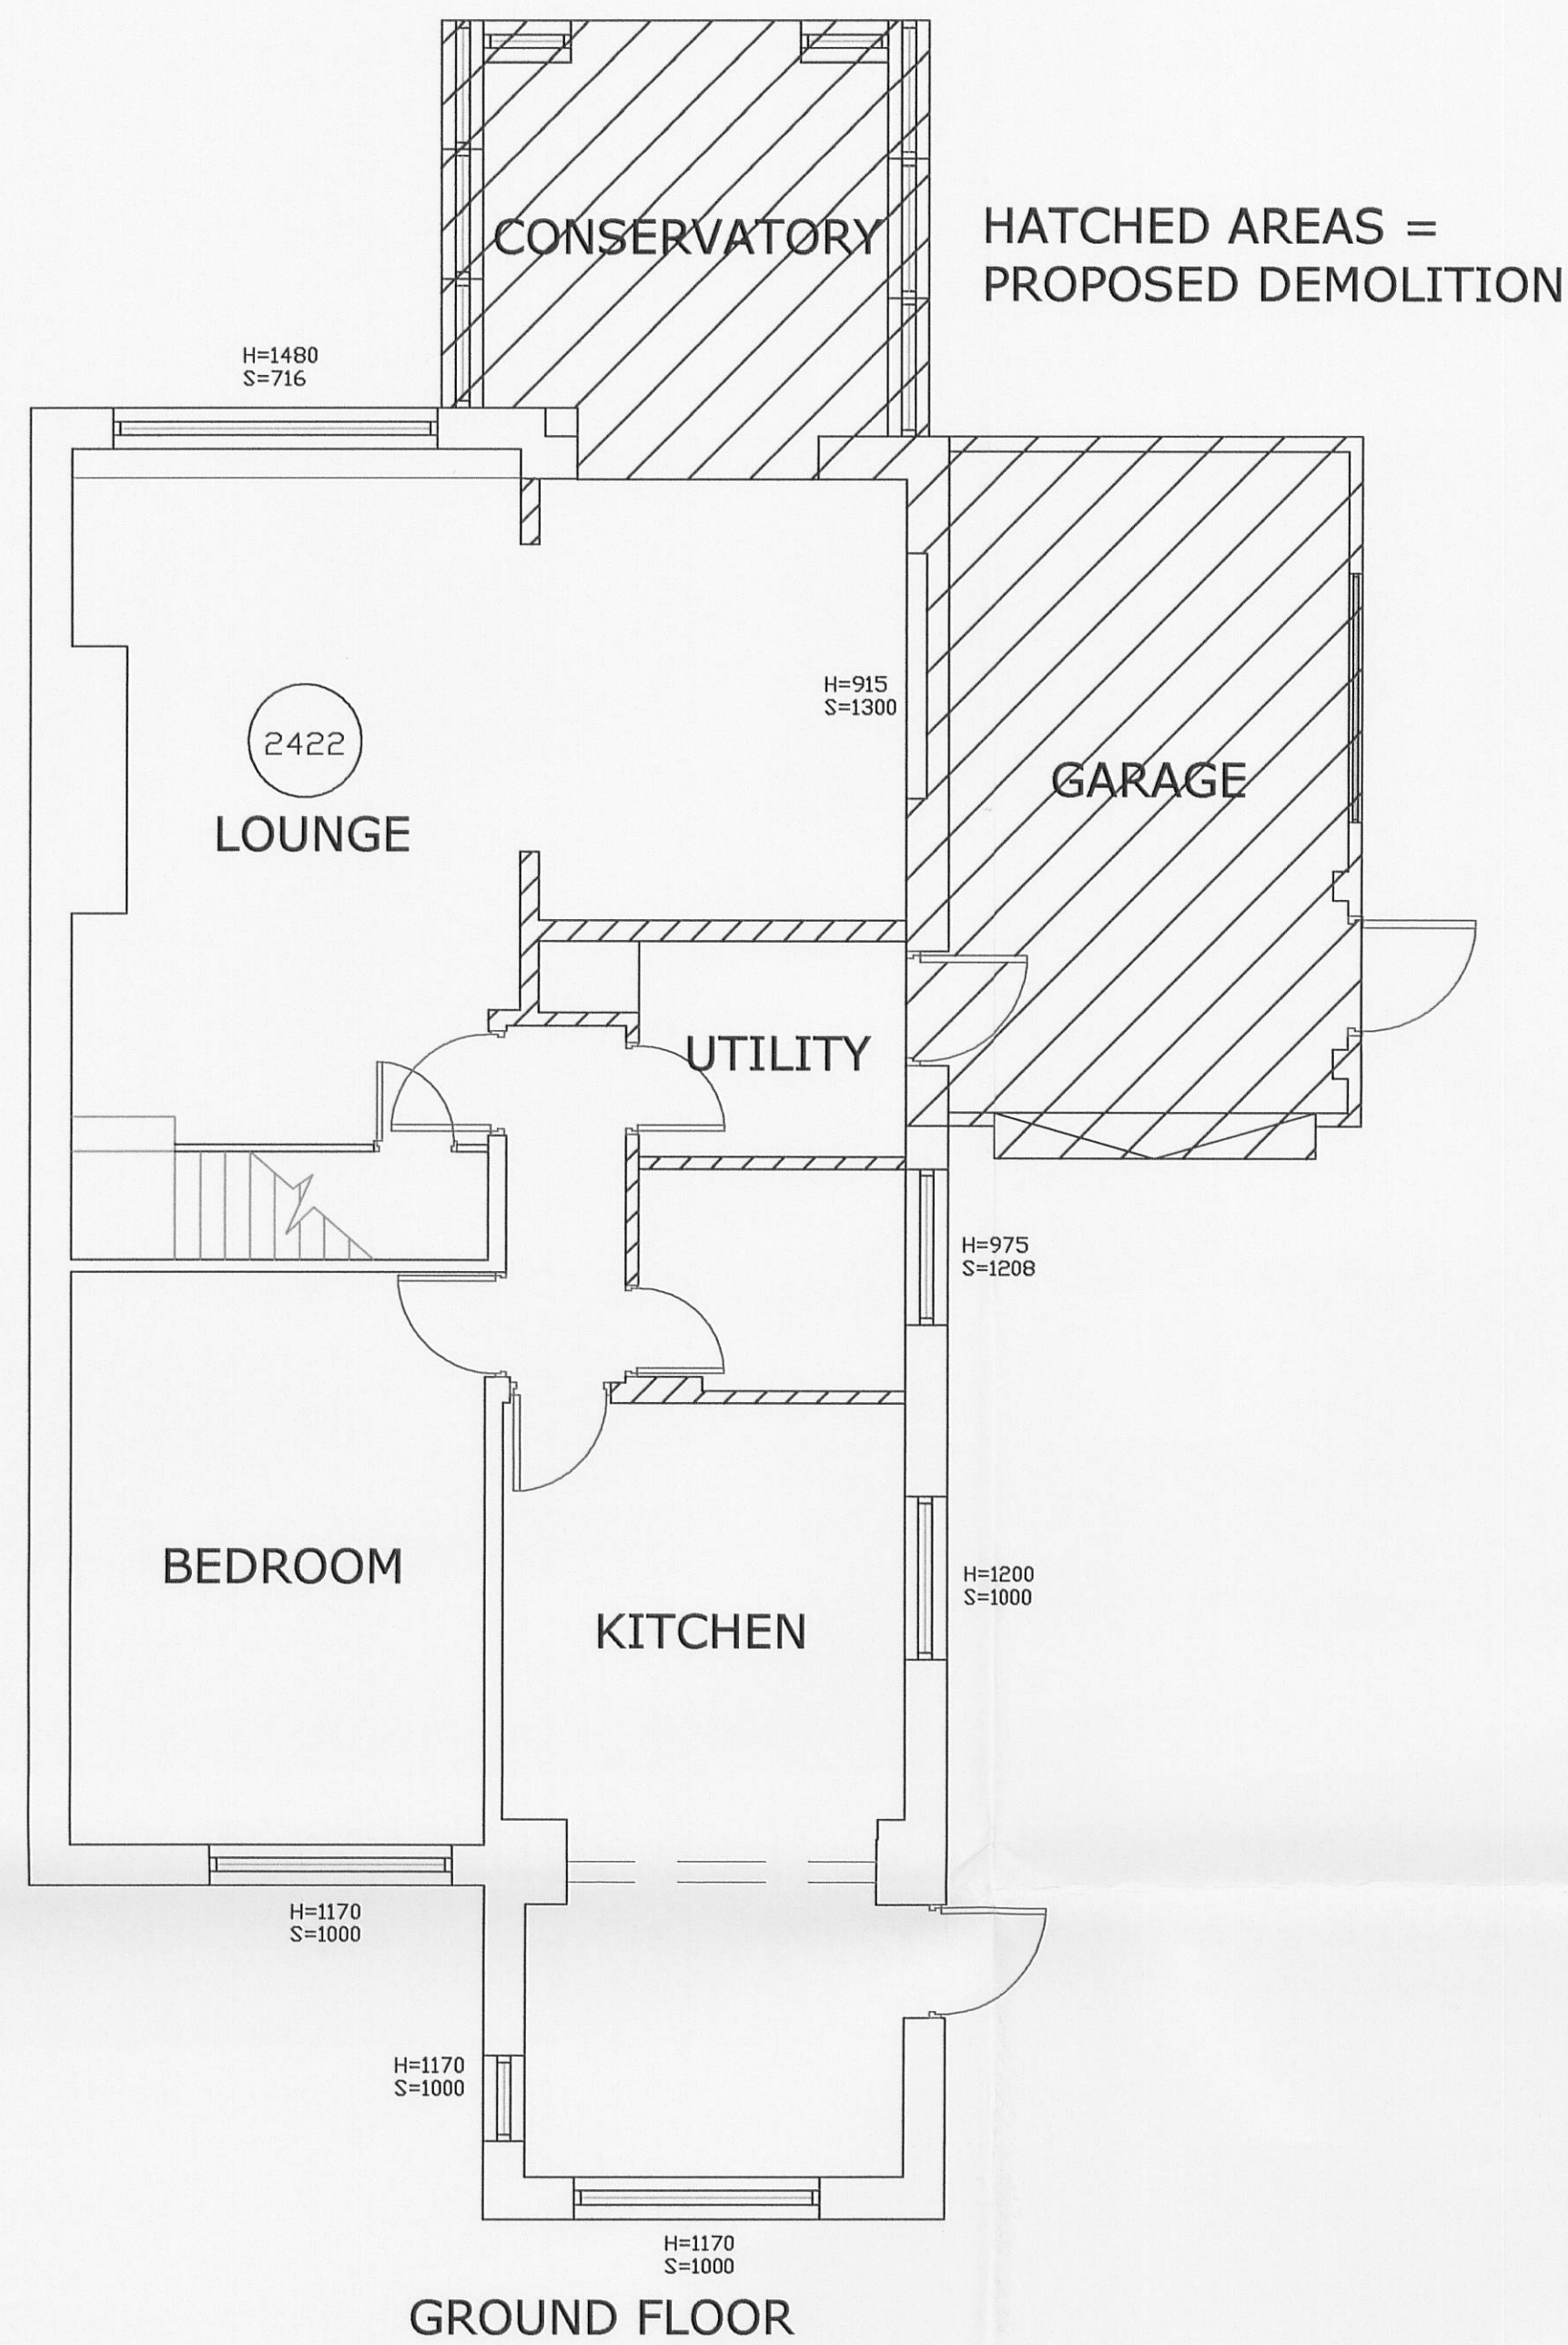

320120130P

Description	Rev	Date	By
AJH ASSOCIATES Chartered Building Surveyors			
21 Deanfield Court Pimlico Link Road Clitheroe Lancs BB7 1QS			
Tel: 01200 429967 Fax: 01200 429968 e-mail: info@ajh-associates.co.uk www.ajh-associates.co.uk			
Client	Scale		
GILL SHERRATT	1:50		
Project	Date		
12 EIGHTACRE SABDEN	24/05/2011		
Description EXISTING PLANS EXISTING ELEVATIONS	By		
	DW		
DO NOT SCALE THIS DRAWING. CHECK ALL DIMENSIONS ON SITE	Checked		
	TH		
No.			2792/101
THIS DRAWING IS PROTECTED BY COPYRIGHT. IT MAY NOT BE REPRODUCED IN ANY FORM OR BY ANY MEANS FOR ANY PURPOSE, WITHOUT GAINING PRIOR WRITTEN PERMISSION FROM AJH ASSOCIATES			