
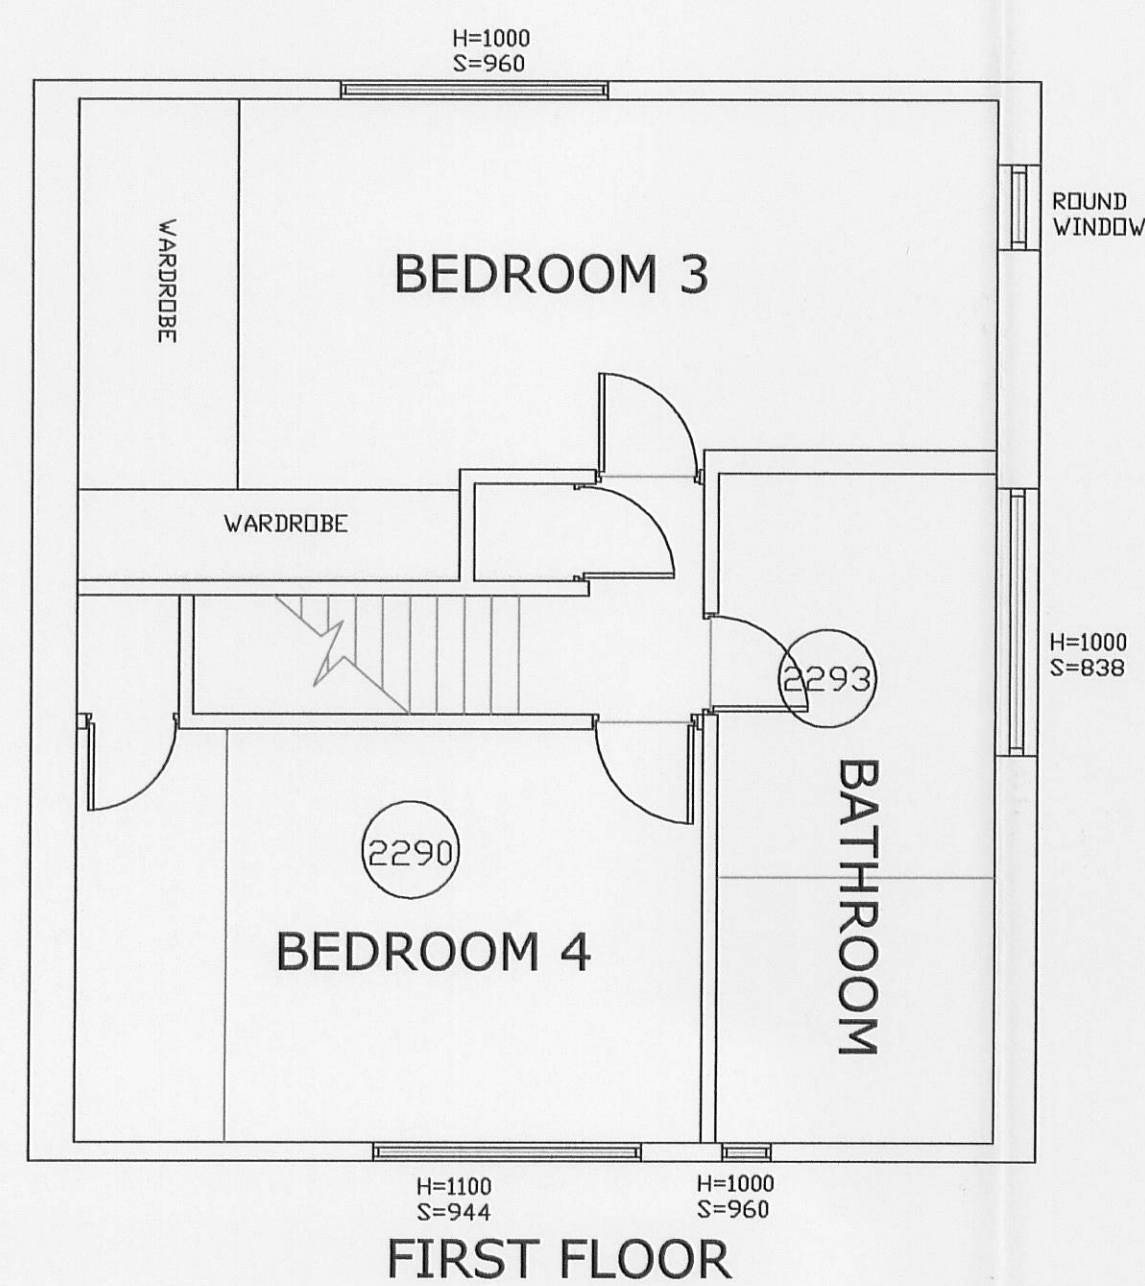


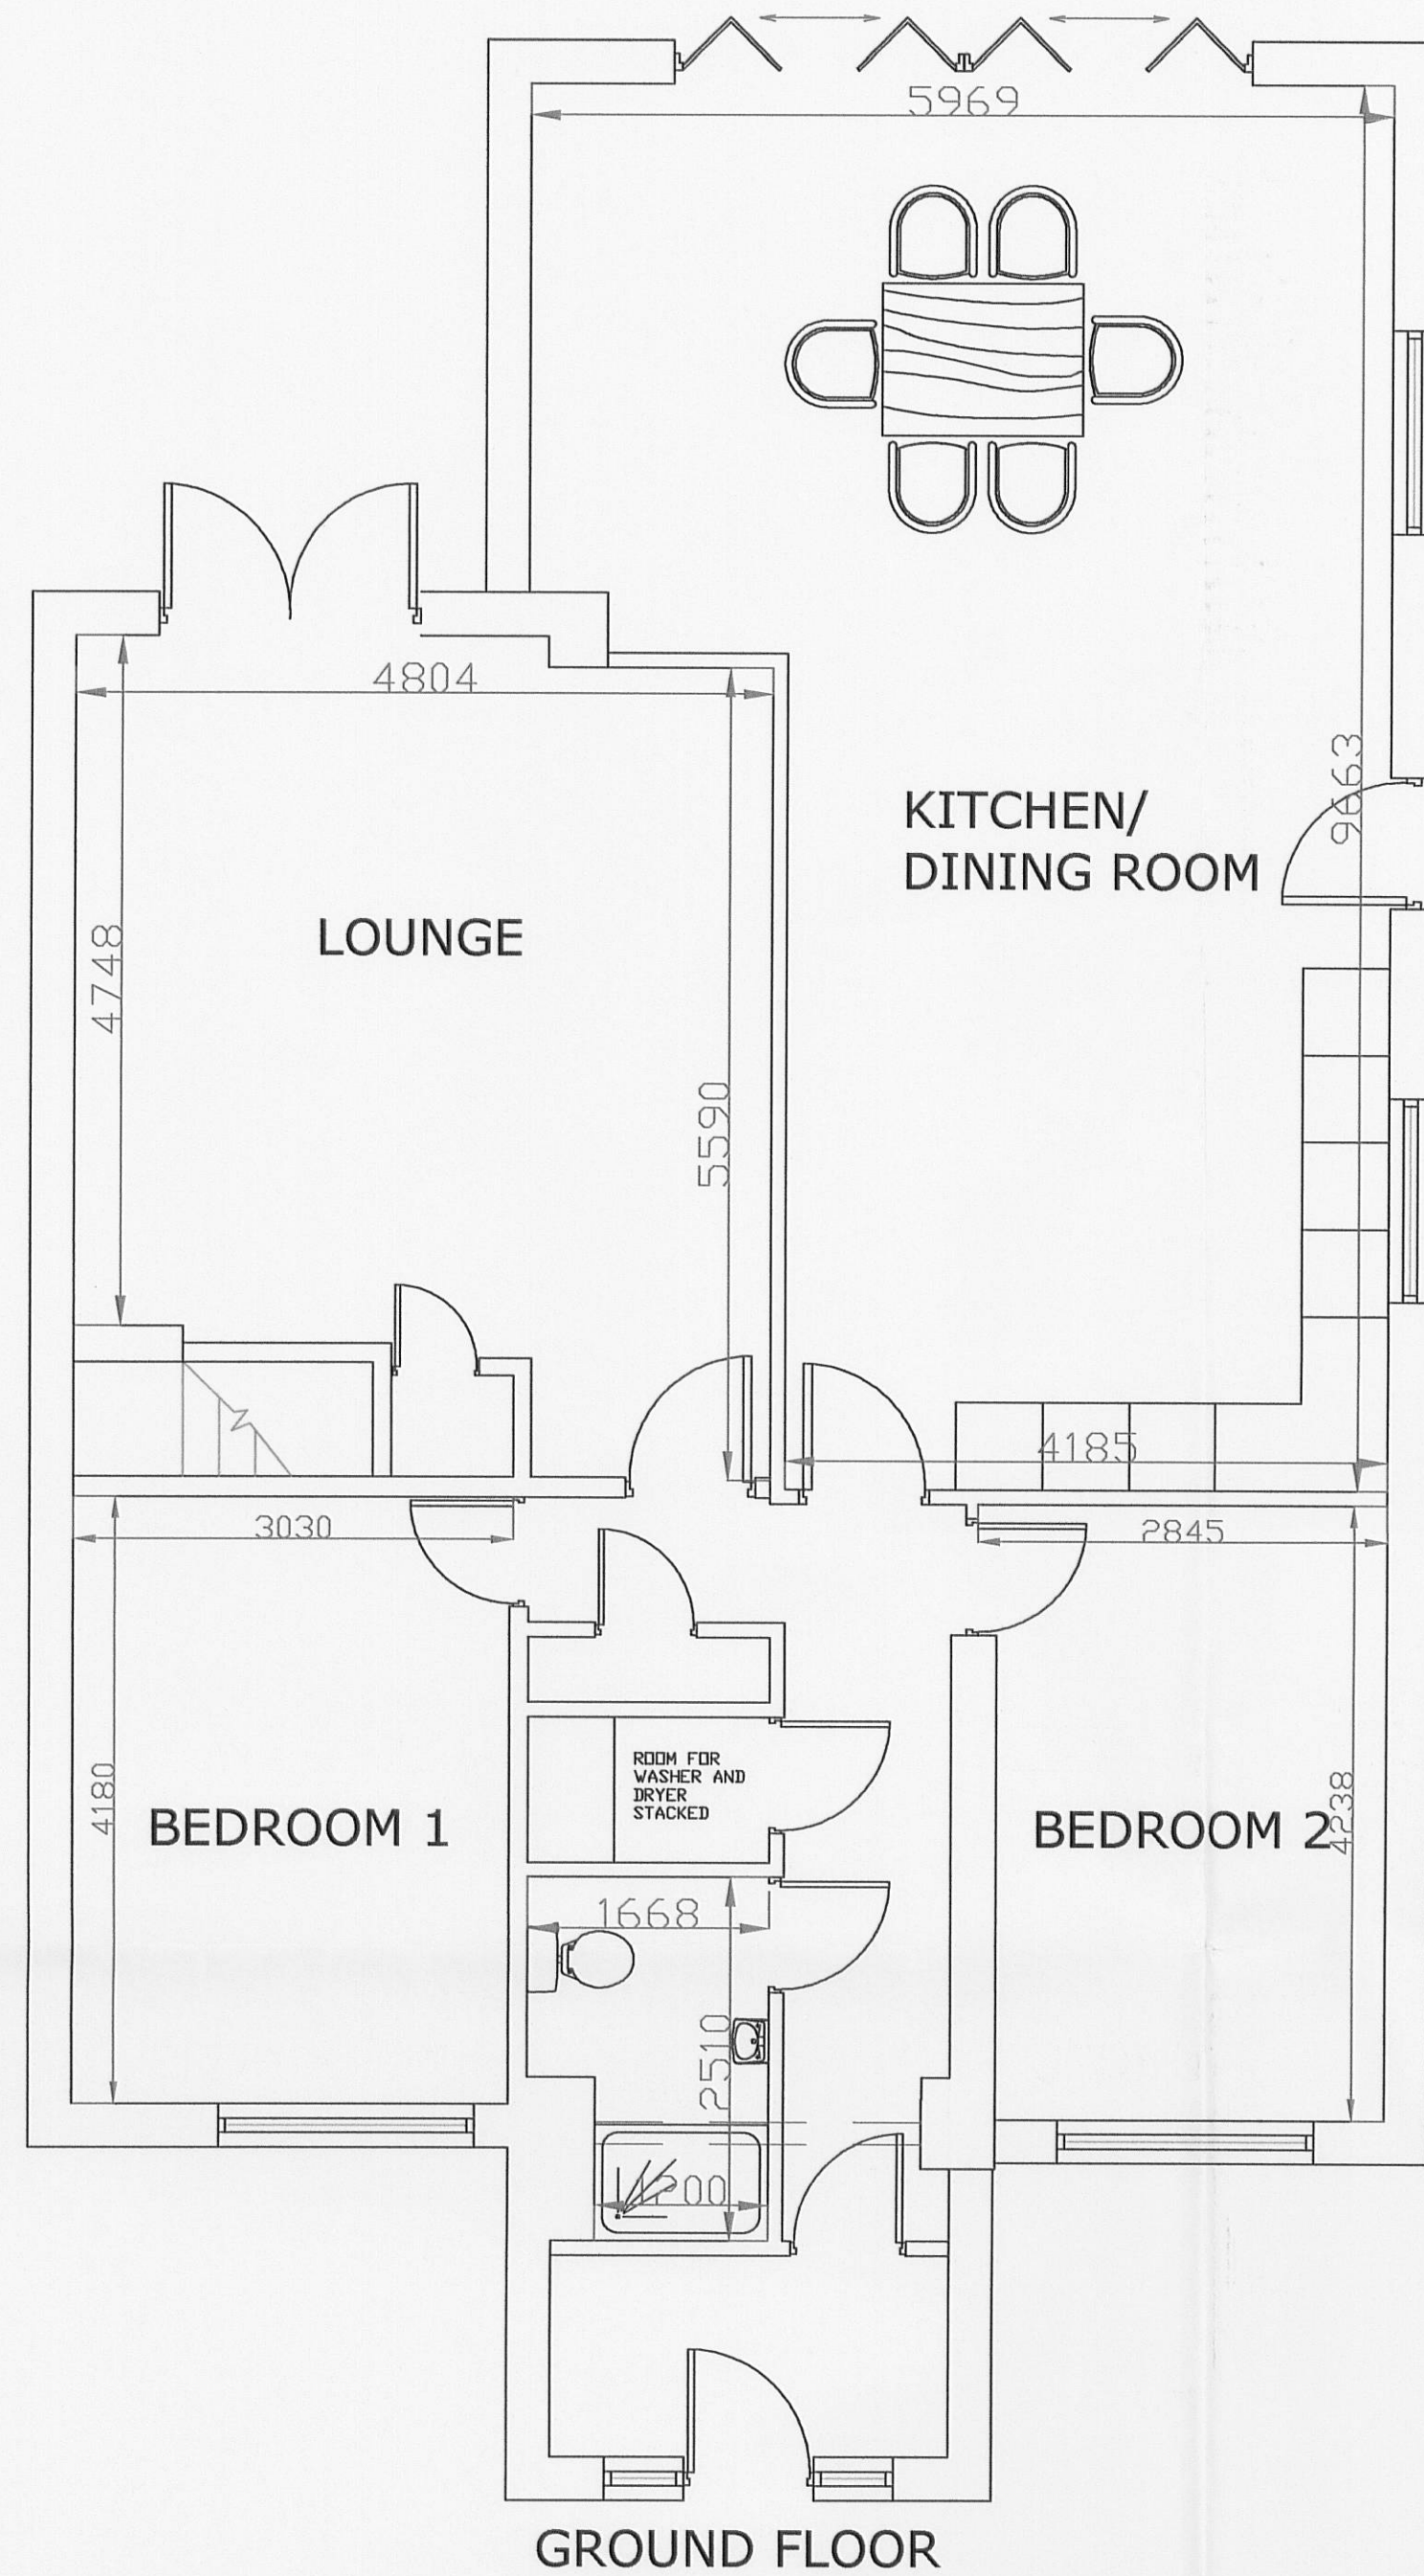

320120130P

Description	Rev	Date	By
AJH ASSOCIATES Chartered Building Surveyors			
21 Deanfield Court Pimlico Link Road Clitheroe Lancs BB7 1QS			
Tel: 01200 429887 Fax: 01200 429888 e-mail: info@ajh-associates.co.uk www.ajh-associates.co.uk			
Client	GILL SHERRATT		
Project	12 EIGHTACRE SABDEN		
Description	PROPOSED PLANS PROPOSED ELEVATIONS		
Checked	TH		
No.	2792/201		
DO NOT SCALE THIS DRAWING. CHECK ALL DIMENSIONS ON SITE			
THIS DRAWING IS PROTECTED BY COPYRIGHT. IT MAY NOT BE REPRODUCED IN ANY FORM OR BY ANY MEANS FOR ANY PURPOSE, WITHOUT GAINING PRIOR WRITTEN PERMISSION FROM AJH ASSOCIATES			